



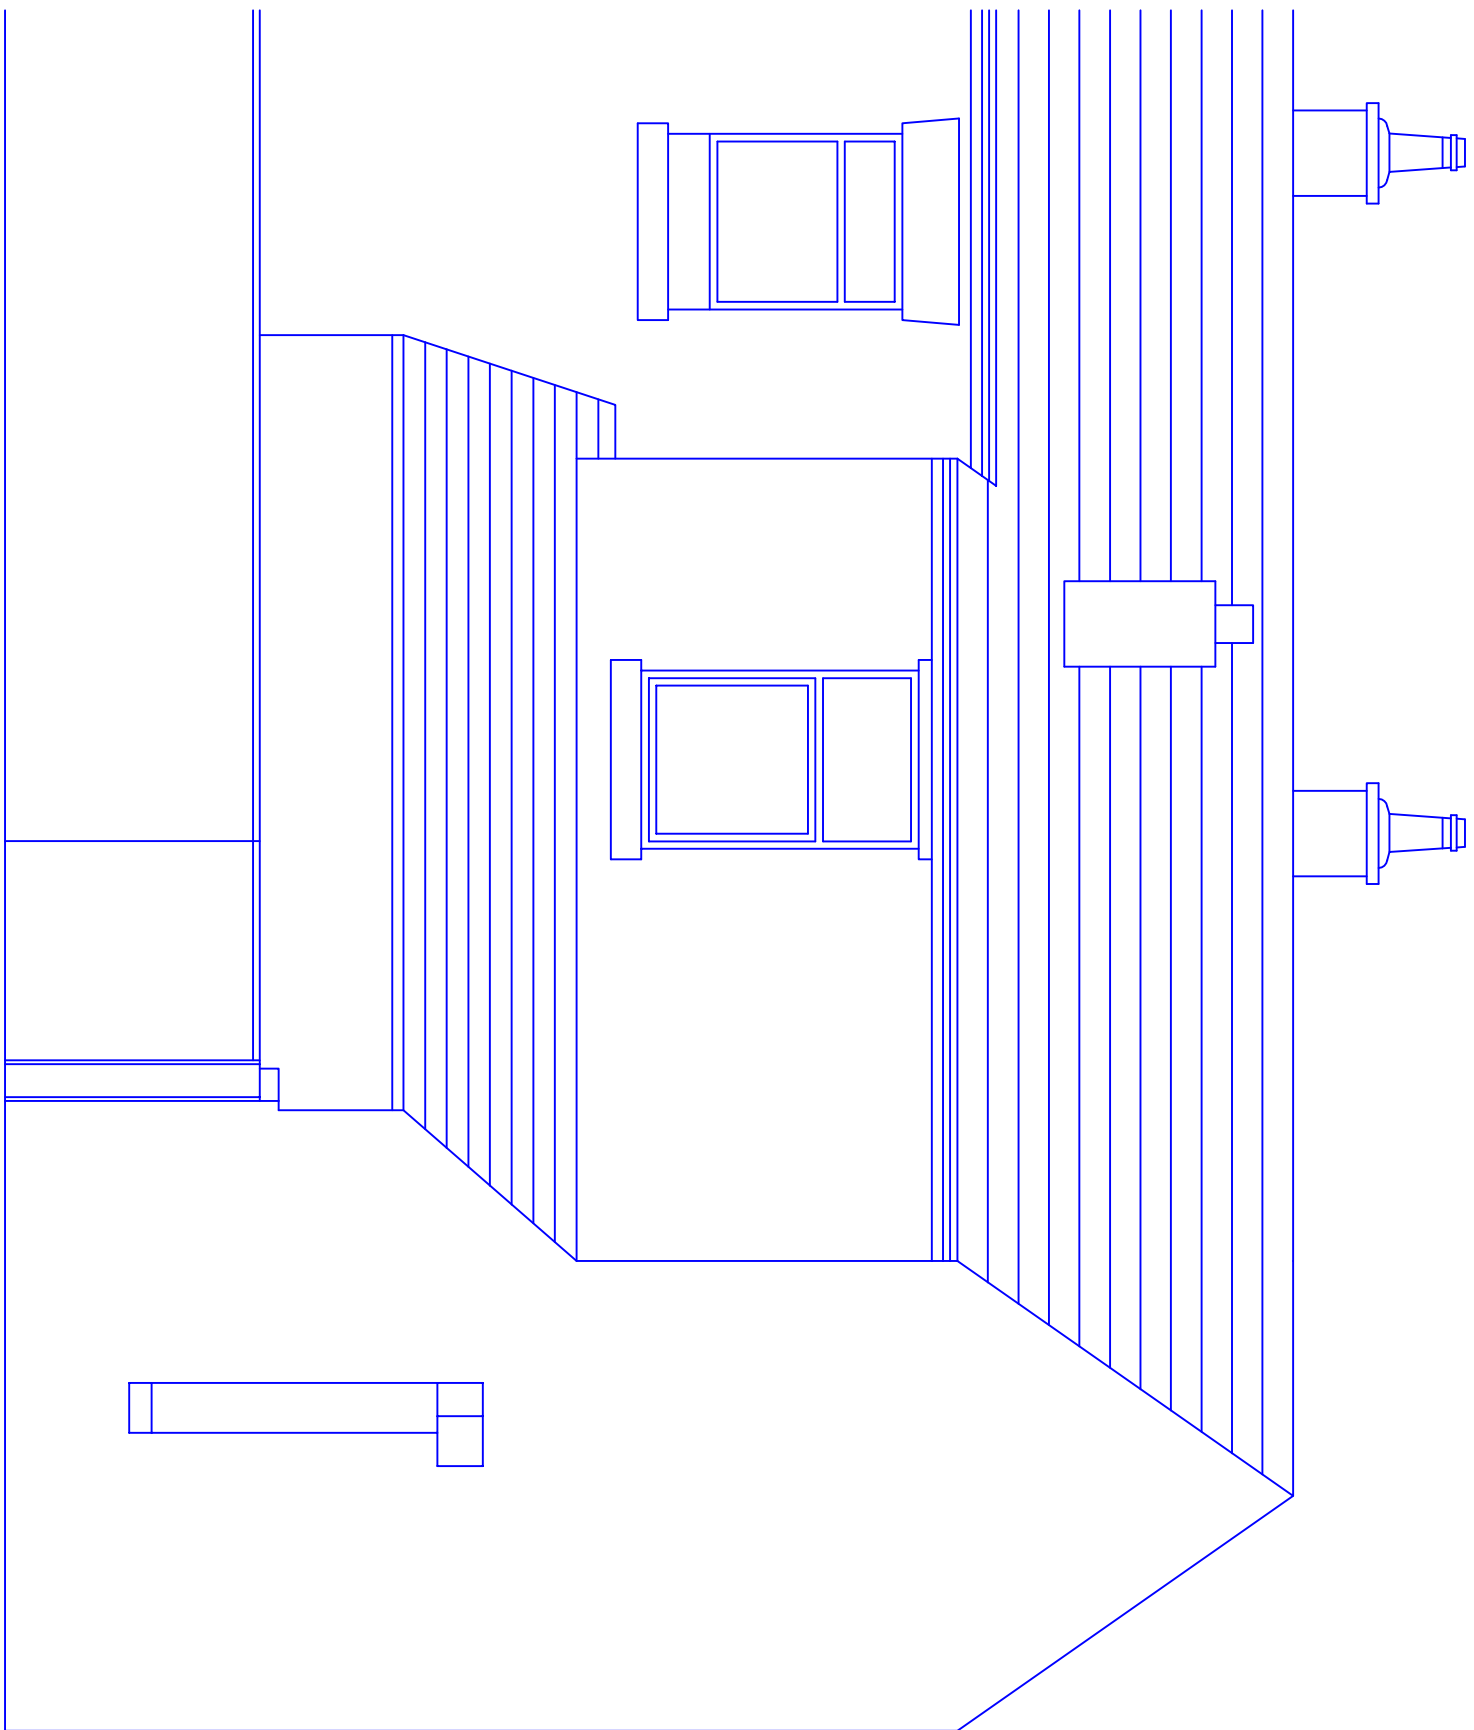


Existing Rear Elevation

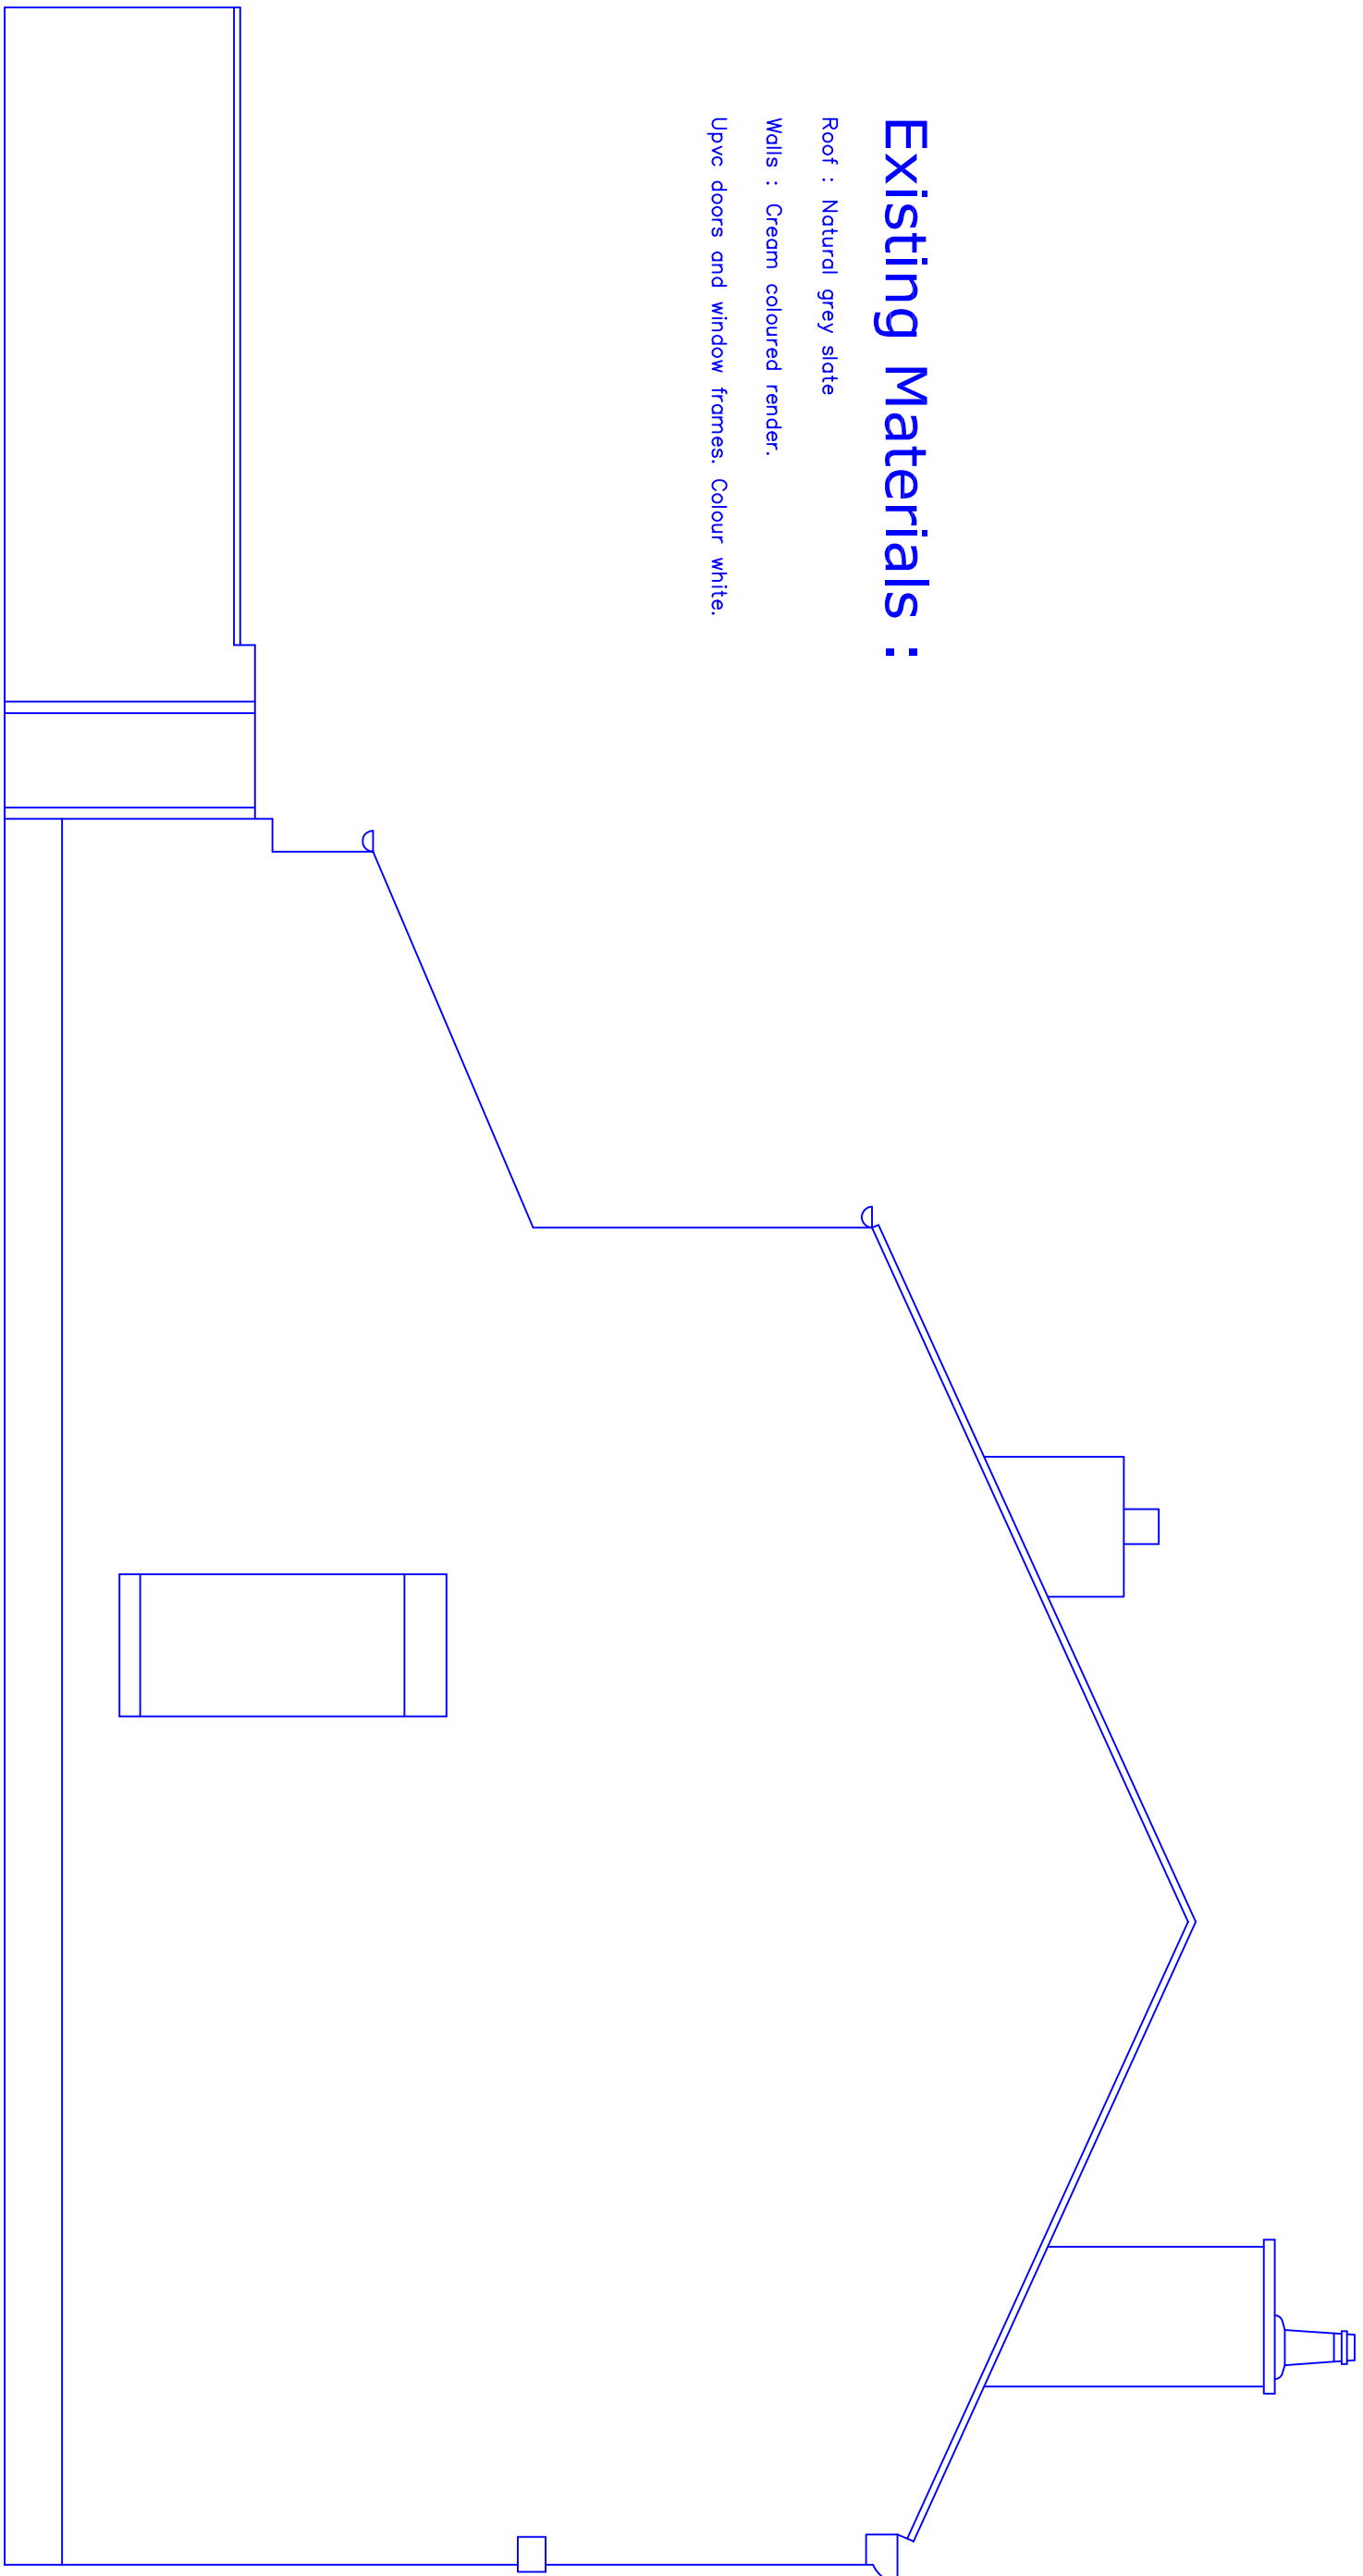


Existing Side Elevation

Existing Materials :

Roof : Natural grey slate
Walls : Cream coloured render.
Upvc doors and window frames. Colour white.

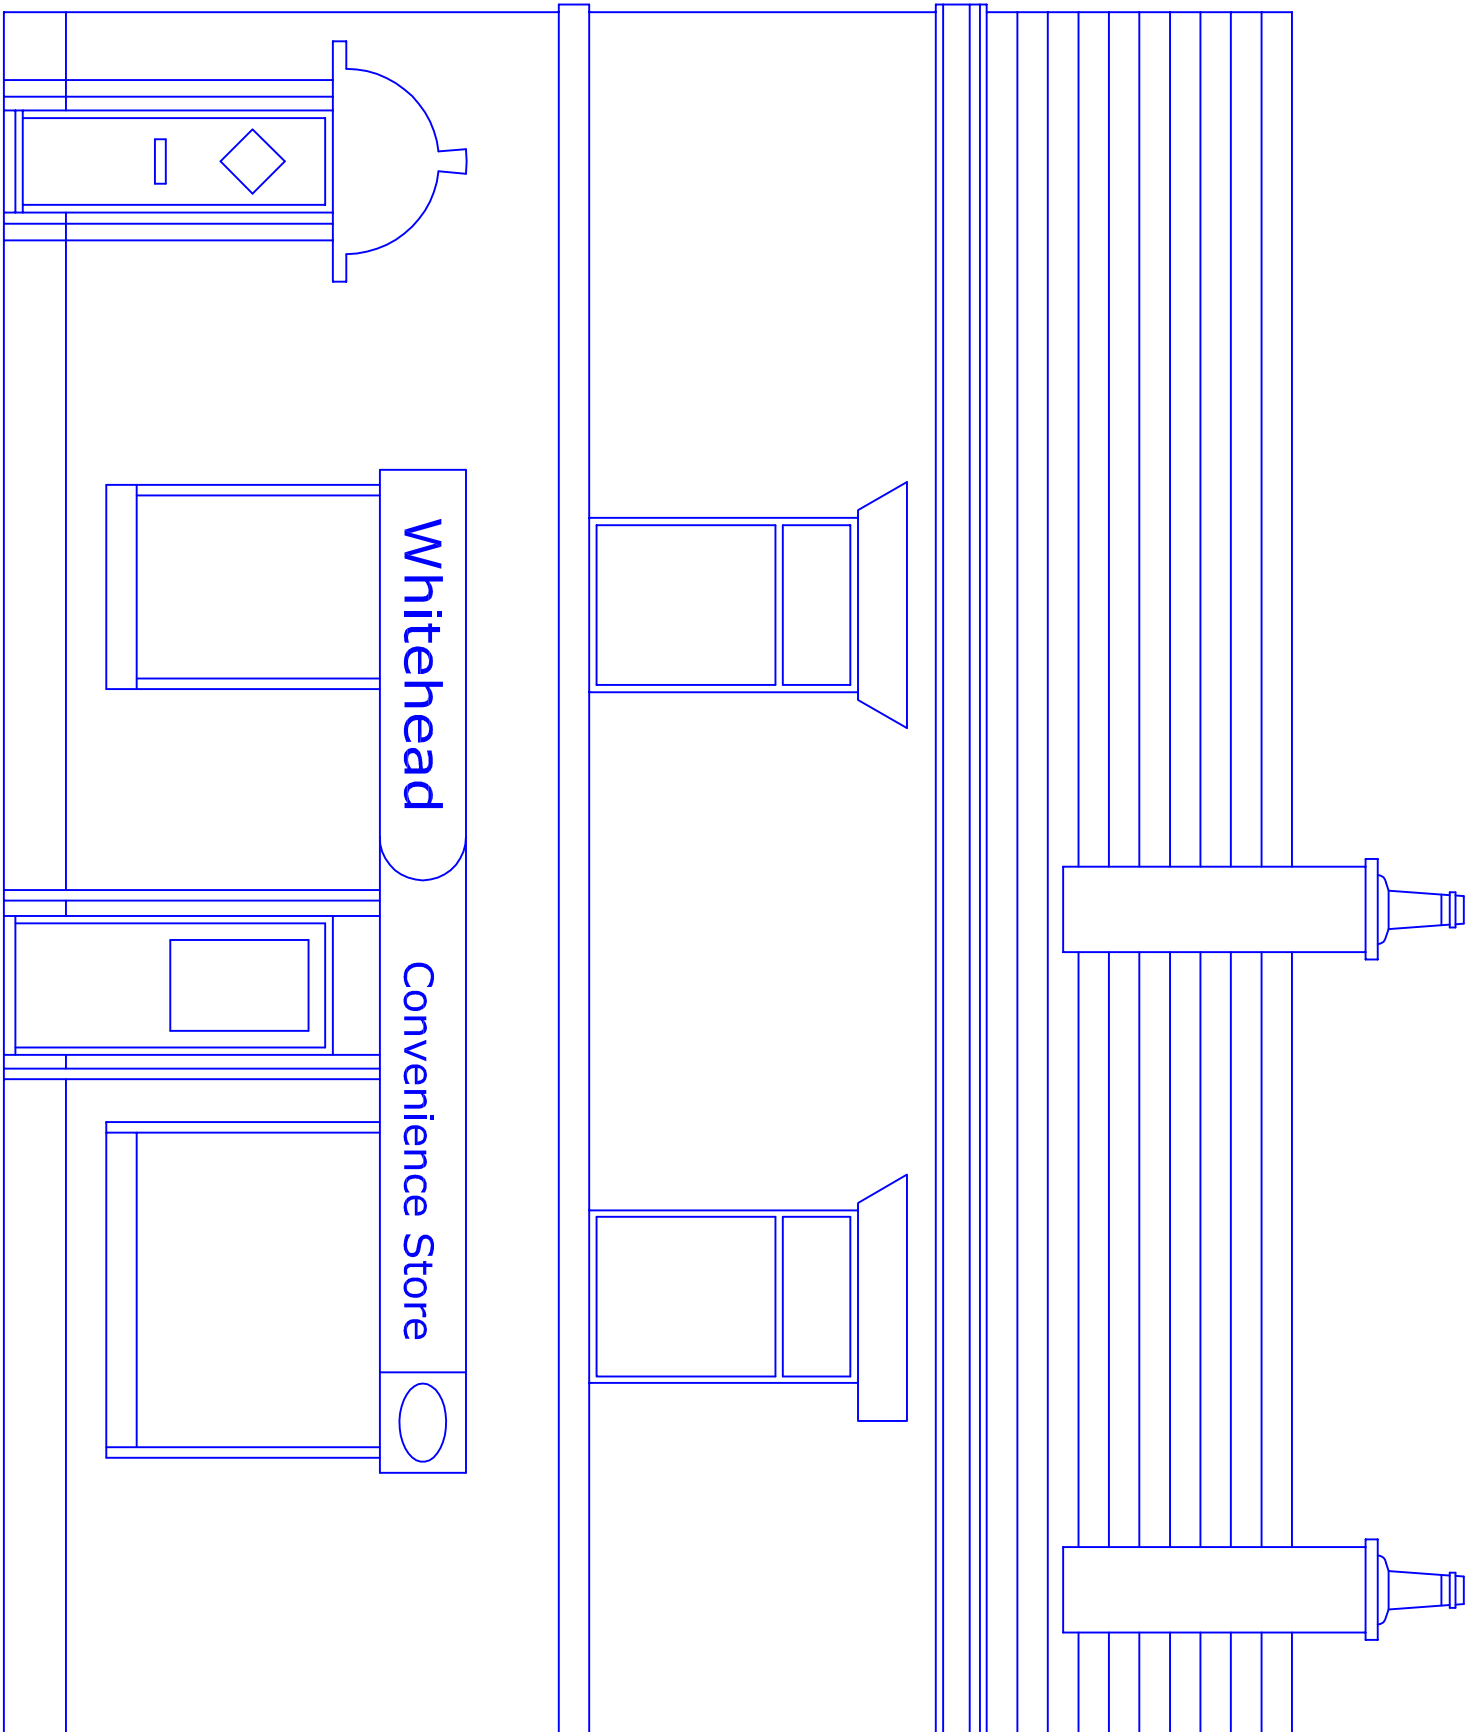

Existing Front Elevation

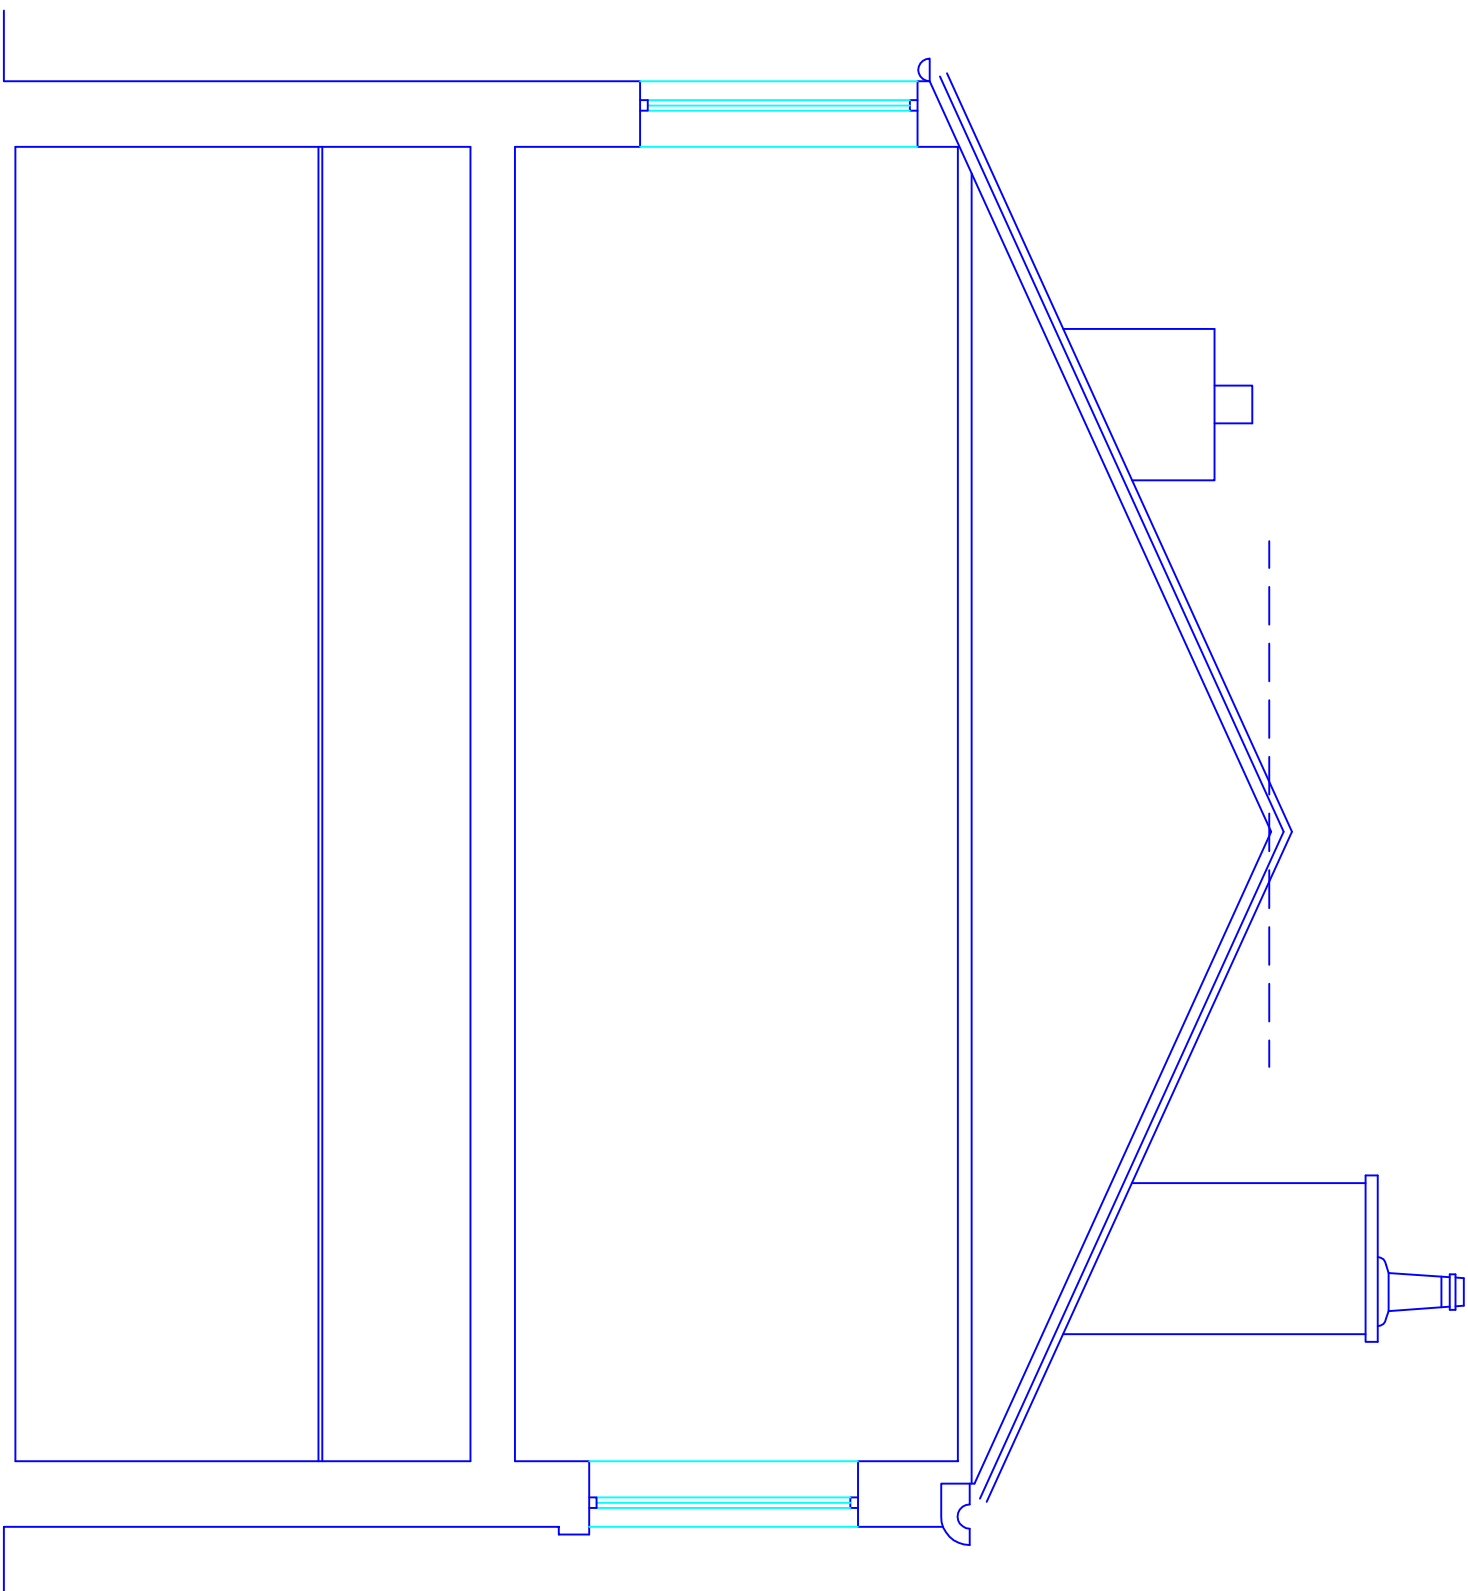

Existing Section

This drawing and design concept is the property of PPV design. It should not be reproduced without written permission

2 Helmsshore Road, Holcombe Village
Ramsbottom, Lancashire BL8 4PA
Gary Peardon (JK home) DpArch RJBA
garn@ppv-design.co.uk www.ppv-design.co.uk
T. 0706 822751 M. 07712 669482