
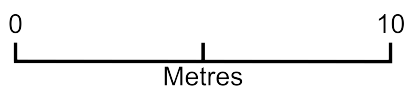


22 Bull Hill Crescent

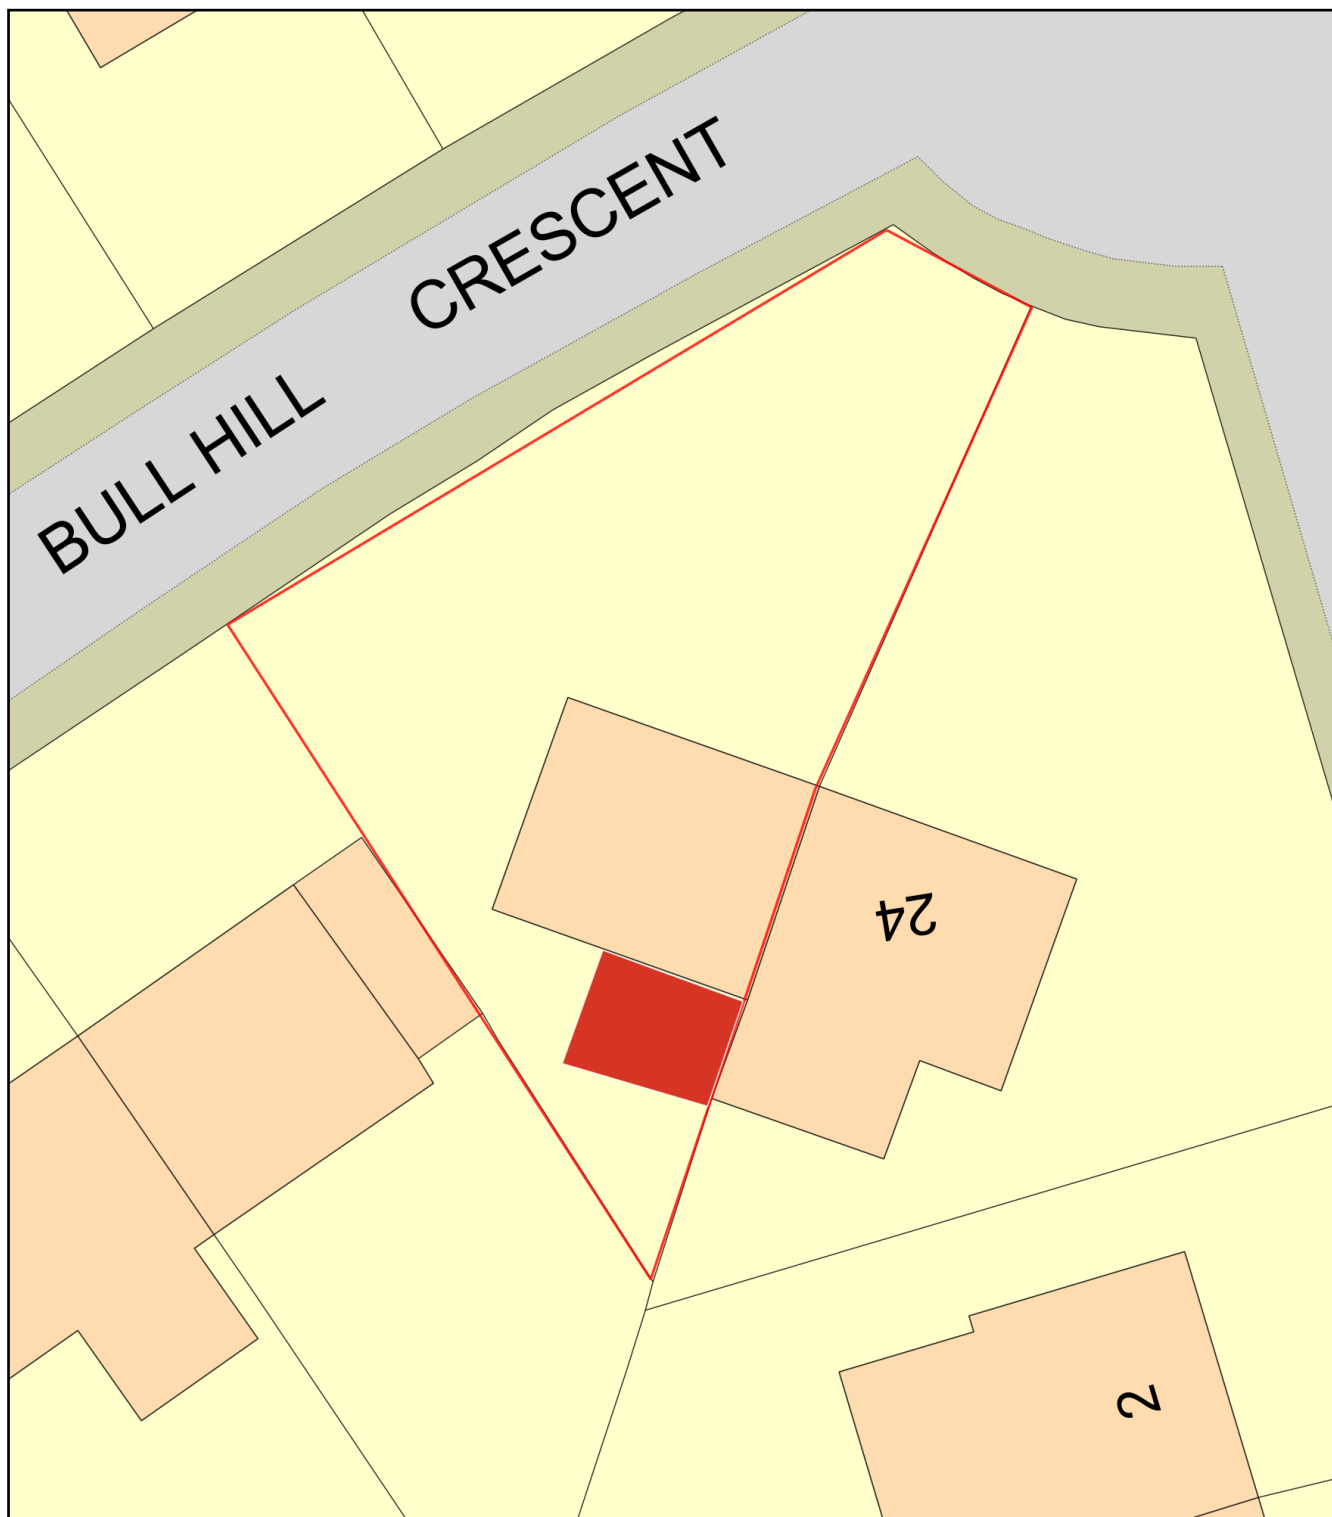

Plan Produced for: Lee Mulroney

Date Produced: 16 Apr 2026

Plan Reference Number: TQRQM26106203201920

Scale: 1:200 @ A4