


Front & Side gardens fence to be metal fencing system as photograph below, finish with black paint




WOODEN FENCES ON CONCRETE SLAB IN CONCRETE POSTS

EXISTING GATE & WALL OFF SUB STATION

PROPOSED SIDE ELEVATION (EAST)
(Incl. BOUNDARY)

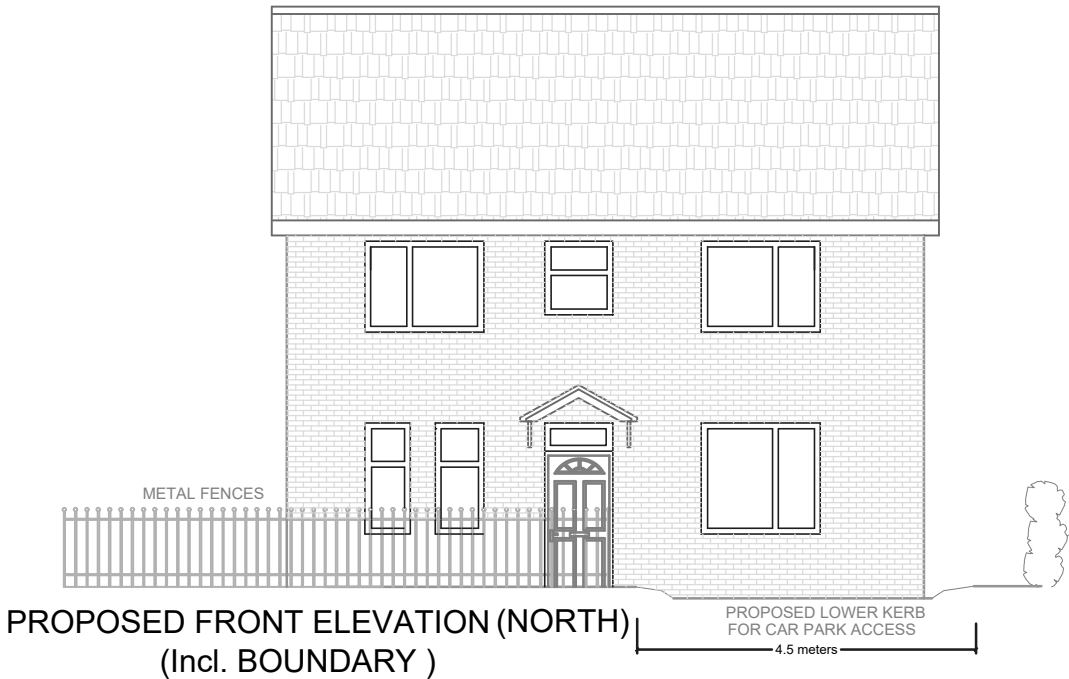


Walls to be bricks as below to match surroundings

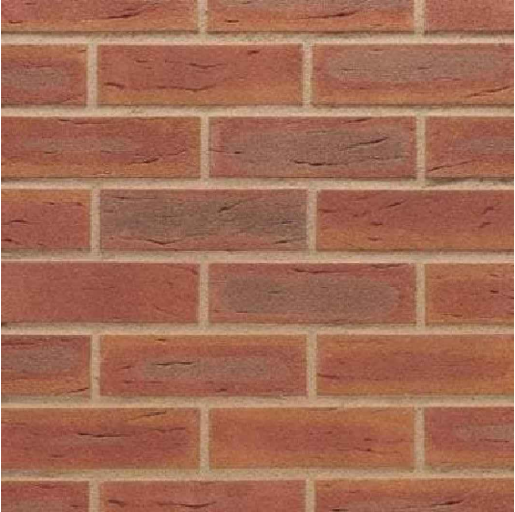

Sunset Red Multi Facing Brick 65mm x 215mm x 102.5mm
https://build4less.co.uk/products/sunset-red-multi-facing-brick-65mm-x-215mm-x-102-5mm-pack-of-430?srsltid=AfmBOowwTA9yK3RXhVwB_gJcwY7L3qovILtIZ5dOPqY5TN7KCdH3rhi

Roof tiles to be as below to match surroundings

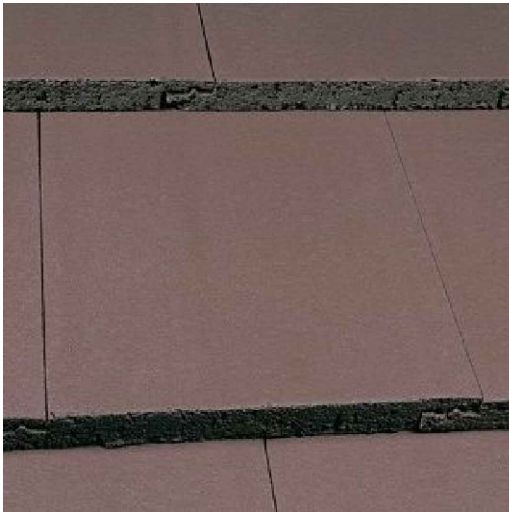

Marley modern concrete roof tile - Smooth brown
<https://www.chestnutdirect.co.uk/marley-modern-concrete-roof-tile-smooth-brown/>




uPVC Windows to match adjacent properties




uPVC Door to match Windows




uPVC Gutters for all elevations and drainpipes to be FloPlast uPVC Half Round Gutter Black 112mm

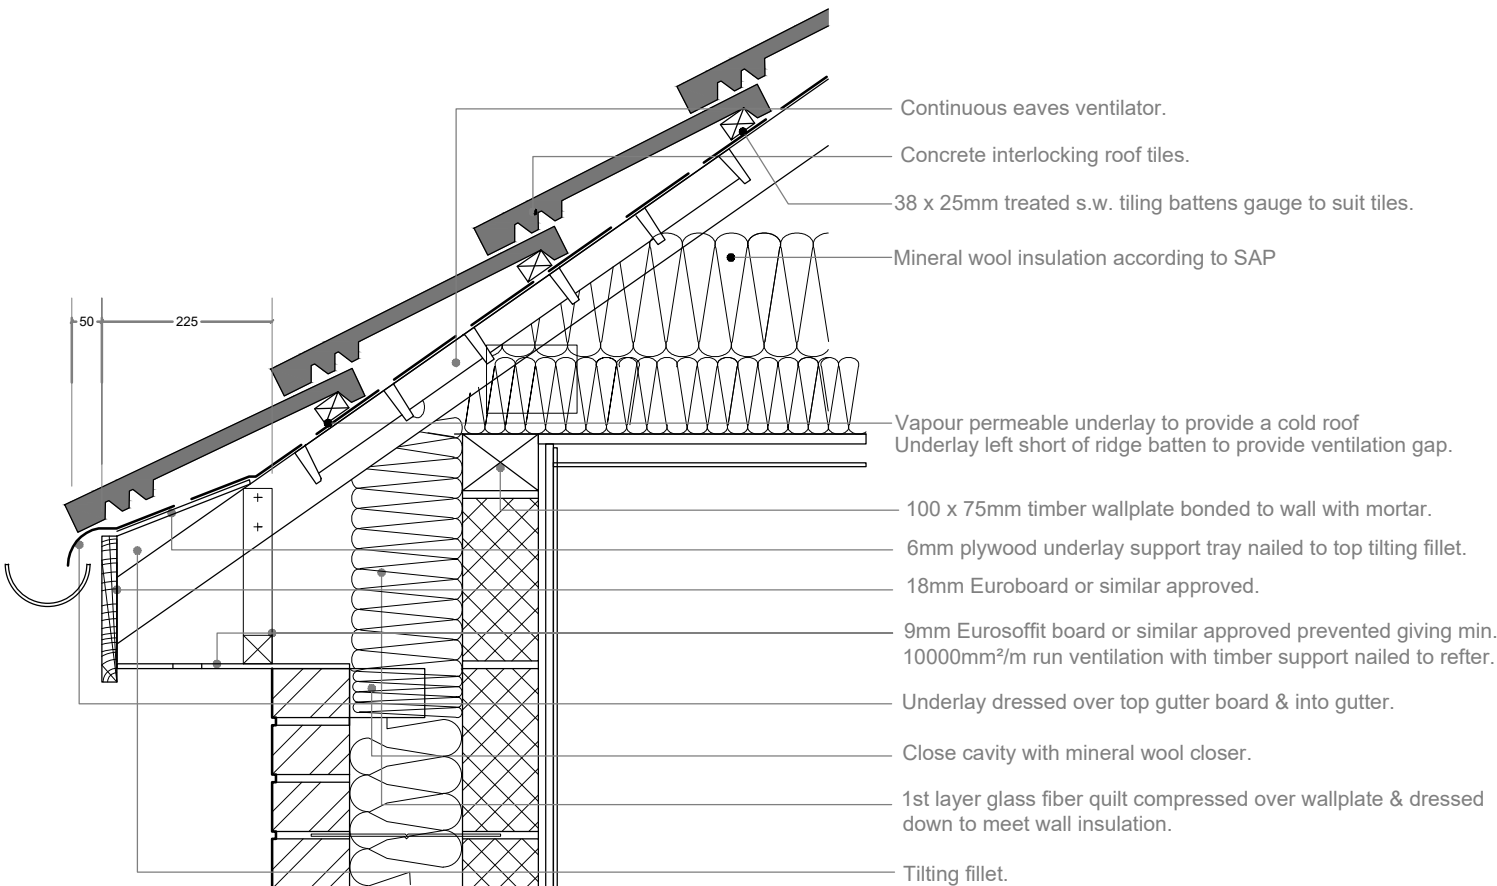


ROOF, EAVES, WALL, SECTION,

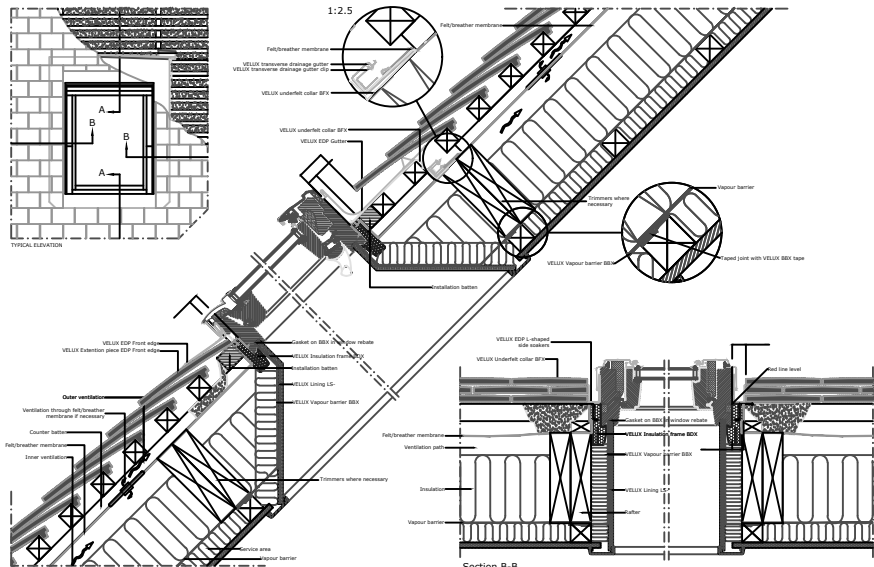


SECTION THROUGH ROOF WINDOW (ROOF)

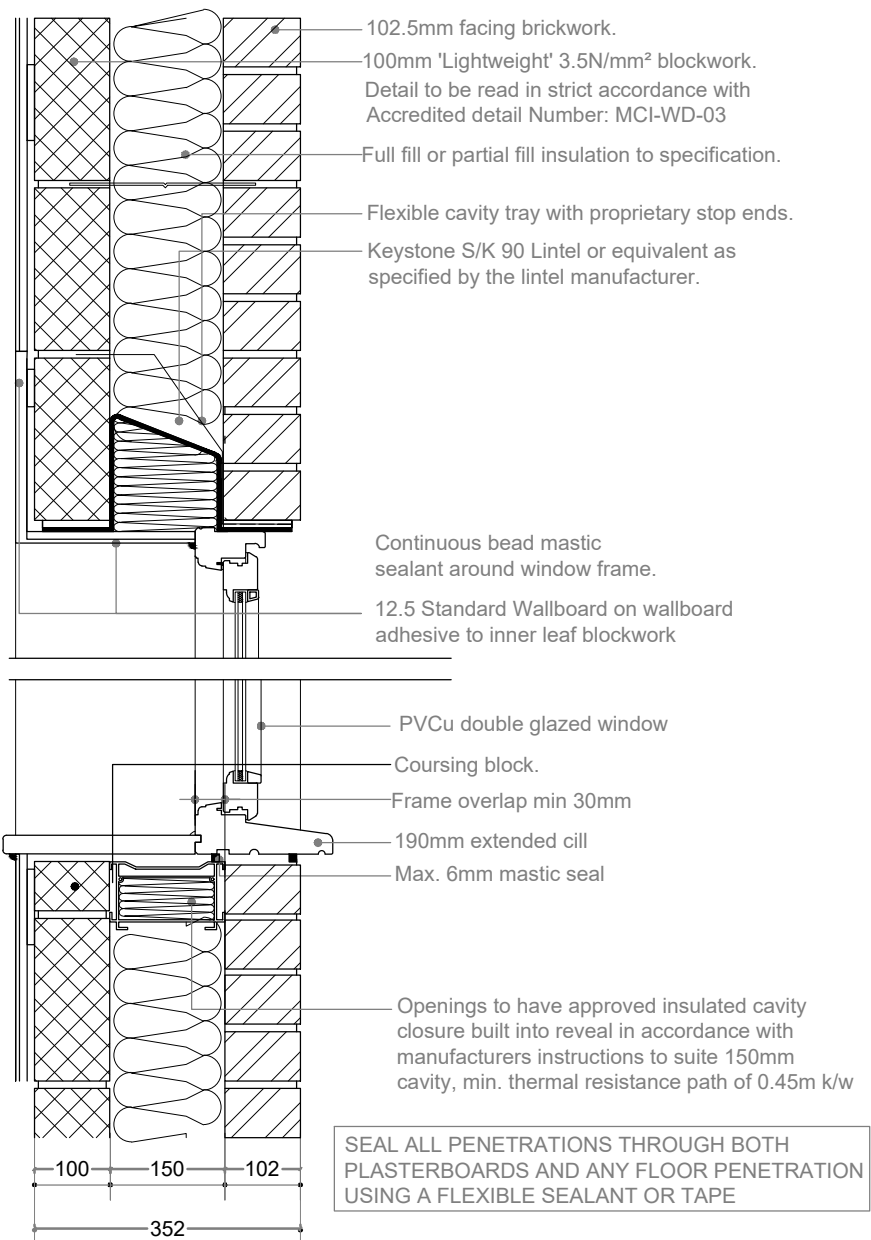

SECTION THROUGH WINDOW (BRICK)
SCALE : 1:10

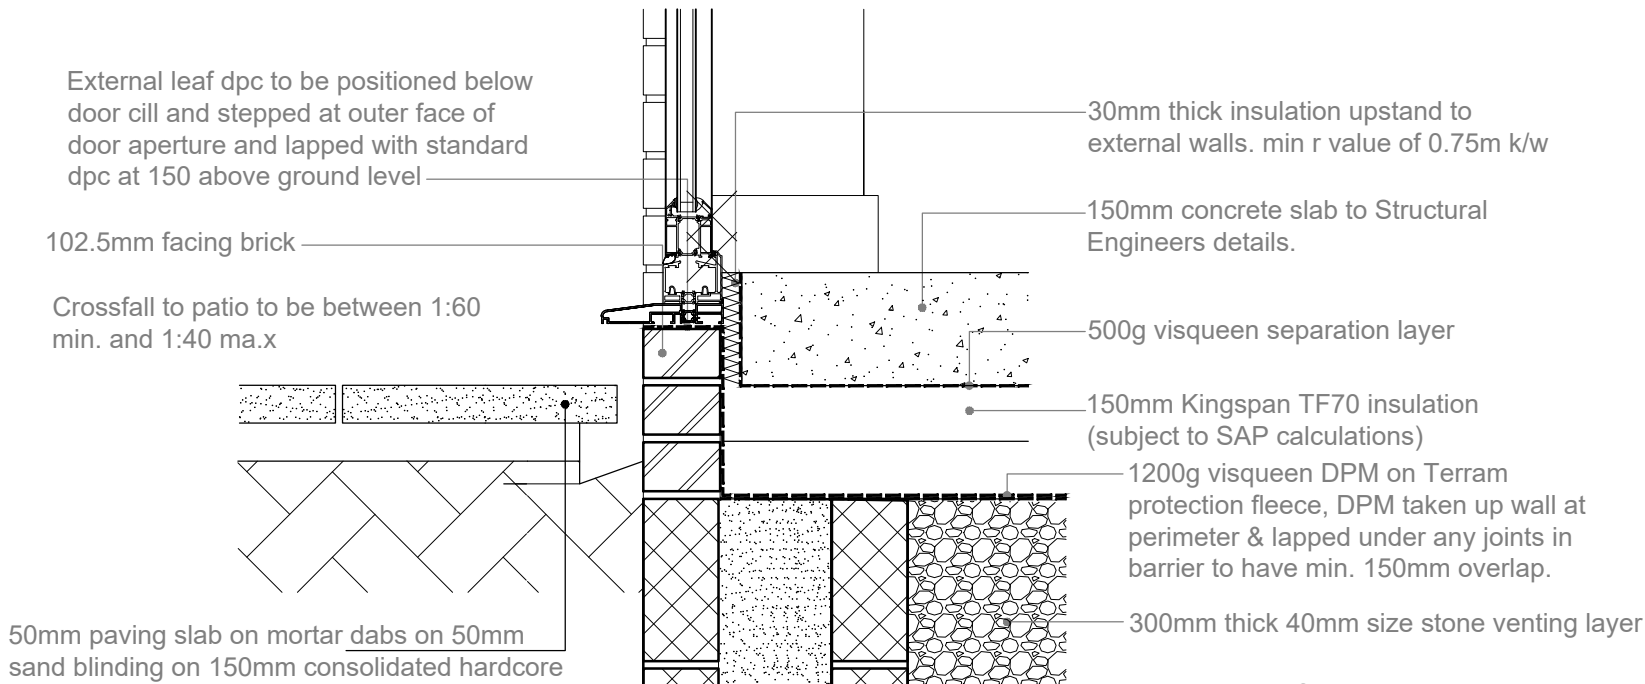

DOOR THRESHOLD DETAIL
SCALE : 1:10

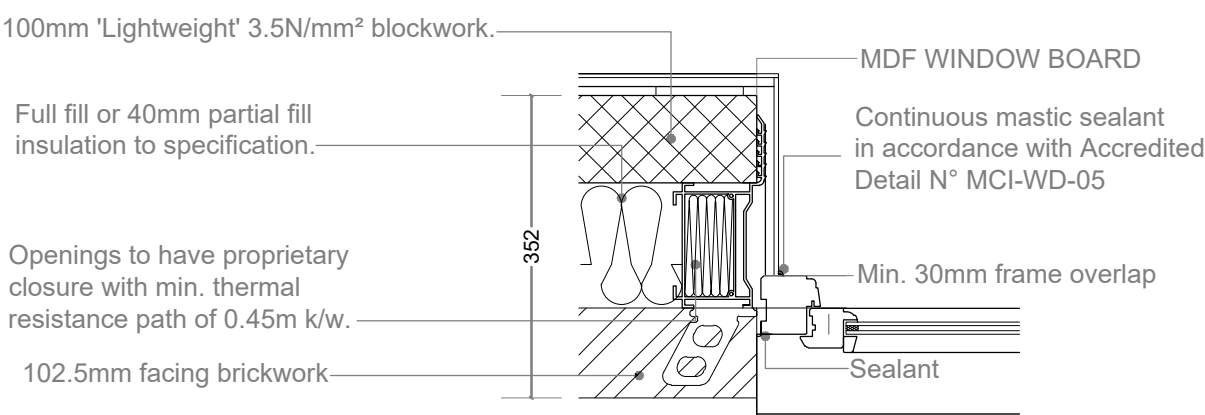

SECTION THROUGH REVEAL (BRICK)
SCALE : 1:10