



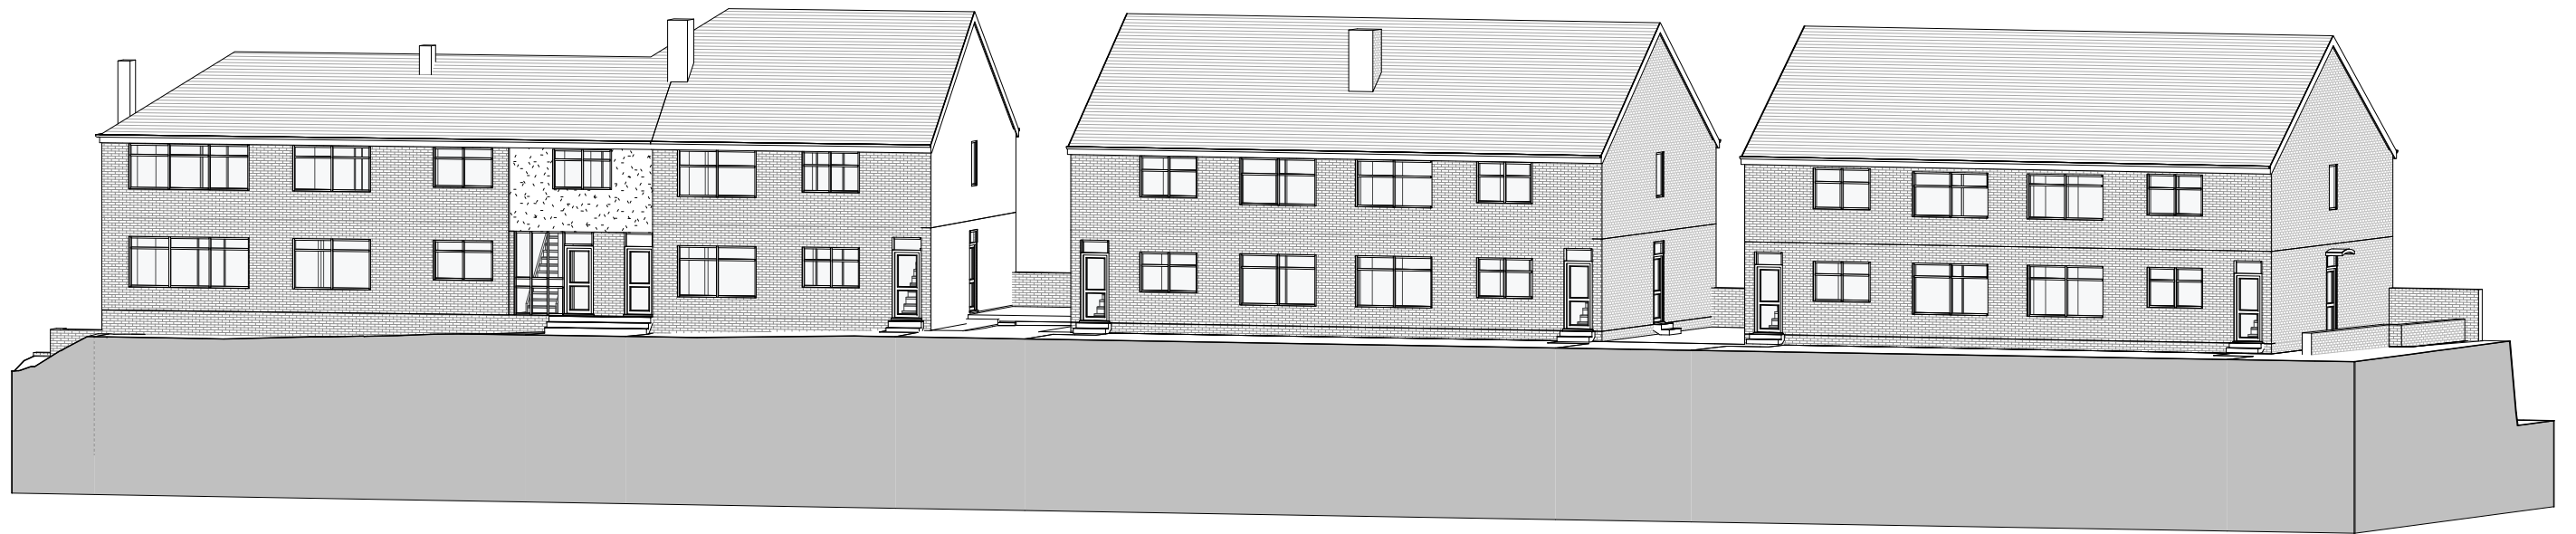

1 3D Axo - Existing- Front Right

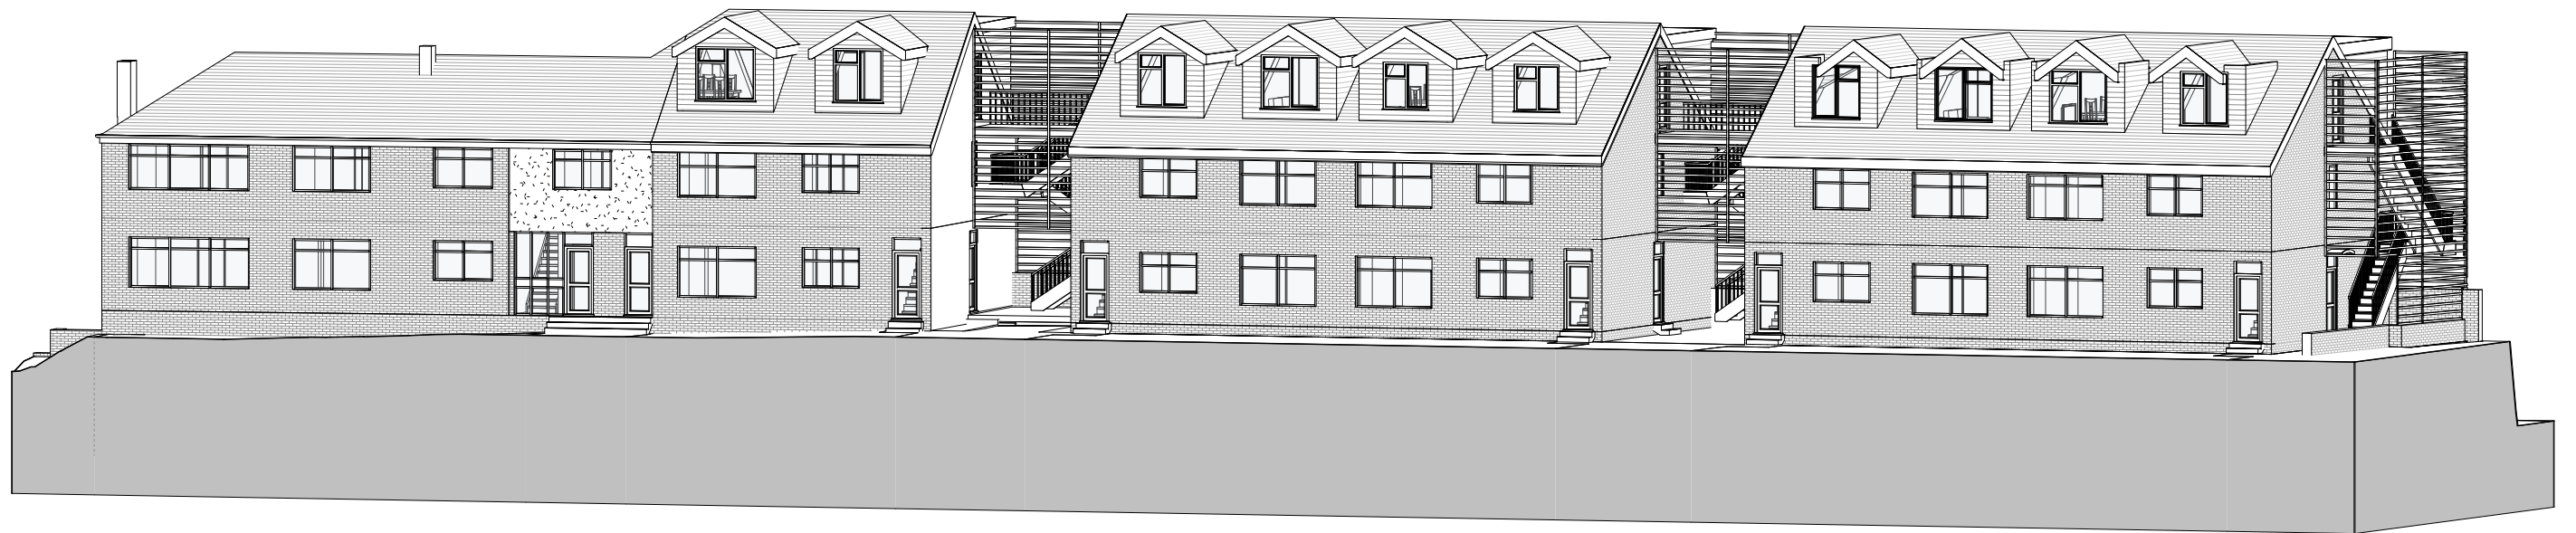

2 3D Axo - Proposed - Front Right

PROJECT	Singleton Court, Bury Old Road		PROJECT NUMBER	GGGS20007.1	DRAWING NUMBER	009	REV	1	1		61SQM - BIN / BIKE	07/05/2020
TITLE	3D Existing & Proposed 2		DRAWN BY	SG	DATE	01/05/2020	SCALE (@ A1)			No.	Description	Date
CLIENT	Care of EPML								STATUS		DESIGN	

GOLD SKETCH
S T U D I O S
www.goldsketch.co.uk info@goldsketch.co.uk 0161 792 9595

NOTES
© COPYRIGHT : ALL RIGHTS RESERVED.
THIS DRAWING MUST NOT BE REPRODUCED WITHOUT PRIOR WRITTEN CONSENT.
DRAWING TO BE USED FOR THE STATUS INDICATED ONLY.
ALL DIMENSIONS AND SETTING OUT SHALL BE CHECKED AND CONFIRMED ON SITE. ANY DISCREPANCIES TO BE REPORTED TO THE DESIGNER
PRIOR TO THE COMMENCEMENT OF ANY WORK. ALL WORK AND MATERIALS TO BE IN ACCORDANCE WITH CURRENT STATUTORY LEGISLATION.
RELEVANT CODES OF PRACTICE AND BRITISH STANDARDS. ALL DIMENSIONS ON THIS DRAWING ARE IN MILLIMETRES (UNLESS OTHERWISE
STATED).