
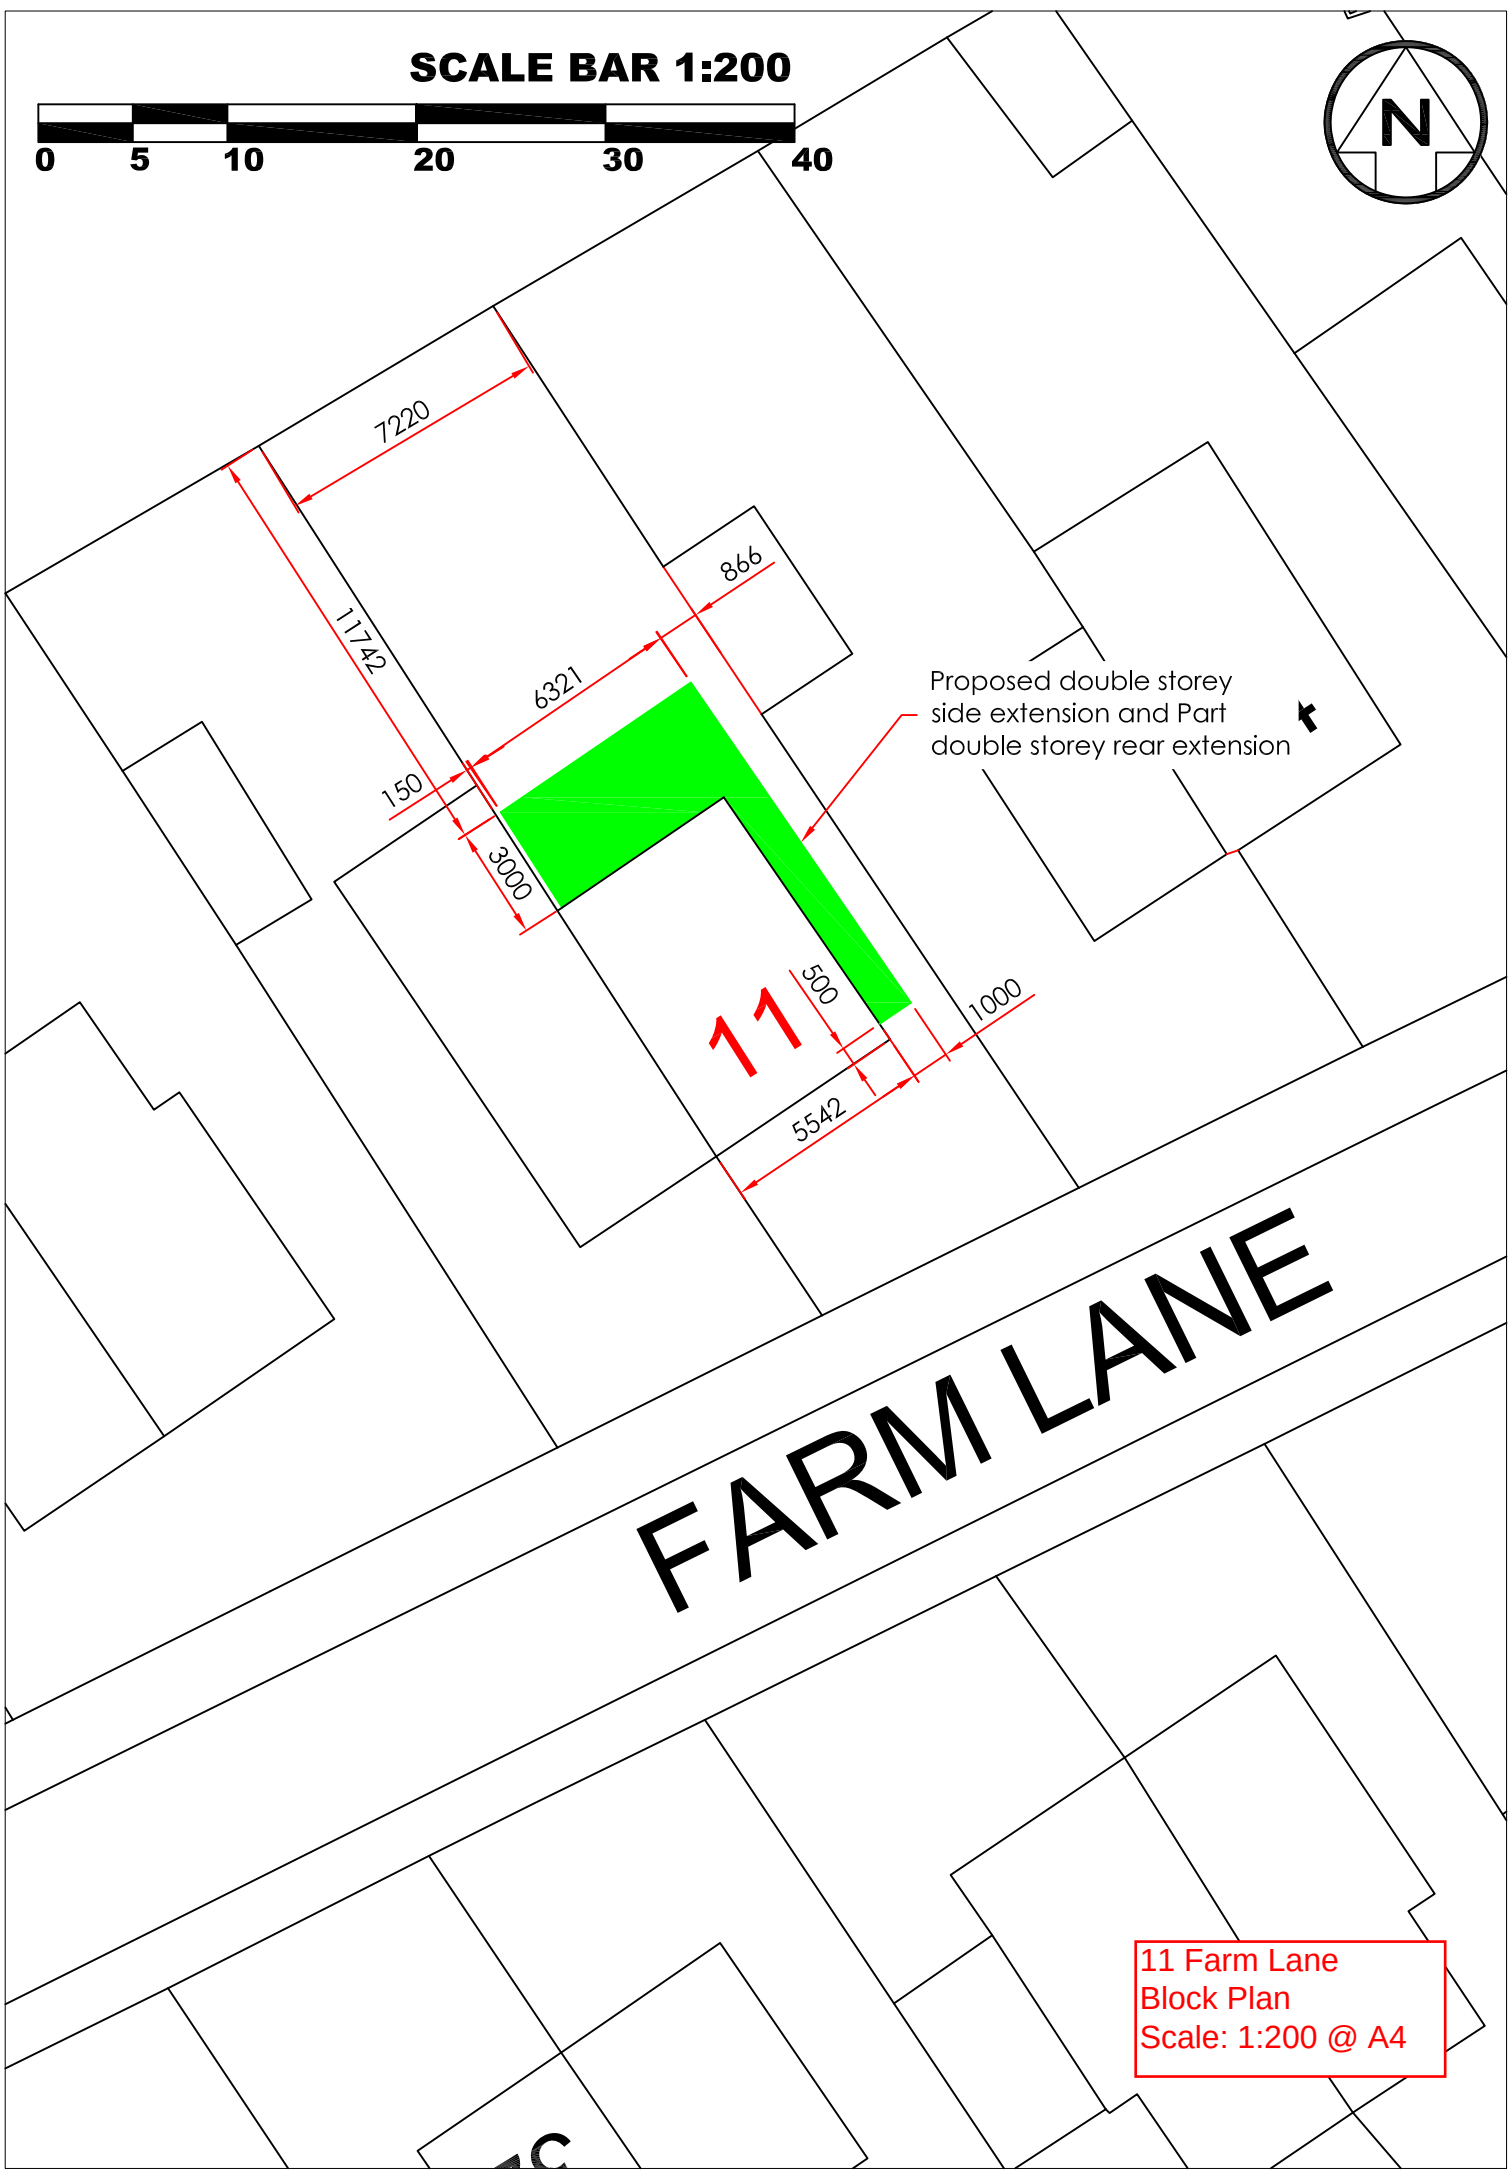
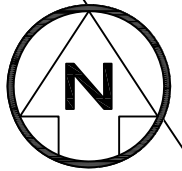


SCALE BAR 1:200

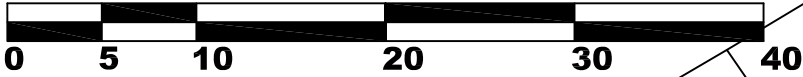

11 Farm Lane
Block Plan
Scale: 1:200 @ A4