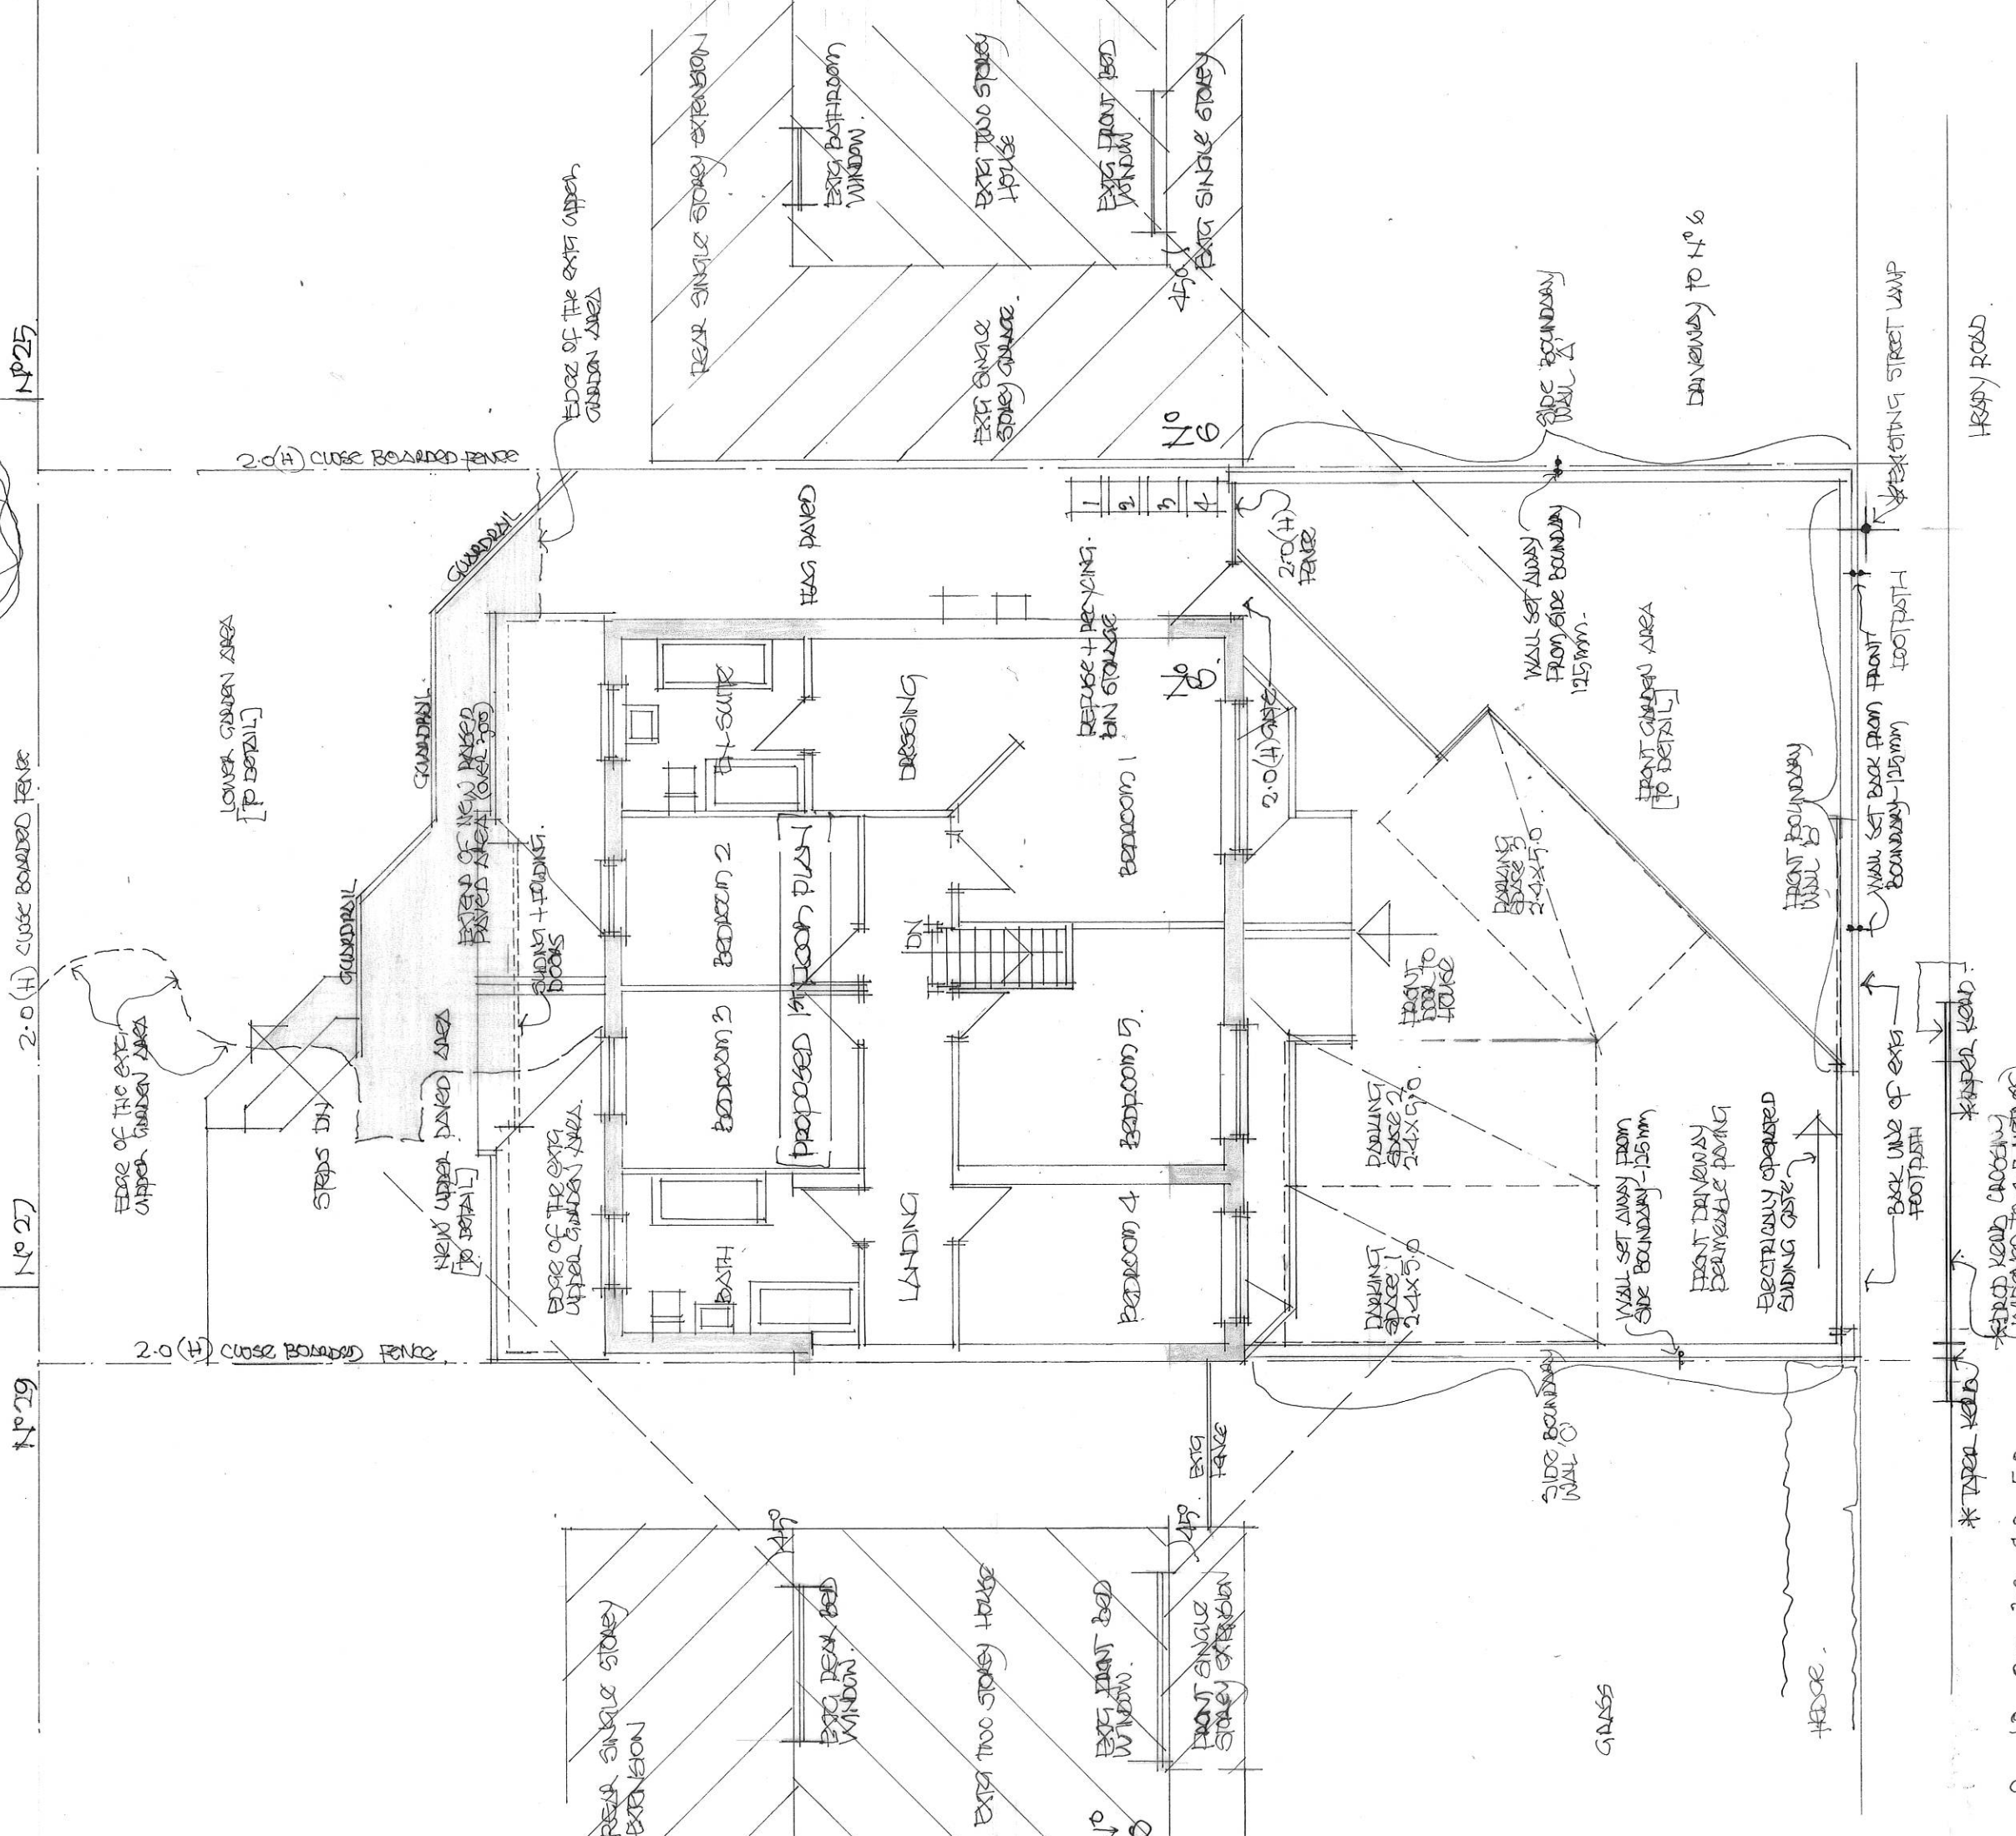
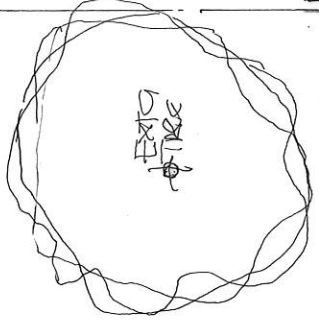
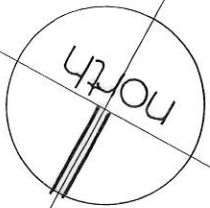


PROPOSED SITE DEVELOPMENT PLAN 1:100 @ A3

DRAWING NO 24/8-HC/11
REV "B"