


Proposed - 5 Stock Street Bury BL8 1BU

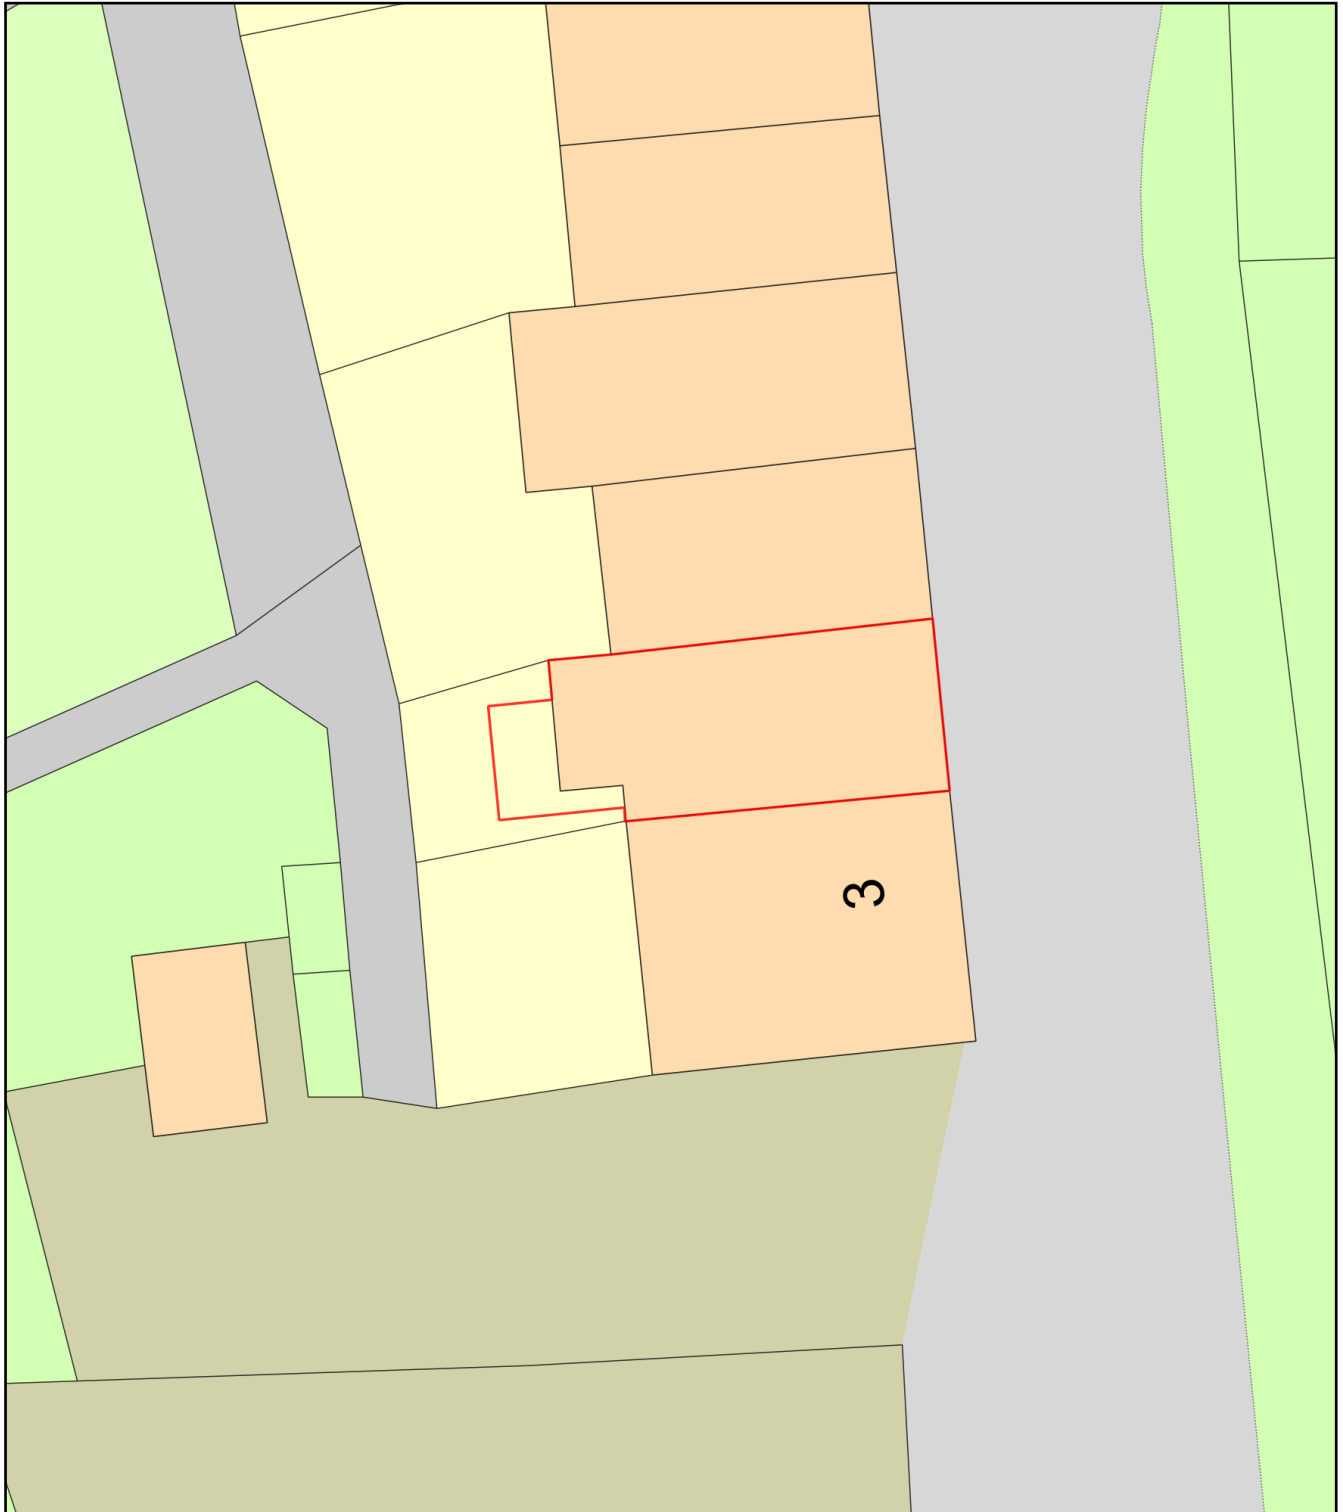

0 10
Metres



Plan Produced for: Mr & Mrs Manifold

Date Produced: 07 Mar 2022

Plan Reference Number: TQRQM22066203751517

Scale: 1:200 @ A4