




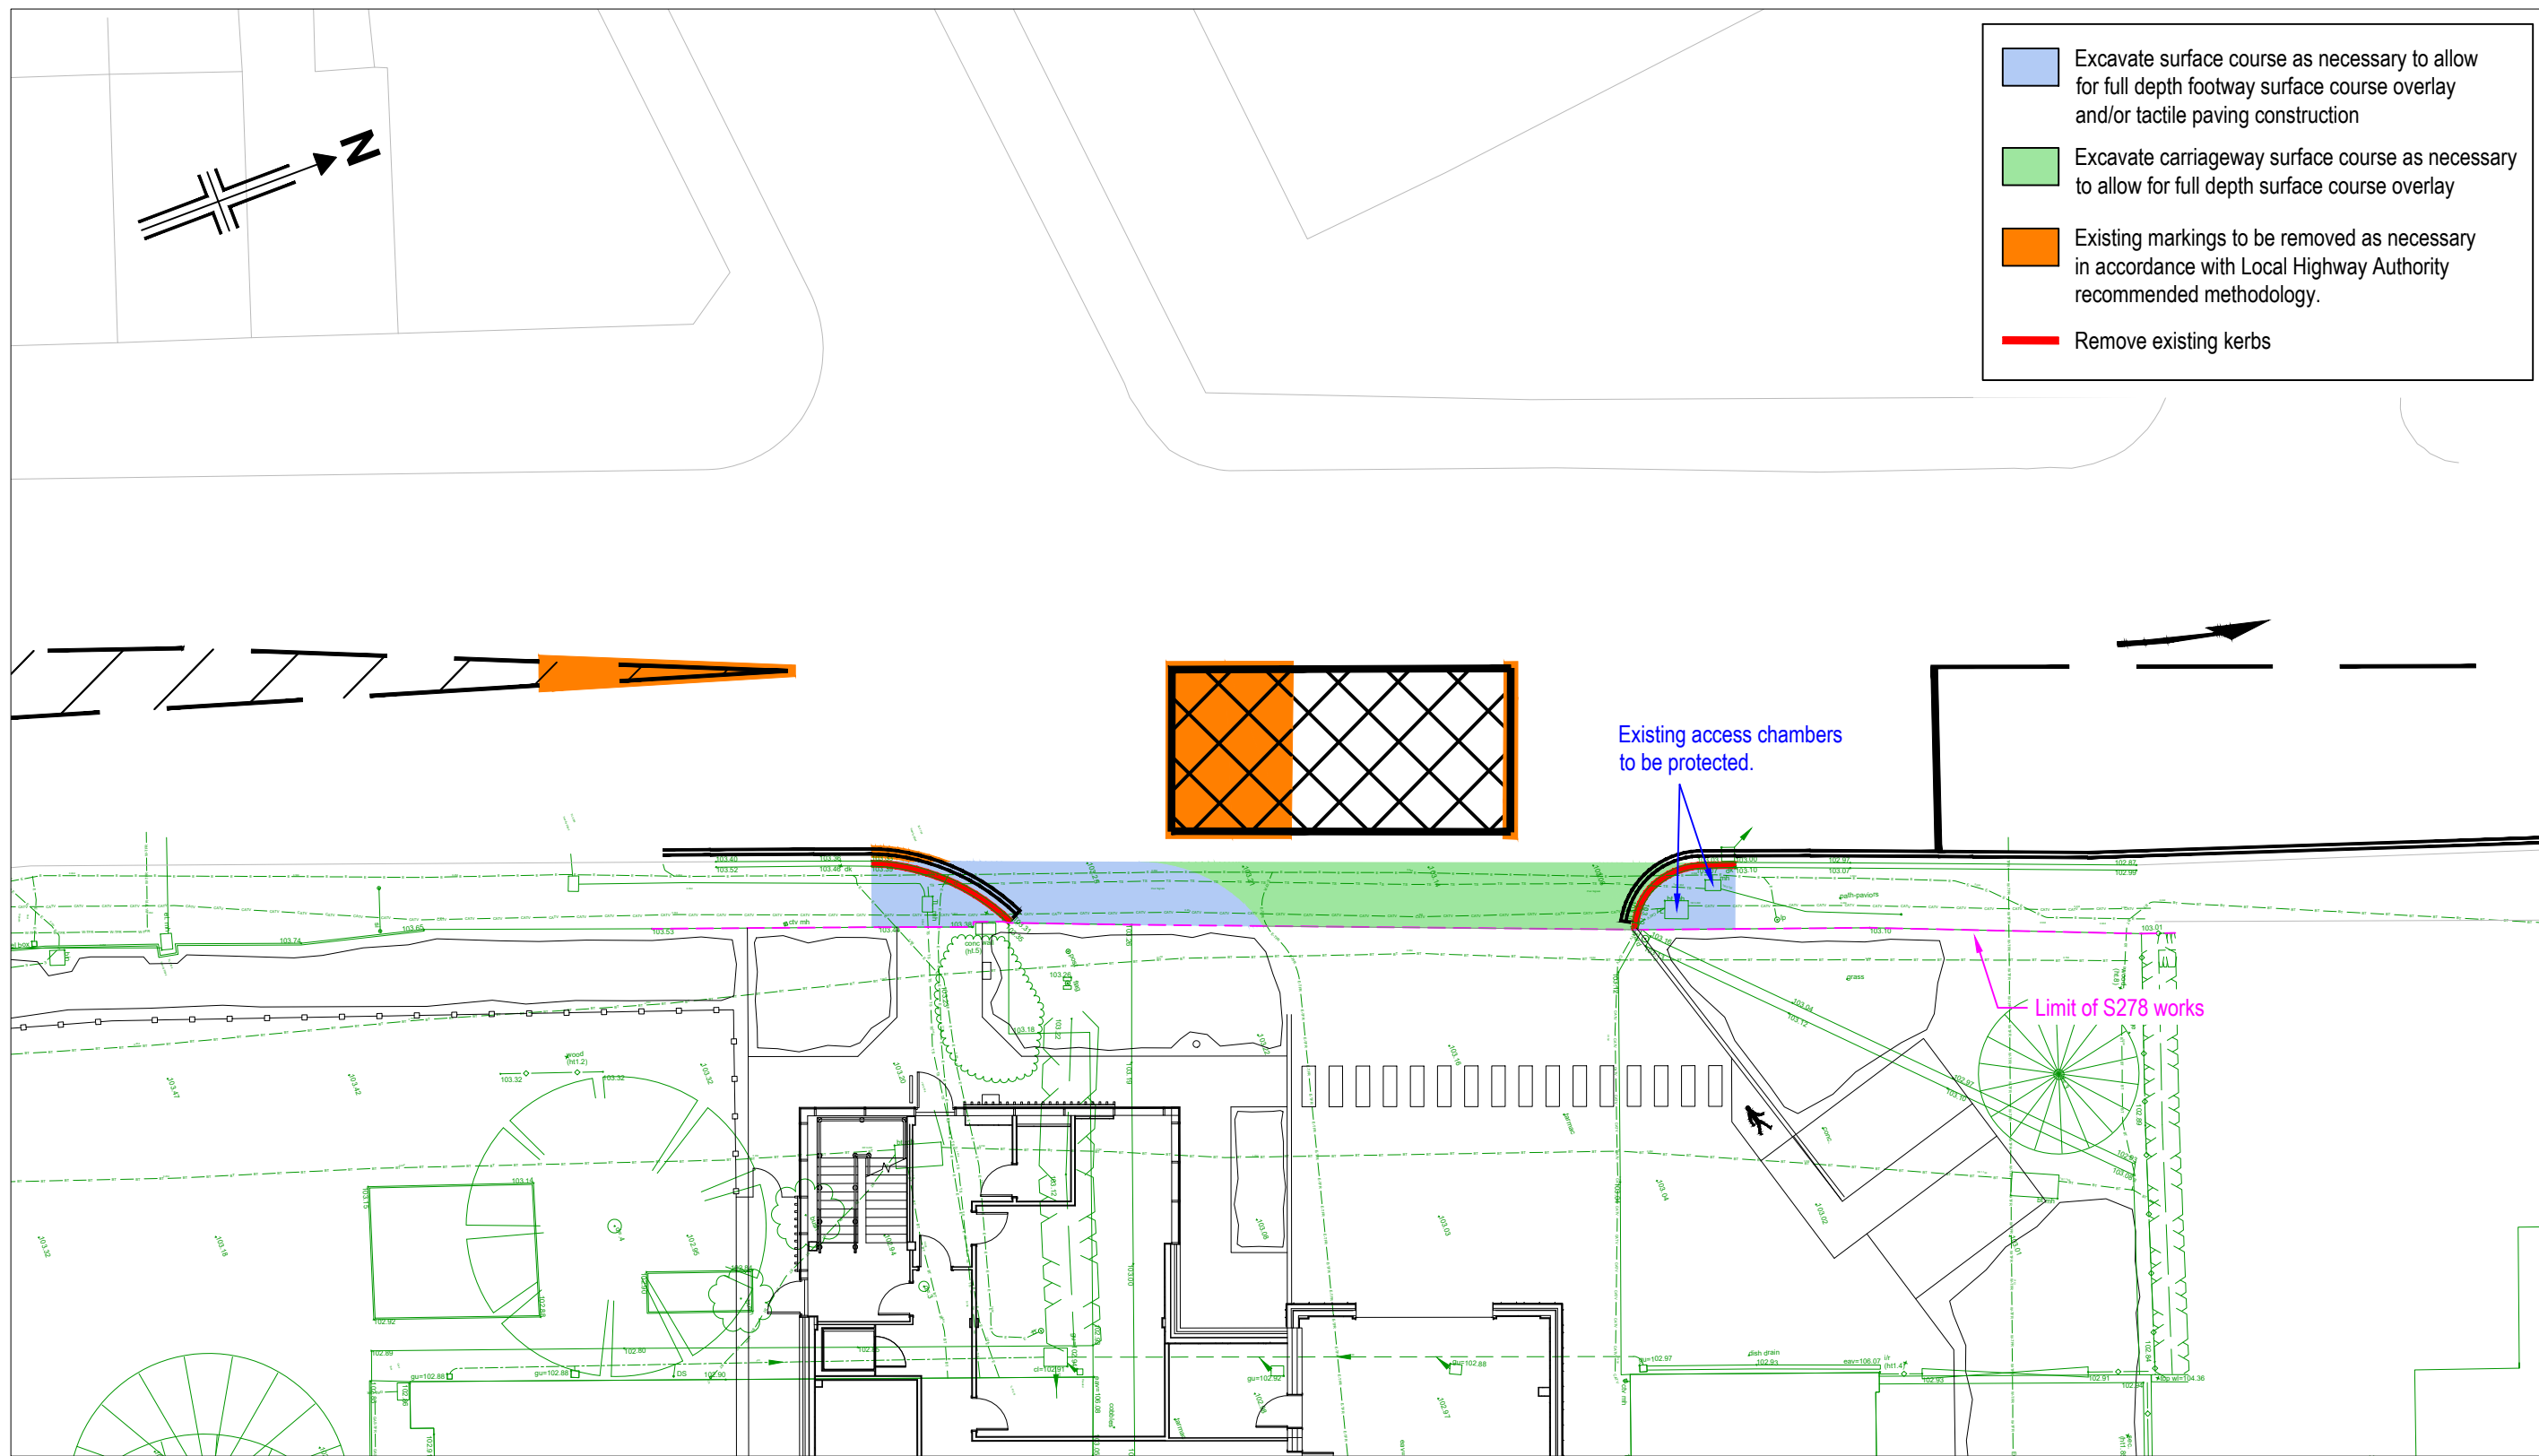


Site Clearance Drawing
(Scale 1:200)

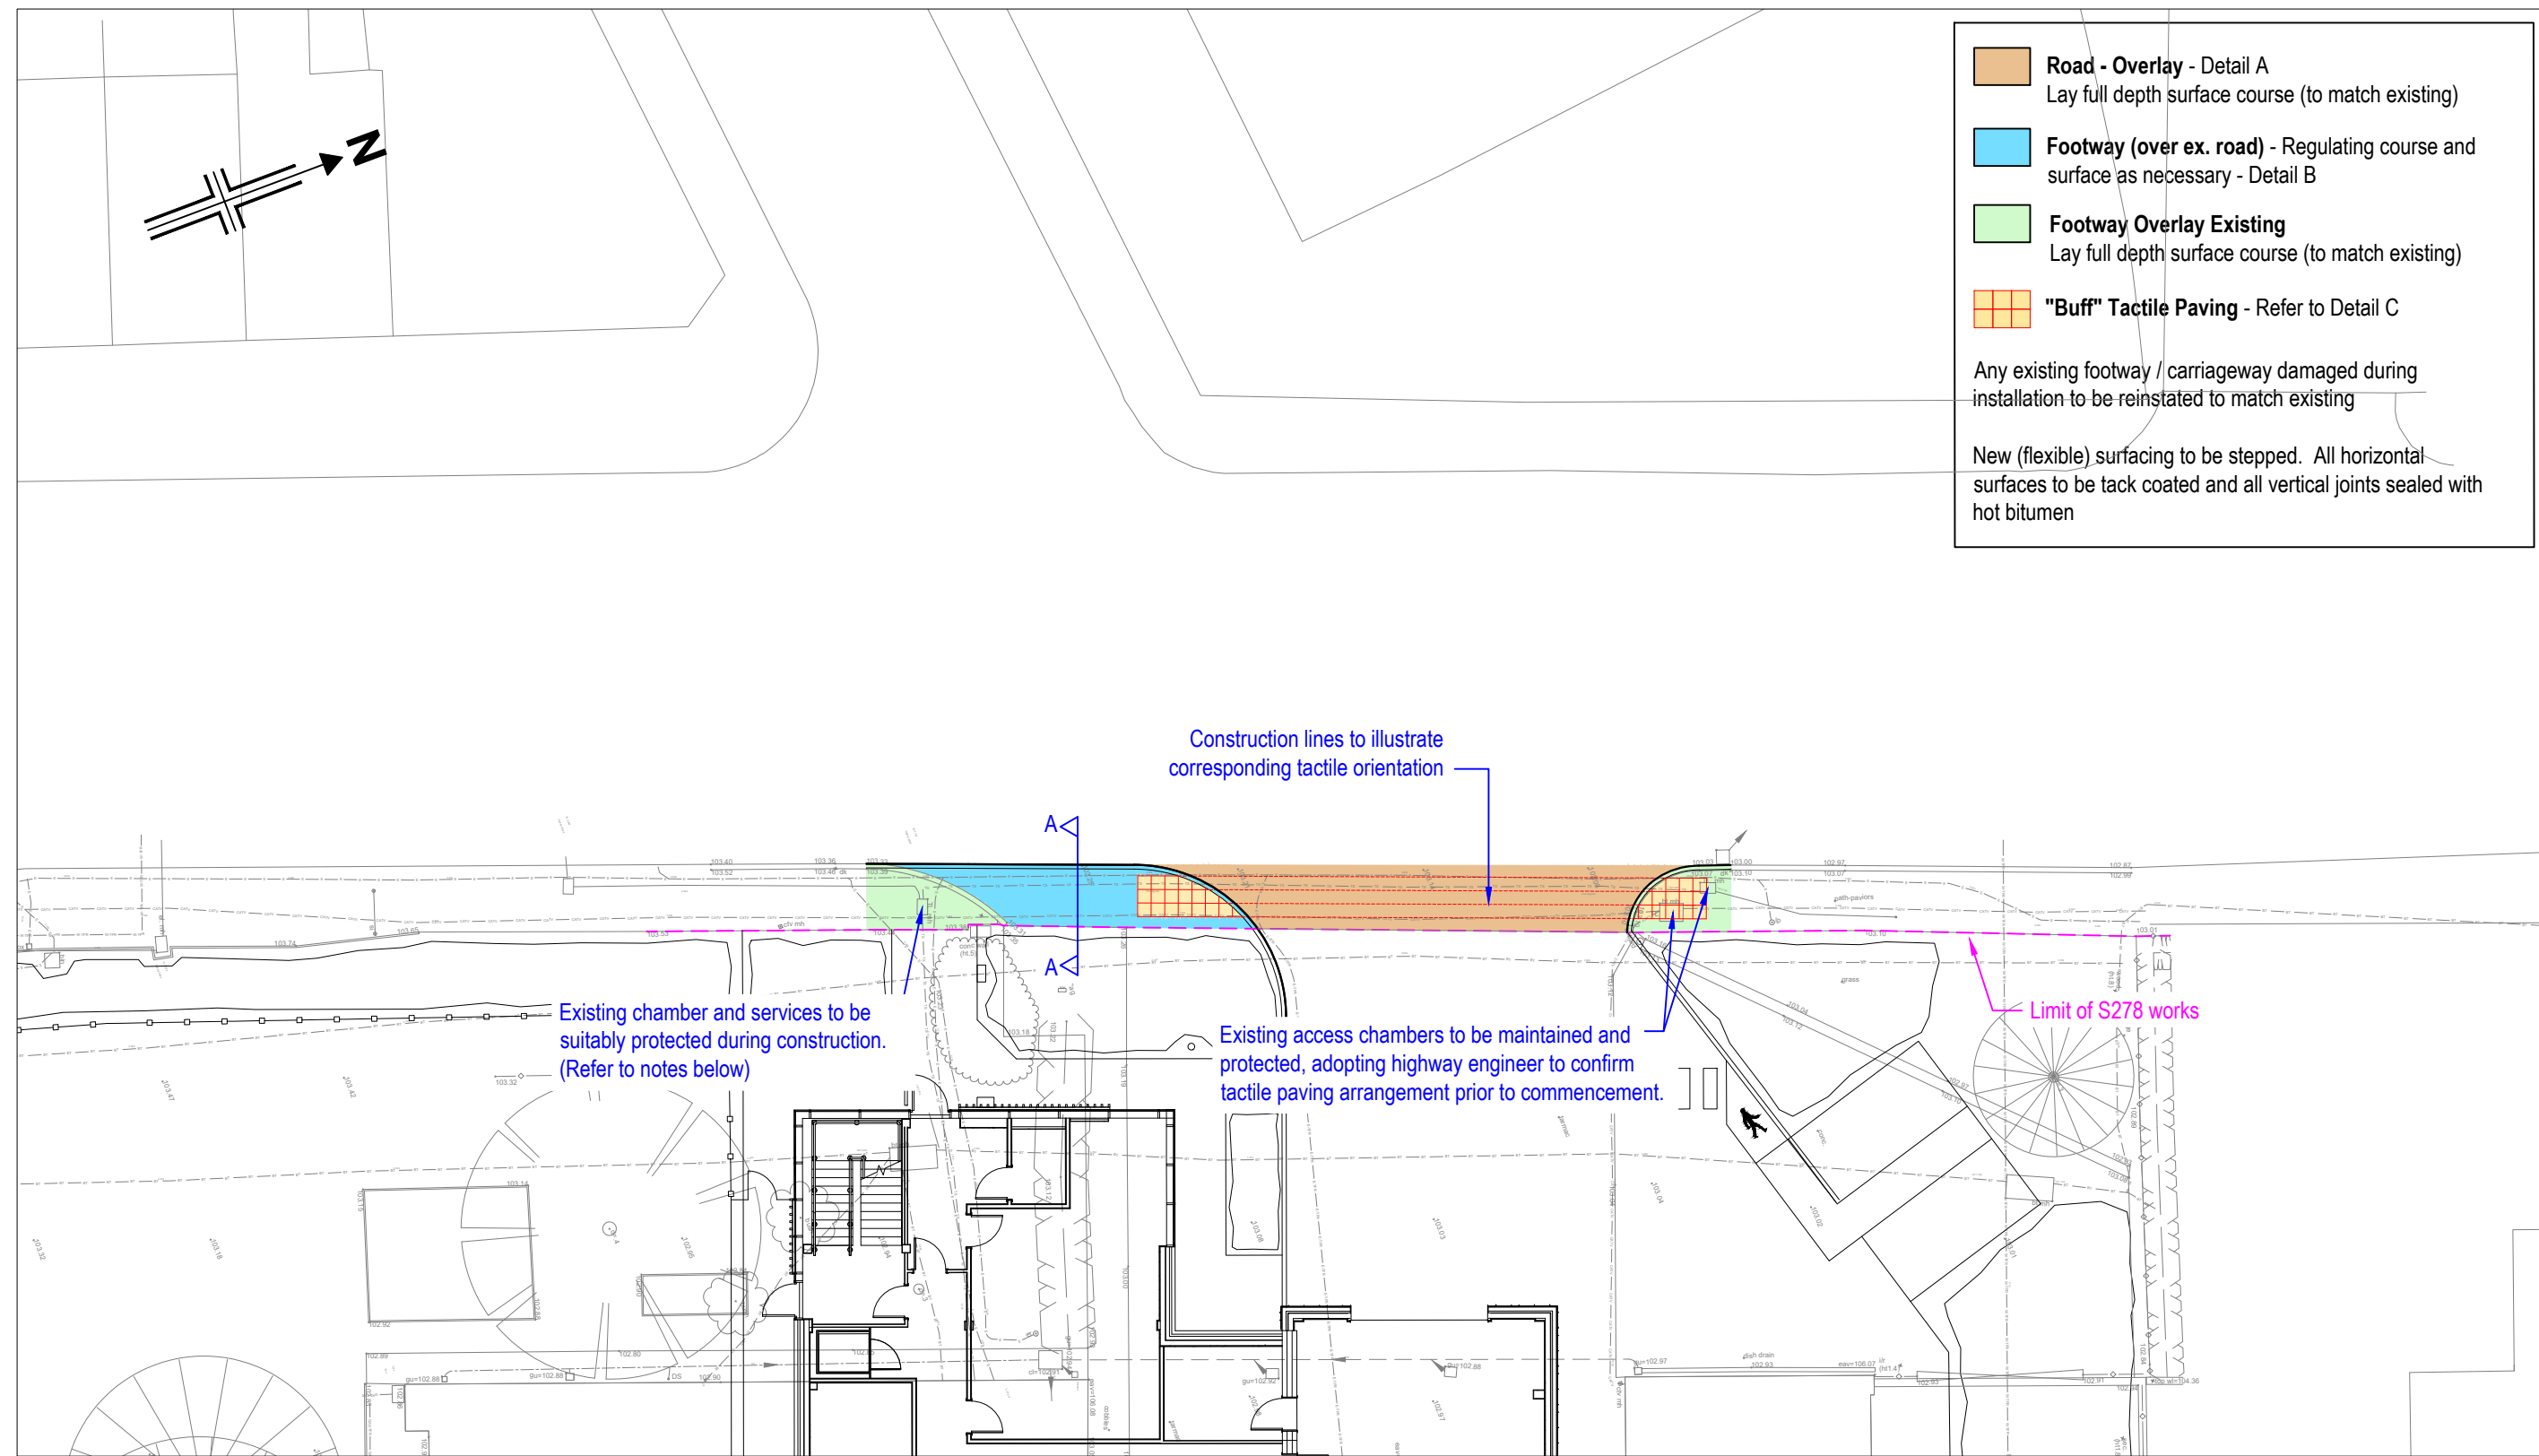


Roadworks Drawing
(Scale 1:200)

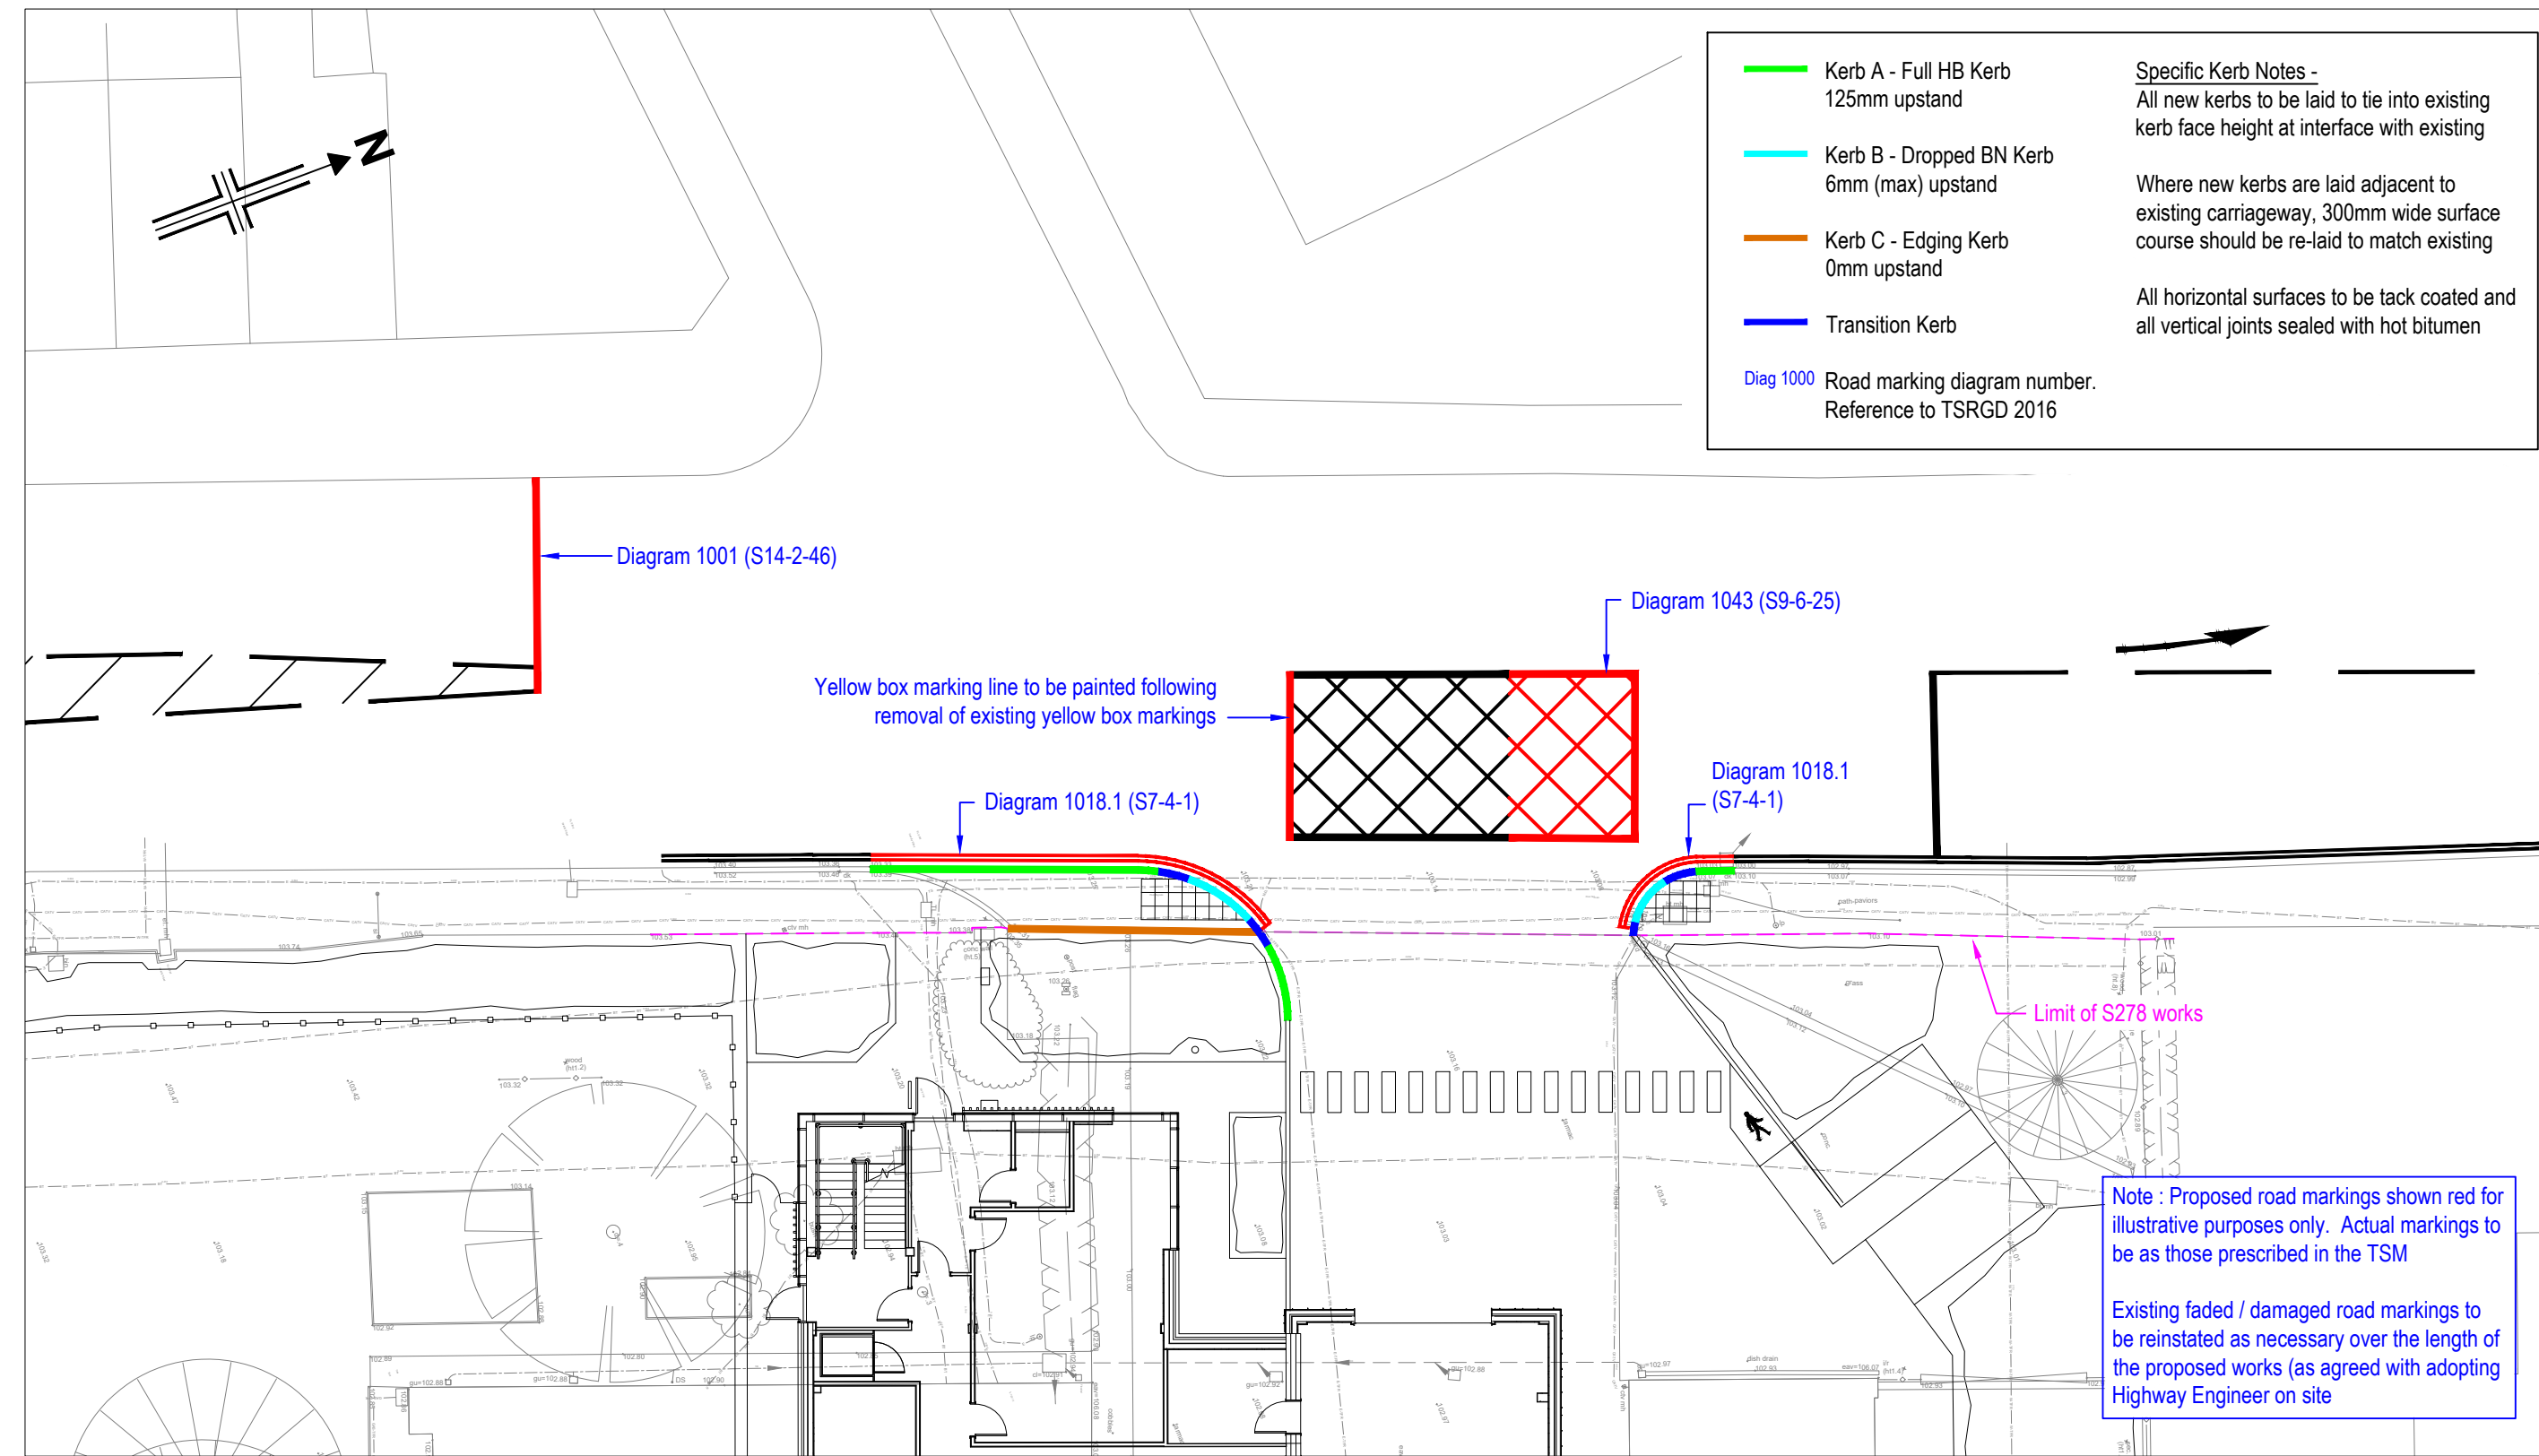


Kerb Arrangement and Road Markings Drawing
(Scale 1:200)

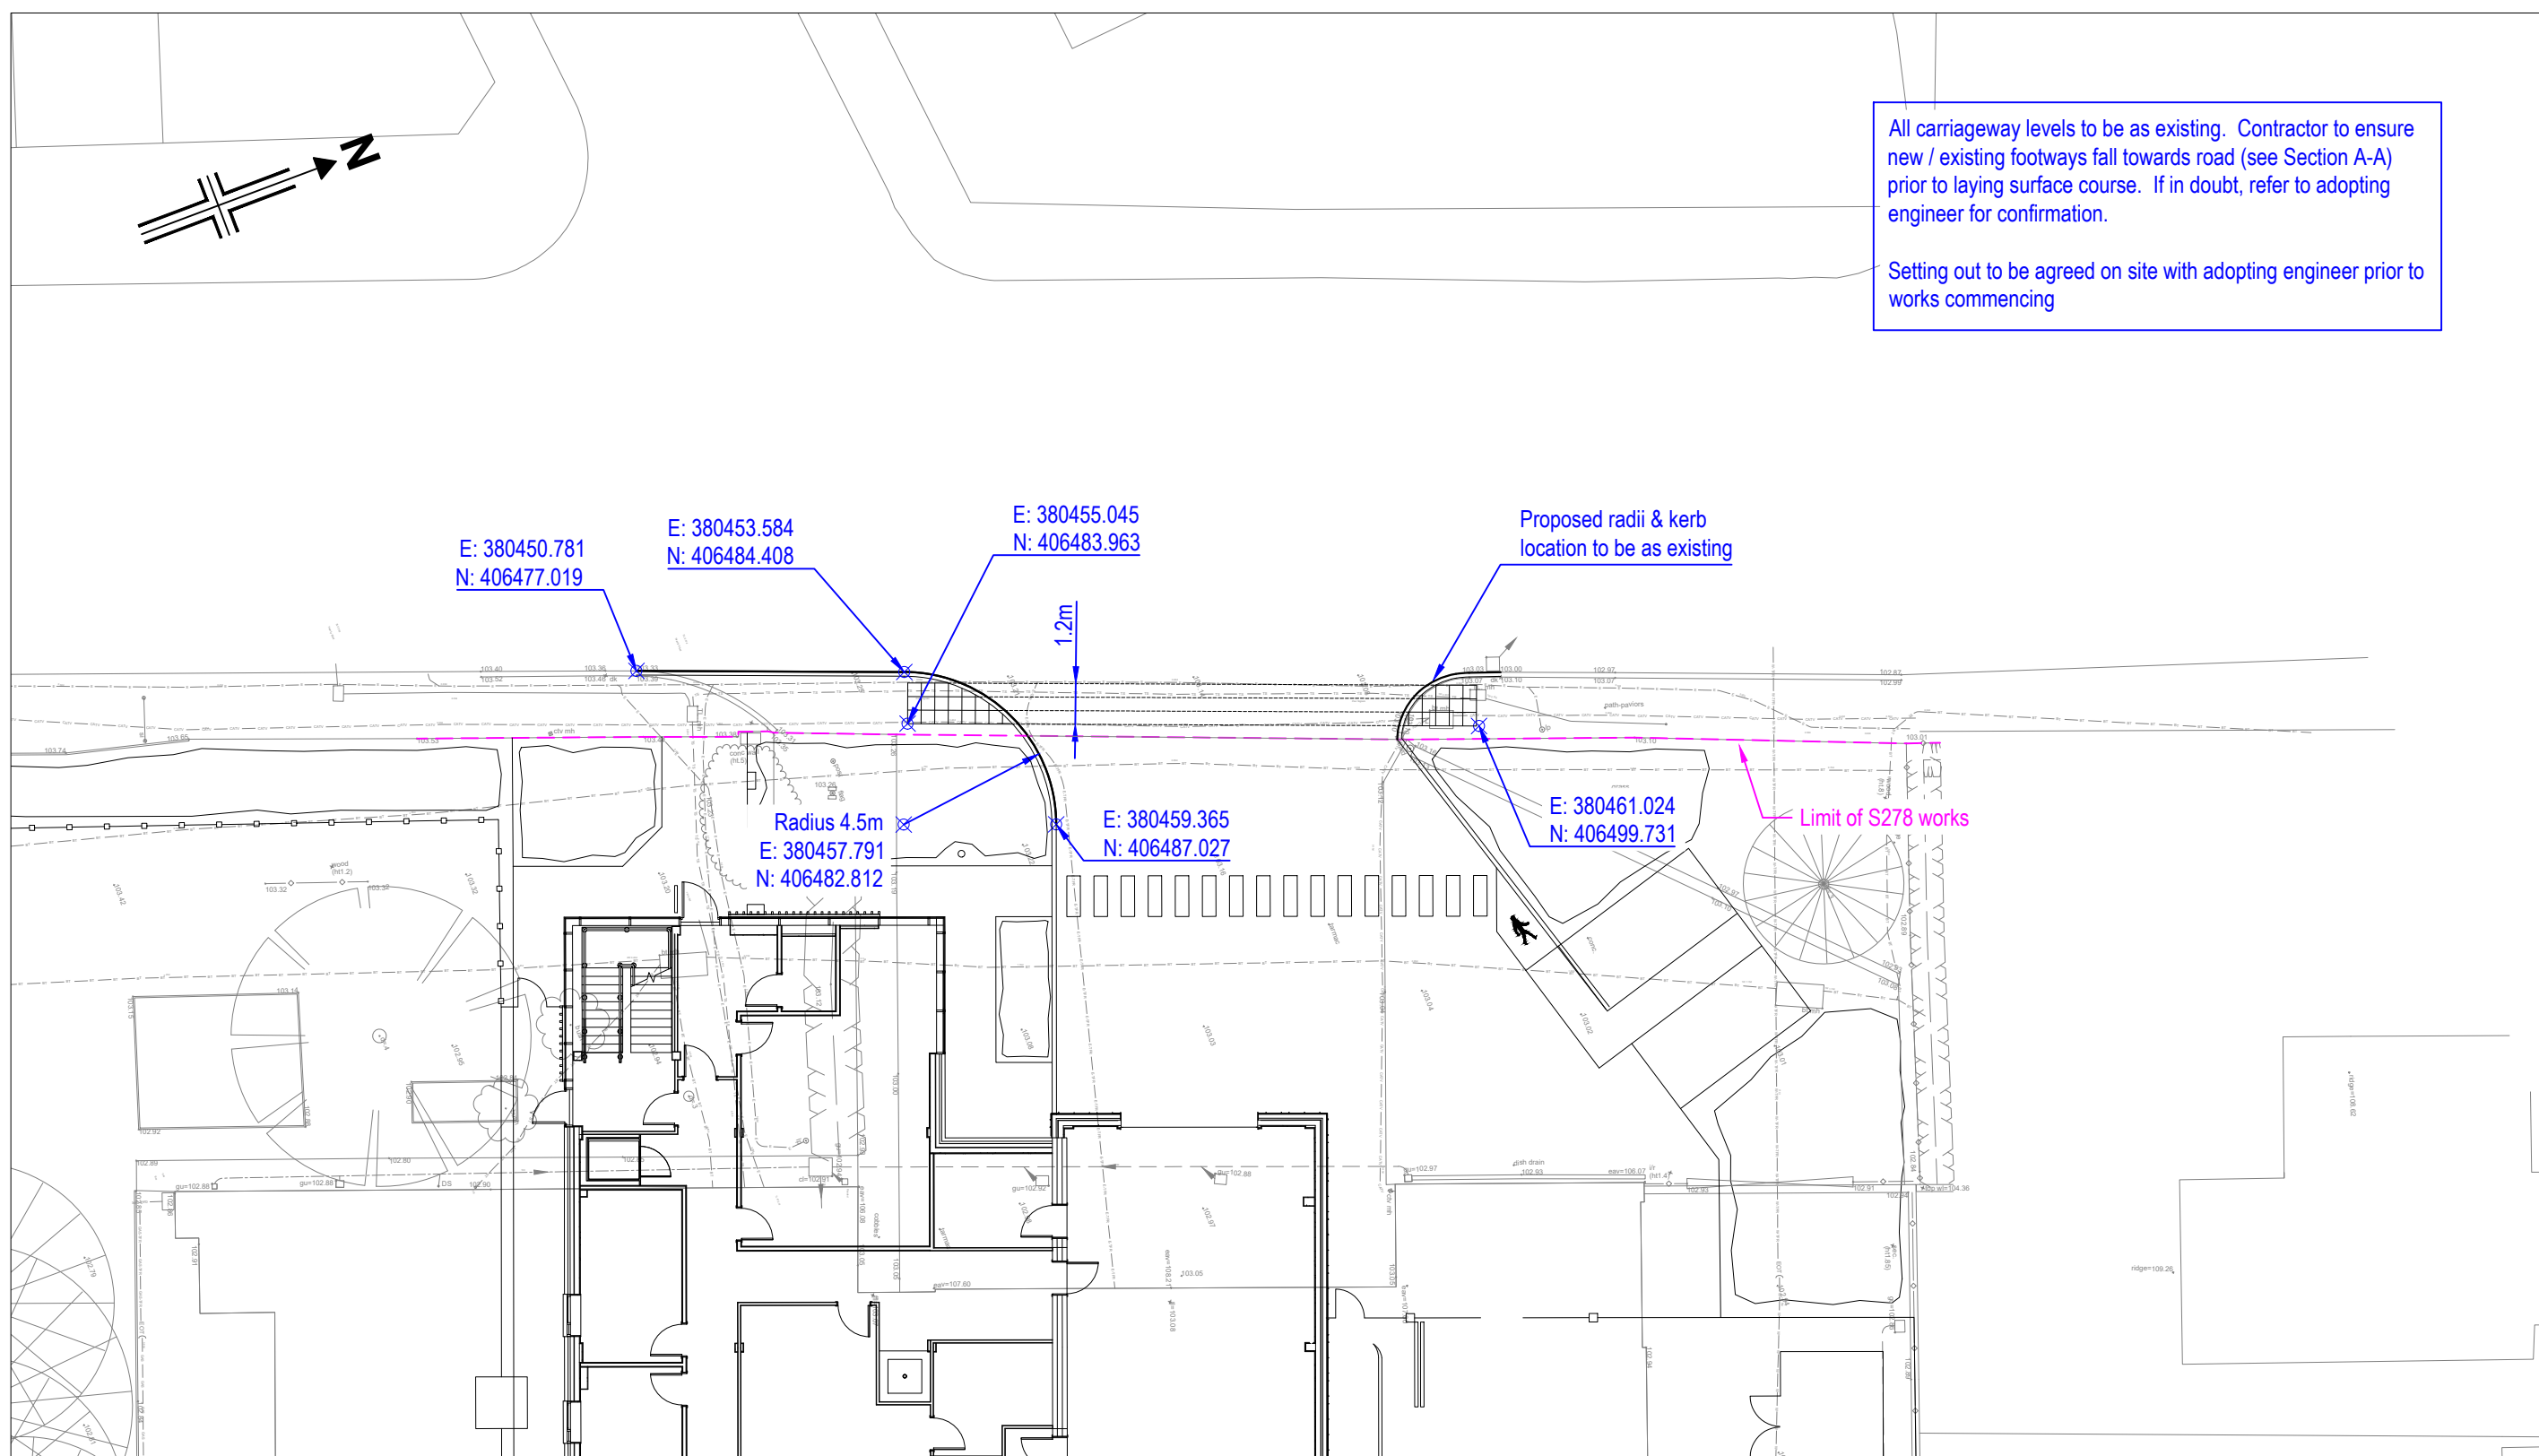


Setting Out Drawing
(Scale 1:200)

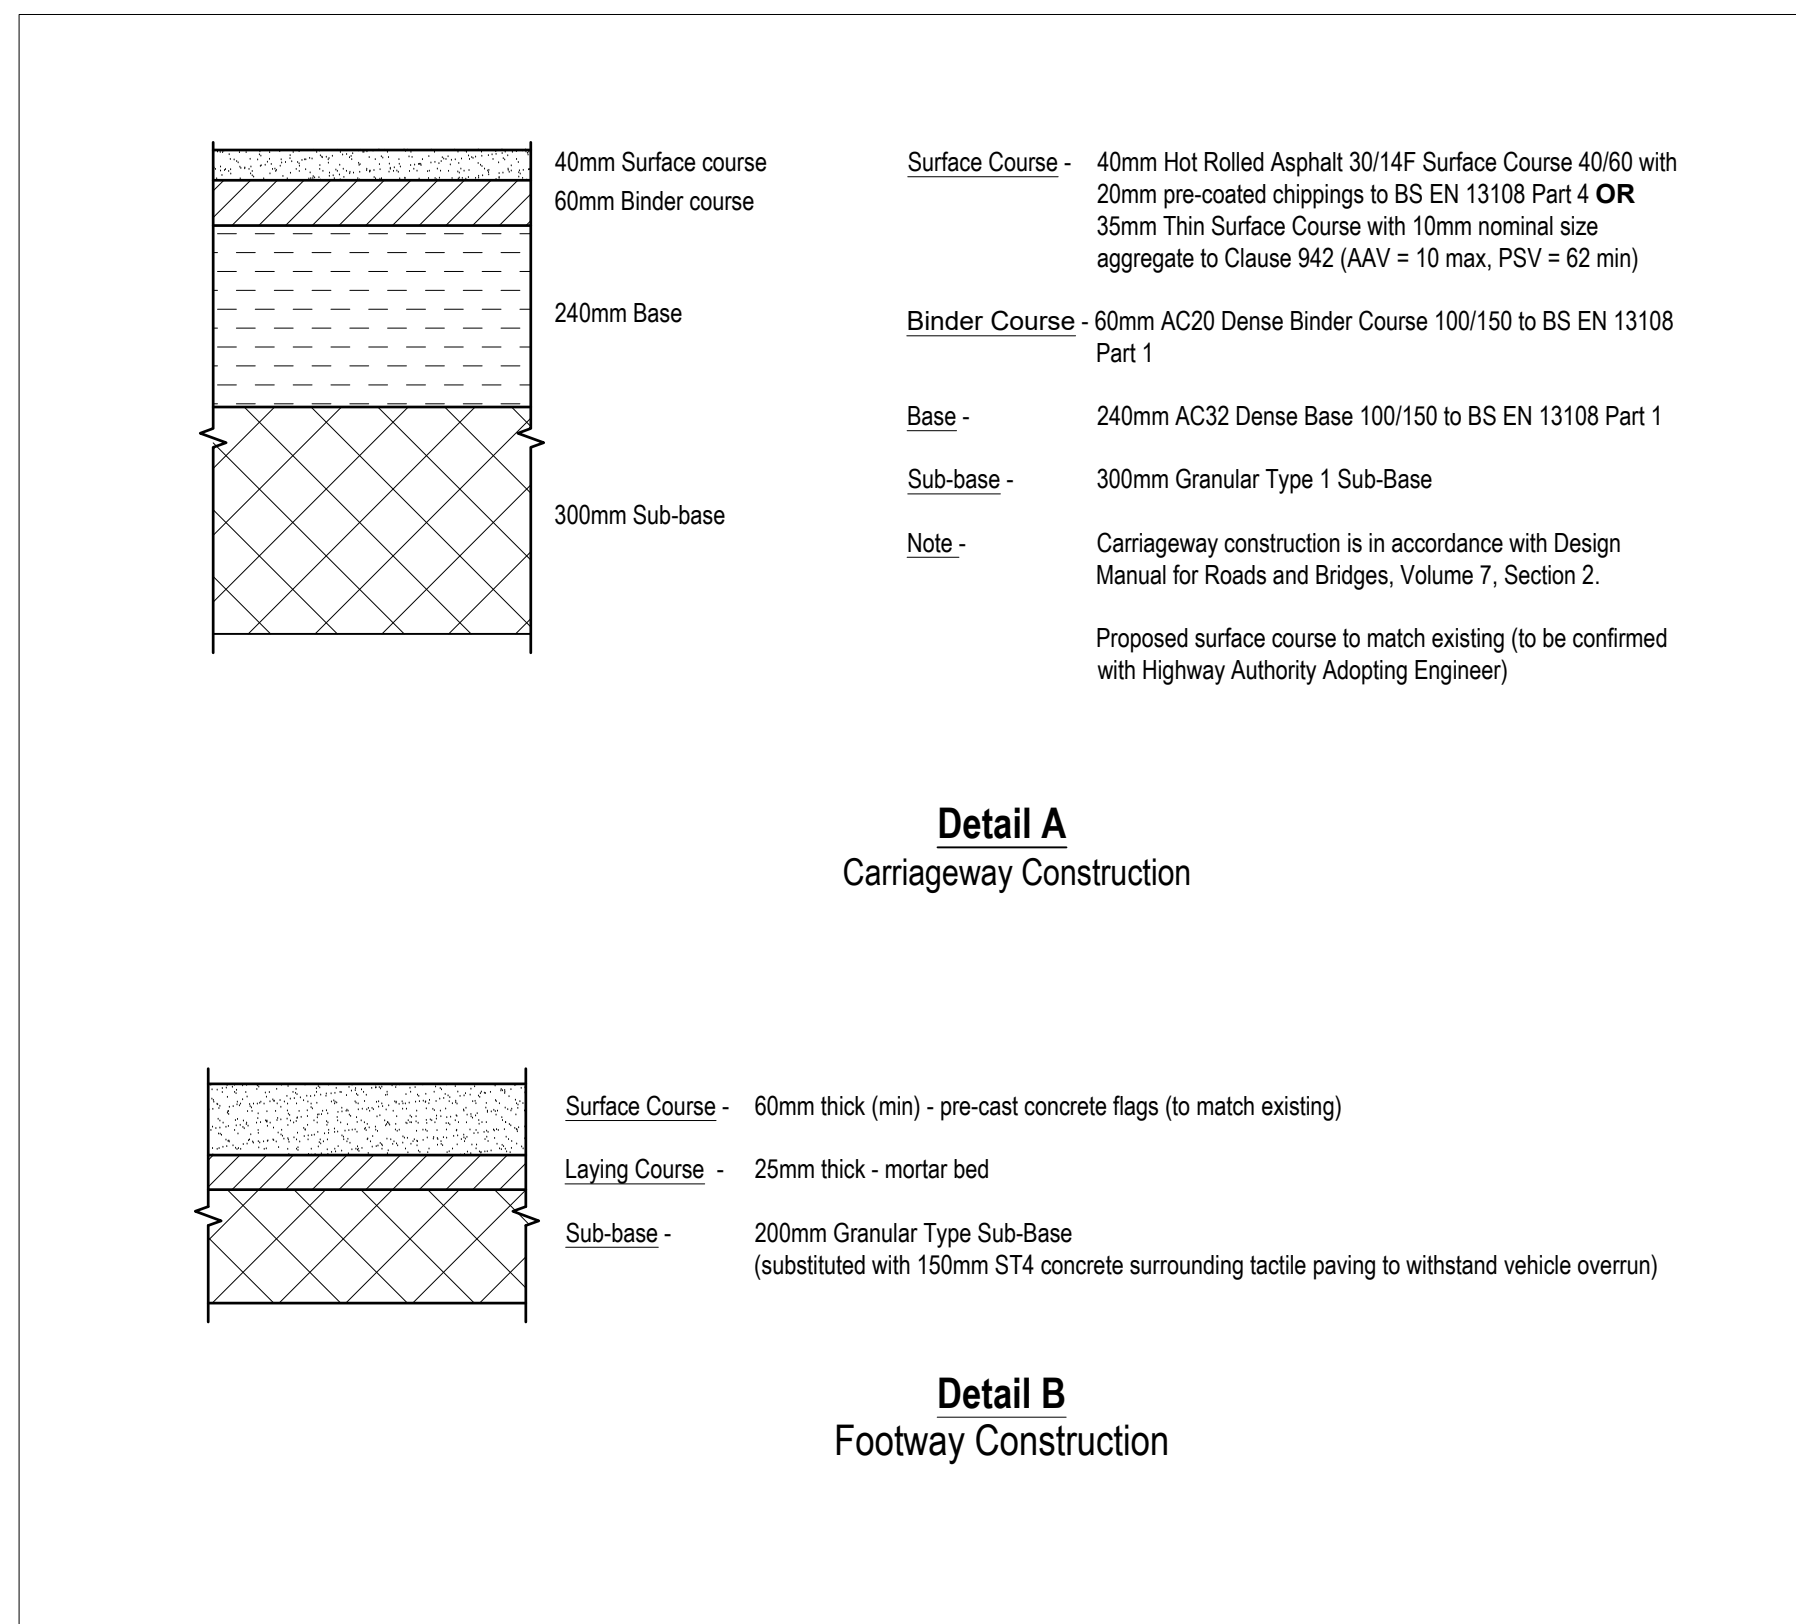


Detail A
Carriageway Construction

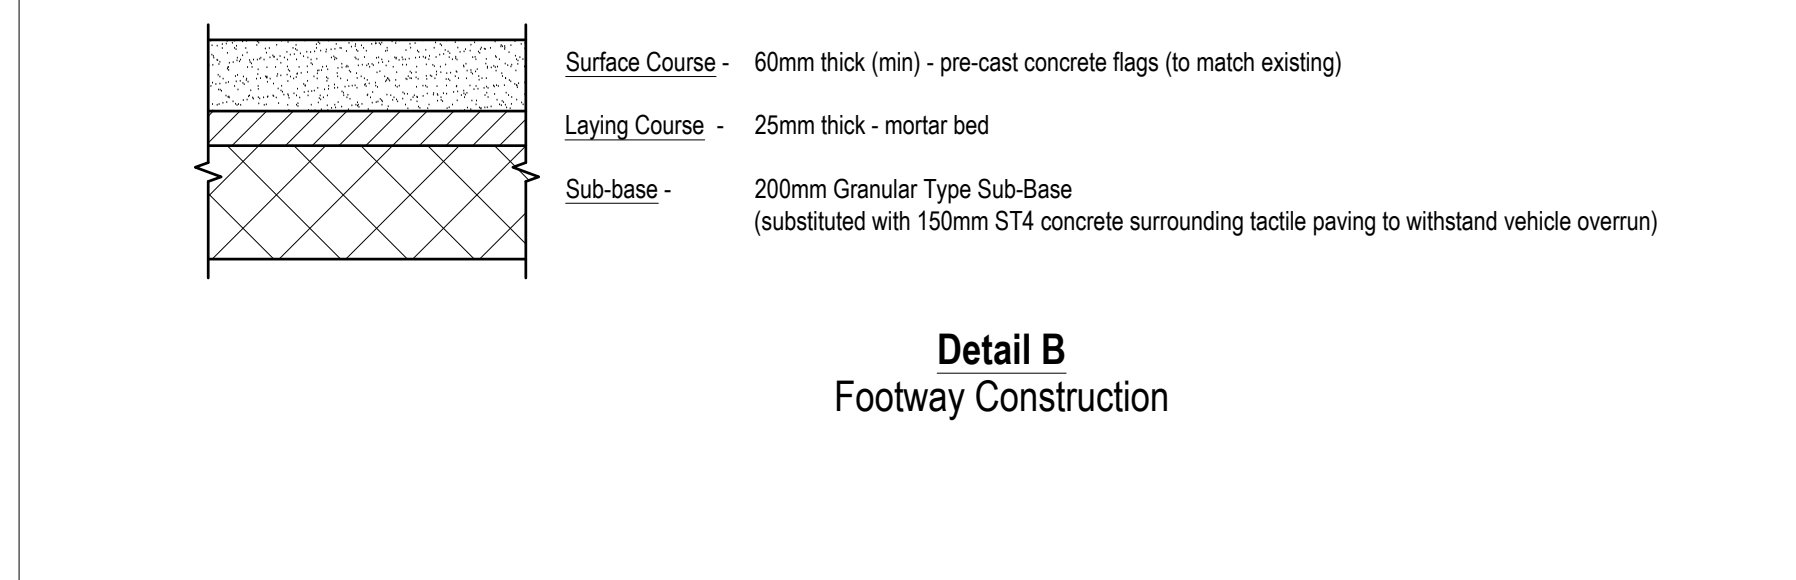


Detail B
Footway Construction

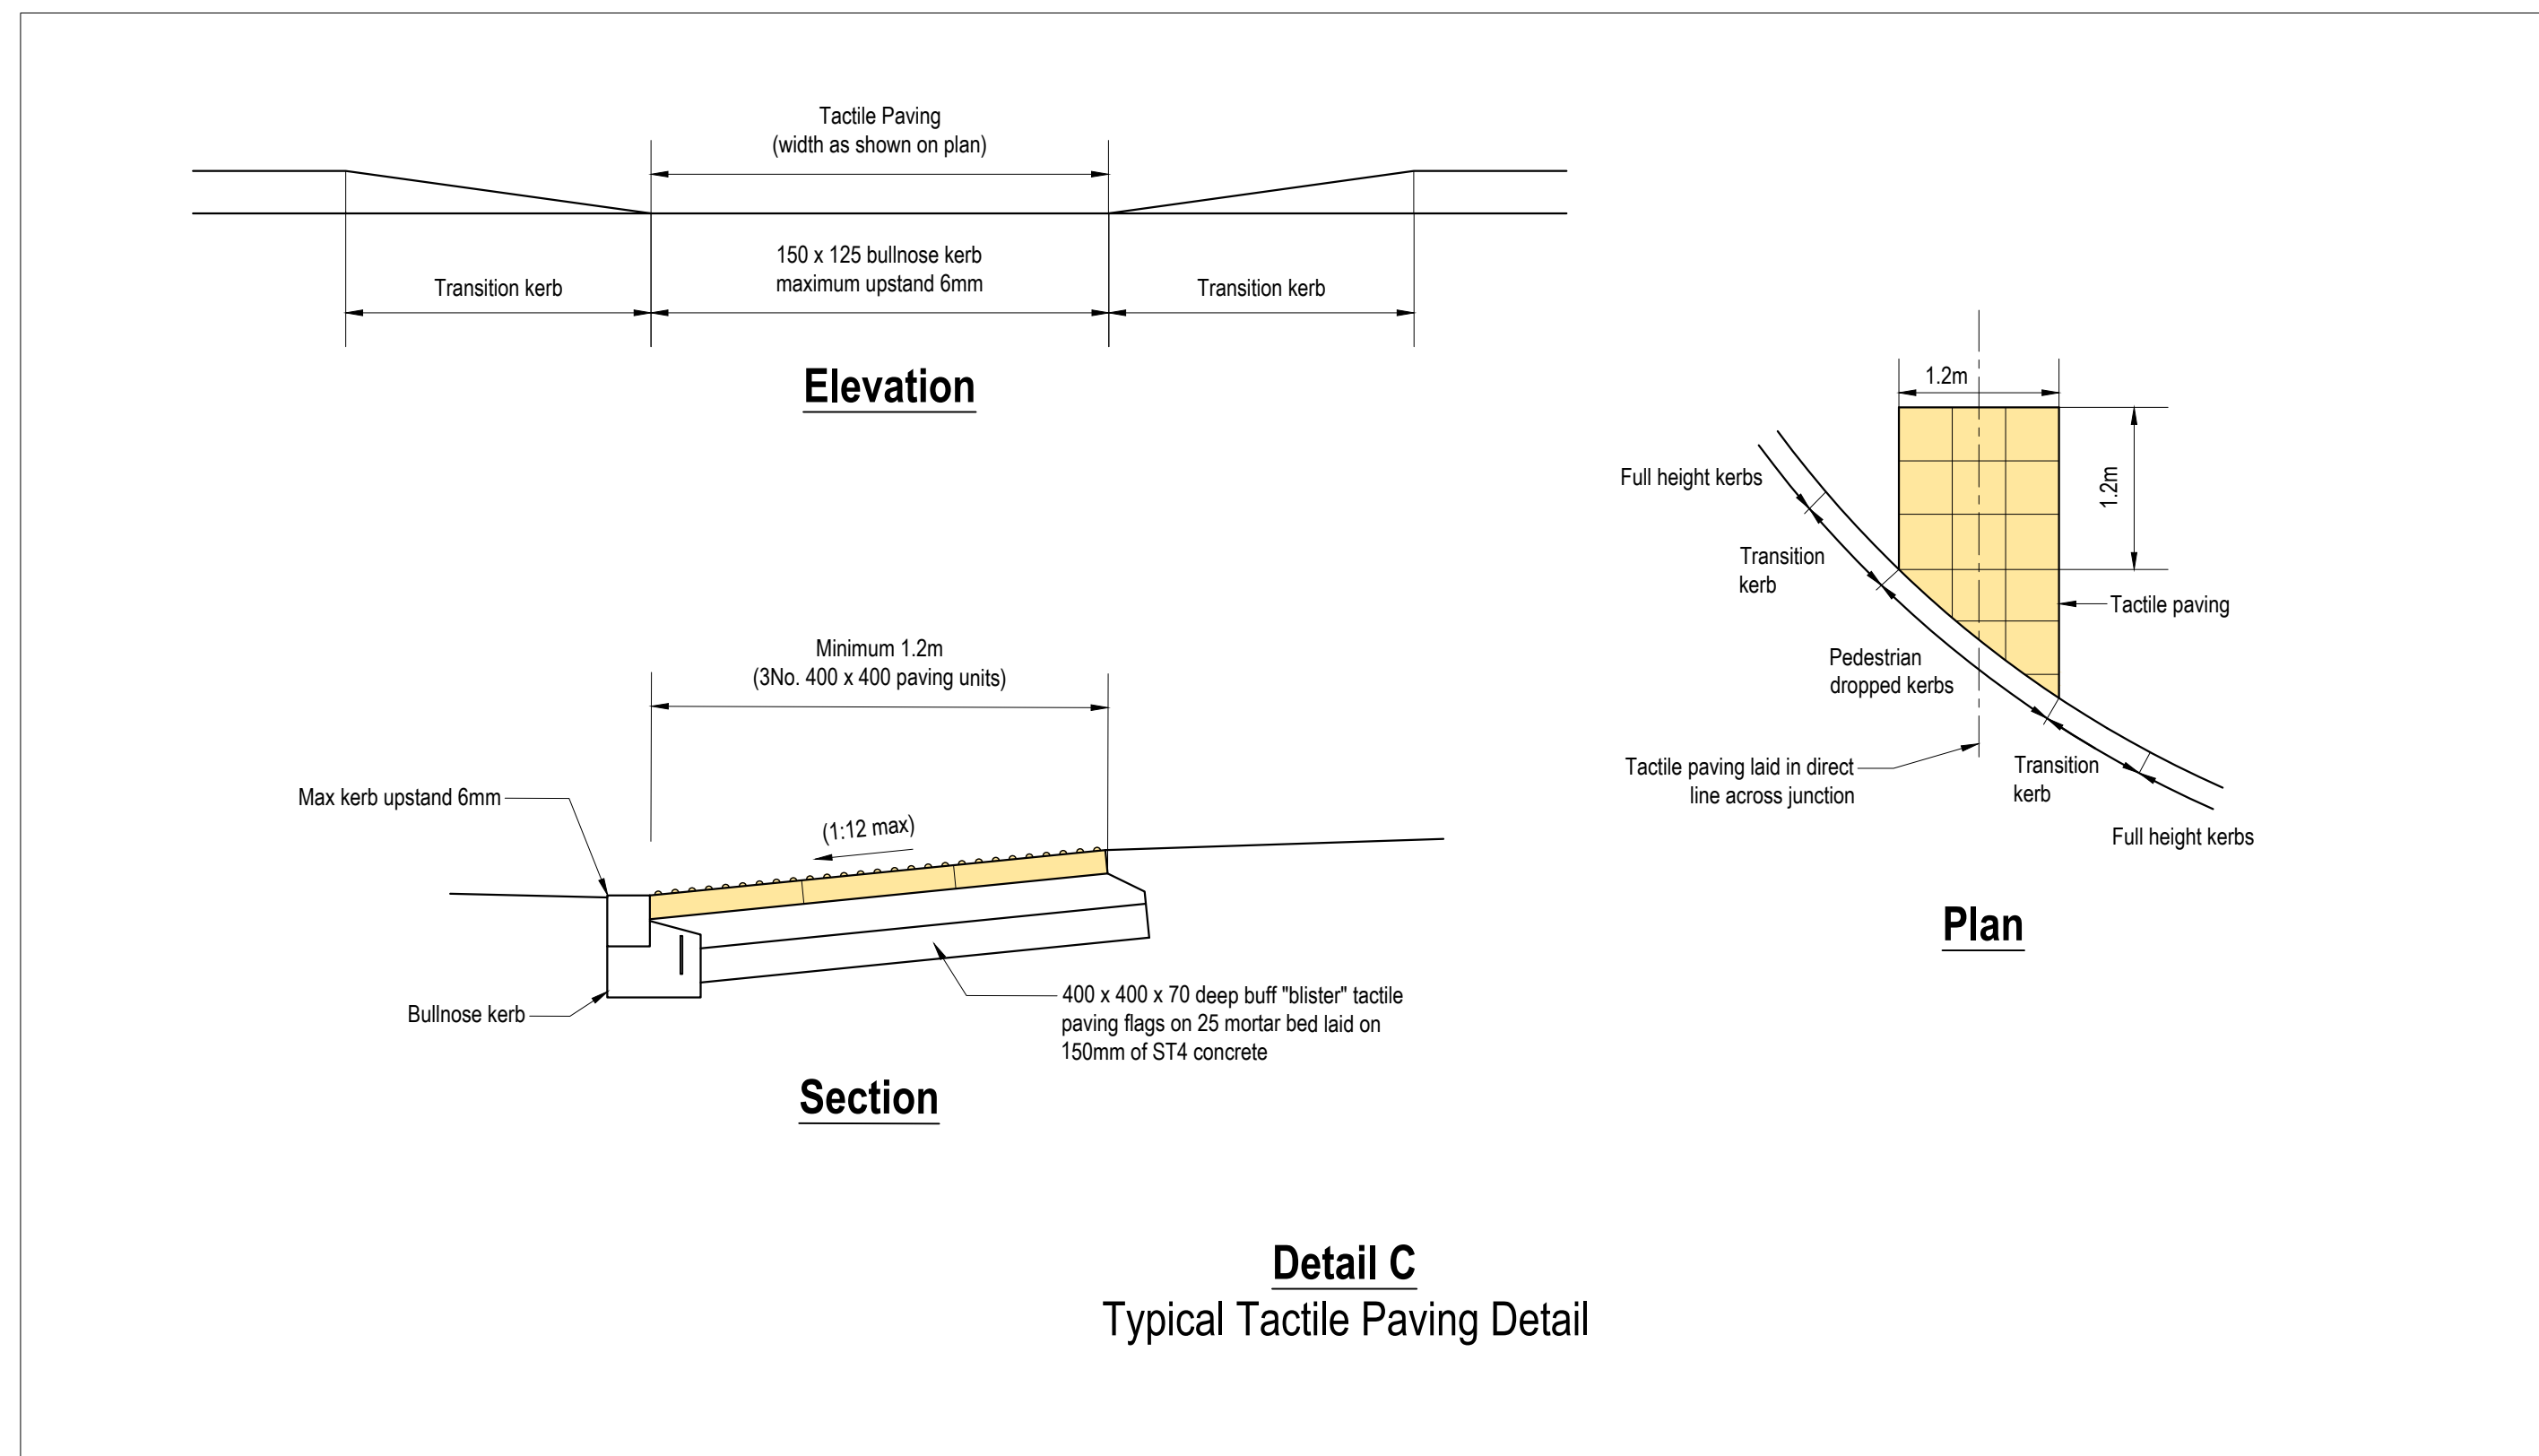


Detail C
Typical Tactile Paving Detail

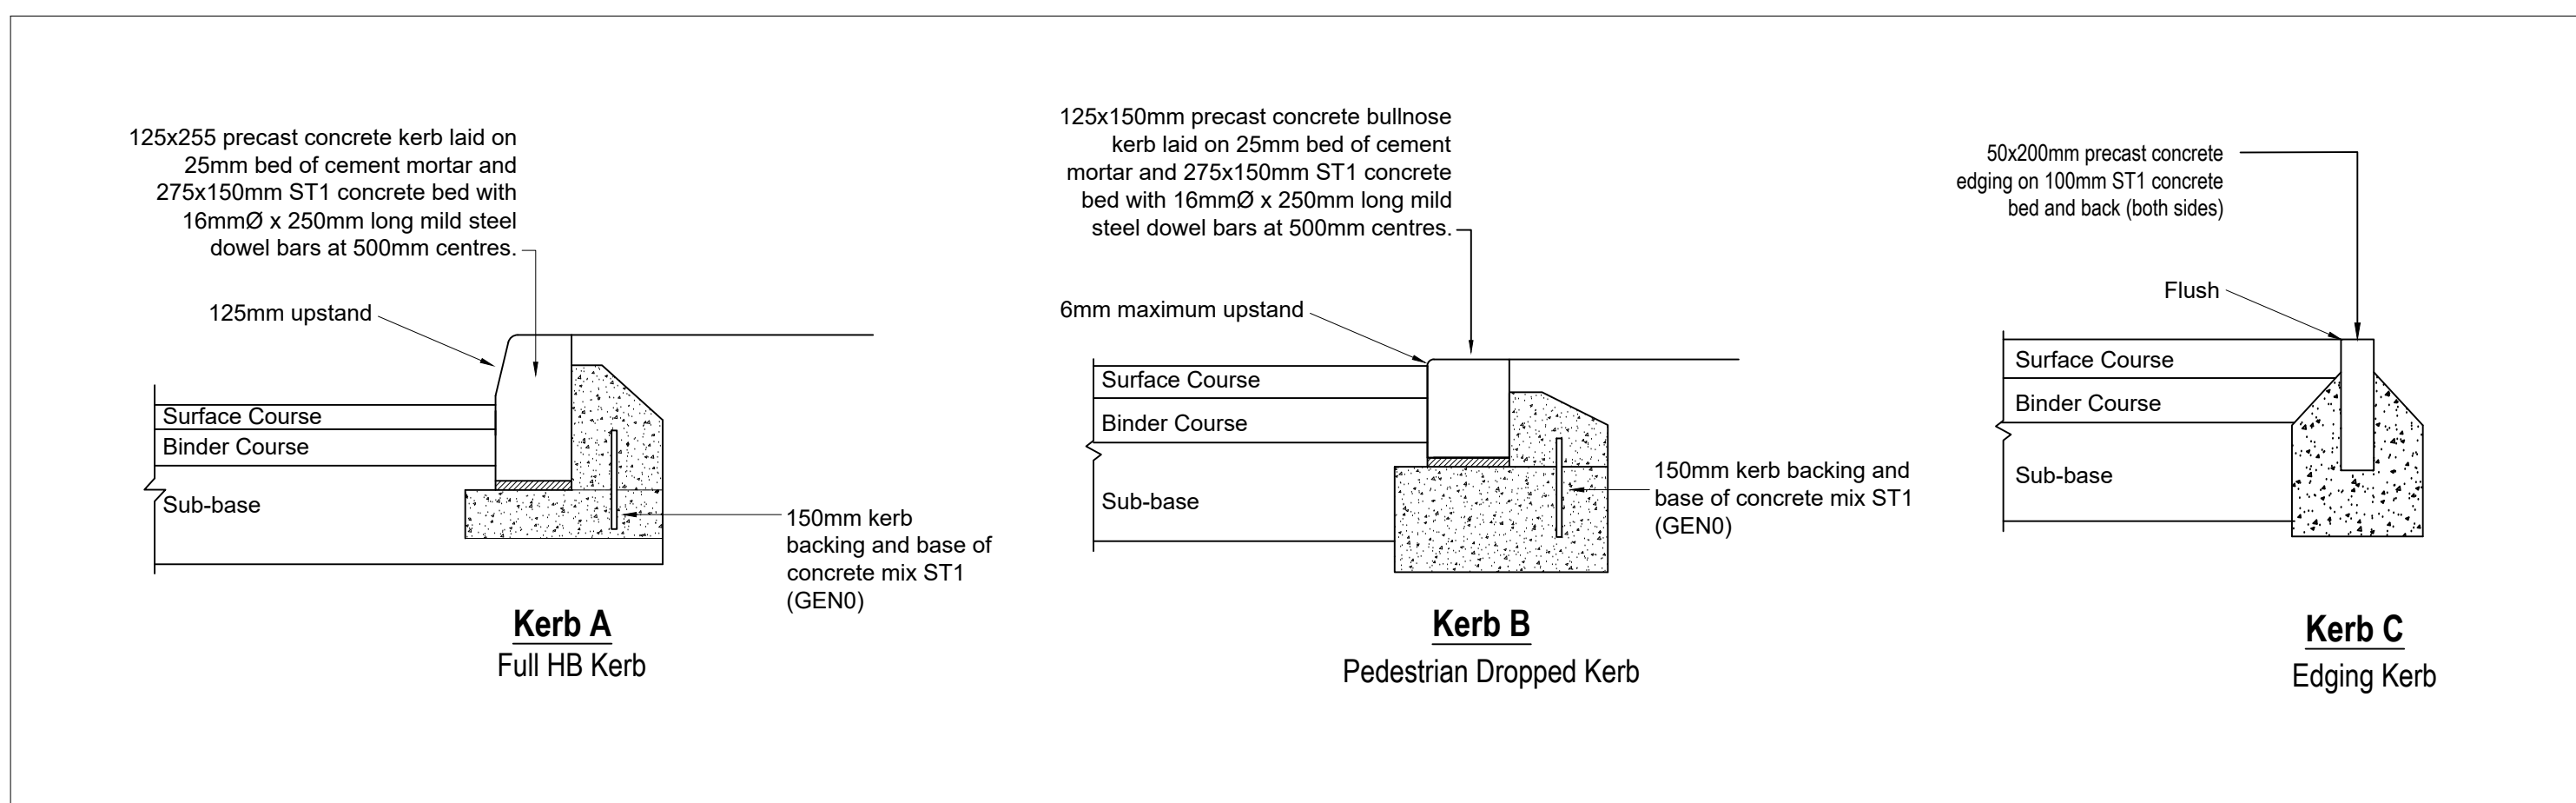


Kerb A
Full HB Kerb

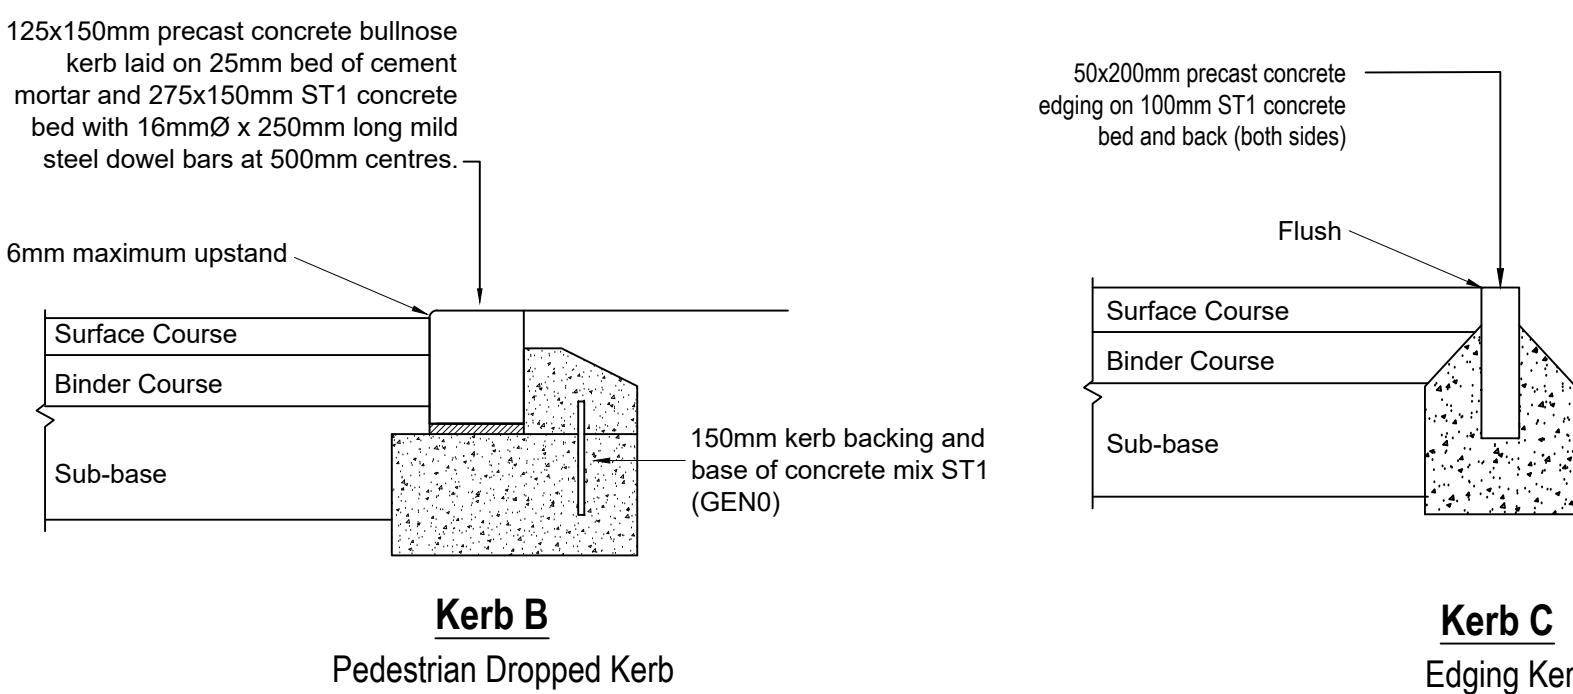


Kerb B
Pedestrian Dropped Kerb

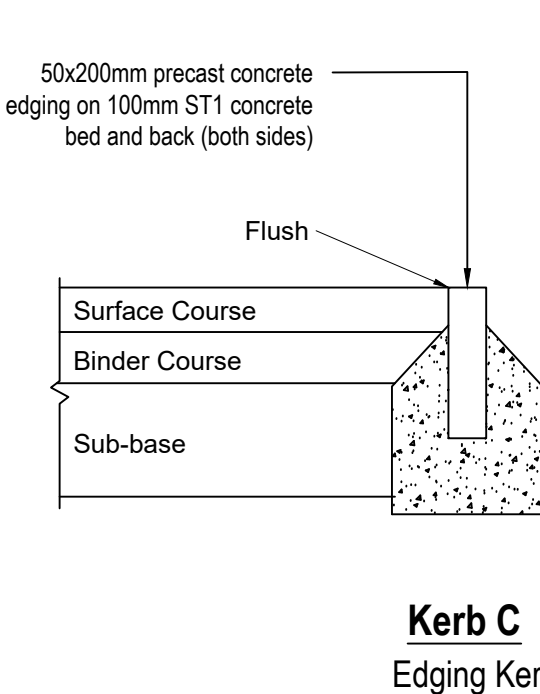

Kerb C
Edging Kerb

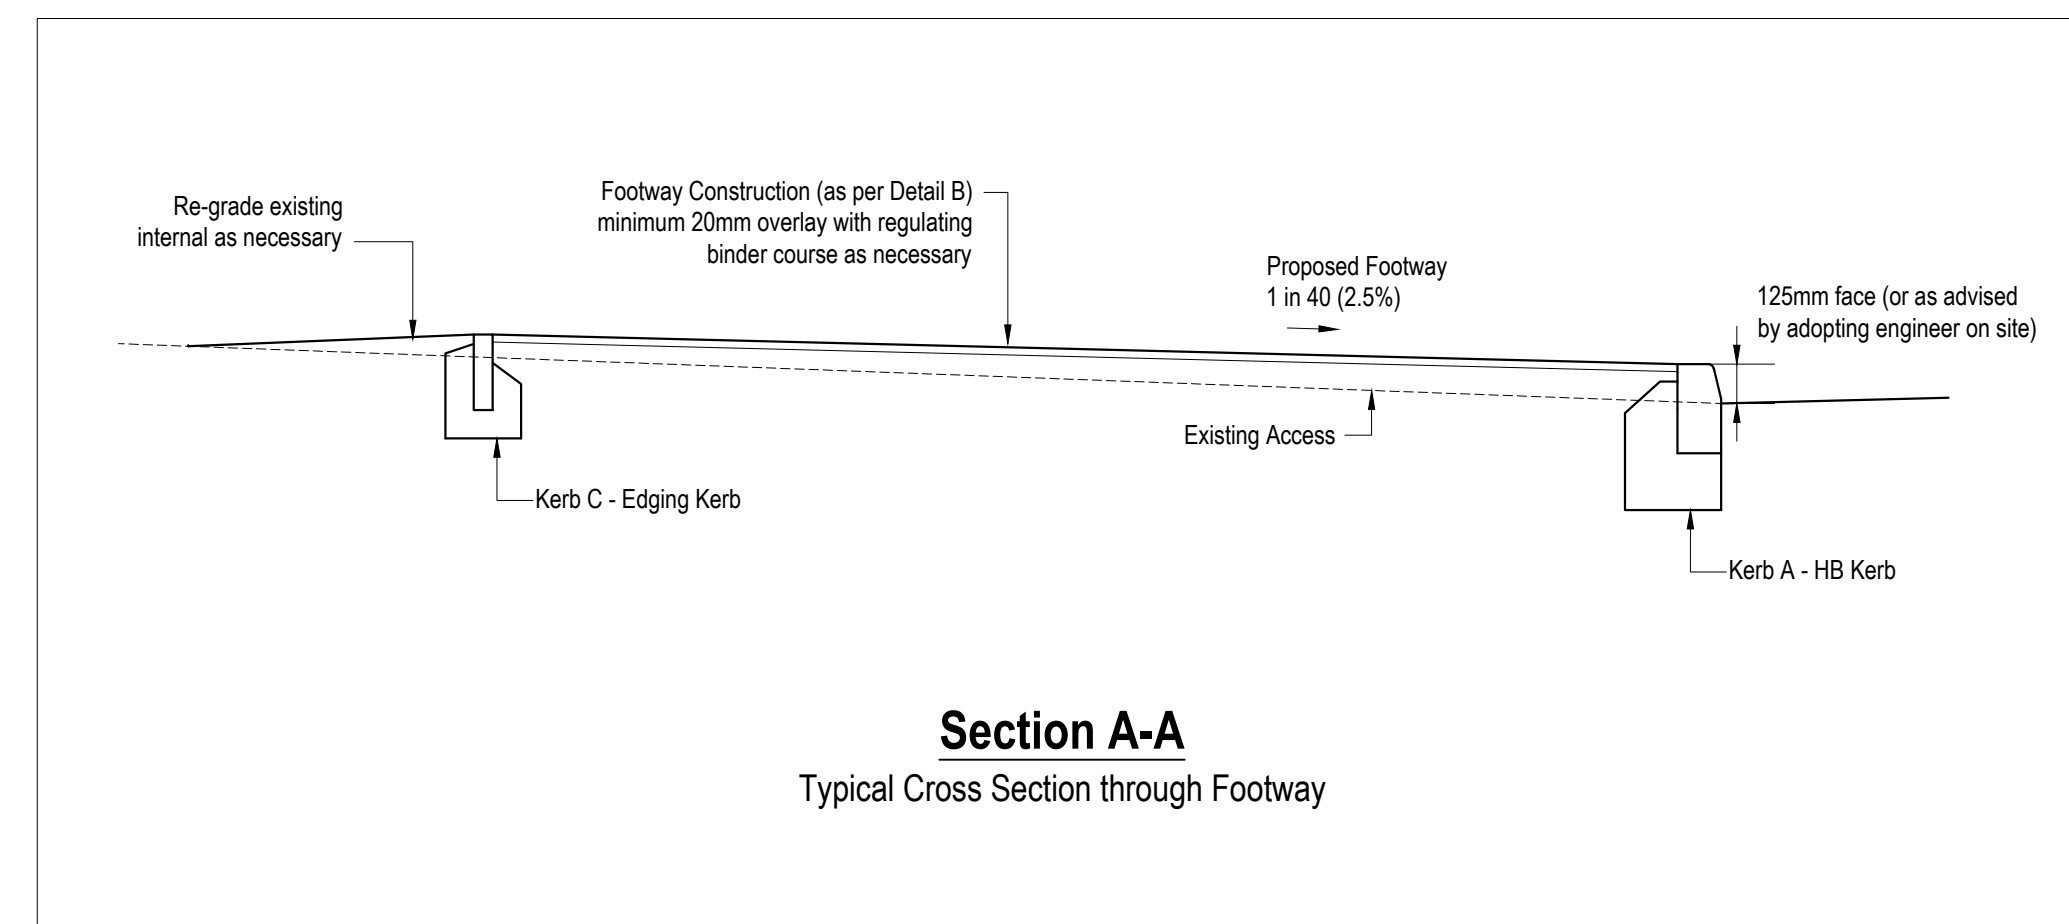

Section A-A
Typical Cross Section through Footway

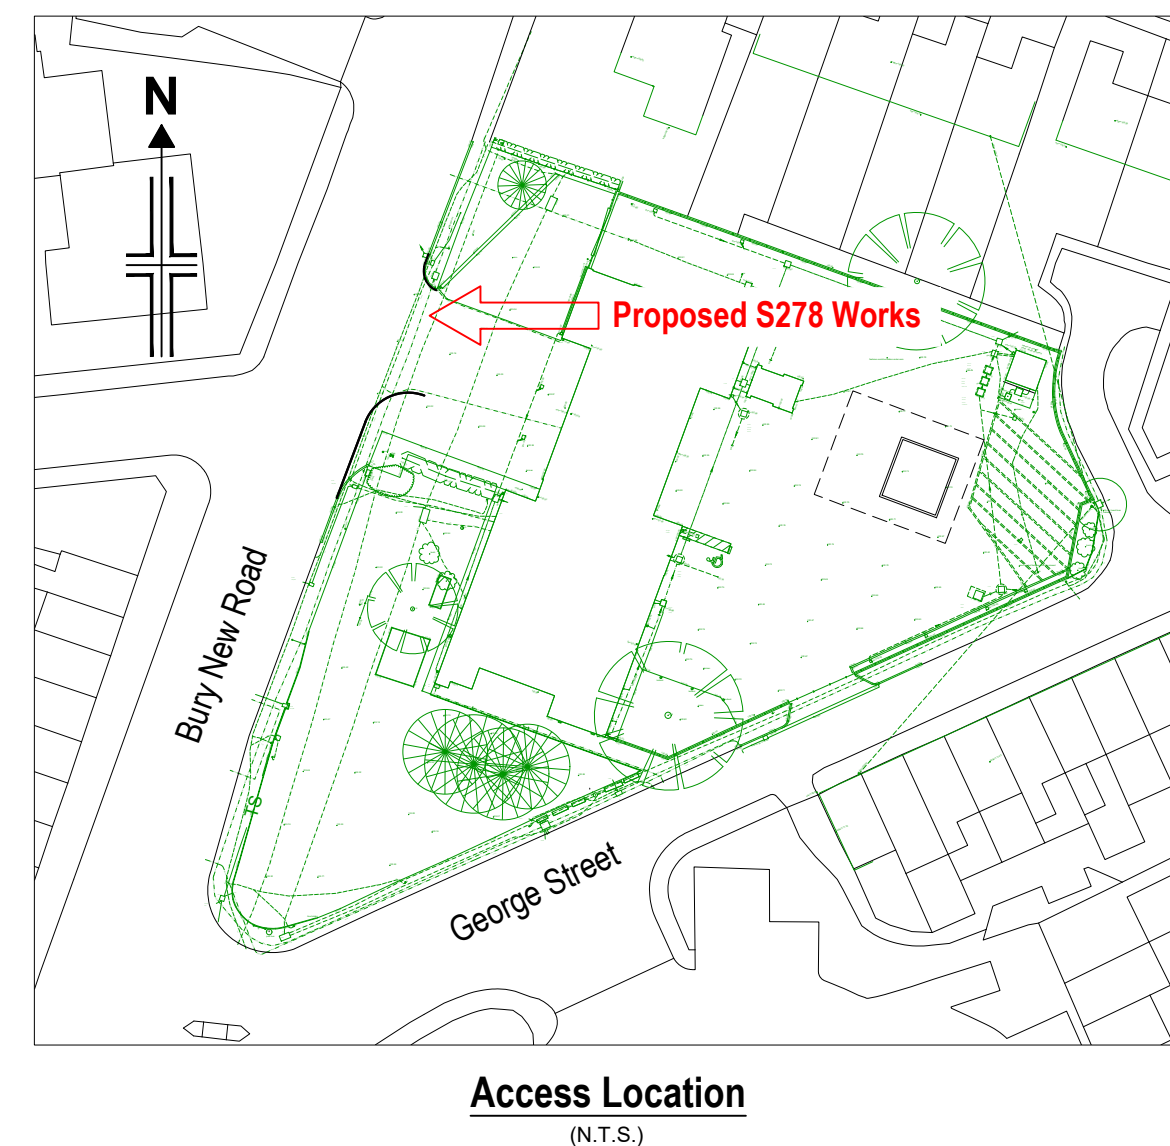

Notes

- All roadworks to be constructed in accordance with MCHW - Standards For Highways and Bury Council Standard Construction Details. Any discrepancies to be reported to the Engineer on site.
- Any damage to existing surfacing/kerbs to be reinstated as per the Specification.
- The Contractor is responsible for the protection of statutory undertakers equipment. If necessary the Contractor shall liaise with the appropriate authority to ascertain suitable protection/diversion requirements.
- All road marking diagram references are as described in the Traffic Signs Regulations and General Directions 2016 & Chapter 5 of the Traffic Signs Manual. All road markings to be in accordance with these documents.
- CRB value to be ascertained following exposure of formation level. For CRB <2% refer back to Engineer for advice immediately.
- Details shown are based on, or duplicated from, Highway Authority standard details and are not to be considered exhaustive. Other standard details may also apply.
- Do not scale from this drawing.

P1	24/11/23	Preliminary for Comment	GS	DLW	DLW
REV	DATE	AMENDMENT DETAILS	DRAWN	CHECKED	APPROVED
Bradshaw Gass & Hope LLP					
Whitefield Fire Station, Bury New Rd, Unsworth, Manchester, M45 7SY			Drwg No.	H4182-DD-01	Rev. P2
Proposed Access Drawing Bury New Road			Scale	As Shown	Sheet Size A0
PSA DESIGN			Date	6 December 2023	Approved
The Old Bank House, 6 Berry Lane, Longridge, Preston, PR3 3JA. Tel: 01772 780066 www.psa-design.co.uk mail@psadesign.co.uk			Drawn	GS	DLW
			Checked	DLW	DLW
			Approved	DLW	DLW