




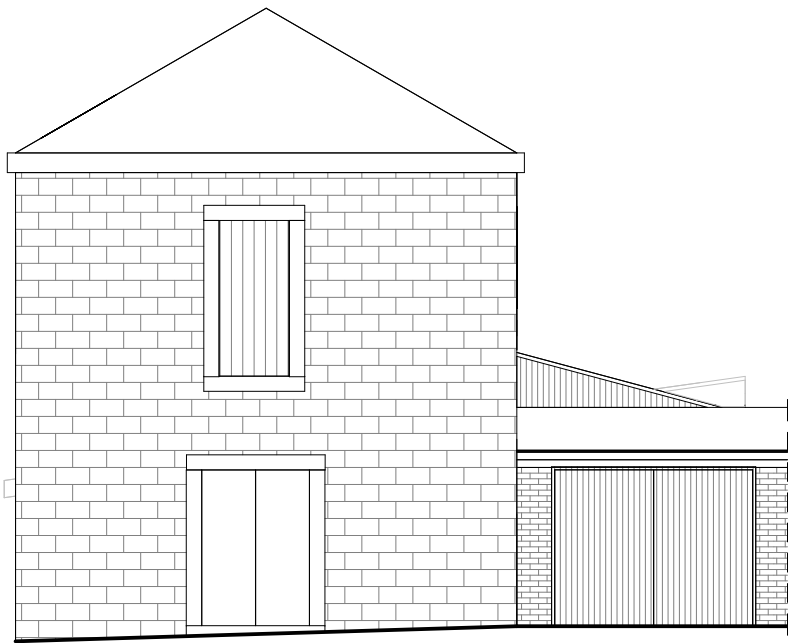


1 **Front**
1 : 100

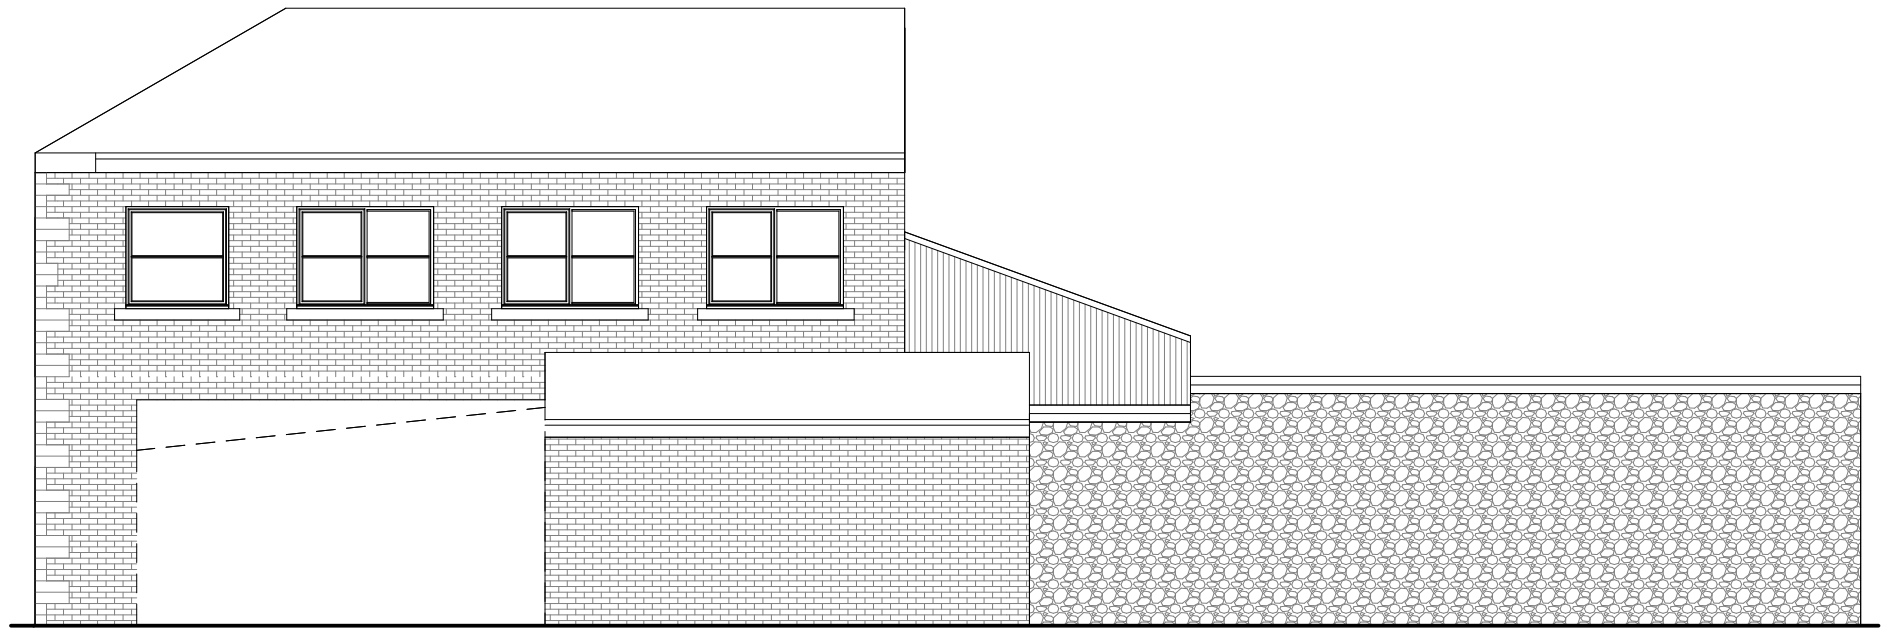

2 **Right Hand Side**
1 : 100

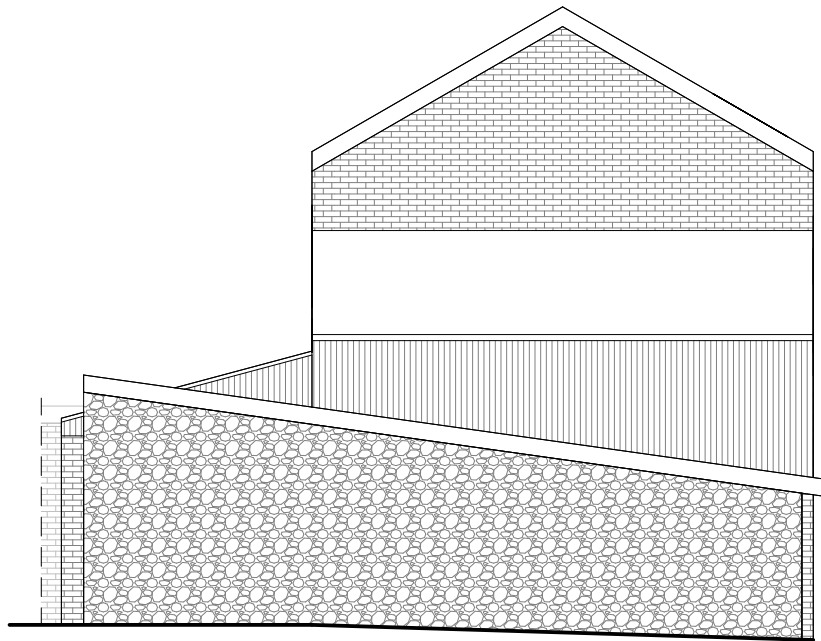

3 **Rear**
1 : 100

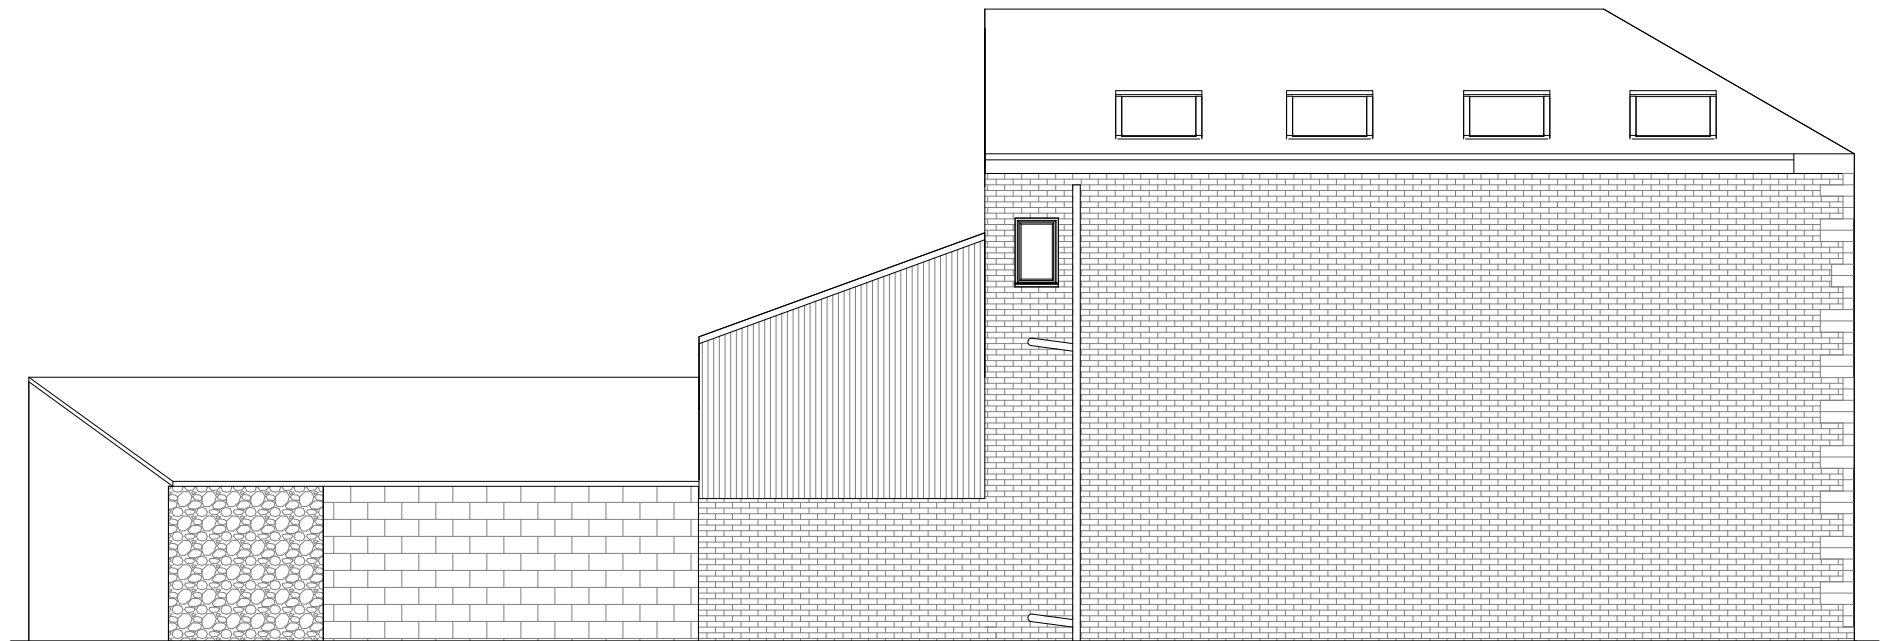

4 **Left Hand Side**
1 : 100



CLIENT: Anthony Hauserman		REV	DESCRIPTION	DATE	6 Paradise Street BL0 9BS Existing Elevations		REVISION
DIOGEL Your Home, Your Safe Place, Your World adam@diogelarchitecture.co.uk / +44 (0)1248 800 321					SCALE: 1 : 100	JOB / DRAWING No.	
© Copyright Diogel Architecture. All dimensions to be checked and verified on site. This drawing is to be read in conjunction with all other relevant drawings and specifications. Any discrepancies in the drawings are to be reported immediately to Diogel Architecture. This drawing is not to be used for construction or sales purposes unless marked 'issued for construction'. Dimensions and area schedules are subject to change.					DRAWN: BA	1265-02-04-01	