



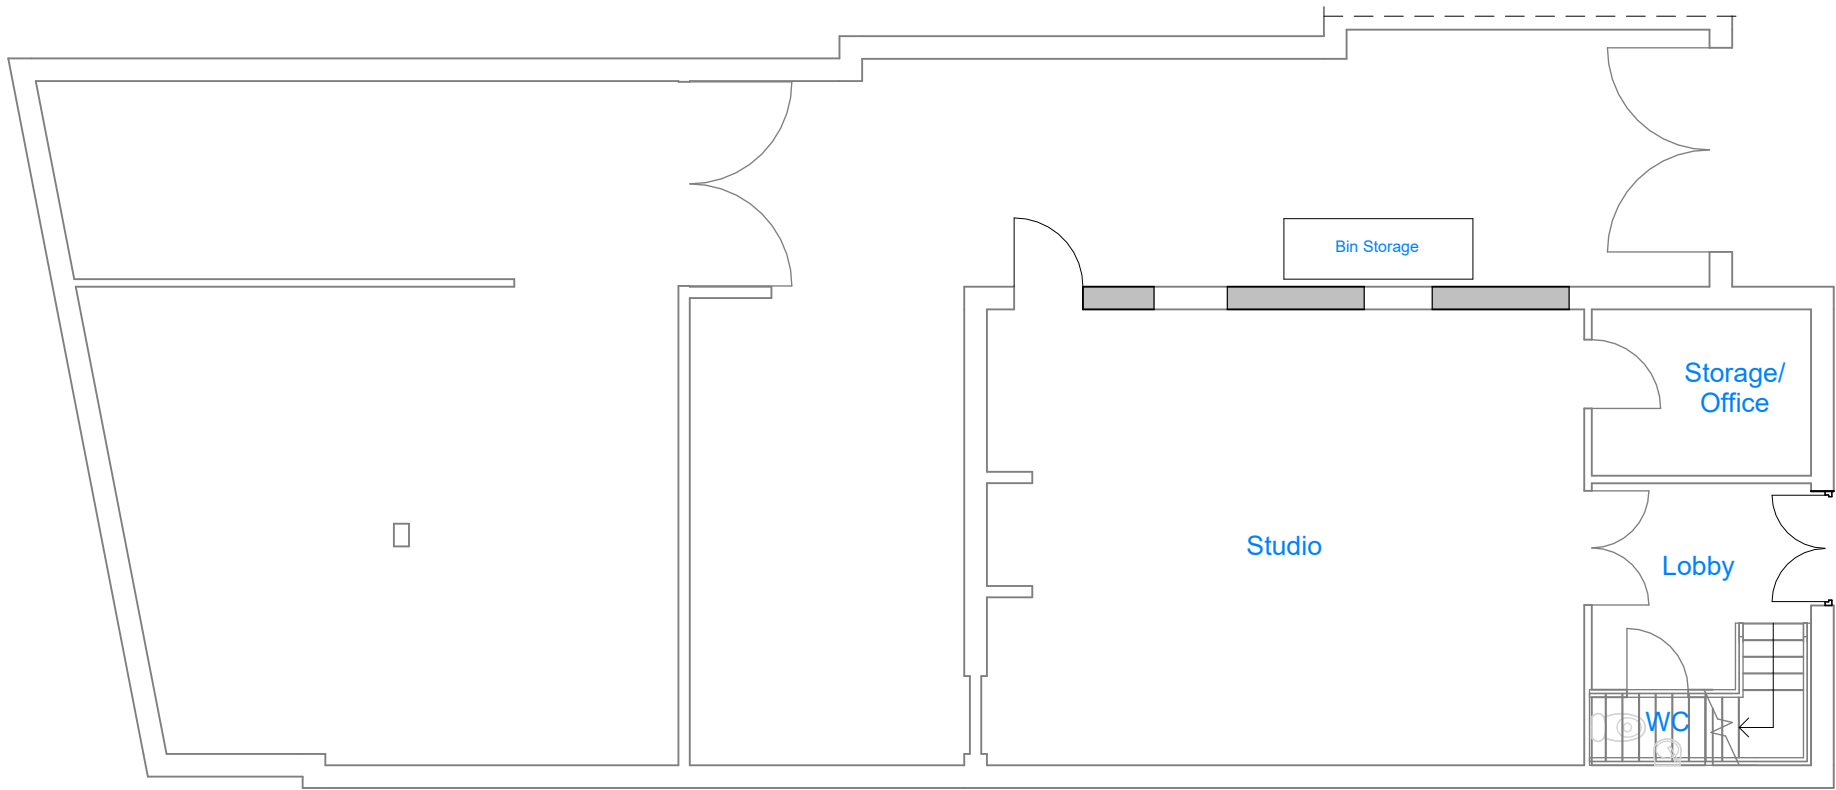

1 **Ground Floor**
1 : 100

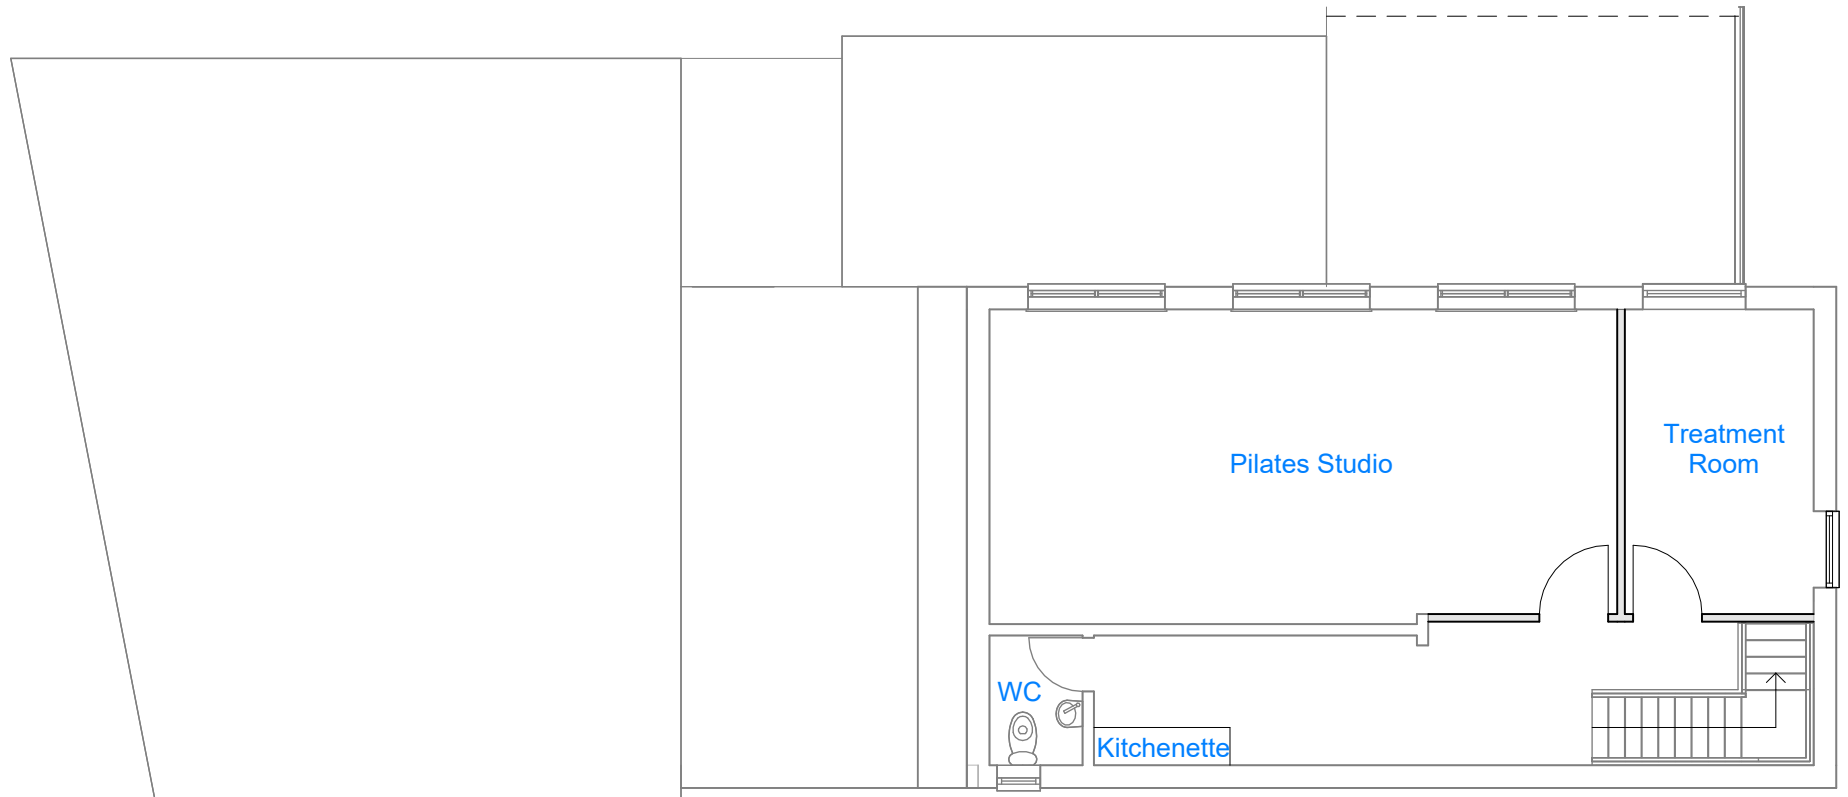

2 **First Floor**
1 : 100



CLIENT: Anthony Hauserman		REV		DESCRIPTION	DATE	6 Paradise Street BL0 9BS Proposed Plans		REVISION 
 Your Home, Your Safe Place, Your World adam@diogelarchitecture.co.uk / +44 (0)1248 800 321						SCALE: 1 : 100	JOB / DRAWING No.	
						DRAWN: BA	1265-02-03-02	