


NORTH.

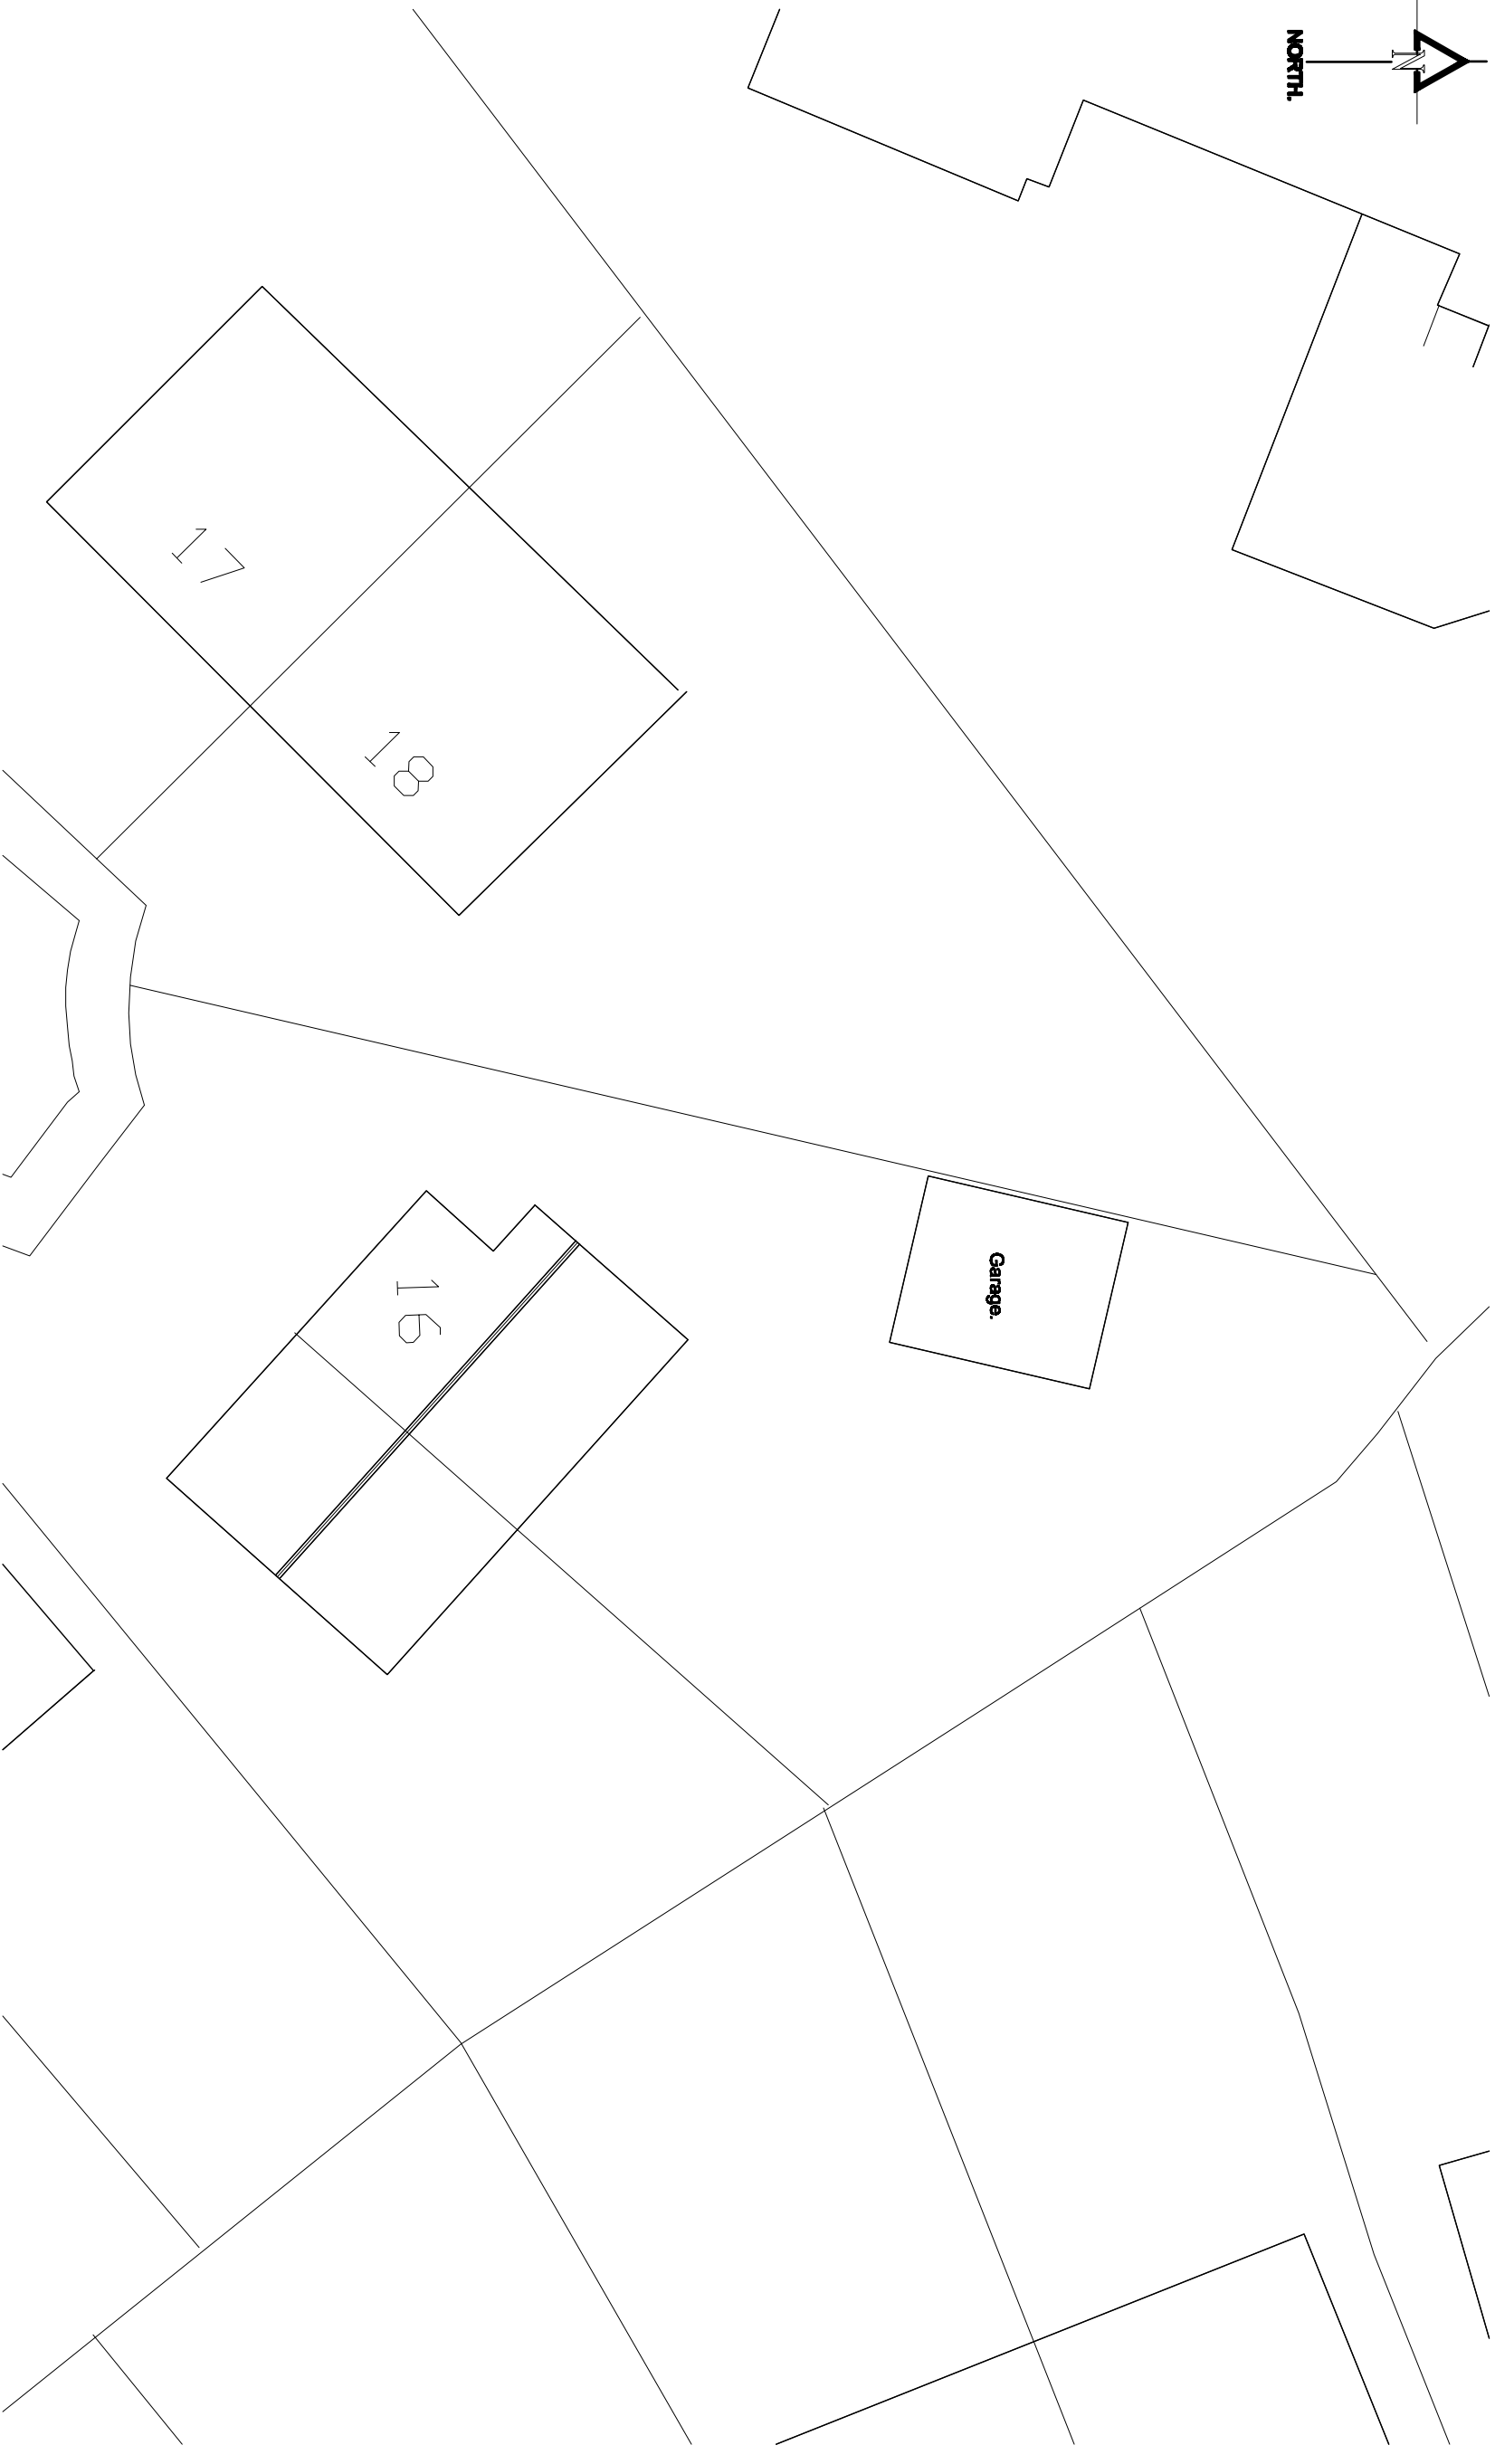

EXISTING SITE PLAN.

Revision: 	Title: PROPOSED FRONT DORMER.	Project: 16, EDGEWORTH DRIVE, BURY. BL8 2EB
MTC Designs Quote: 1,200 @ A3 Quote: May 2004. 31 Edmond Drive Bordon BL2 6TB T: 01204 416714 M: 07700205914 Email: info@mtcdesigns.co.uk Quantity: 1pc P05		