



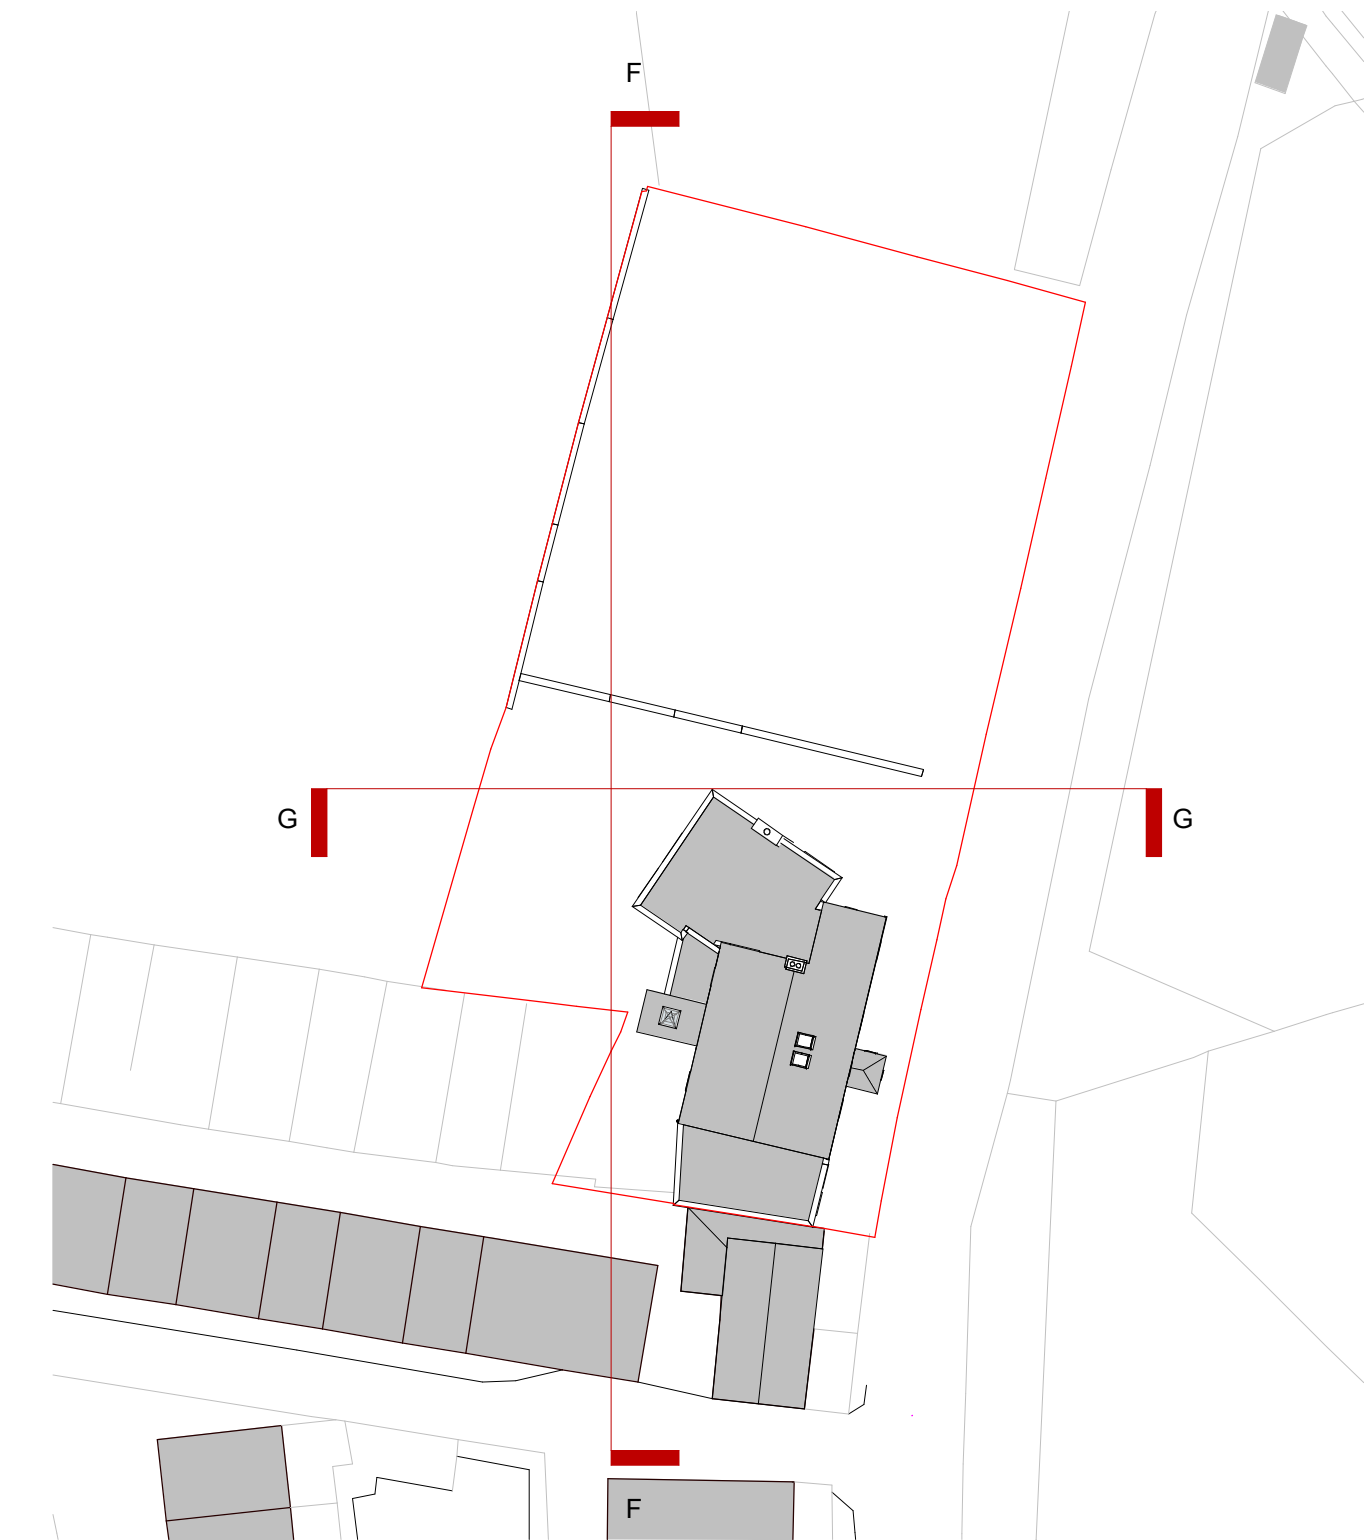


1. Site - Sections 2 - Key Plan - Proposed
1 : 500

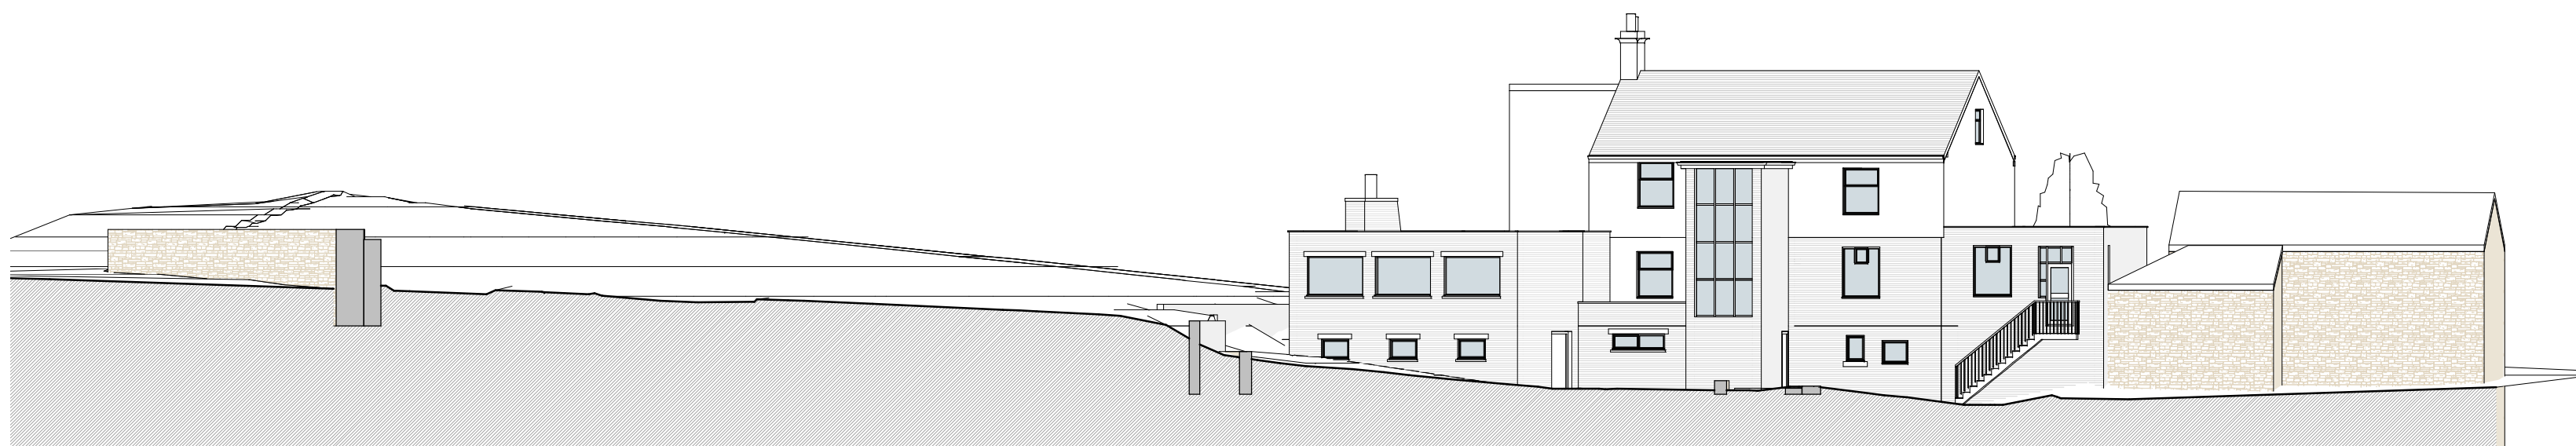

4. Section - Site - Existing - Pub Rear - FF (N-S)
1 : 200



5. Section - Site - Existing - Pub Rear - GG (W-E)
1 : 200

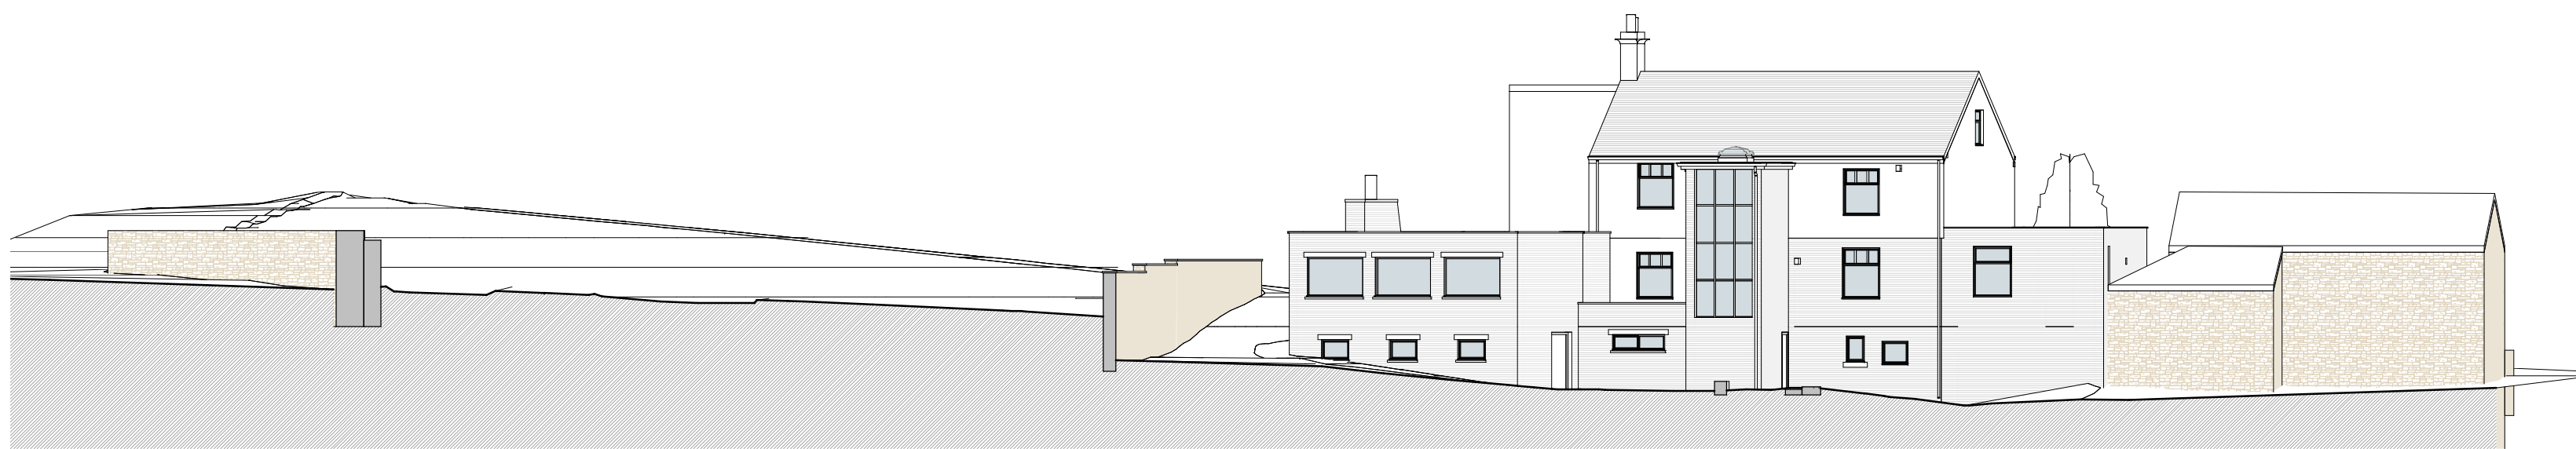

2. Section - Site - Proposed - Pub Rear - FF (N-S)
1 : 200



3. Section - Site - Proposed - Pub Rear - GG (W-E)
1 : 200

REV		DESCRIPTION	BY	DATE
PROJECT	SCALE & A1	DATE	DATE	DRAWN BY
The Lord Raglan - Site Model	As indicated	17 JULY 2025	SP	
CLIENT	STATUS			
City View Estates	PLANNING			
TITLE	PROJECT NO.	DRAWING NO.	REV.	
Site - Existing and Proposed Sections - Pub Rear	DA18037.0.	223.		
NOTES		DISCLAIMER: ALL RIGHTS RESERVED. THIS DRAWING MUST NOT BE REPRODUCED WITHOUT PRIOR WRITTEN CONSENT. DEBTAL ARCHITECTURE AND ITS DESIGNERS SHALL BE LIABLE FOR THE CONTENTS OF THIS DRAWING AND SHALL BE RESPONSIBLE FOR ANY CONSEQUENCES OF ANY REUSE OF THIS DRAWING. THE DRAWING IS PROVIDED AS IS, WITHOUT WARRANTY OF ANY KIND, AND THE USER SHALL BE RESPONSIBLE FOR OBTAINING ALL NECESSARY PERMITS AND APPROVALS. THE DRAWING IS NOT TO BE USED FOR ANY OTHER PURPOSES WITHOUT THE WRITTEN CONSENT OF DEBTAL ARCHITECTURE.		
DA DEBTAL ARCHITECTURE www.debtal.co.uk				