


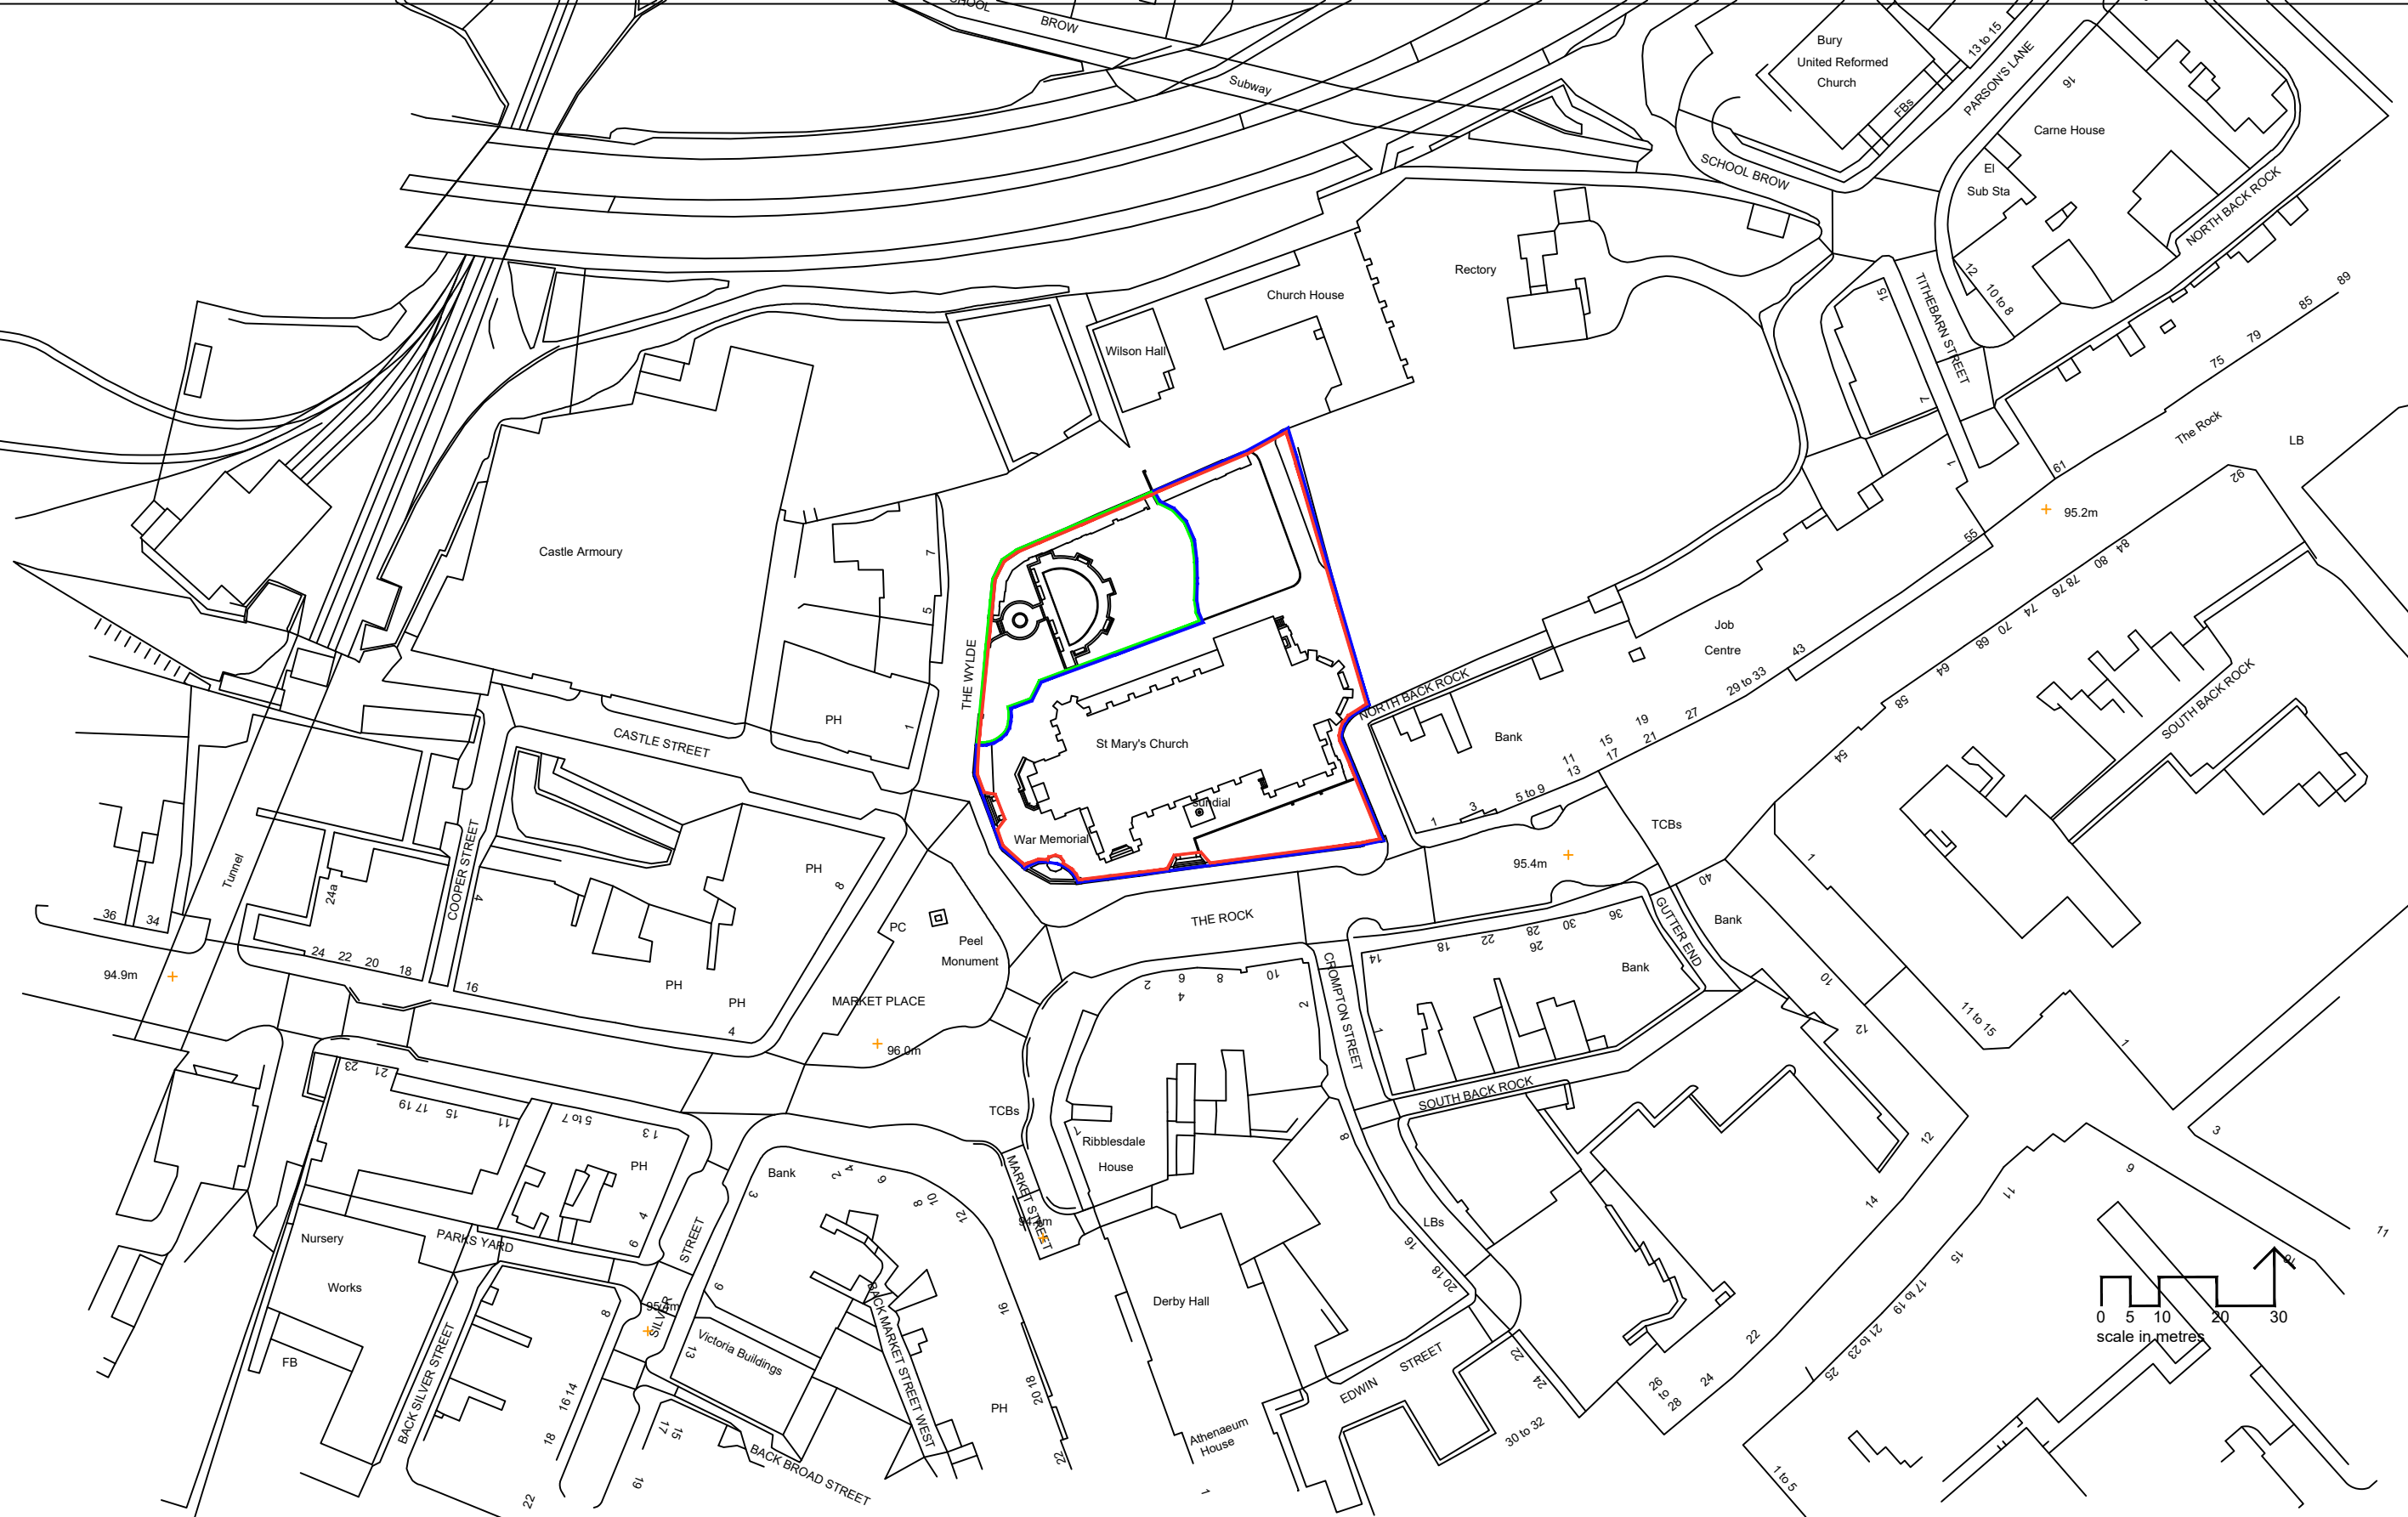

Notes

1) Figured dimensions to be taken. Do not scale dimensions. Contractors must verify all dimensions on site before preparing shop drawings or commencing any work.

2) Copyright © This drawing must not be reproduced without the permission of Proffitts CIC.

3) Reproduced from 1998 Ordnance Survey mapping with permission of the controller of HMSO.

| DATE     | REVISION NOTES                  | ISSUE | CHKD |
|----------|---------------------------------|-------|------|
| 18.10.22 | v1 - inclusion of landownership |       |      |
|          |                                 |       |      |
|          |                                 |       |      |
| DESIGN | PLANNING | TECHNICAL | CONTRACT |
|--------|----------|-----------|----------|
|        |          |           |          |
|        |          |           |          |
|        |          |           |          |
|        |          |           |          |

**KEY**

- development area
- land owned by Bury Council
- land owned by St Mary the Virgin



**Proffitts**  
Investing in Communities

PROFFITTS - INVESTING IN COMMUNITIES  
email: communities@proffittscic.com  
twitter: @proffittscic  
www.proffittscic.com

CLIENT  
Bury Parish Church/BMBC

PROJECT  
Bury Parish Church

TITLE  
Location Plan

|                    |                    |                          |
|--------------------|--------------------|--------------------------|
| SCALE<br>1:1000@A3 | DATE<br>18.10.2022 | DRAWING NO.<br>216/L01v1 |
| DRAWN BY<br>RG     | CHECKED BY<br>MP   | PROJECT CODE<br>216      |
|                    |                    | ISSUE                    |