

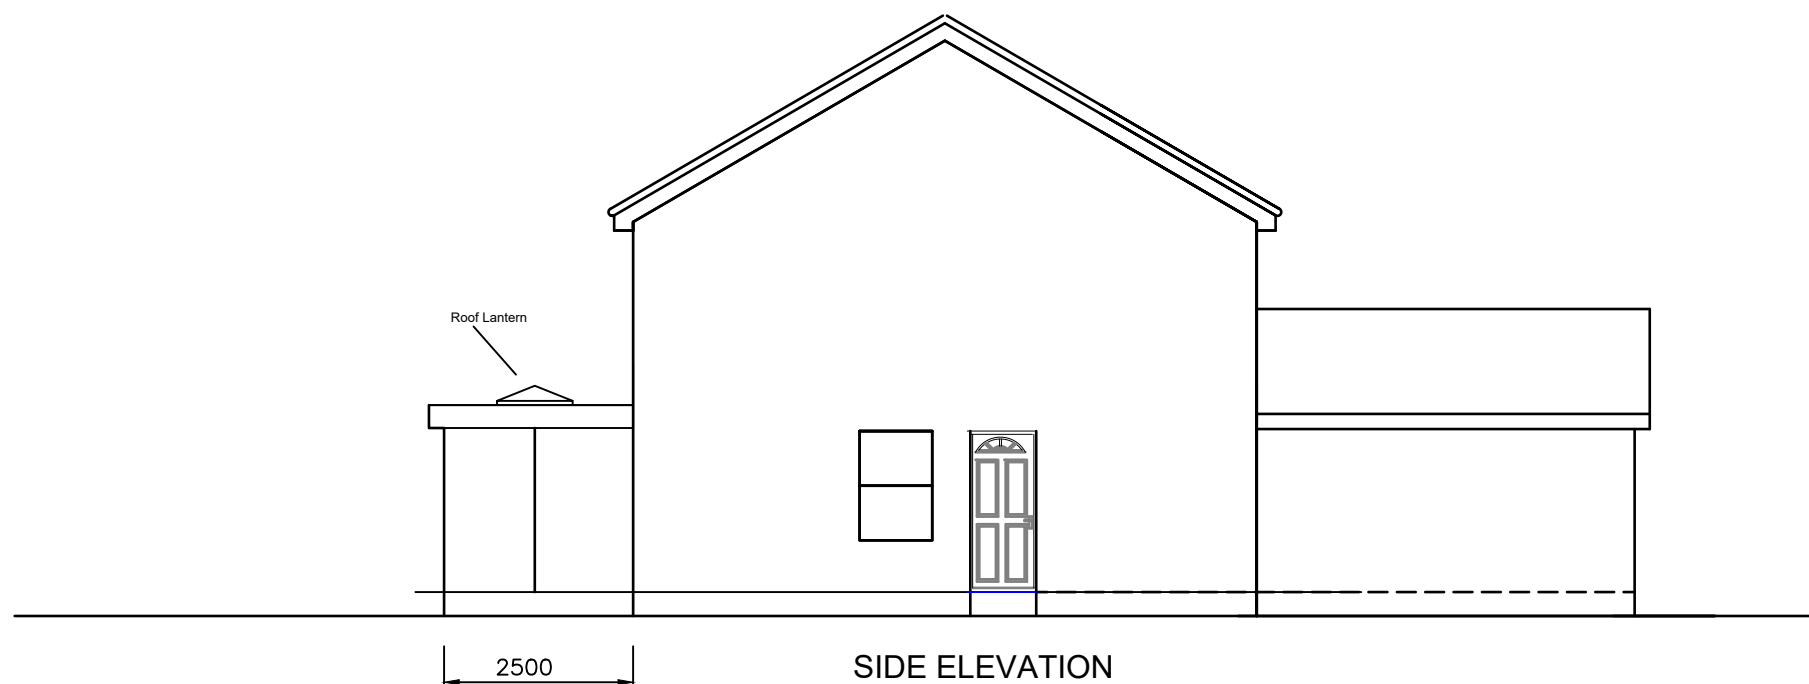


The builder must check the site and the approved drawings before commencing the works and must take any working measurements as necessary. Any discrepancy in the drawing must be reported to the client .

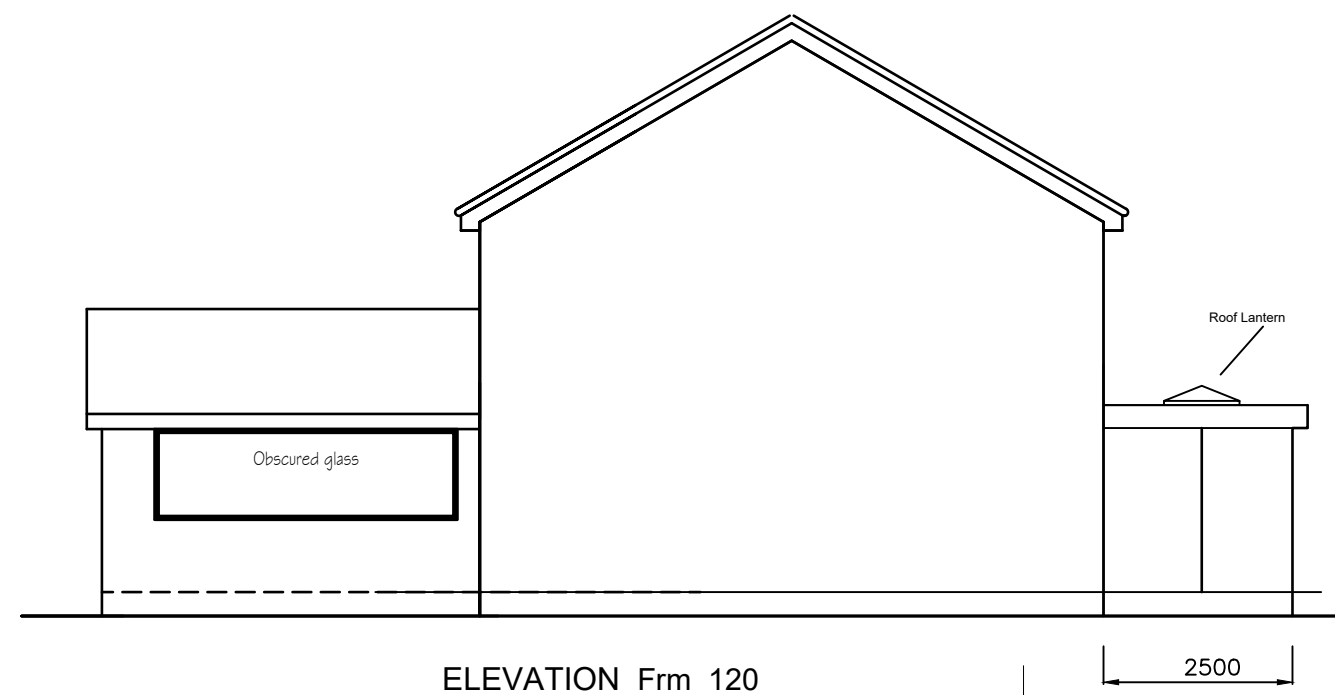

		REVISION	initial		
no.	date	description			
A.	5.3.24	Planning			
B	7.3.24	Planning			

H S H

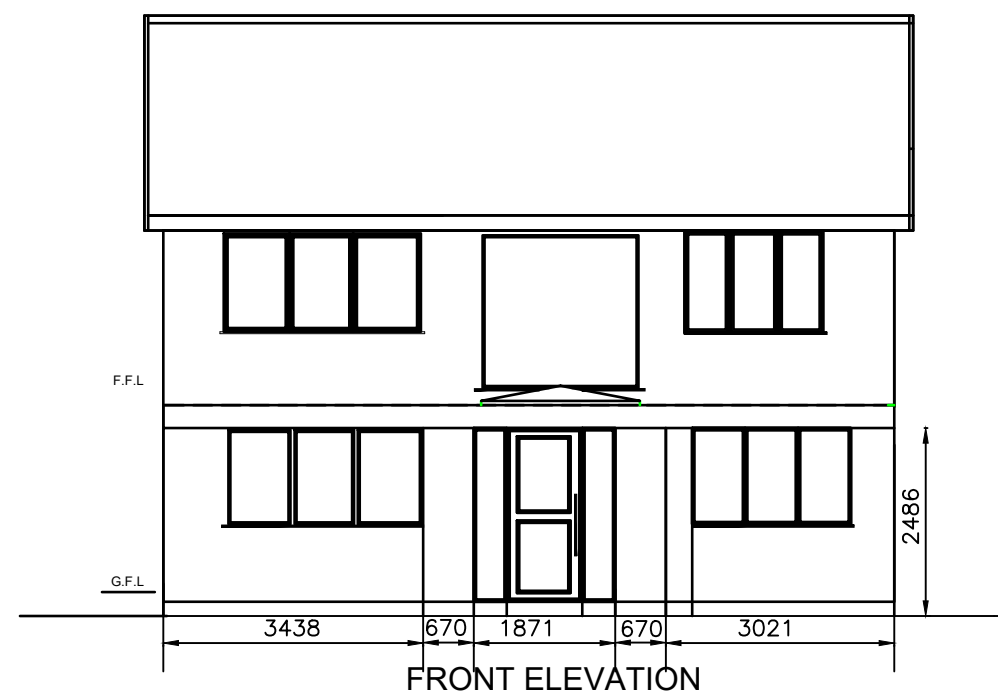

Engineering Design Services Ltd
428 Cheetham Hill Road Cheetham Manchester
M8 9LE. UK 01617956385.07940197 333

project title	Proposed single storey extension to the front including a porch.
---------------	--

client	Mr Shouib Sarwar
--------	------------------

dwg. title	Proposed Elevations
---------------	---------------------

dwg.no.	sheet no.	scale.	job no.
---------	-----------	--------	---------

05B	1:100 © A3
-----	------------

118 Sunny Bank Road BL9 8LJ

drawn by.	checked by.	approved by.	date
-----------	-------------	--------------	------

TZ			June 2021
----	--	--	-----------