



LOCATION PLAN

15 Woodthorpe Grange, Prestwich, Manchester, M25 OGU

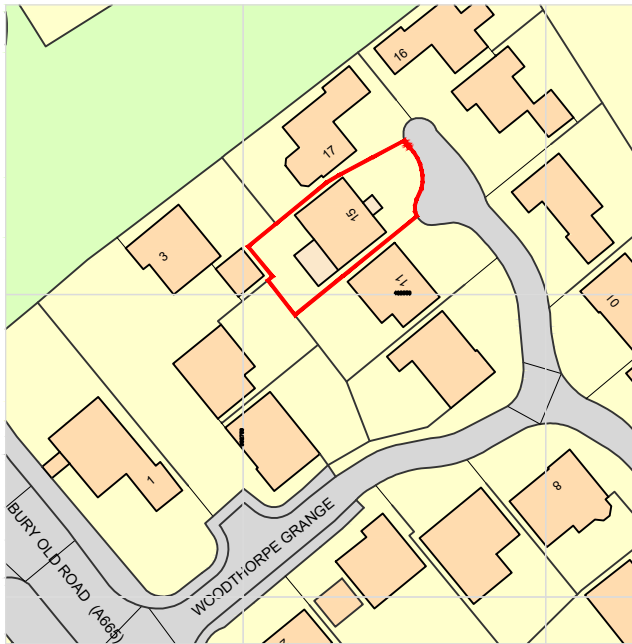

Ordnance Survey, (c) Crown Copyright 2023. All rights reserved. Licence number 100022432

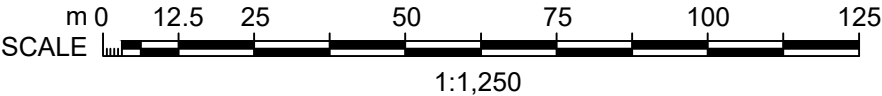

Rev	Date	Dm	Revision
Project: 15 Woodthorpe Grange, Prestwich, Manchester, M25 OGU			
Title: LOCATION PLAN			
Client: Mrs P. ARORA			
Issue: PLANNING APPLICATION		Scale: 1:1250	
		Paper: A4	
Drawing Number		Rev	Date: NOV. 2023
15WTG - LP - 01			Drawn:
			Check: