

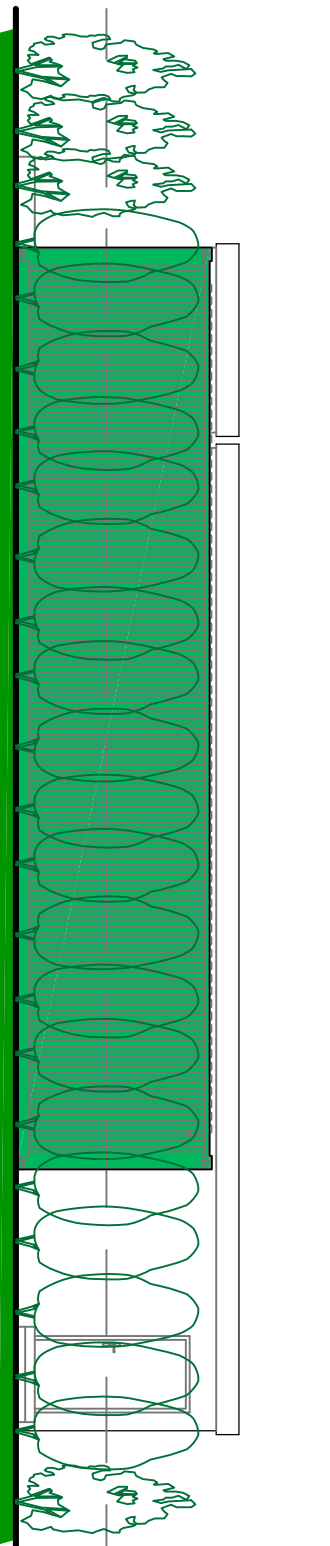
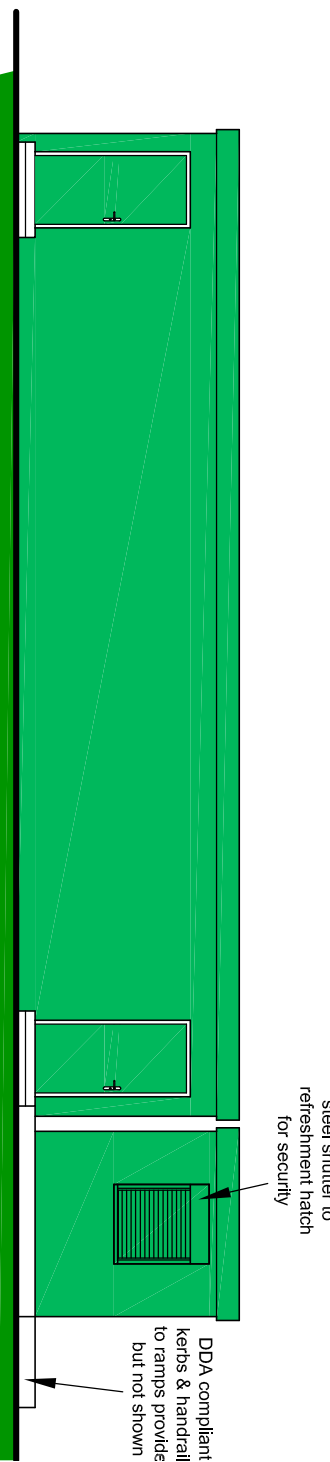


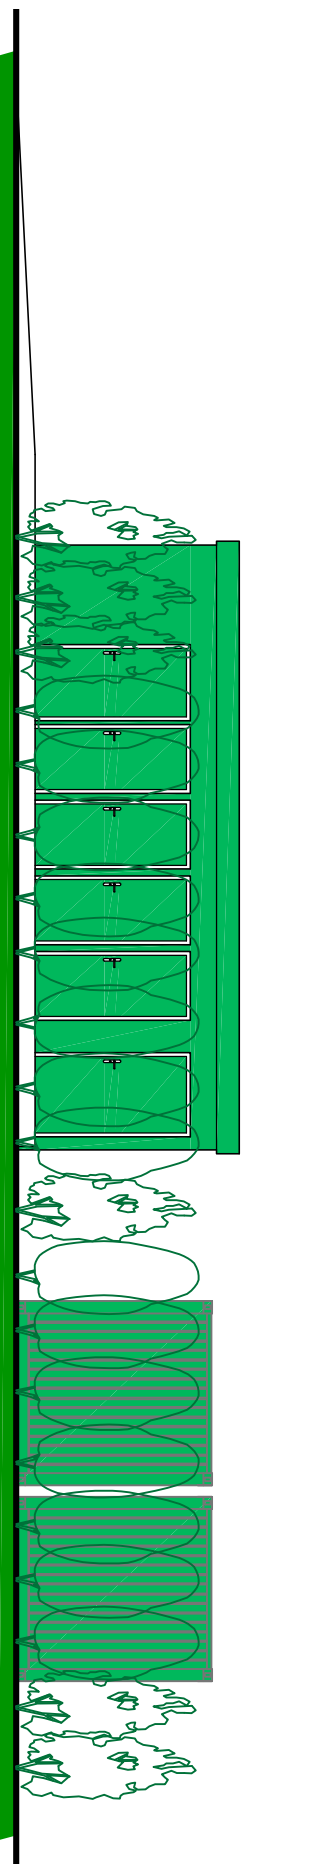




ELEVATION A TO SOUTH

ELEVATION B TO WEST


ELEVATION C TO EAST

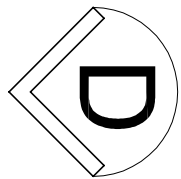

Scale 1:100

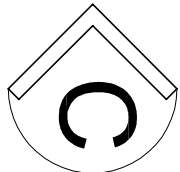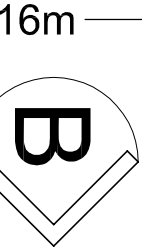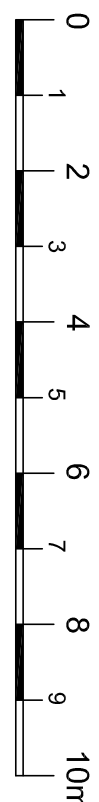

ELEVATION D TO NORTH

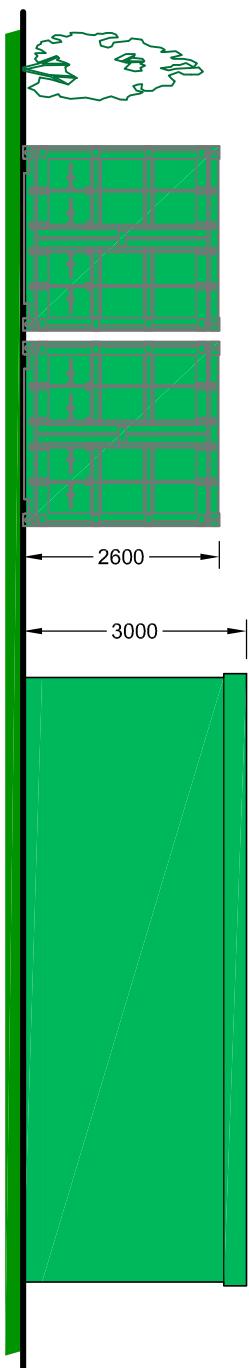

MODULAR ACCOMMODATION

BUILDINGS COMPRISE STEEL-FACED WALL PANELS DOWN TO FLOOR, WITH MATCHING DOORS/FINISHES WITH UPVC WINDOW UNITS. BUILDINGS COVERED WITH STEEL SKIN/ROOF. FLAT ROOF AND PASSELS TO MATCH ALL IN DARK GREEN FINISH

STORAGE UNITS

STANDARD STEEL SHIPPING CONTAINERS FINISHED IN GREEN TO MATCH MODULAR BUILDINGS

GENERAL NOTES

THE CONTRACTOR IS ADVISED TO VISIT THE SITE PRIOR TO TENDERING & ASCERTAIN ALL LOCAL CONDITIONS & RESTRICTIONS LIKELY TO AFFECT THE EXECUTION OF THE WORKS. NO CLAIMS ARISING FROM FAILURE TO DO SO WILL BE CONSIDERED.

THIS DRAWING IS TO BE READ IN CONJUNCTION WITH ALL OTHER PROJECT AND SPECIFICATIONS RELATING TO THE PROJECT AND ANY DISCREPANCIES NOTIFIED TO THE CONTRACT ADMINISTRATOR IMMEDIATELY.

THE CONTRACTOR IS TO CHECK ALL DIMENSIONS ON SITE PRIOR TO COMMENCING WORKS OR ORDERING ANY MATERIALS. DO NOT SCALE OFF DRAWINGS.

ALL WORKMANSHIP AND MATERIALS TO COMPLY WITH BUILDING REGULATIONS AND ALL OTHER RELEVANT STANDARDS, CODES OF PRACTICE, INSTRUCTIONS, AGREEMENT CERTIFICATES ETC. ALL MATERIALS SHALL BE SUITABLE FOR PURPOSE.

THE CONTRACTOR IS TO MAKE GOOD ALL WORKS DISTURBED.

THE CONTRACTOR TO COMPLY WITH CDM REGULATIONS AND HEALTH AND SAFETY REQUIREMENTS WHERE APPROPRIATE.

Planning Issue

This design/document has been prepared by Bury MBC Architectural Services. It is intended for use as a guide only. It is not to be used for any other purpose without the written permission of Bury MBC Architectural Services.


Department of
Operations
Architectural Services
Bury Council
3 Knowsley Place,
Duke Street,
Bury, Lancs. BL9 0EJ
Tel: 0161 253 6989
Fax: 0161 253 6153
Web: www.bury.gov.uk

PROJECT TITLE:
SEEDFIELD SPORTS JUNIORS FC
PARKINSON STREET, BURY, BL9 6LY

DRAWING TITLE:
PROVISION OF MODULAR CHANGING
ROOMS AND TWO STEEL STORAGE
CONTAINERS WITHIN ENCLOSURE
GENERAL ARRANGEMENT

DRAWN BY: NB
CHECKED BY: RVJ
SCALE: 1:50 @ A1

PROPOSED FLOOR LAYOUT PLAN

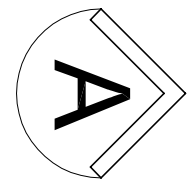

Scale 1:50

