

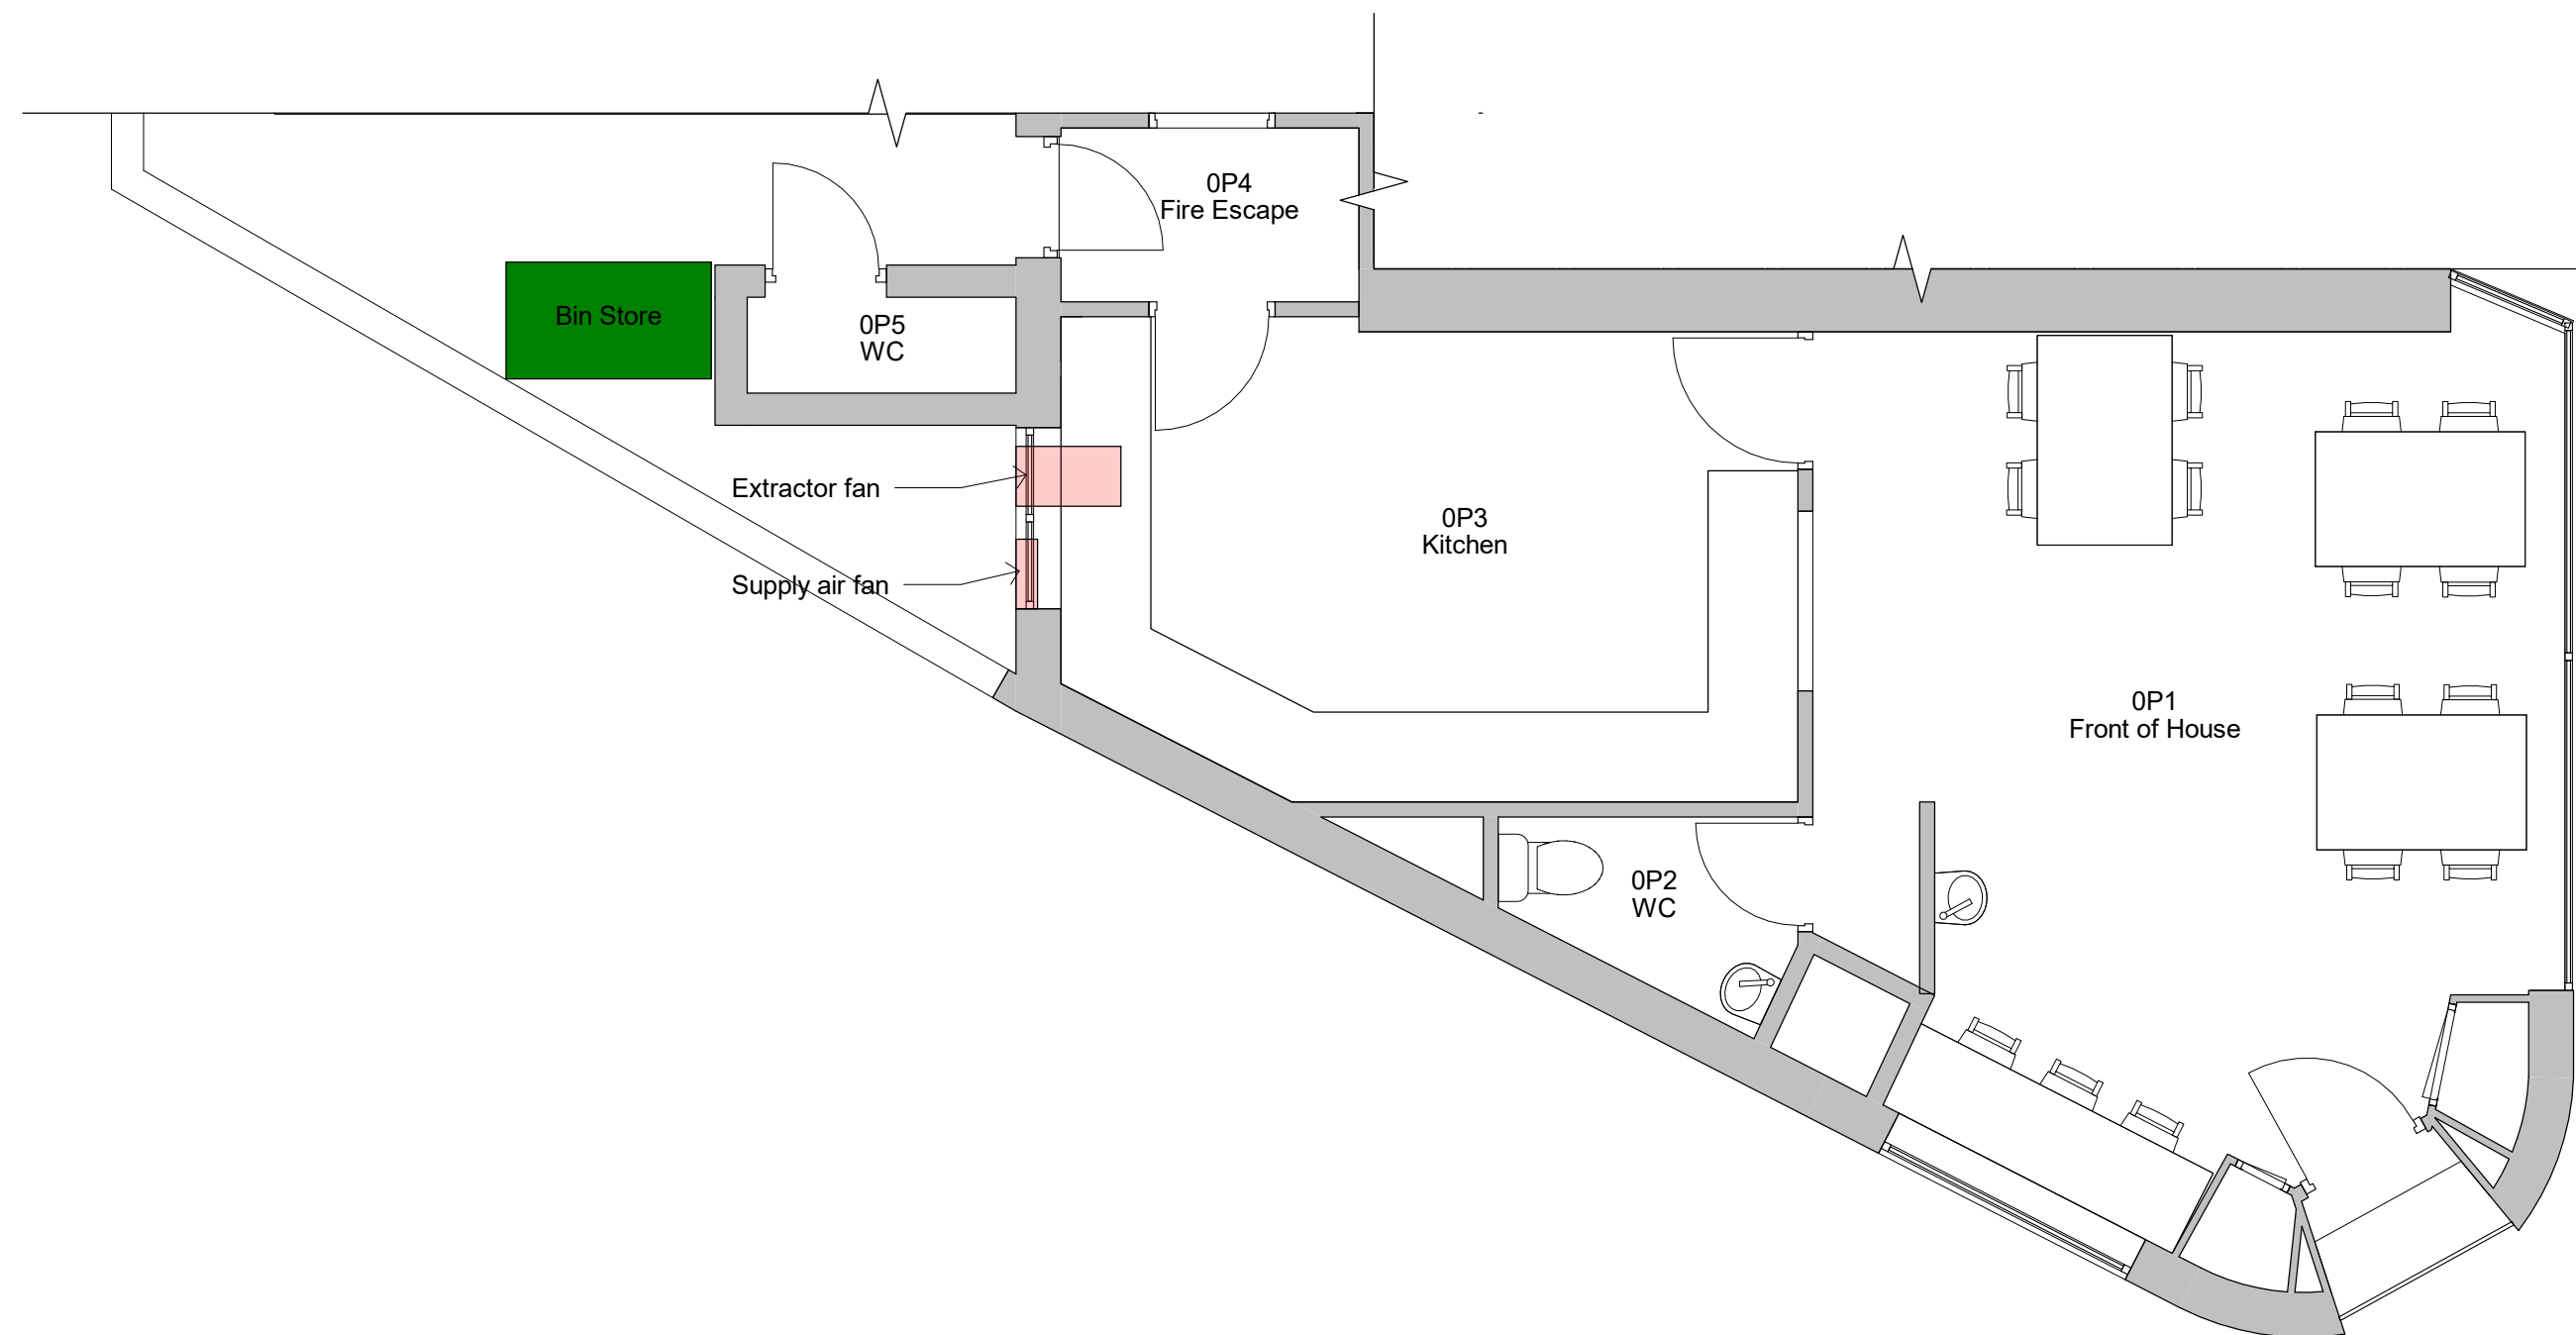


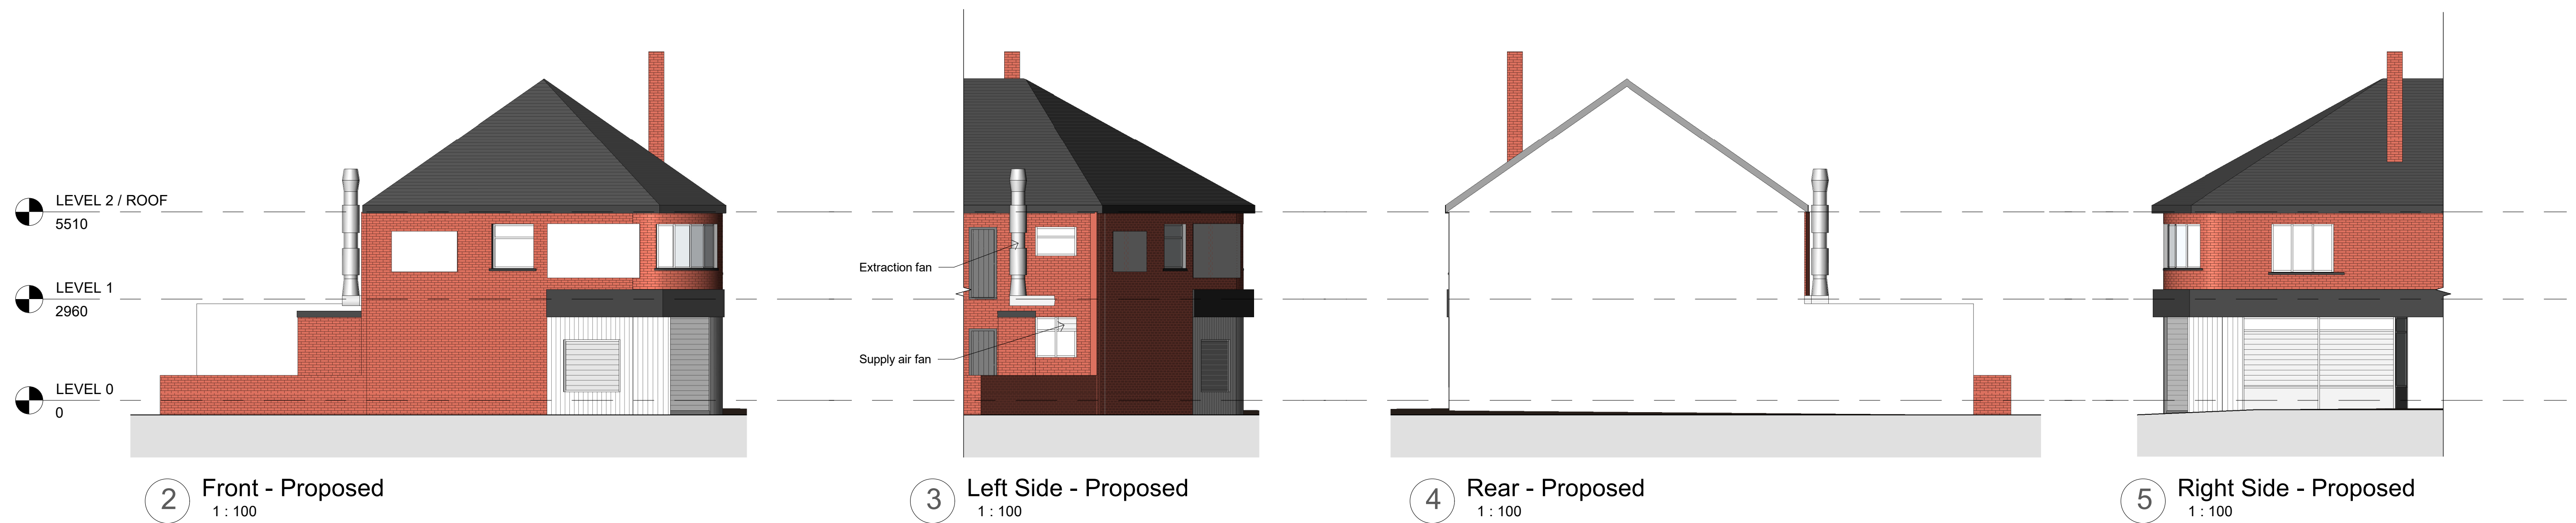

① Level 0 - Proposed
1 : 50

2	Extractor Fan location	28/01/2022
1	Extractor Fan	15/12/2021
No.	Description	Date

PROJECT		
47 Bury Old Road		
TITLE		
Proposed Plans and Elevations		
CLIENT		
Lewis		
STATUS		
DESIGN		
DRAWN BY	DATE	SCALE (@ A1)
SG	23/11/2021	As indicated
PROJECT NUMBER	DRAWING NUMBER	REV
GSS21108	003	2

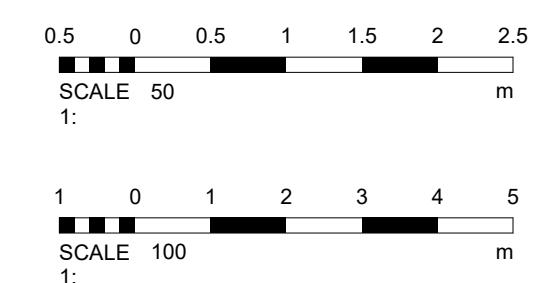

NOTES

© COPYRIGHT: ALL RIGHTS RESERVED.

THIS DRAWING MUST NOT BE REPRODUCED WITHOUT PRIOR WRITTEN CONSENT.

DRAWING TO BE USED FOR THE STATUS INDICATED ONLY.

ALL DIMENSIONING AND SETTING OUT SHALL BE CHECKED AND CONFIRMED ON SITE. ANY DISCREPANCIES TO BE REPORTED TO THE DESIGNER PRIOR TO THE COMMENCEMENT OF ANY WORK. ALL WORK AND MATERIALS TO BE IN ACCORDANCE WITH CURRENT STATUTORY LEGISLATION, RELEVANT CODES OF PRACTICE AND BRITISH STANDARDS. ALL DIMENSIONS ON THIS DRAWING ARE IN MILLIMETRES (UNLESS OTHERWISE STATED).