
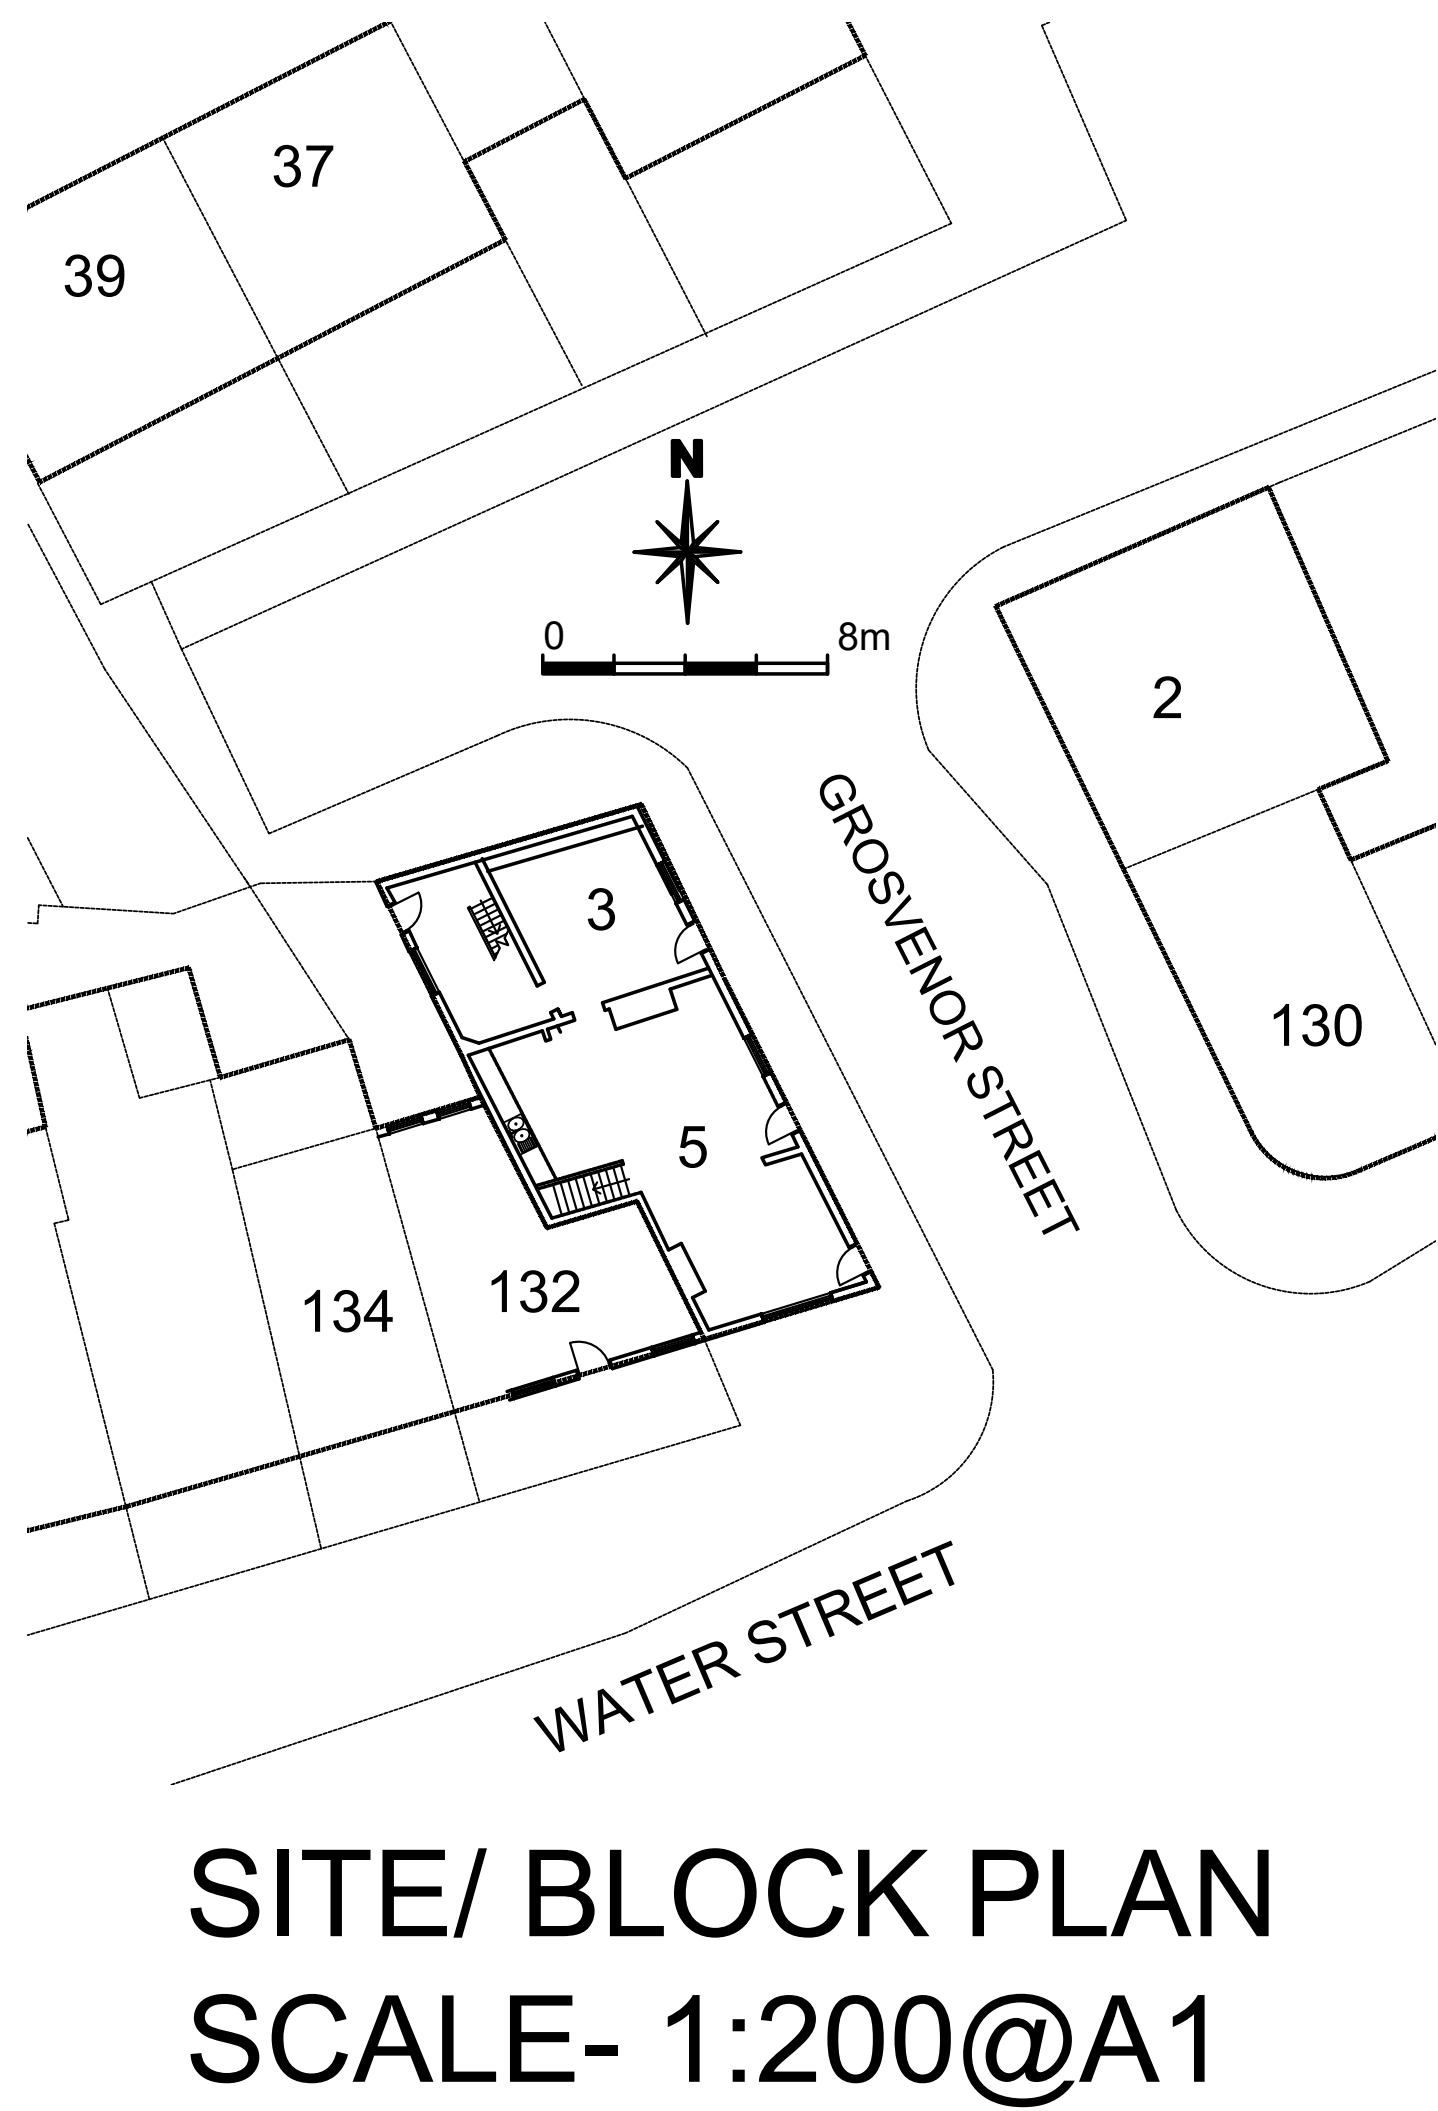
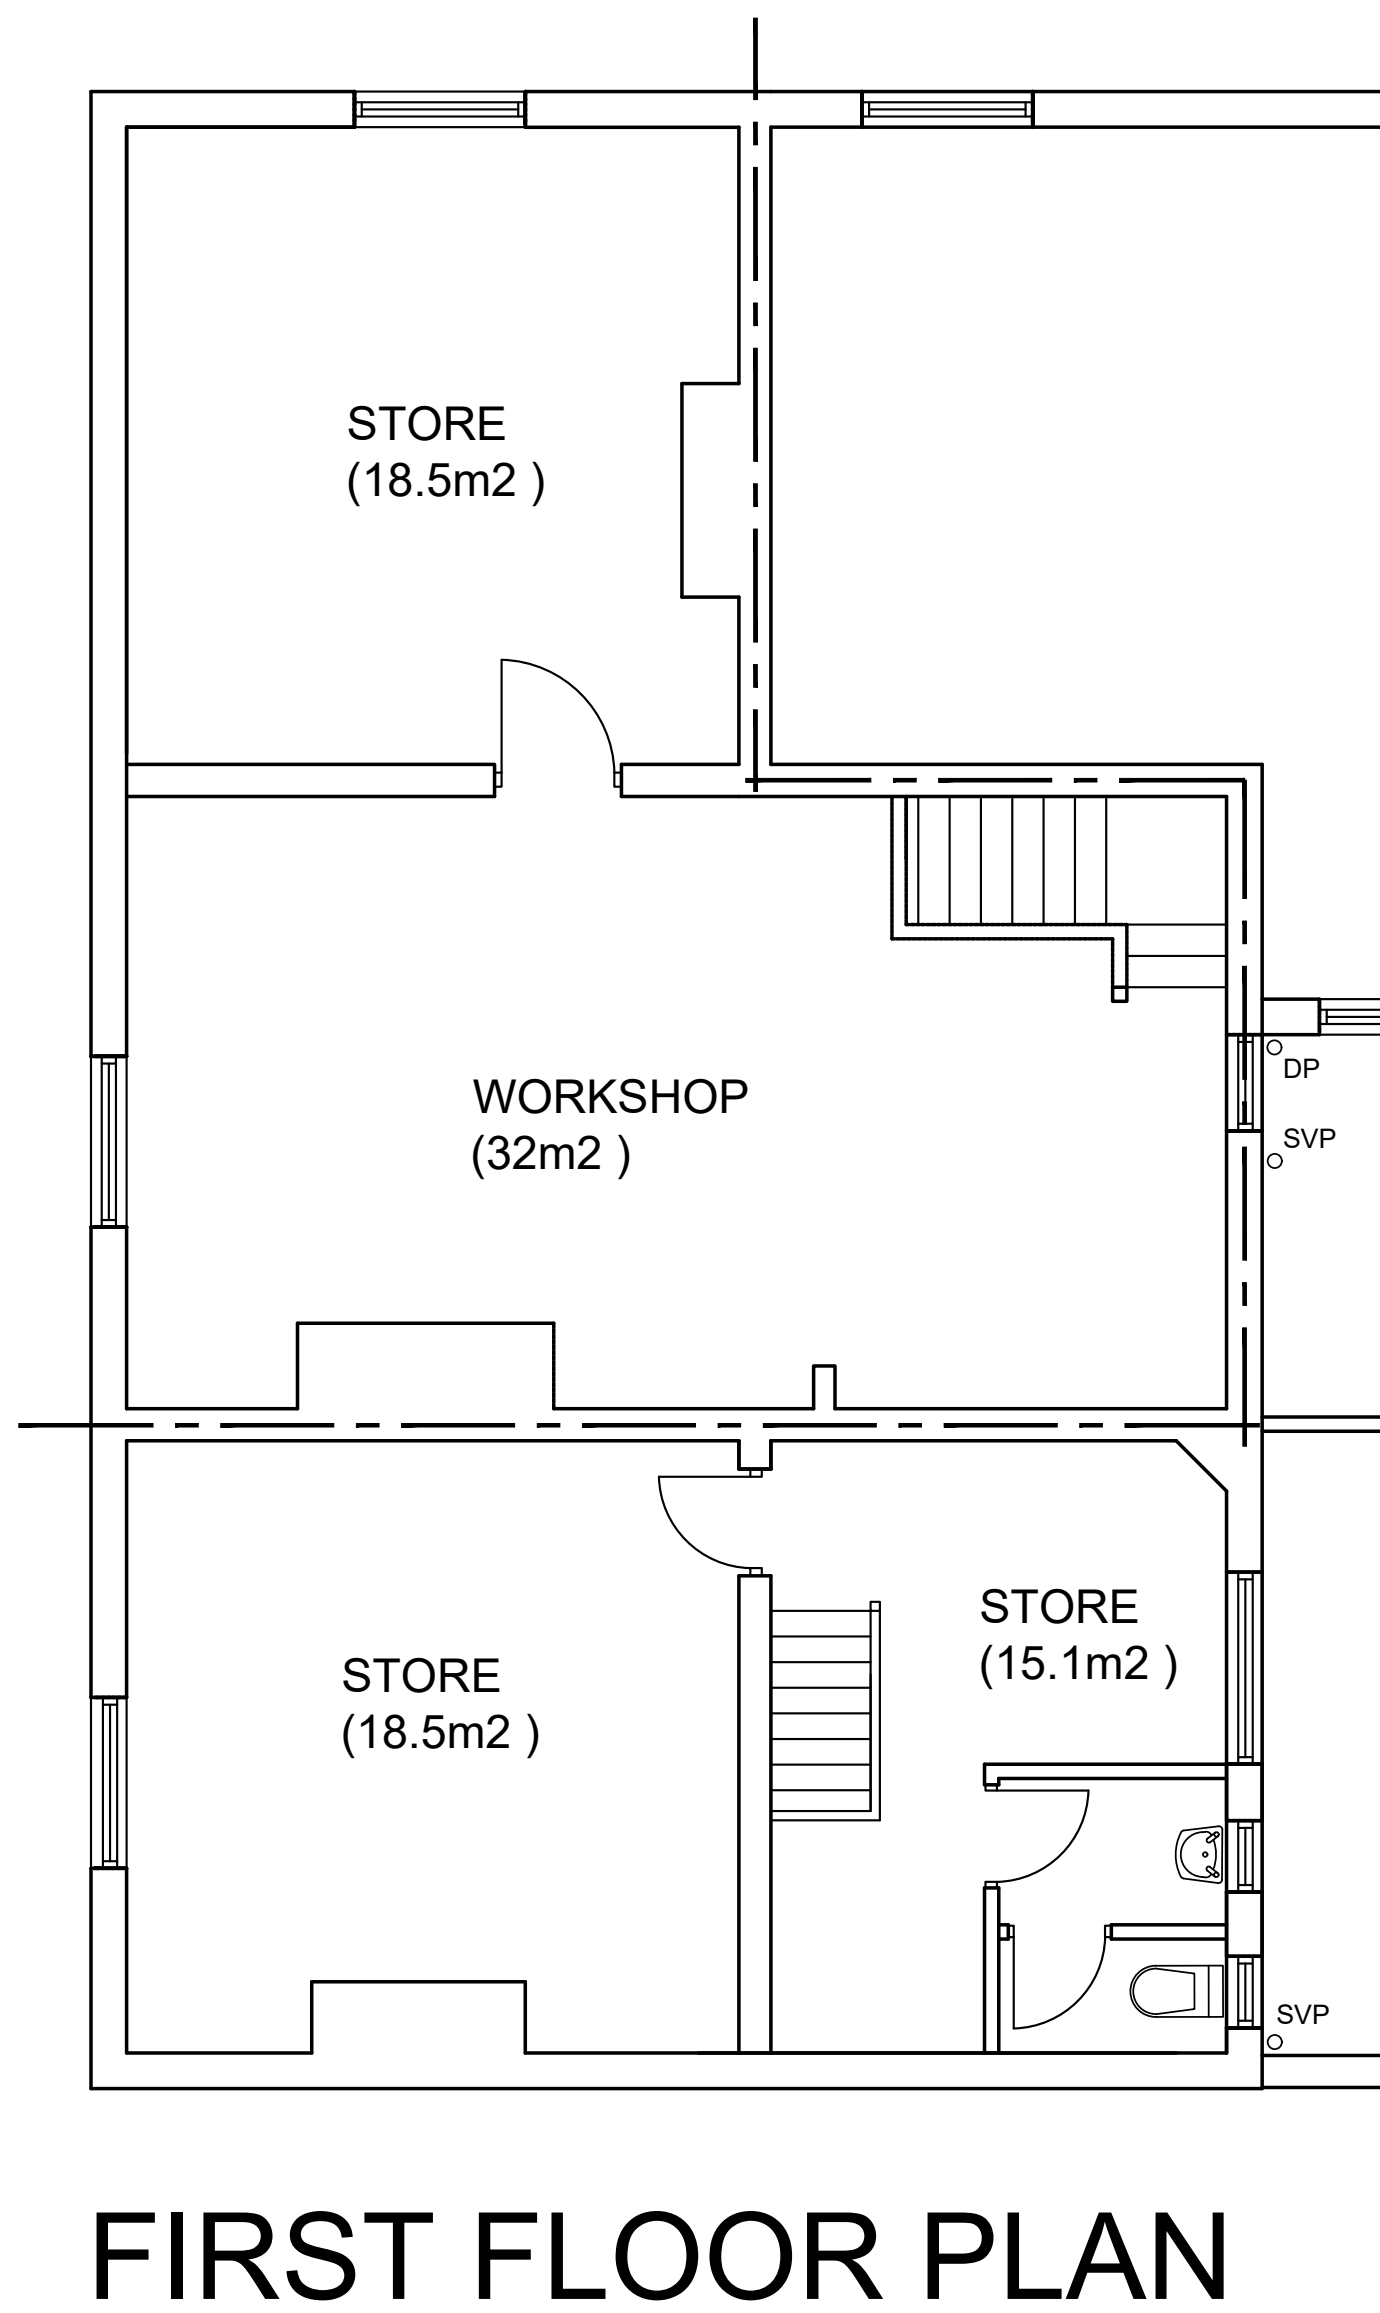


Copyright of this drawing is vested in BPM Architectural and it must not be copied or reproduced without written consent. Figured dimensions only are to be taken from this drawing. DO NOT SCALE OFF THIS DRAWING IF IN DOUBT ASK

All contractors must visit the site and be responsible for taking and checking all dimensions relative to their work. BPM Architectural are to be advised of any variation between drawings and site conditions.

Electronic data drawings issued as 'read only' and should not be interrogated for measurement. All dimensions and levels should be 'read only' from those values stated in text, on the drawings.

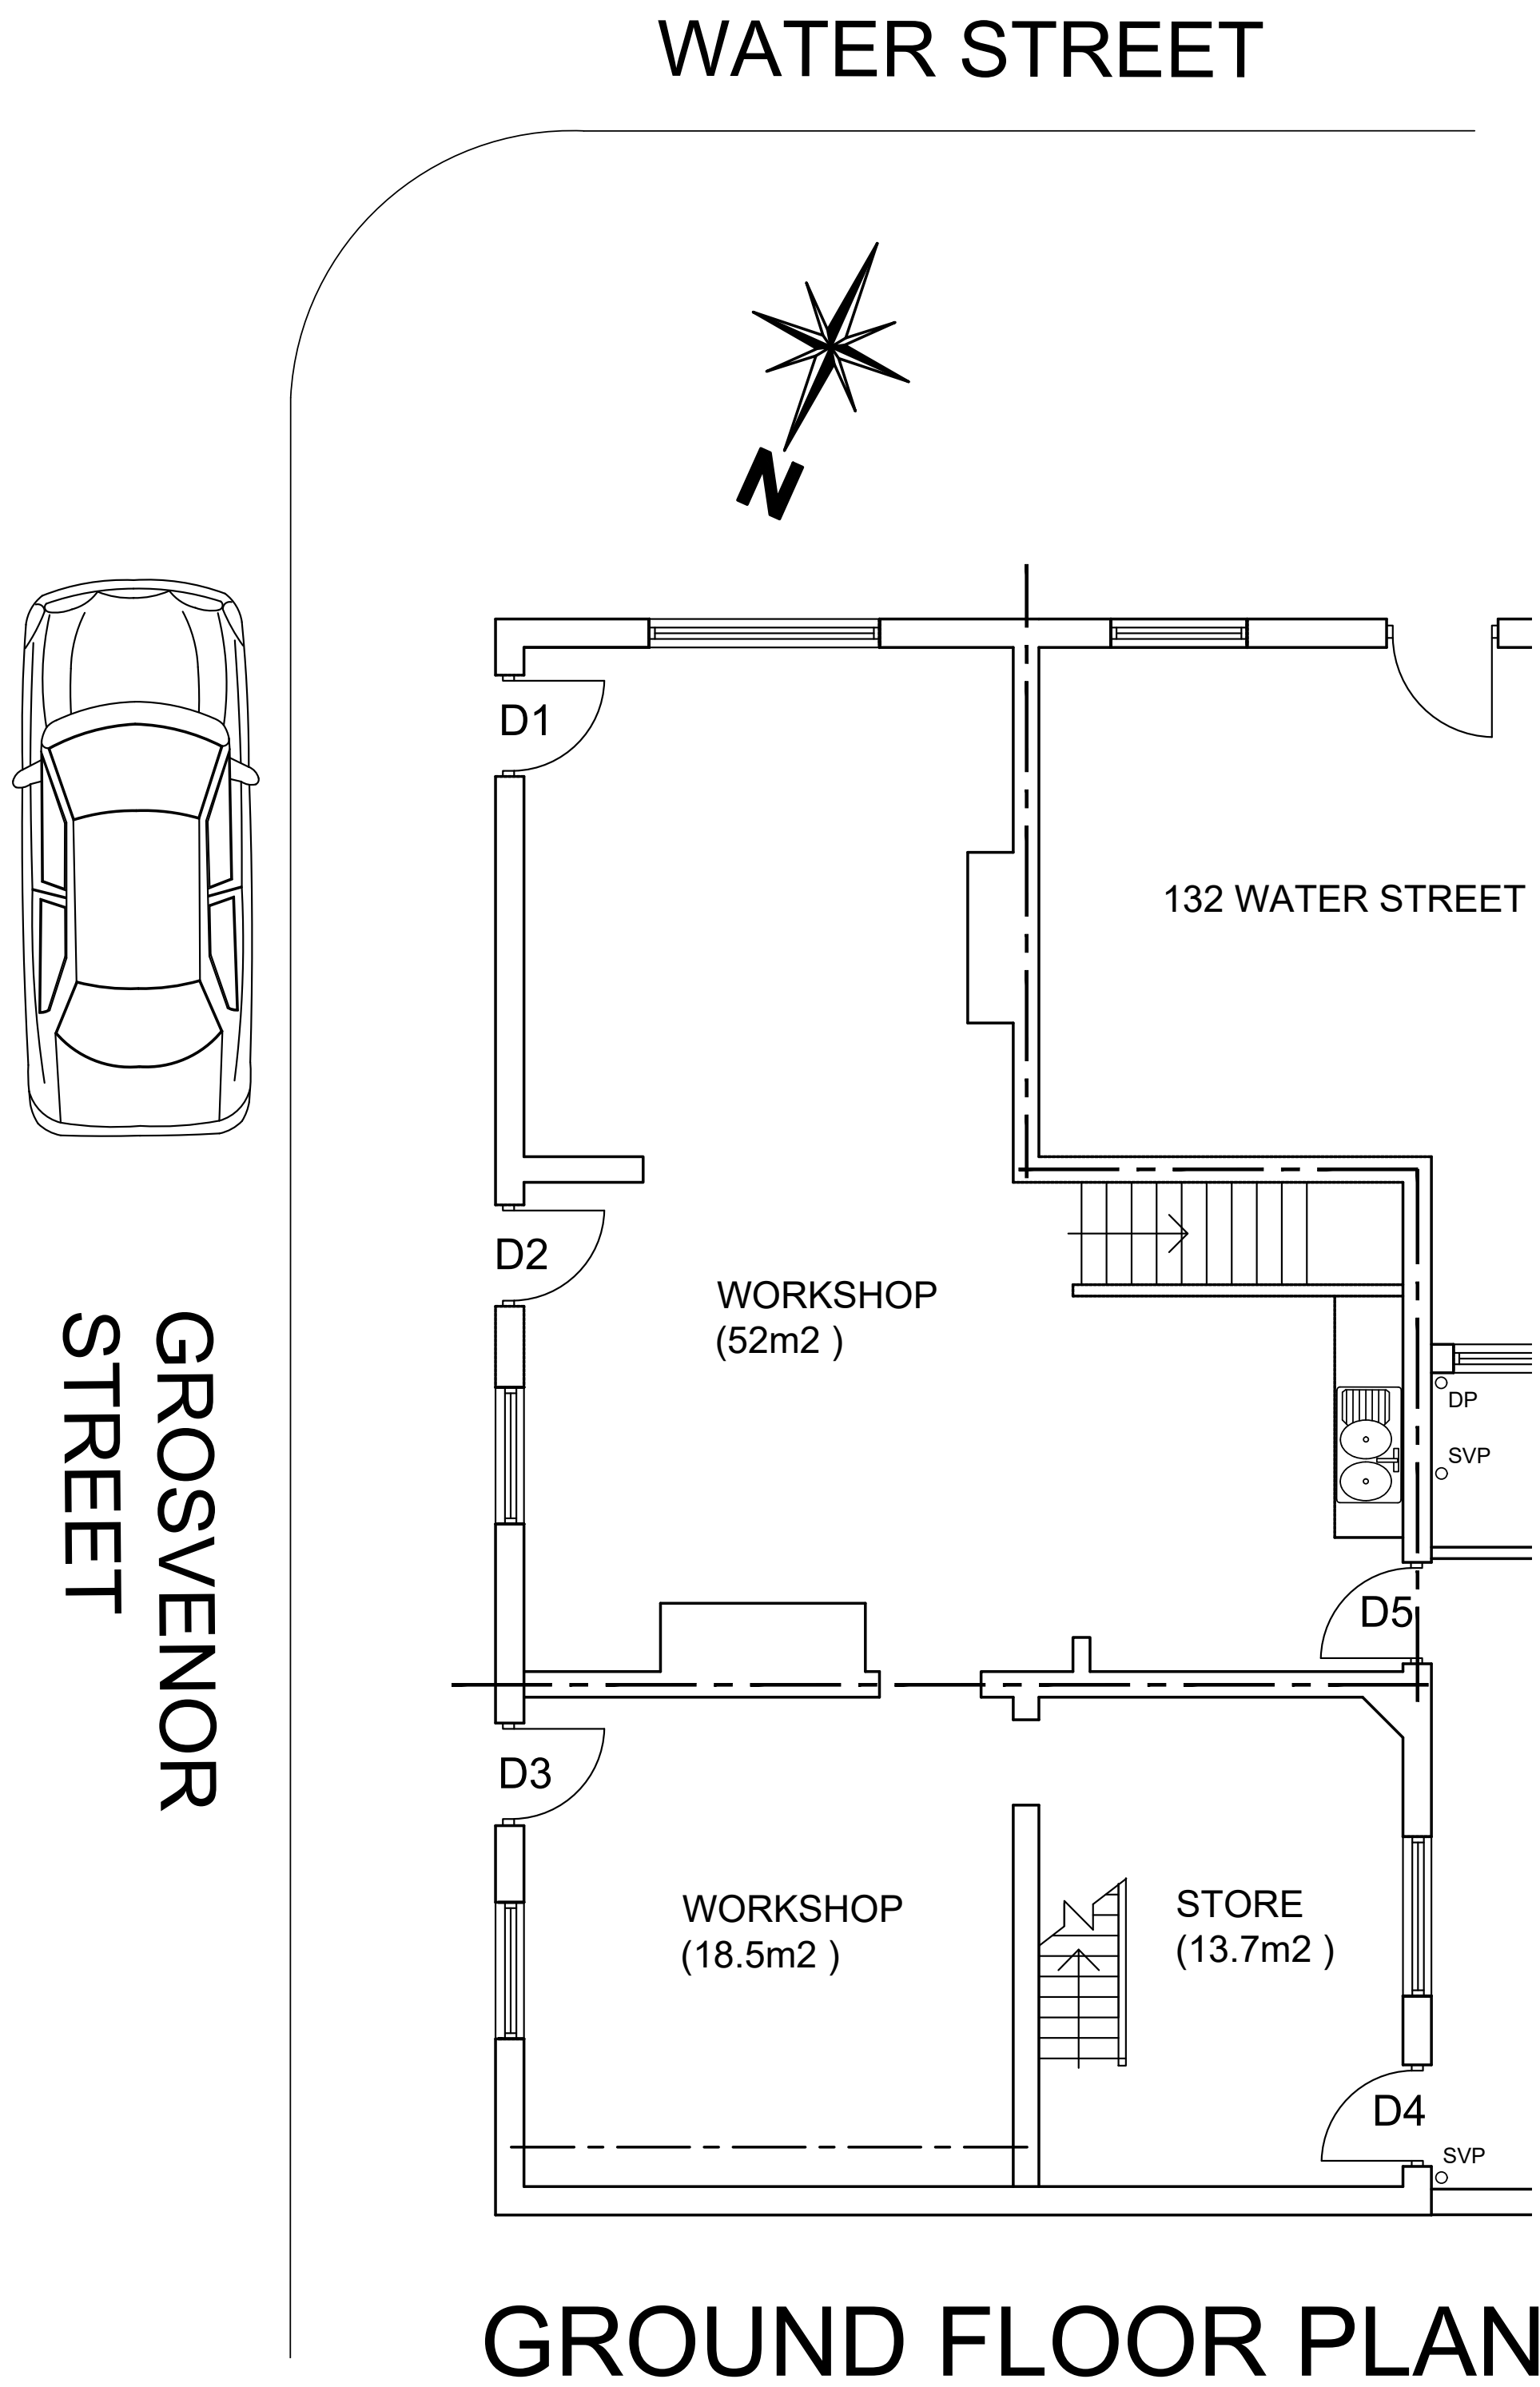

REV: | DATE: | DETAILS:

BM ARCHITECTURAL DESIGNS,
APARTMENT 8,
224 GREAT CLOWES STREET,
MANCHESTER M7 2ZS
TEL: 07415 493002
email- benjamin.maguire10@gmail.com

Project: CONVERSION OF EXISTING COMMERCIAL PREMISES INTO 2x TERRACED HOUSES AND 1x SHOP AT 3 AND 5 GROSVENOR STREET, RADCLIFFE, BURY M26 4BE

Title: EXISTING PLANS

Client: CASSEL AND FLETCHER
PROPERTY MANAGEMENT

Scale: 1:50@A1 Date: 08/ 2022 Drawn: BM

Status: PLANNING

Drawing no: BM/0822/GROS/PL1 Rev:

Architectural Design/ Planning/ Construction/ Building Regs