
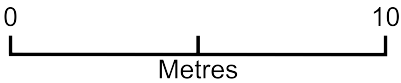


Bury Open Market Container

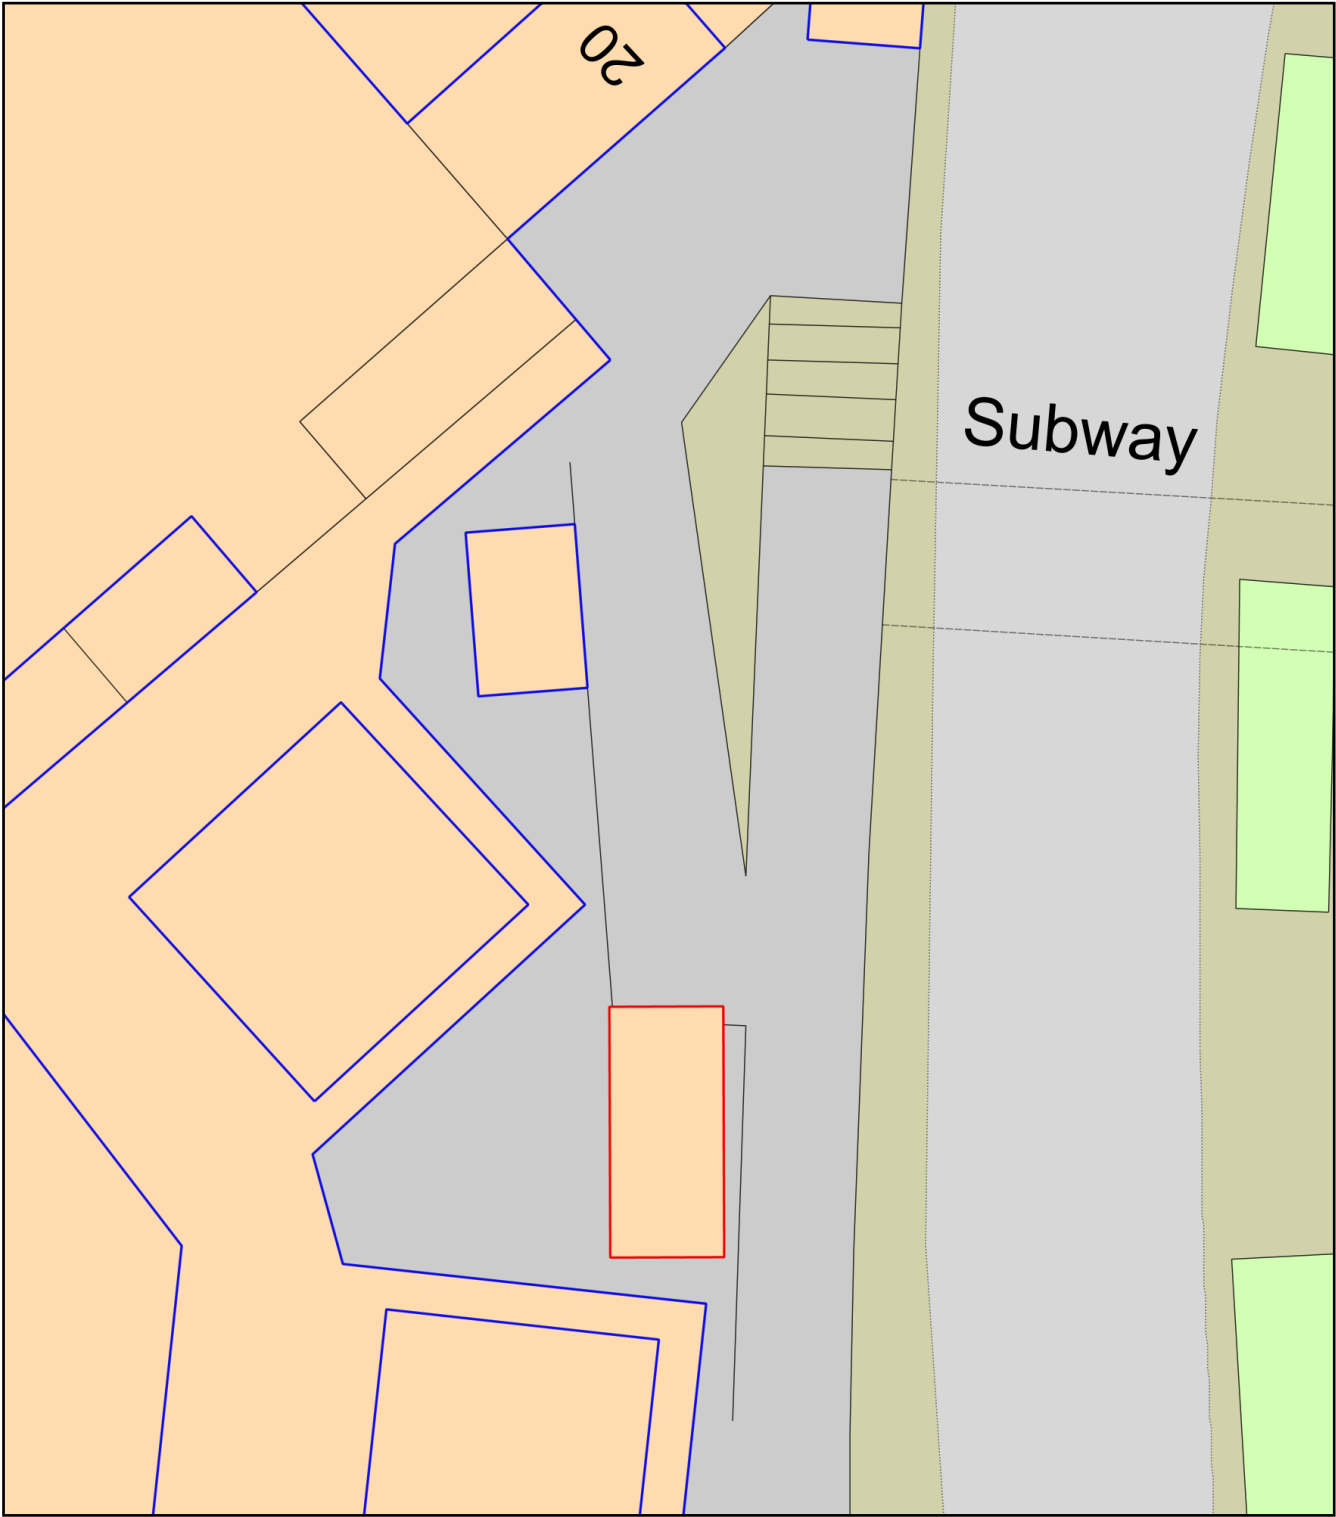

Plan Produced for: Simon Green

Date Produced: 11 Nov 2024

Plan Reference Number: TQRQM24316100805976

Scale: 1:200 @ A4