




First Floor

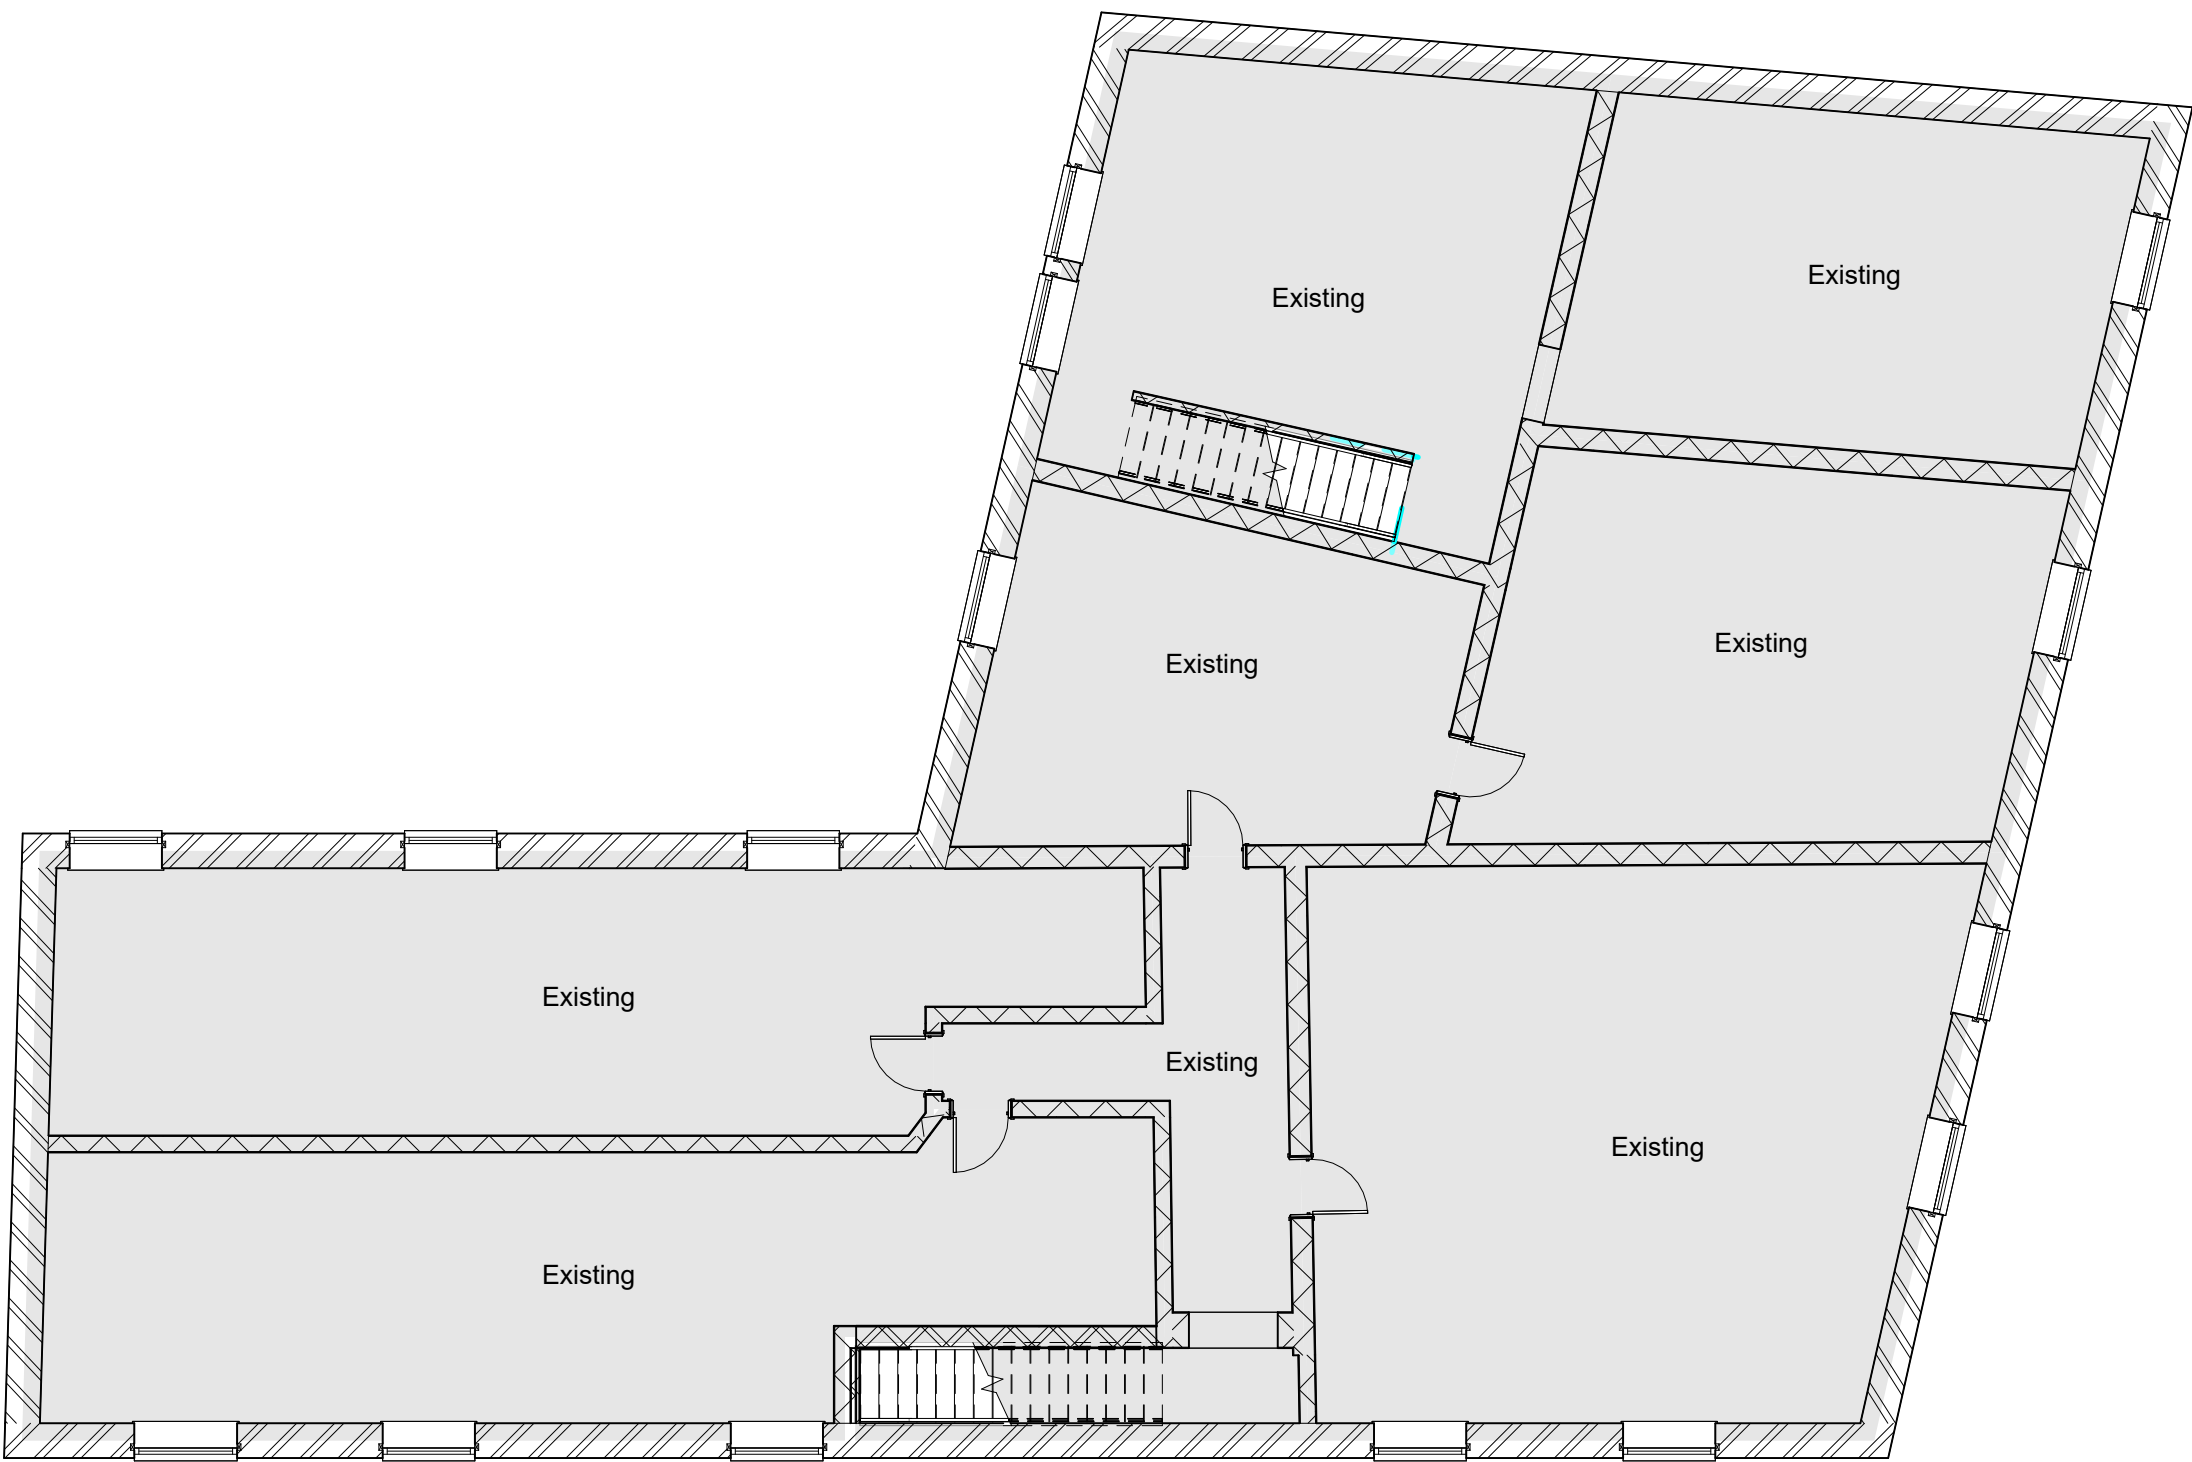

Ground Floor

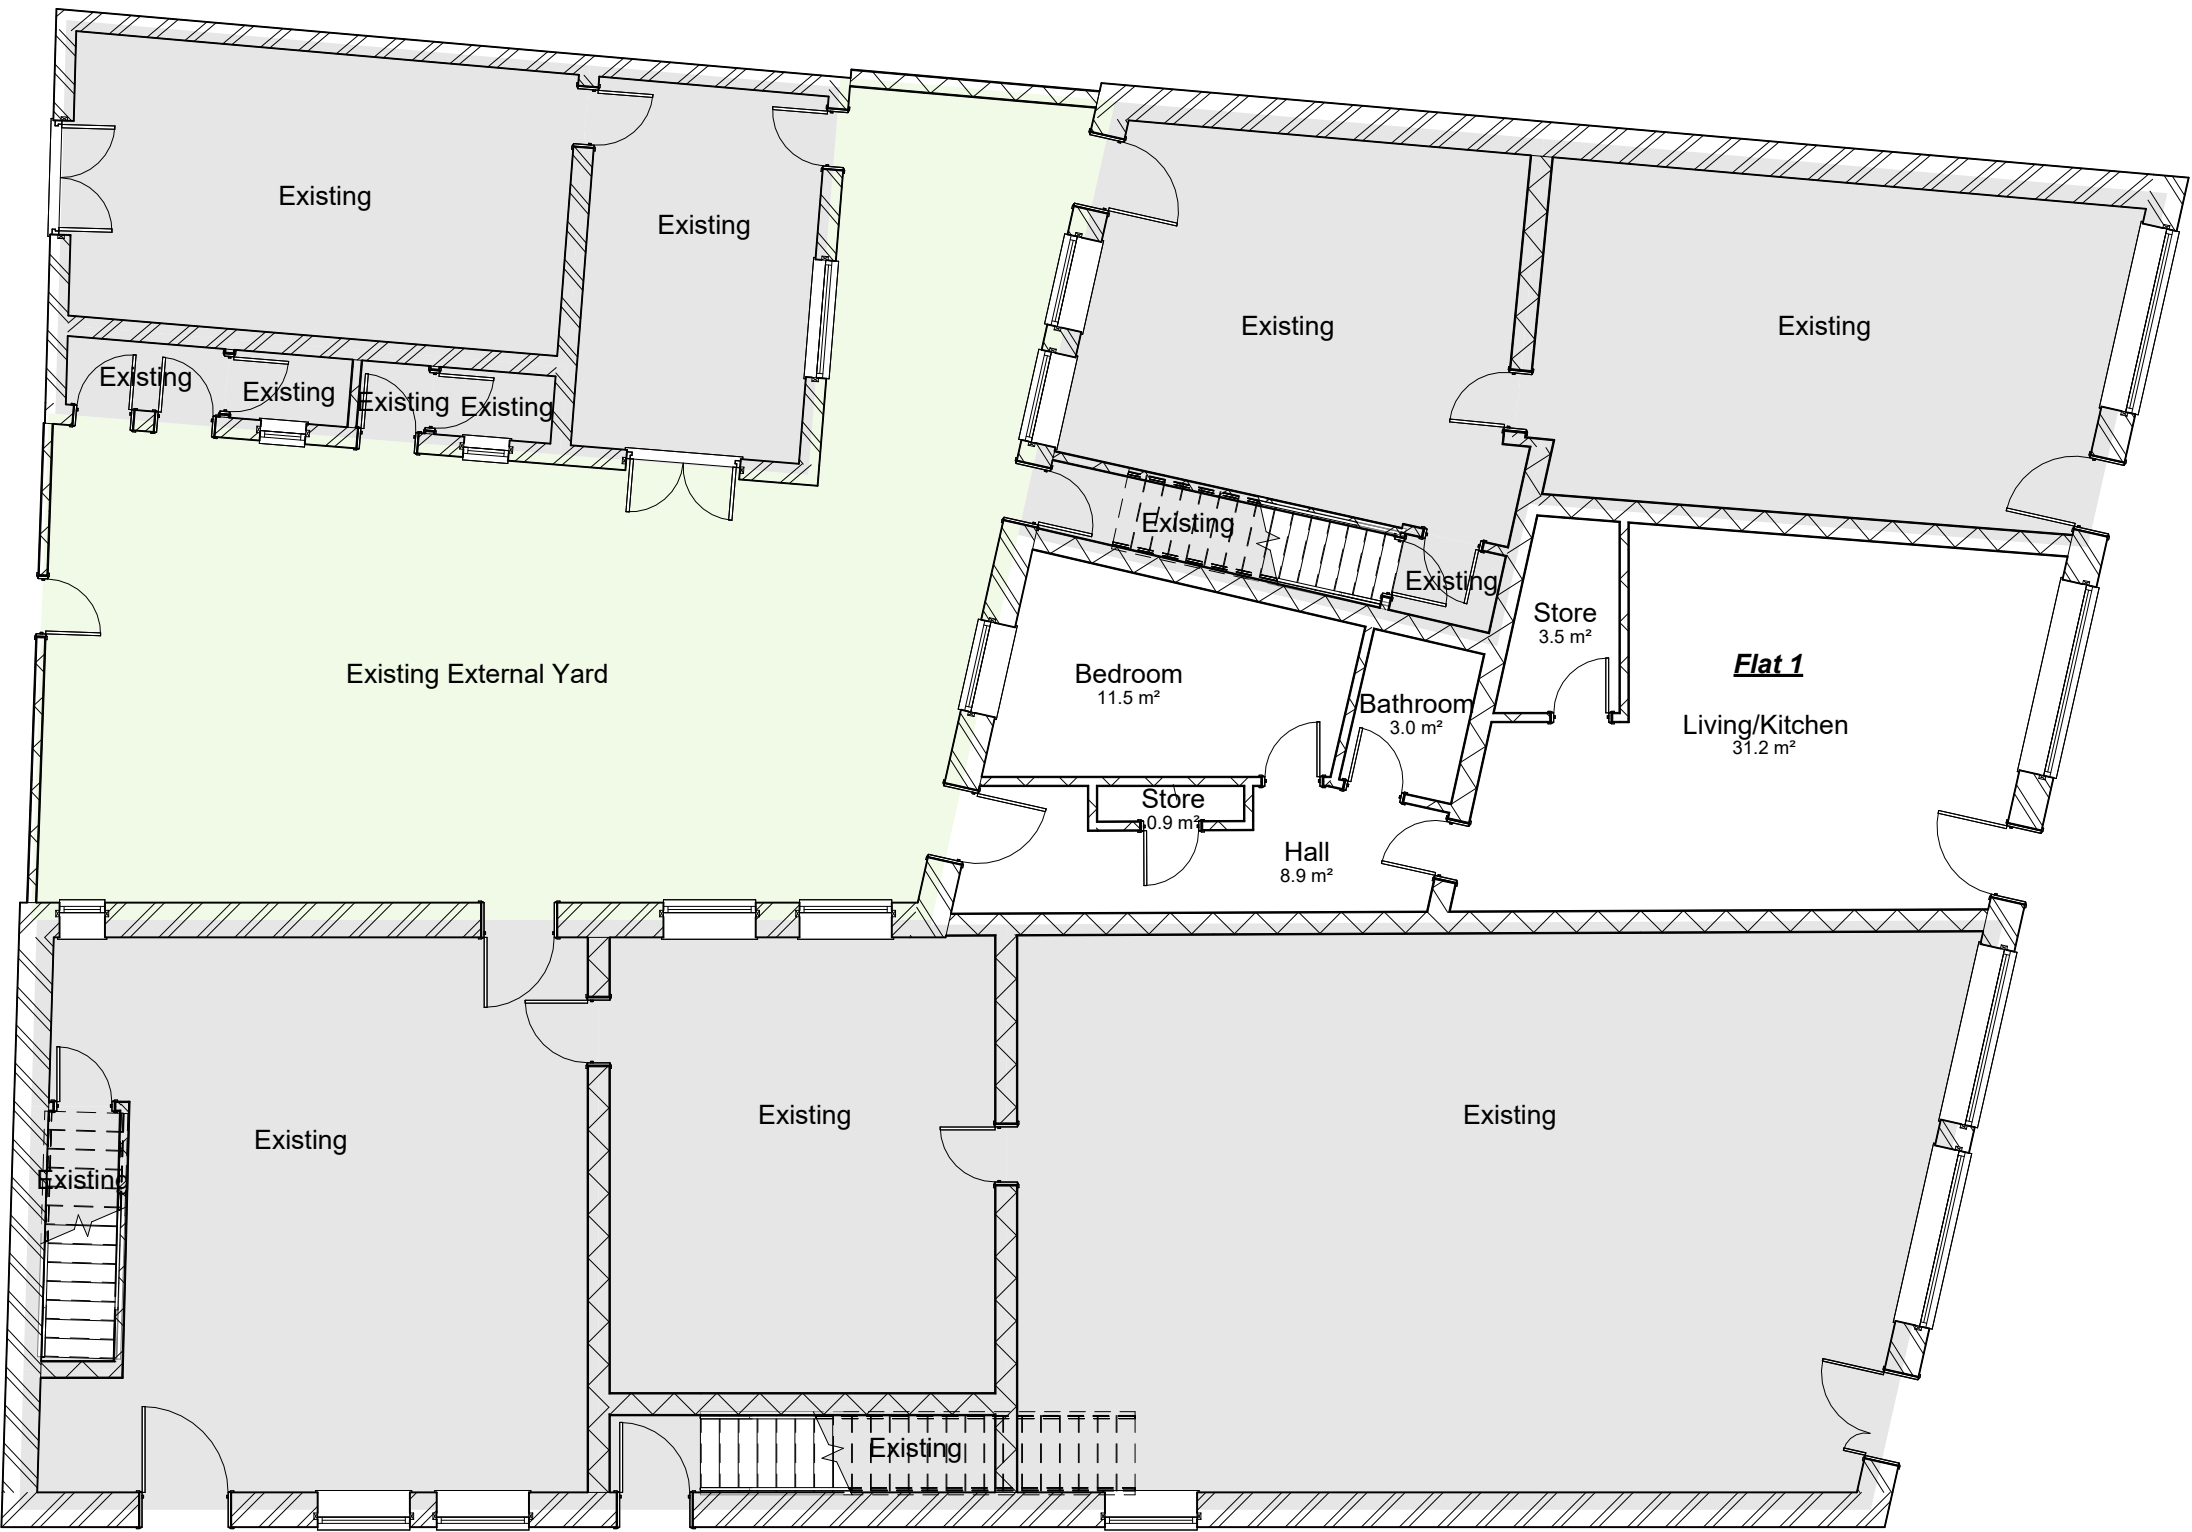

Basement

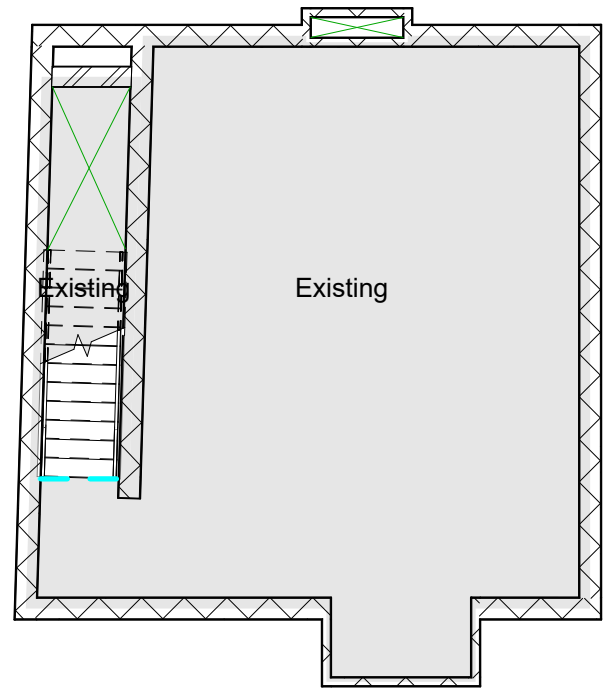

Legend

- Existing
- Existing External Yard

1 Unit 3  
1 : 100

| Rev | Description | Date     |
|-----|-------------|----------|
| 1   | Revision 1  | 23.11.24 |
|     |             |          |
|     |             |          |
|                         |     |  |
|-------------------------|-----|--|
| PROJECT                 |     |  |
| No.3 Porter Street      |     |  |
| TITLE                   |     |  |
| Unit 3 - Flat 1         |     |  |
| SCALE (@ A1)<br>1 : 100 |     |  |
| DRAWING NUMBER          | REV |  |
| A103                    | 1   |  |