
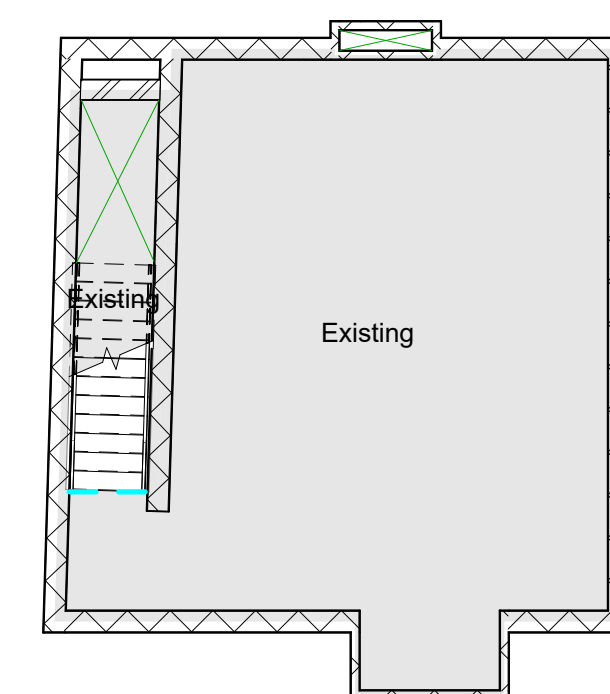
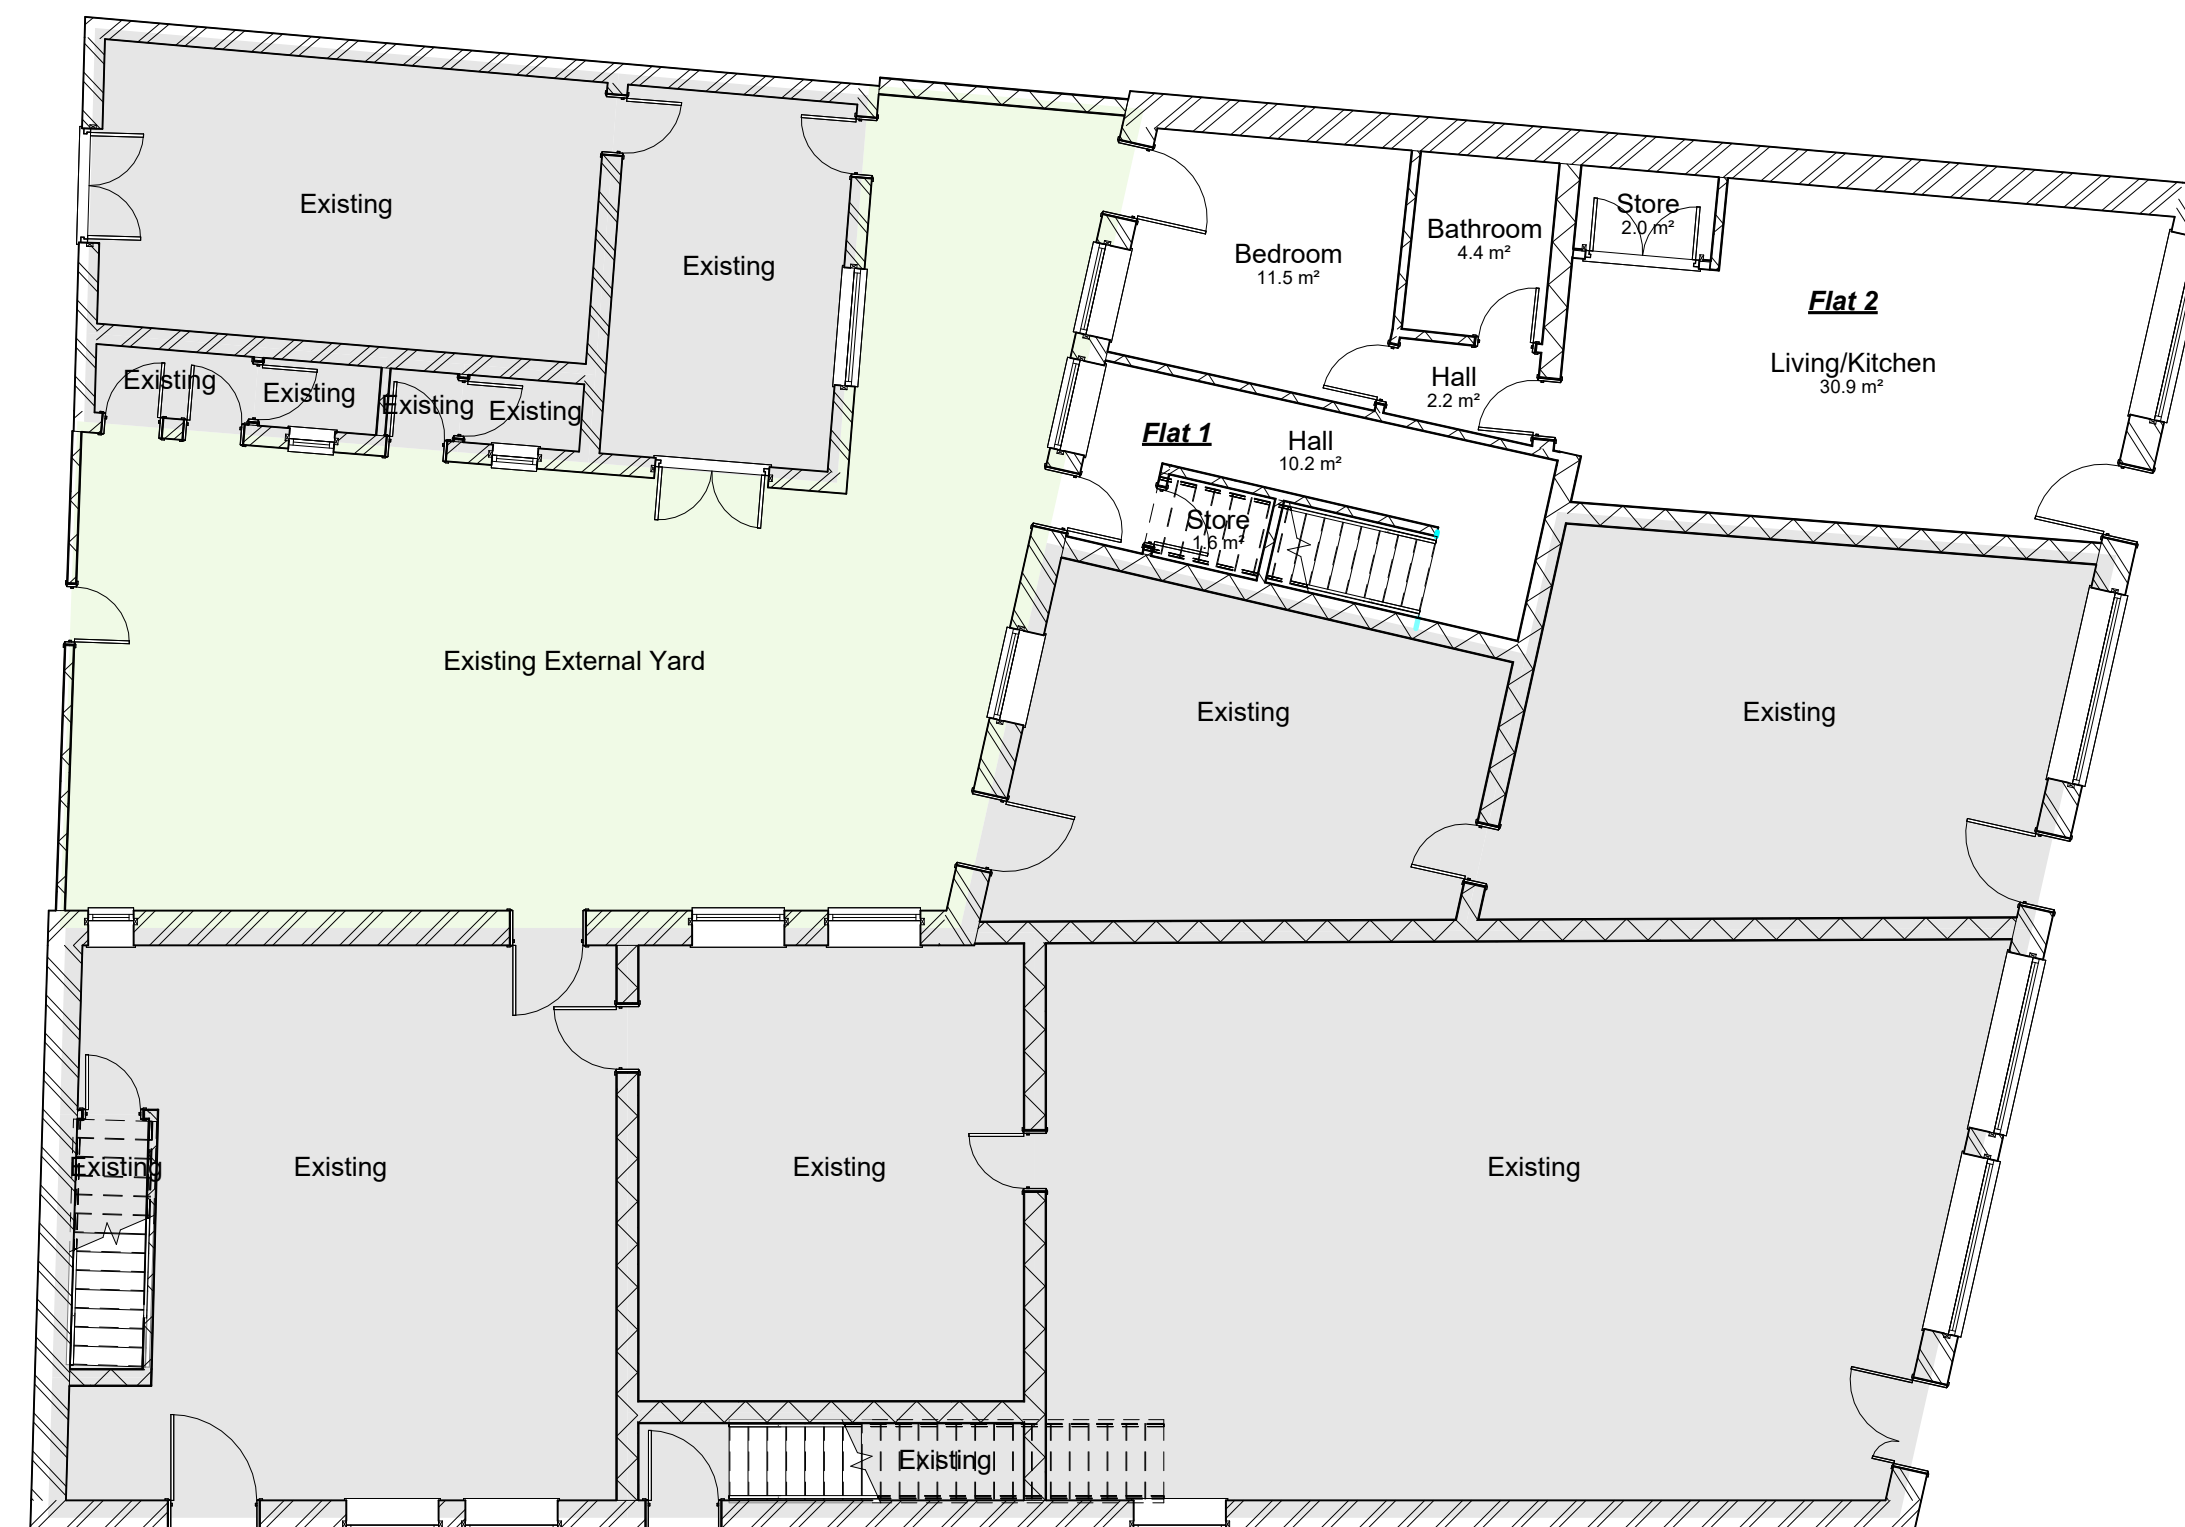


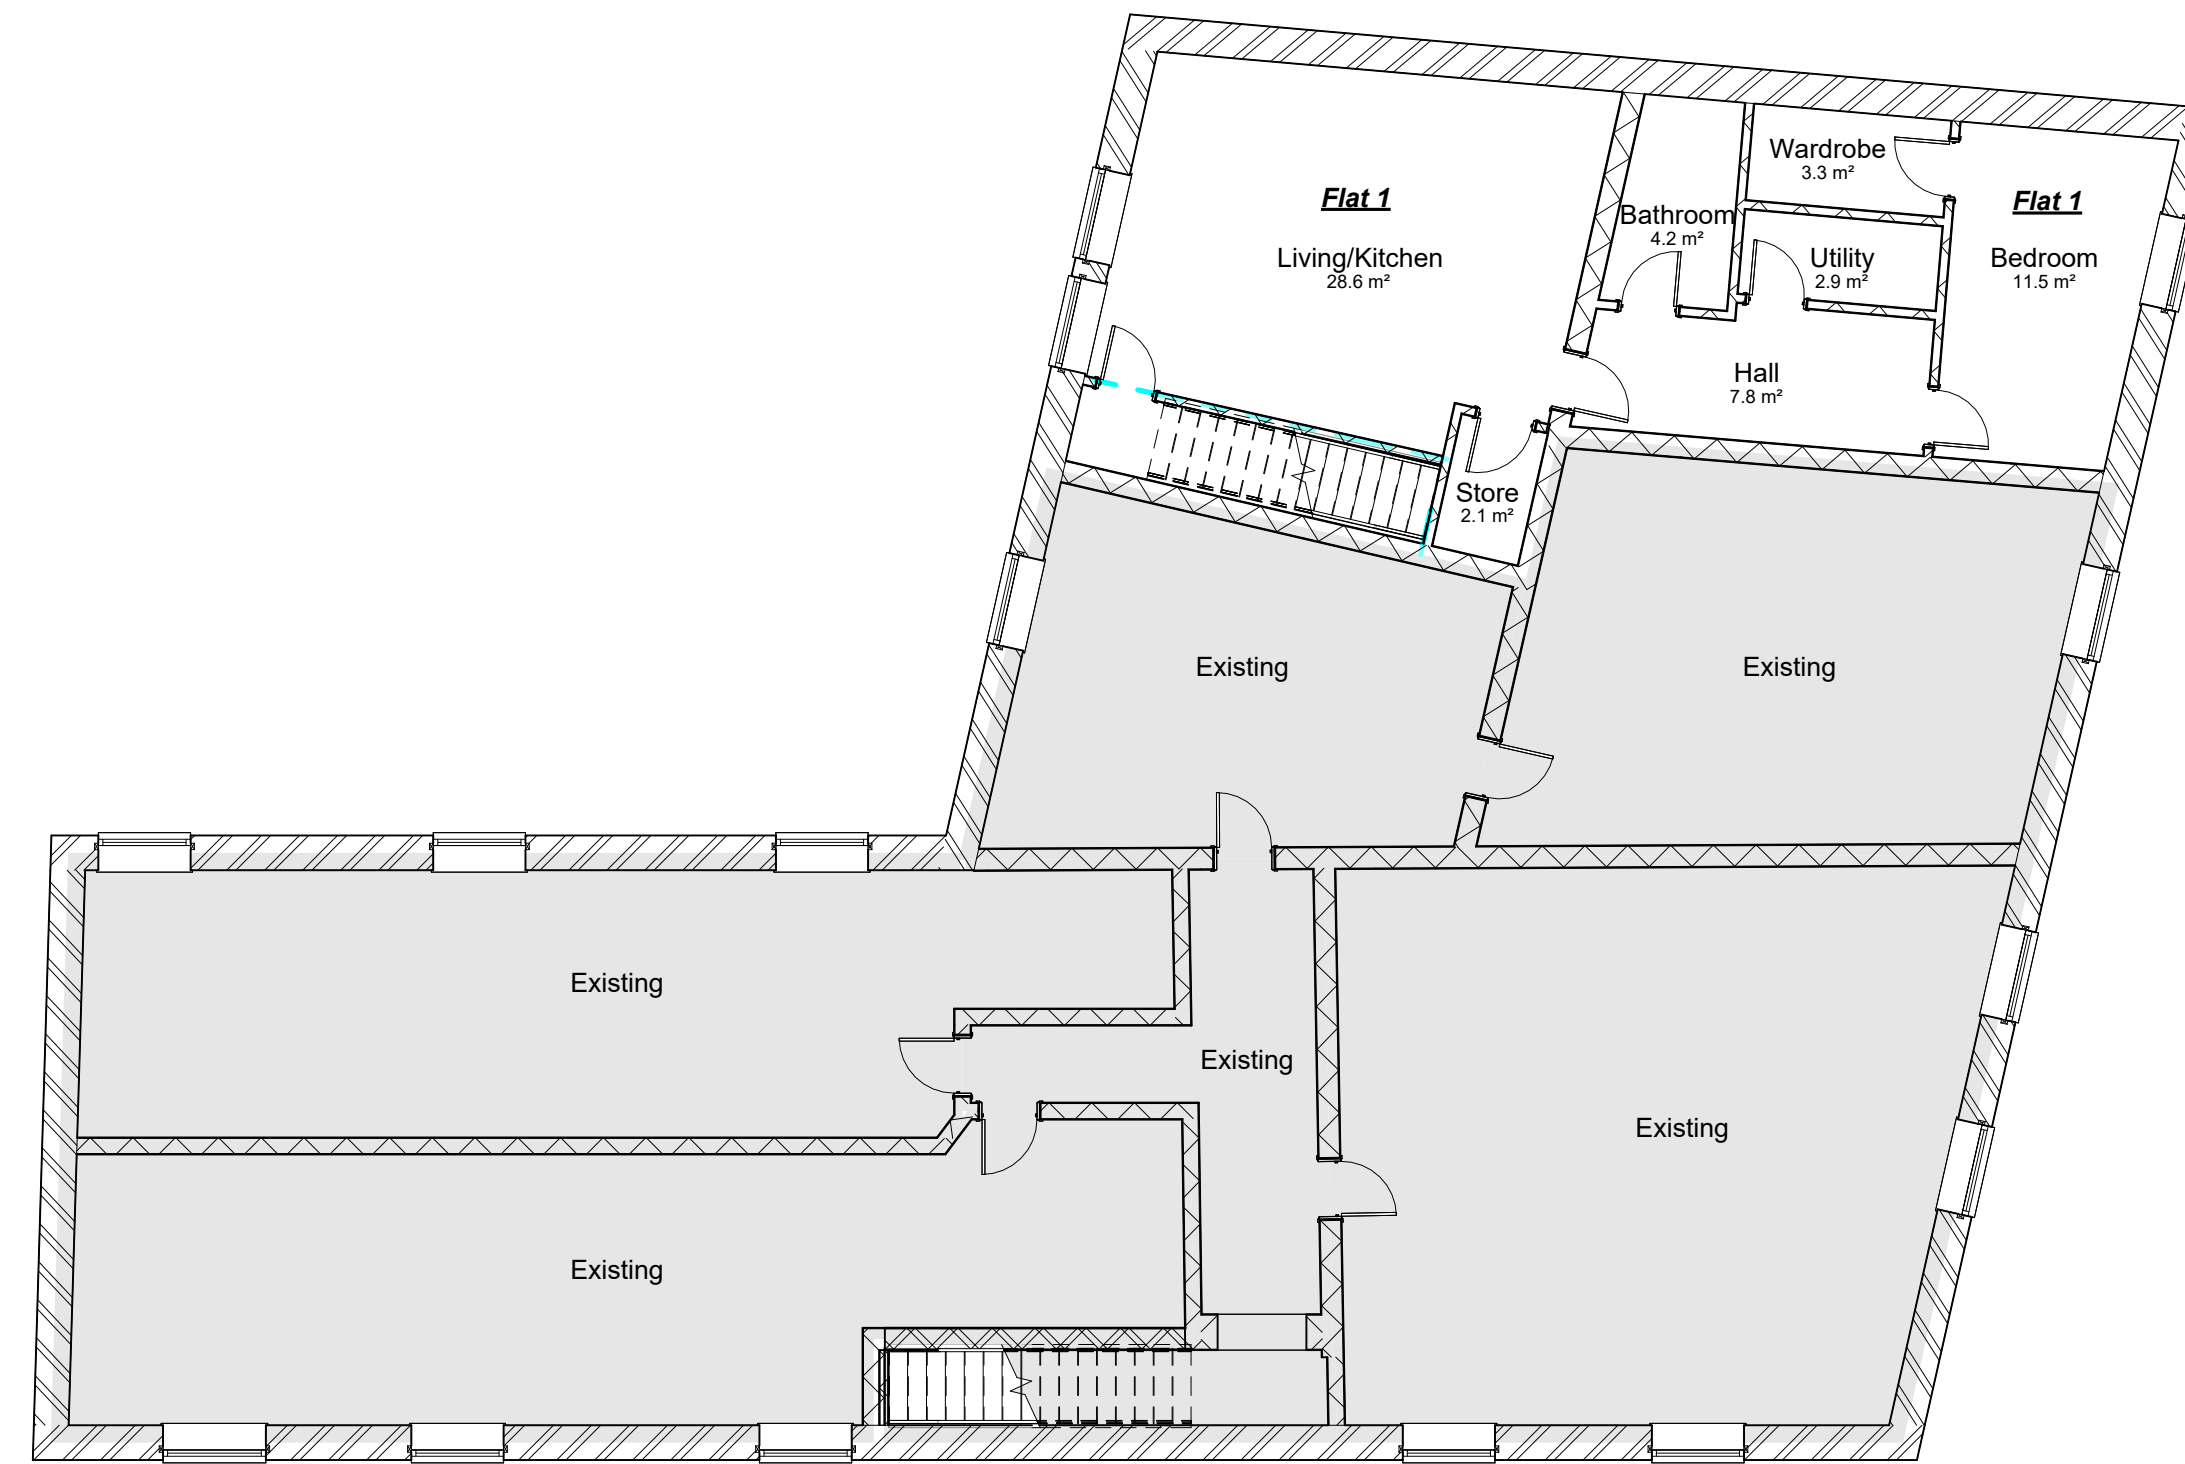

Legend

- Existing
- Existing External Yard

[illegible]

PROJECT	
---------	--

No.5 Porter Street

	TITLE
--	-------

Unit 5 - Flats 1-2

SCALE (@ A1)
1 : 100

DRAWING NUMBER
A105

EV	
1	