
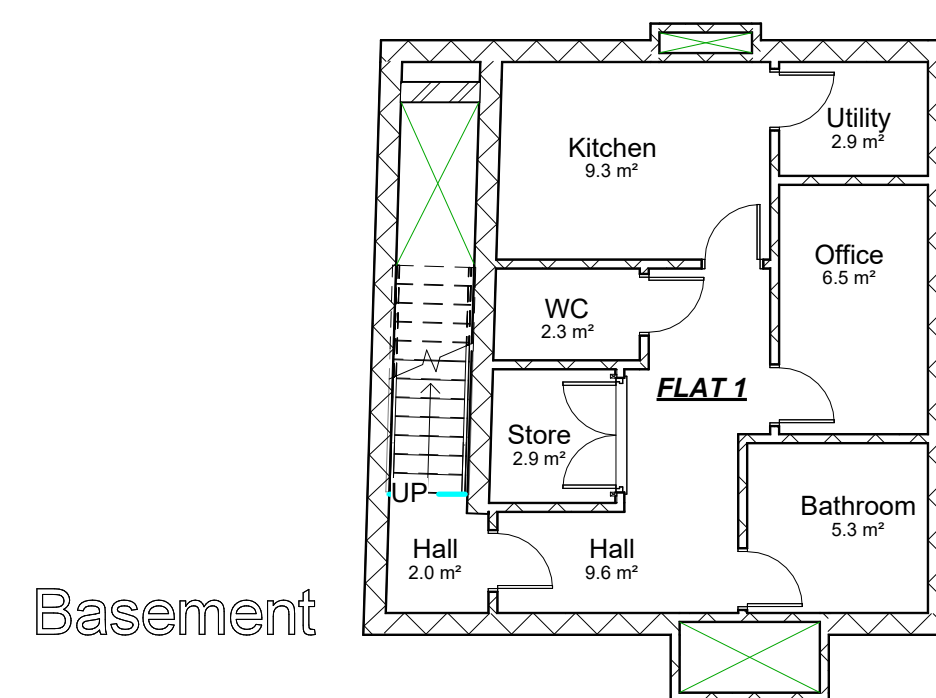
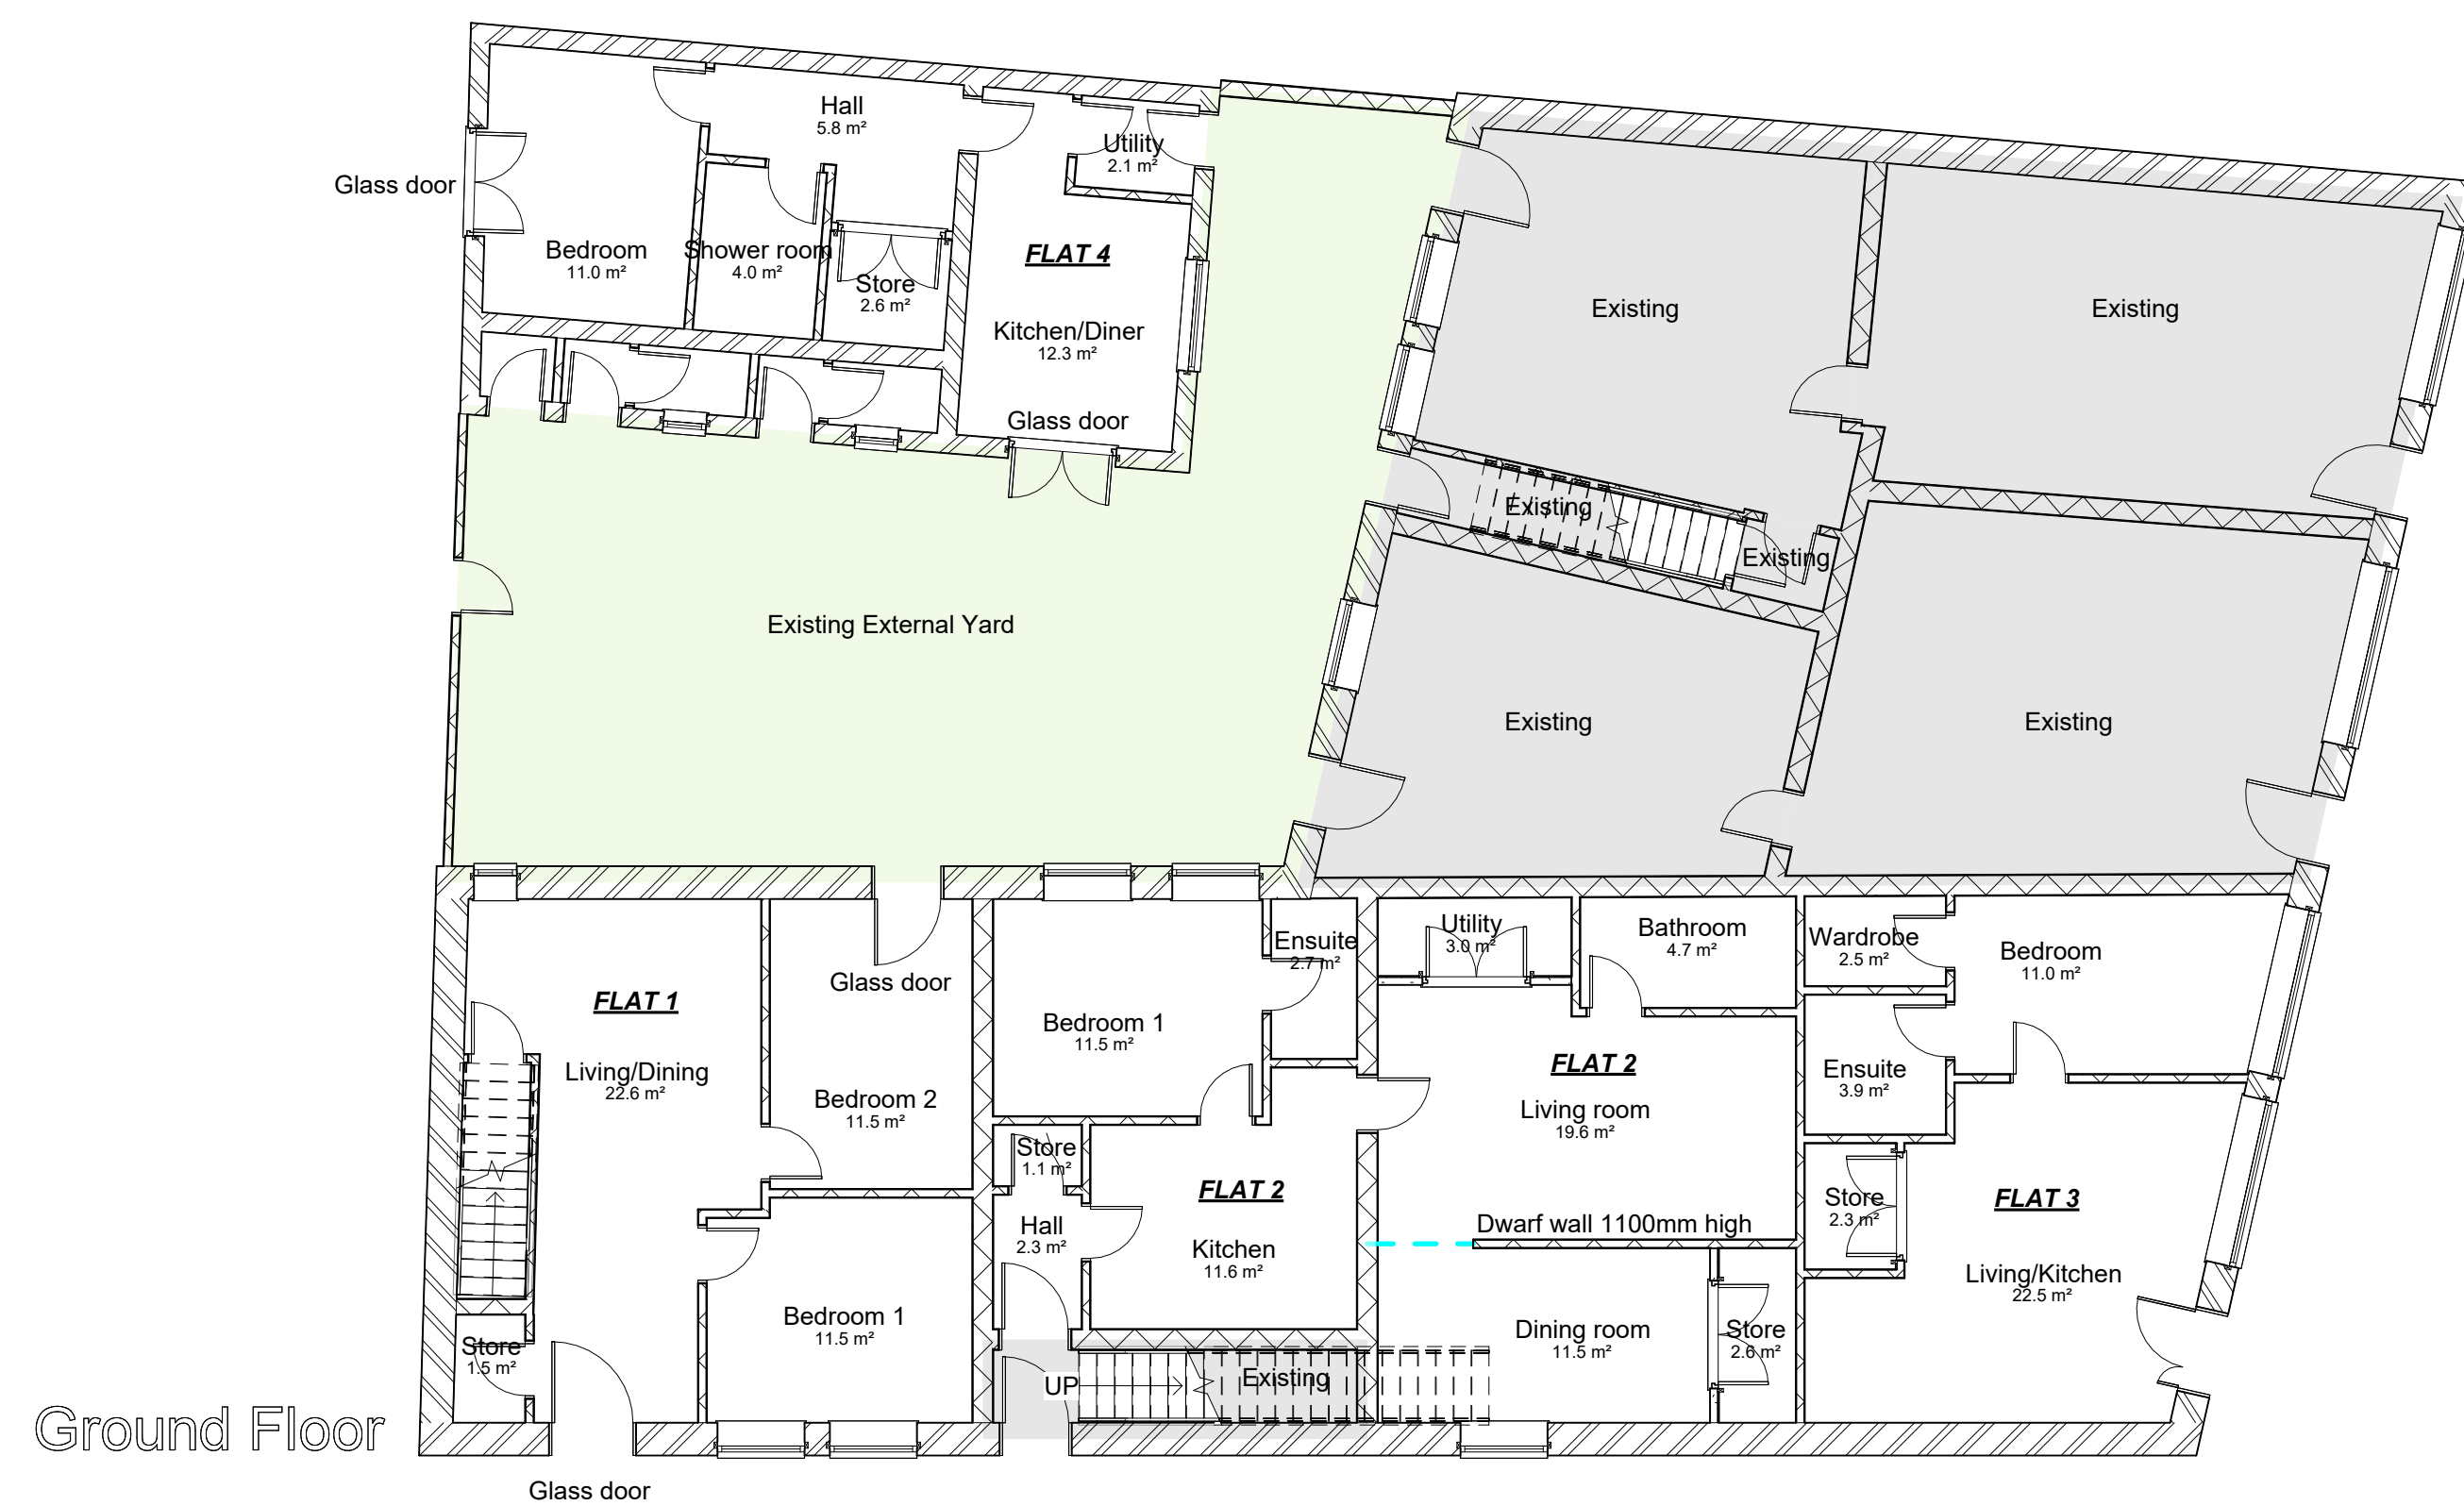
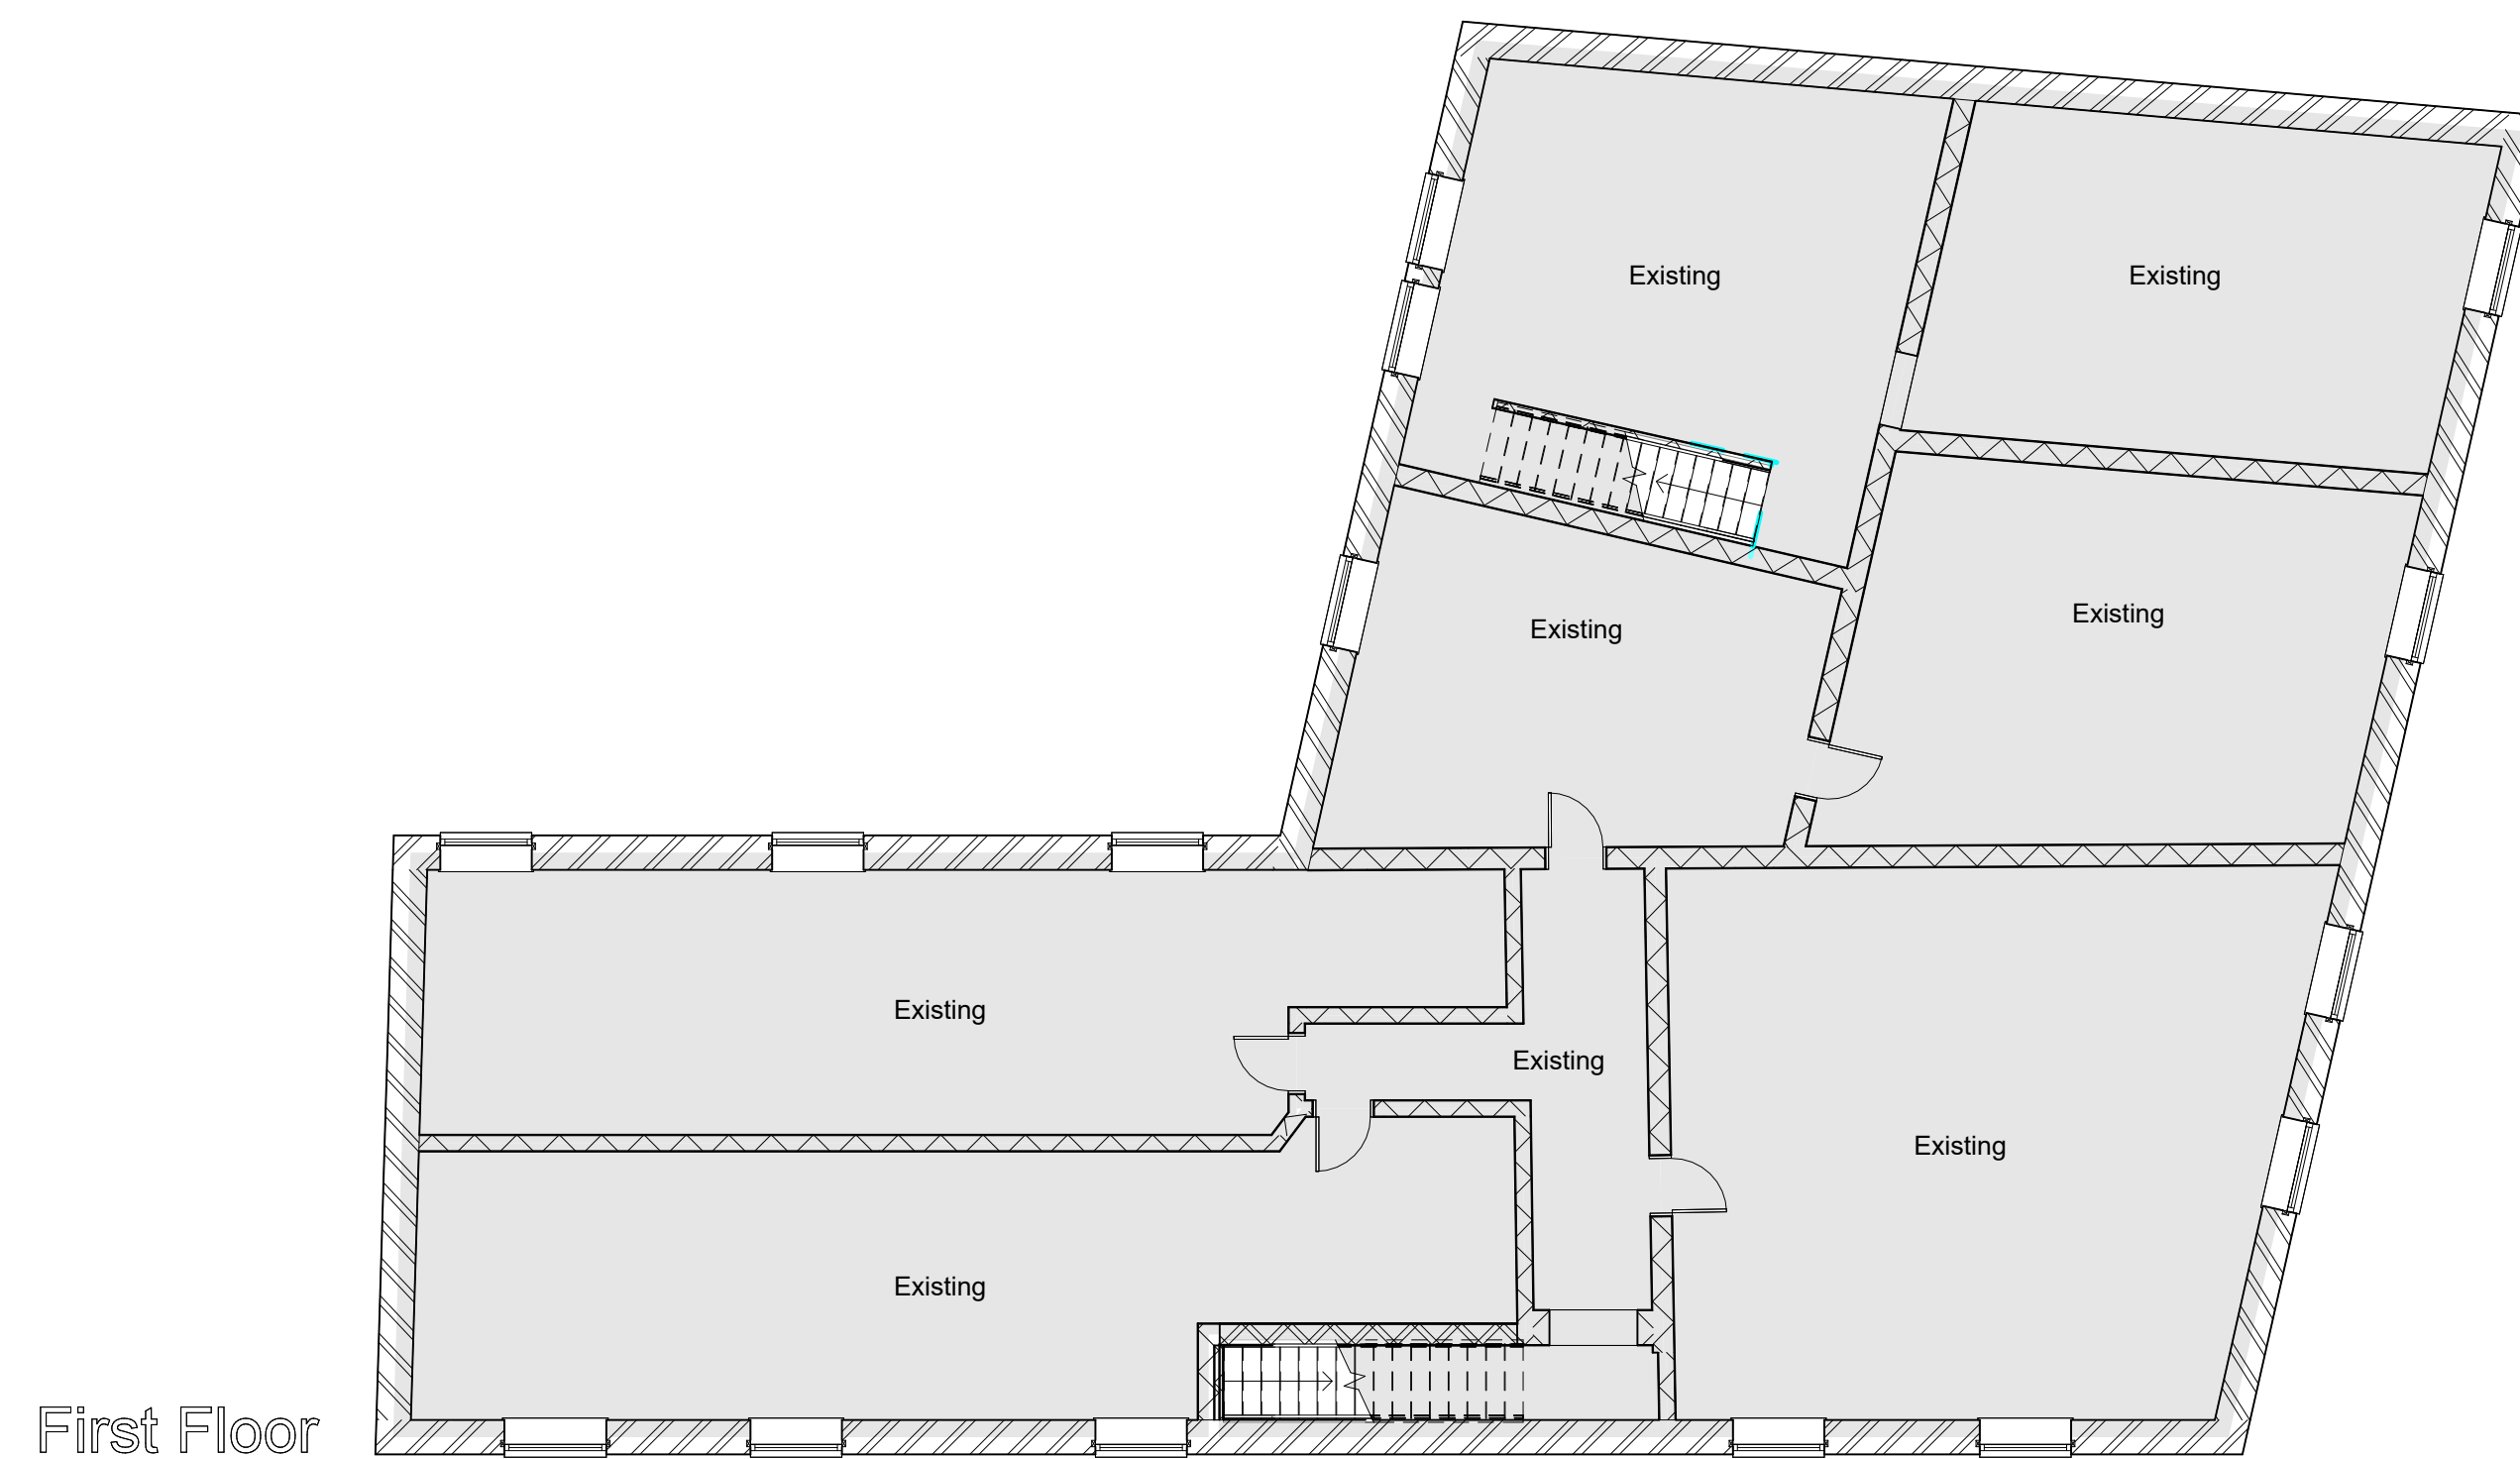


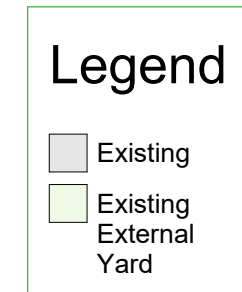

Unit 1
1 : 100

[illegible]

PROJECT

No.1 Porter Street

TITLE	
-------	--

Unit 1 - Flats 1-4

SCALE (@ A1)

1 : 100

DRAWING NUMBER

A101

V	
---	--

[illegible]