

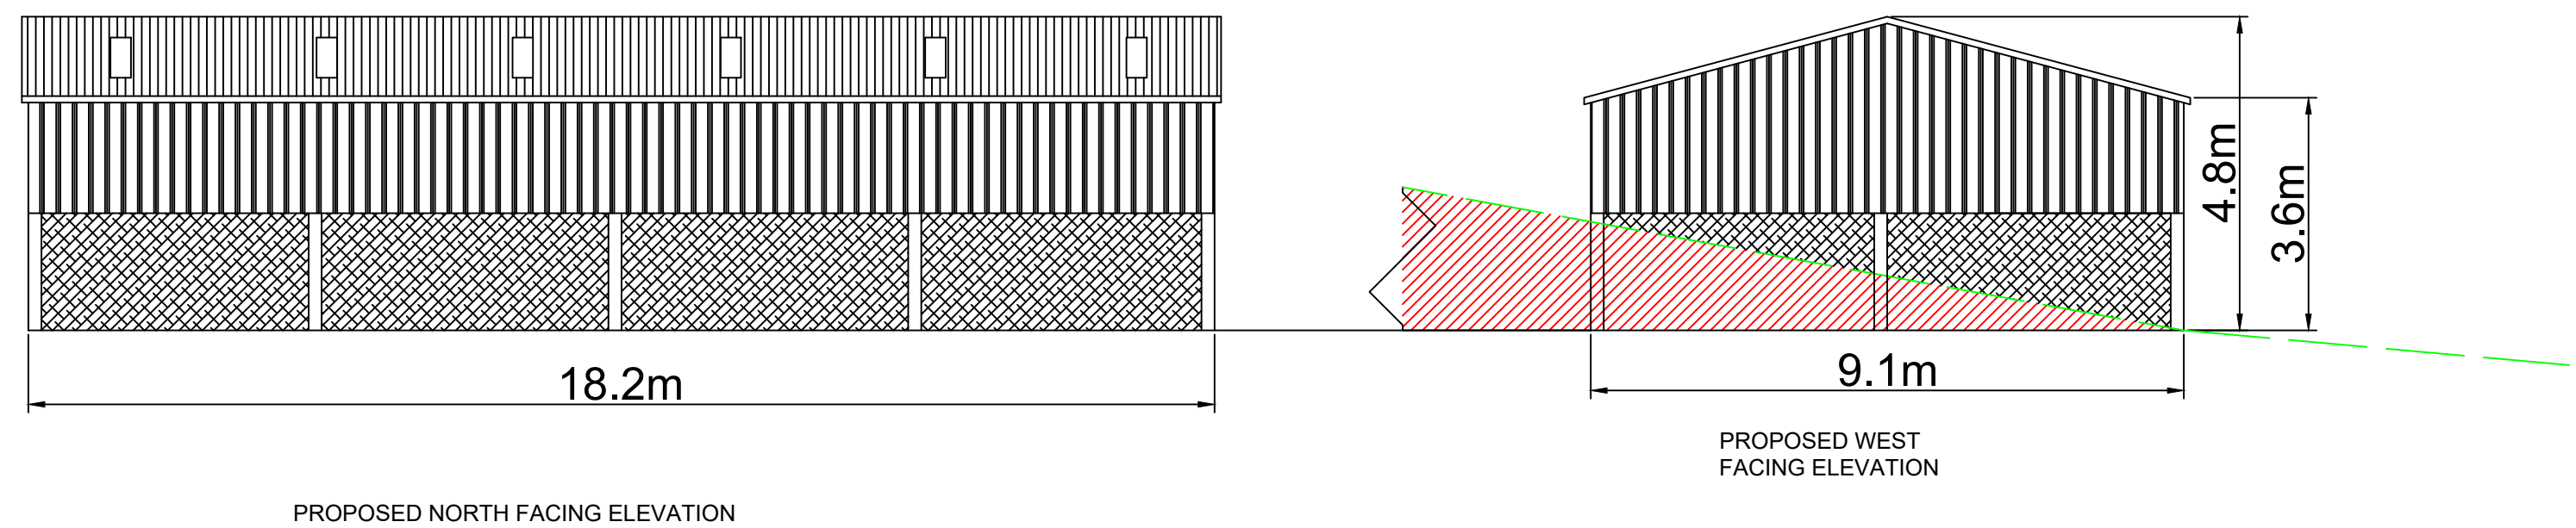
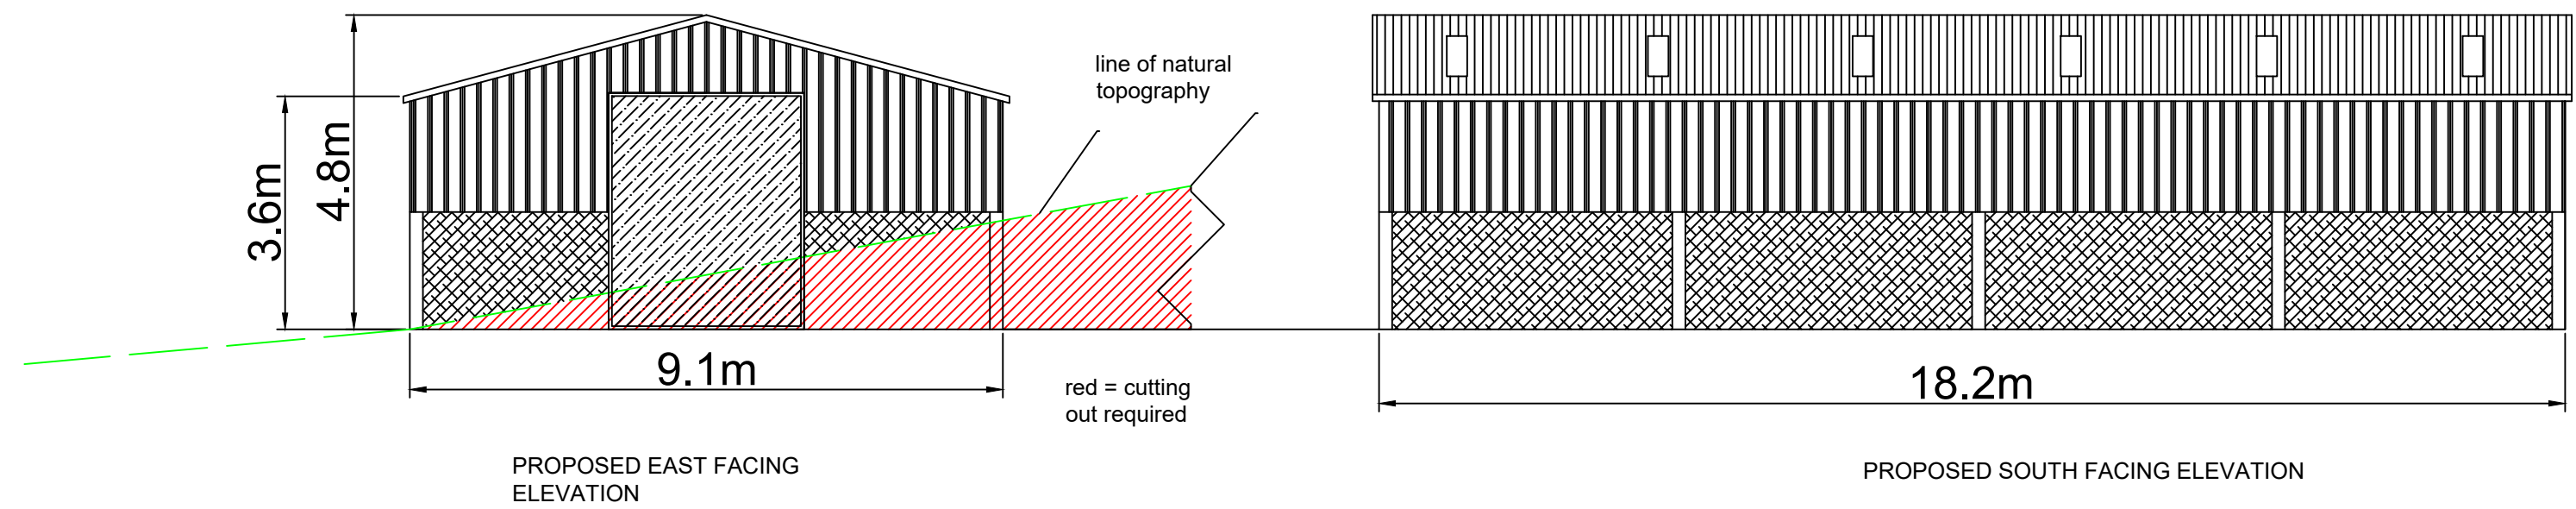


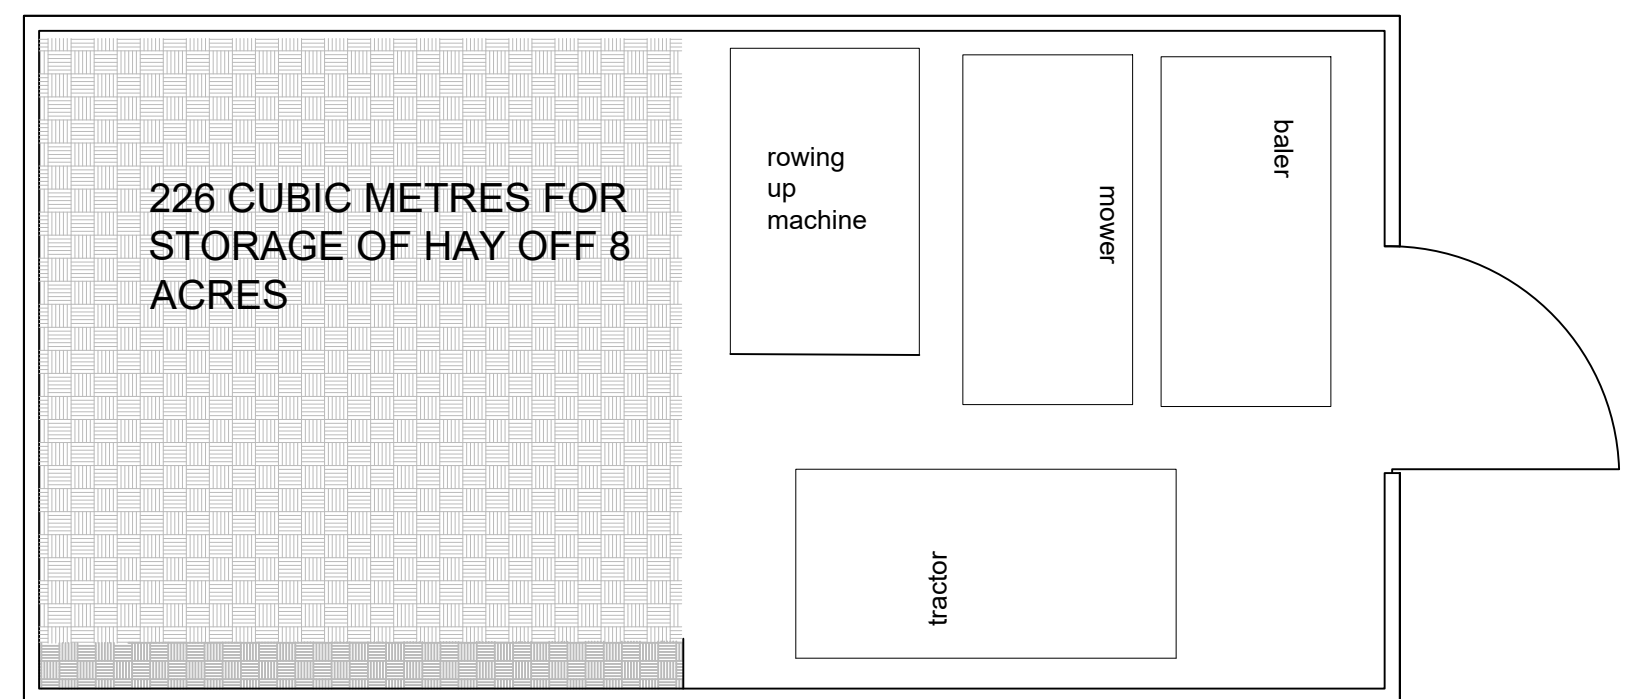

MATERIALS:- ROOF IN NATURAL GREY PROFILE 6 CEMENT FIBRE SHEETS  
WALLS IN TANALIZED TIMBER YORKSHIRE BOARDS AND CONCRETE PRE  
CAST PANELS  
DOOR IN FLAT TIN

proposed plan view

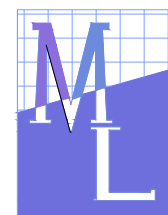

|   |   |                                                                                           |
|---|---|-------------------------------------------------------------------------------------------|
|  <p>Planning<br/>Consultancy<br/>Ltd</p> <p>5 Bobbin Mill Cottages,<br/>Stubbins Lane,<br/>Claughton-on-Brock,<br/>Preston PR3 0PL<br/>Telephone 01995 640135<br/>Mobile 07813 296 287<br/>e-mail: mel@mlplanning.co.uk</p> | <p><b>Proposal: Application for Prior Approval New Agricultural Storage Building</b></p> <p><b>Location: Land to the south of Torch Road Farm, Torch Road, Bury BL9 5QS</b></p> <p><b>Applicant: Mr JC Lees Ltd<br/>Park Farm, Manchester Road,<br/>Walmersley, Bury BL9 5NP</b></p> | <p>DATE: 29th November 2021<br/>DWG NO. ml/jl/6029<br/>SCALE: 1:100<br/>Paper Size A1</p> |
|---|---|-------------------------------------------------------------------------------------------|