
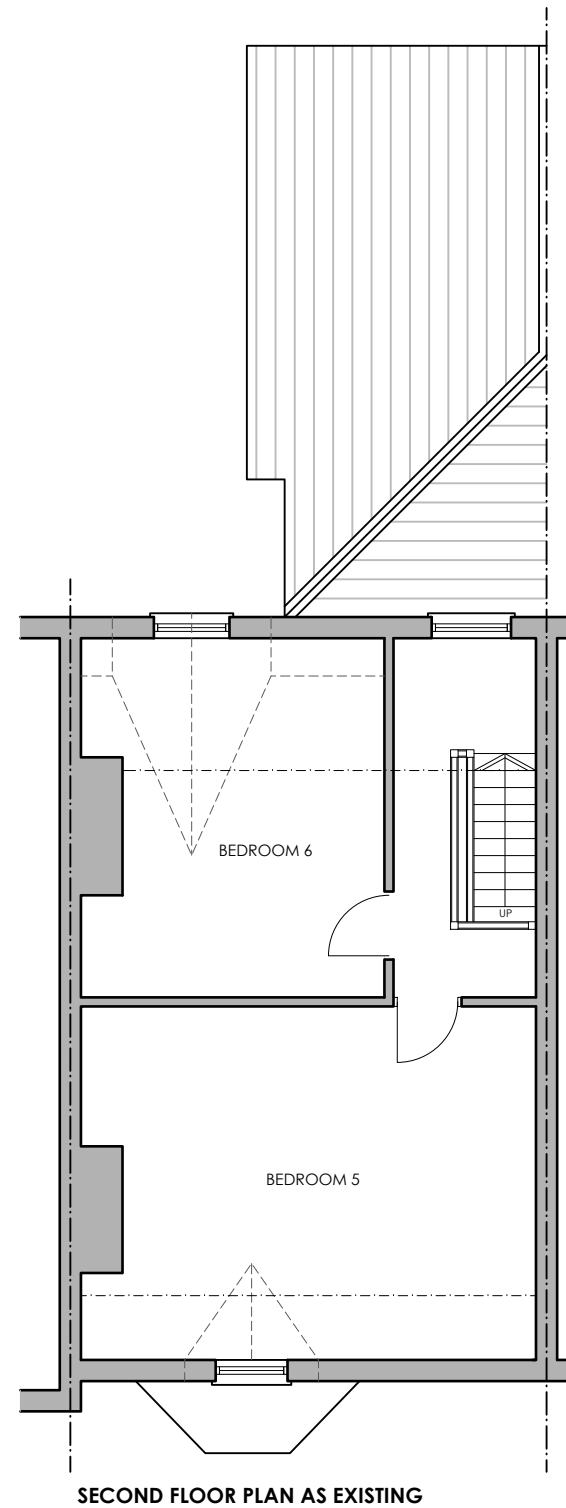
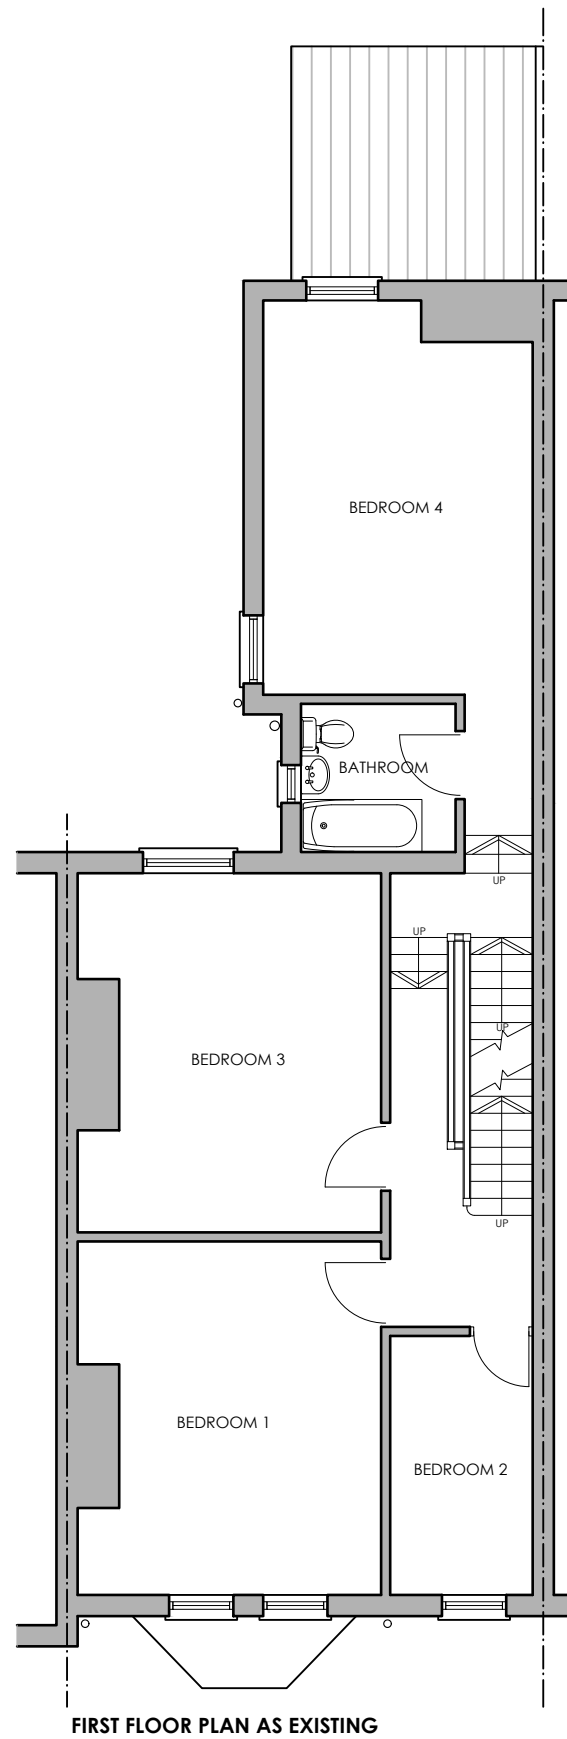
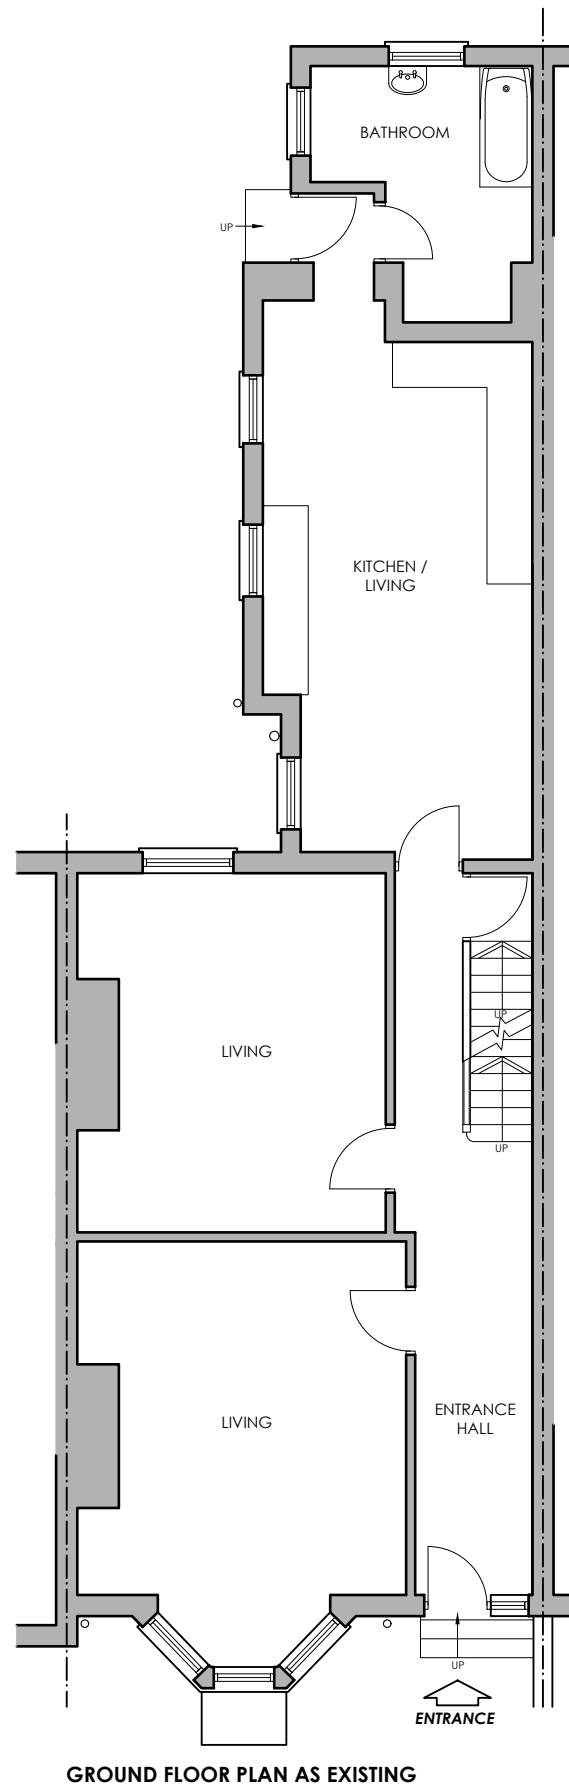


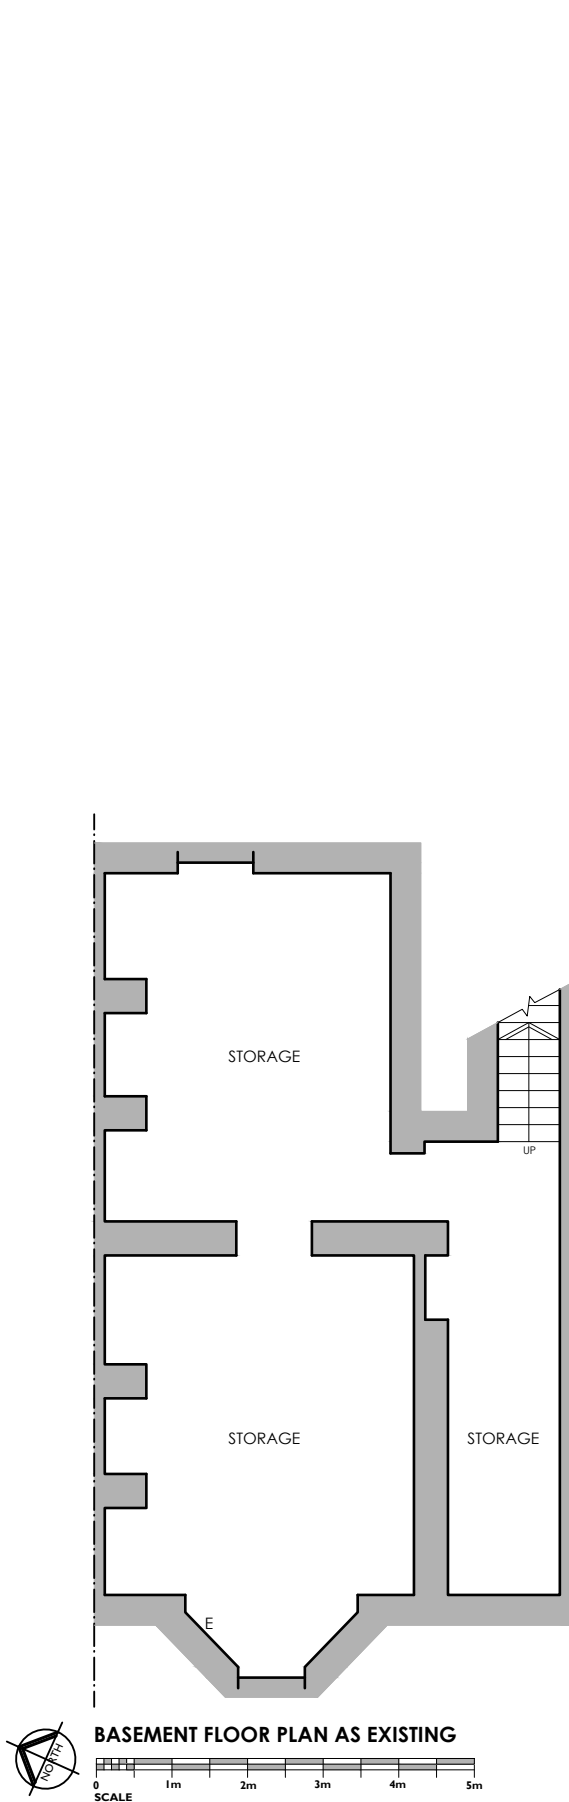

Tim Spencer Associates
Design and Project Management Consultants

12 Manley Close
Holmes Chapel
Cheshire CW4 7HL
Tel Fax: 01477 549 254
E-mail: admin@timspencerassociates.co.uk

Project: 206 Walmsley Road,
Bury, BL9 6LL

Description: **PLANS AS EXISTING**

Job no:	TSA 0421	Scale:	A3@1/100
Drwg no:	001	Date:	3.11.21
		Rev:	-

Drawing not to be scaled. Dimensions indicated must be checked on site prior to commencement of works. Any discrepancies to be reported immediately.