
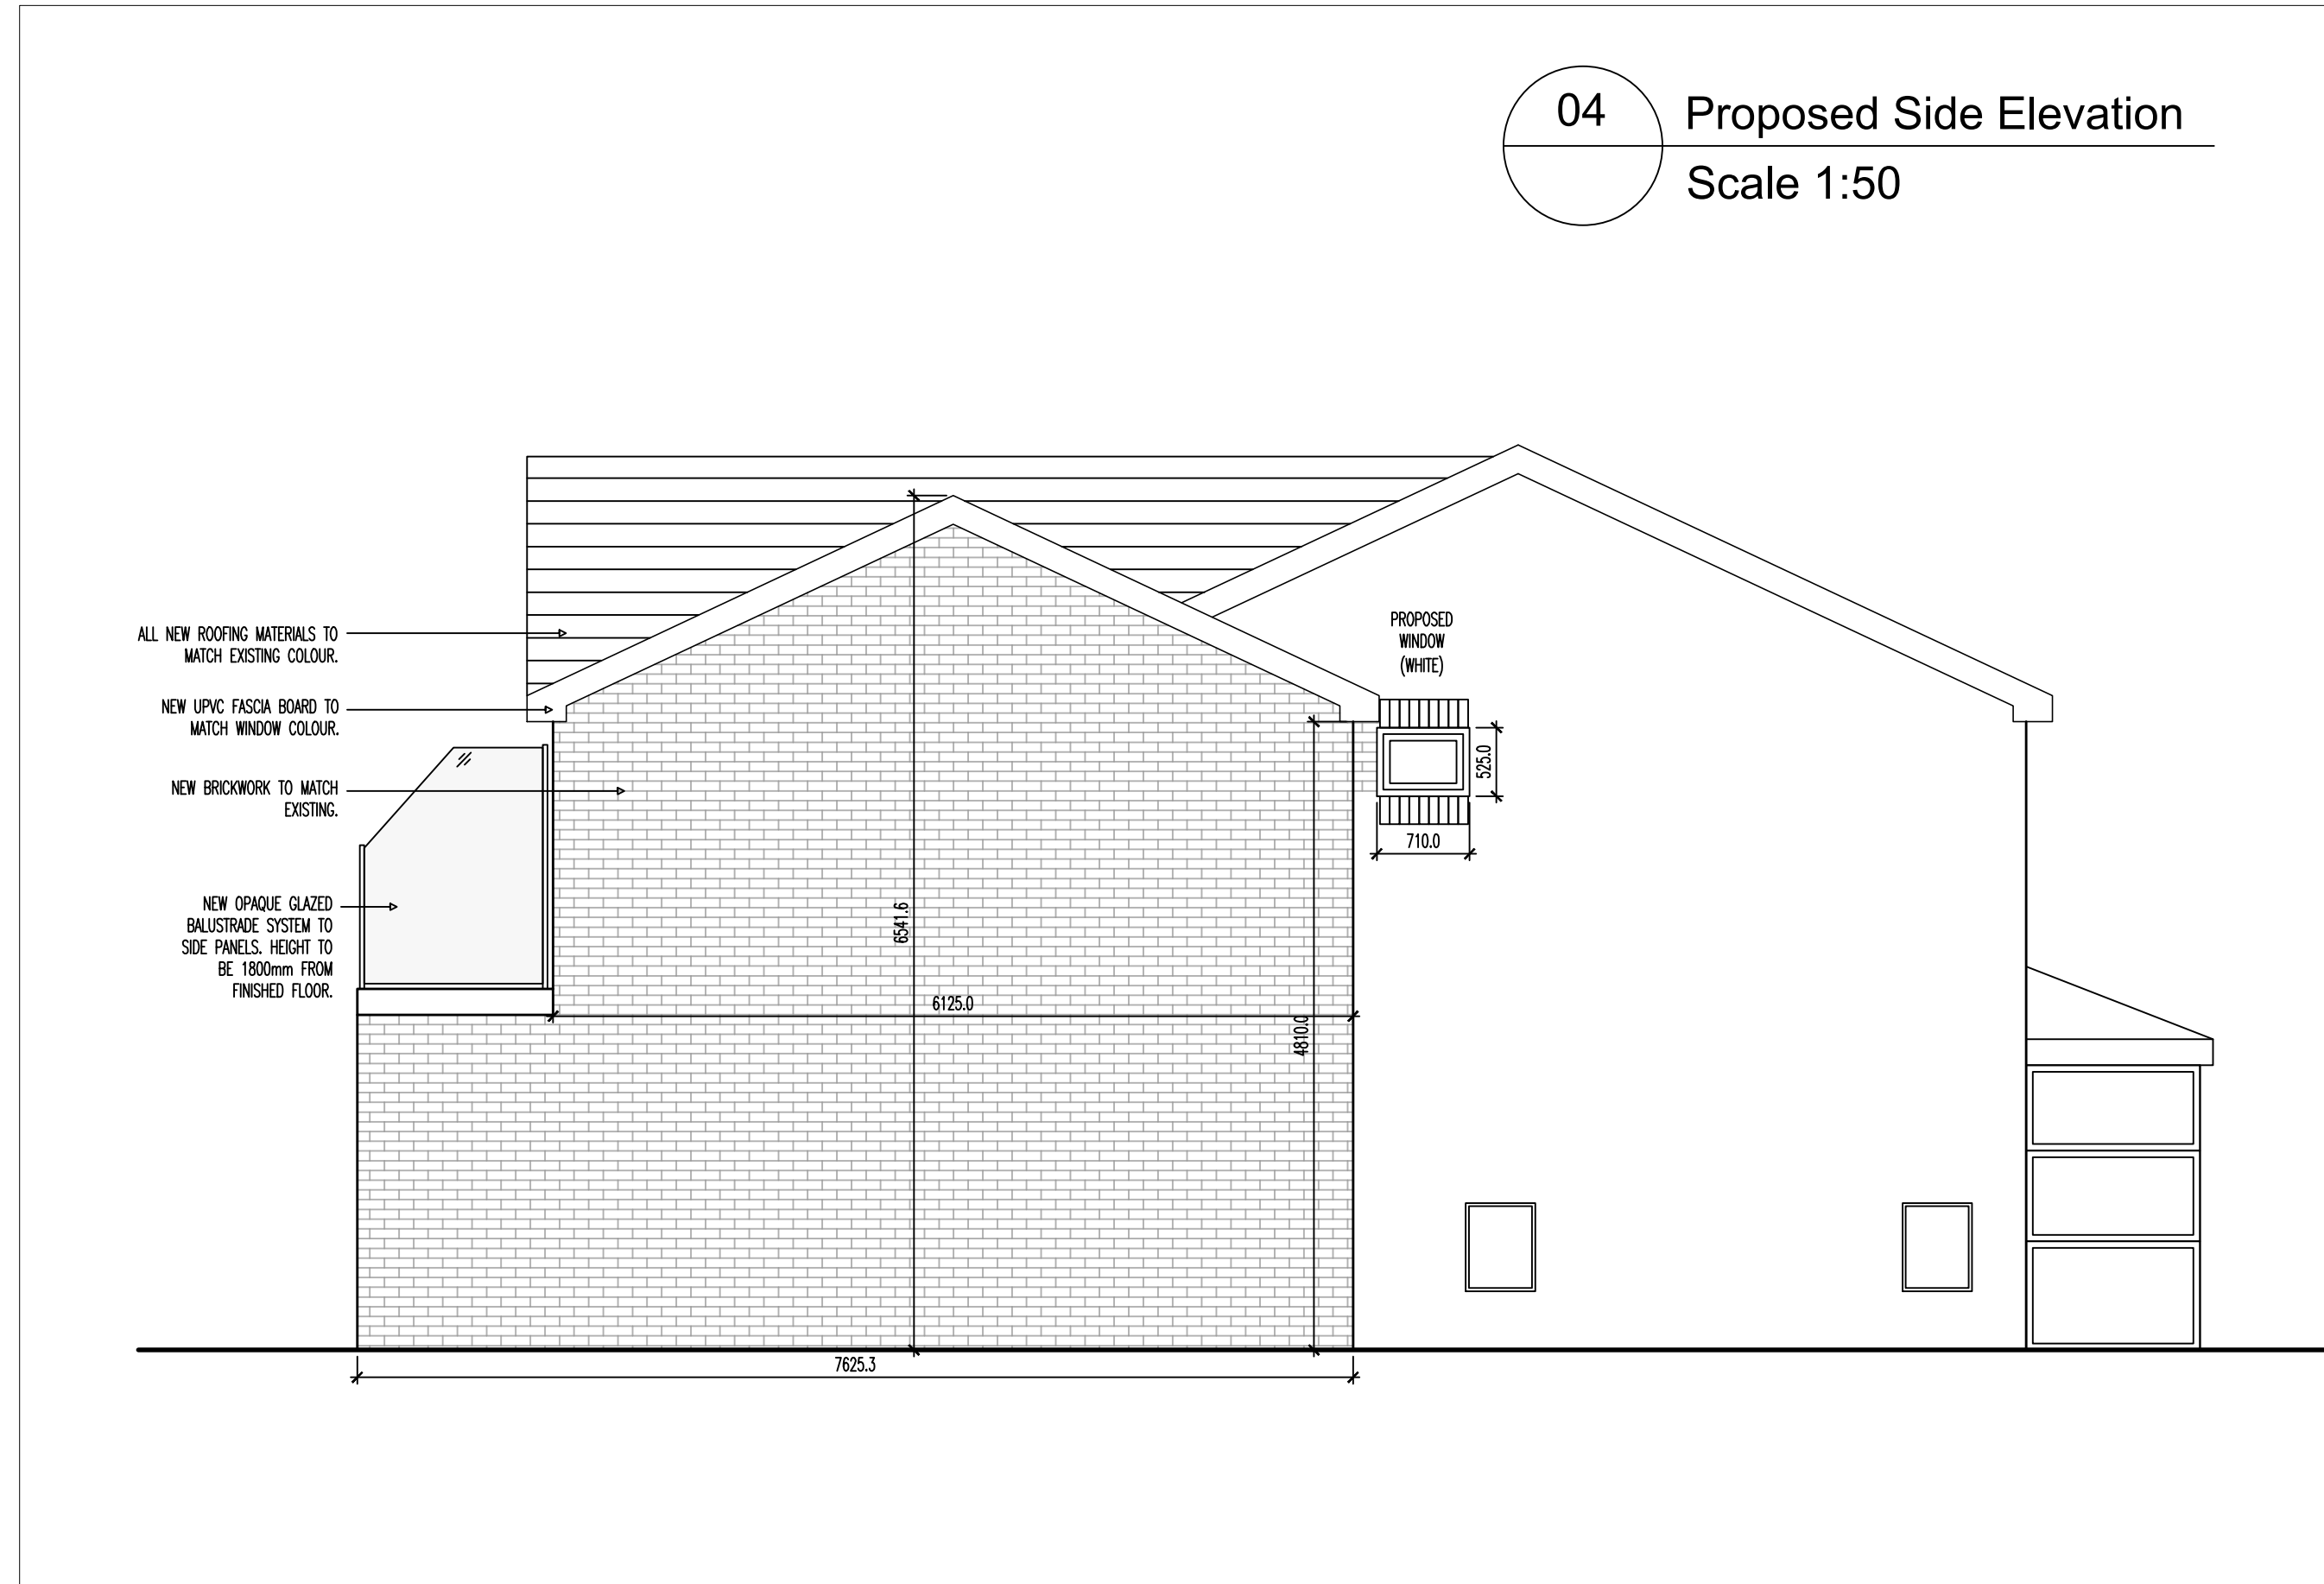
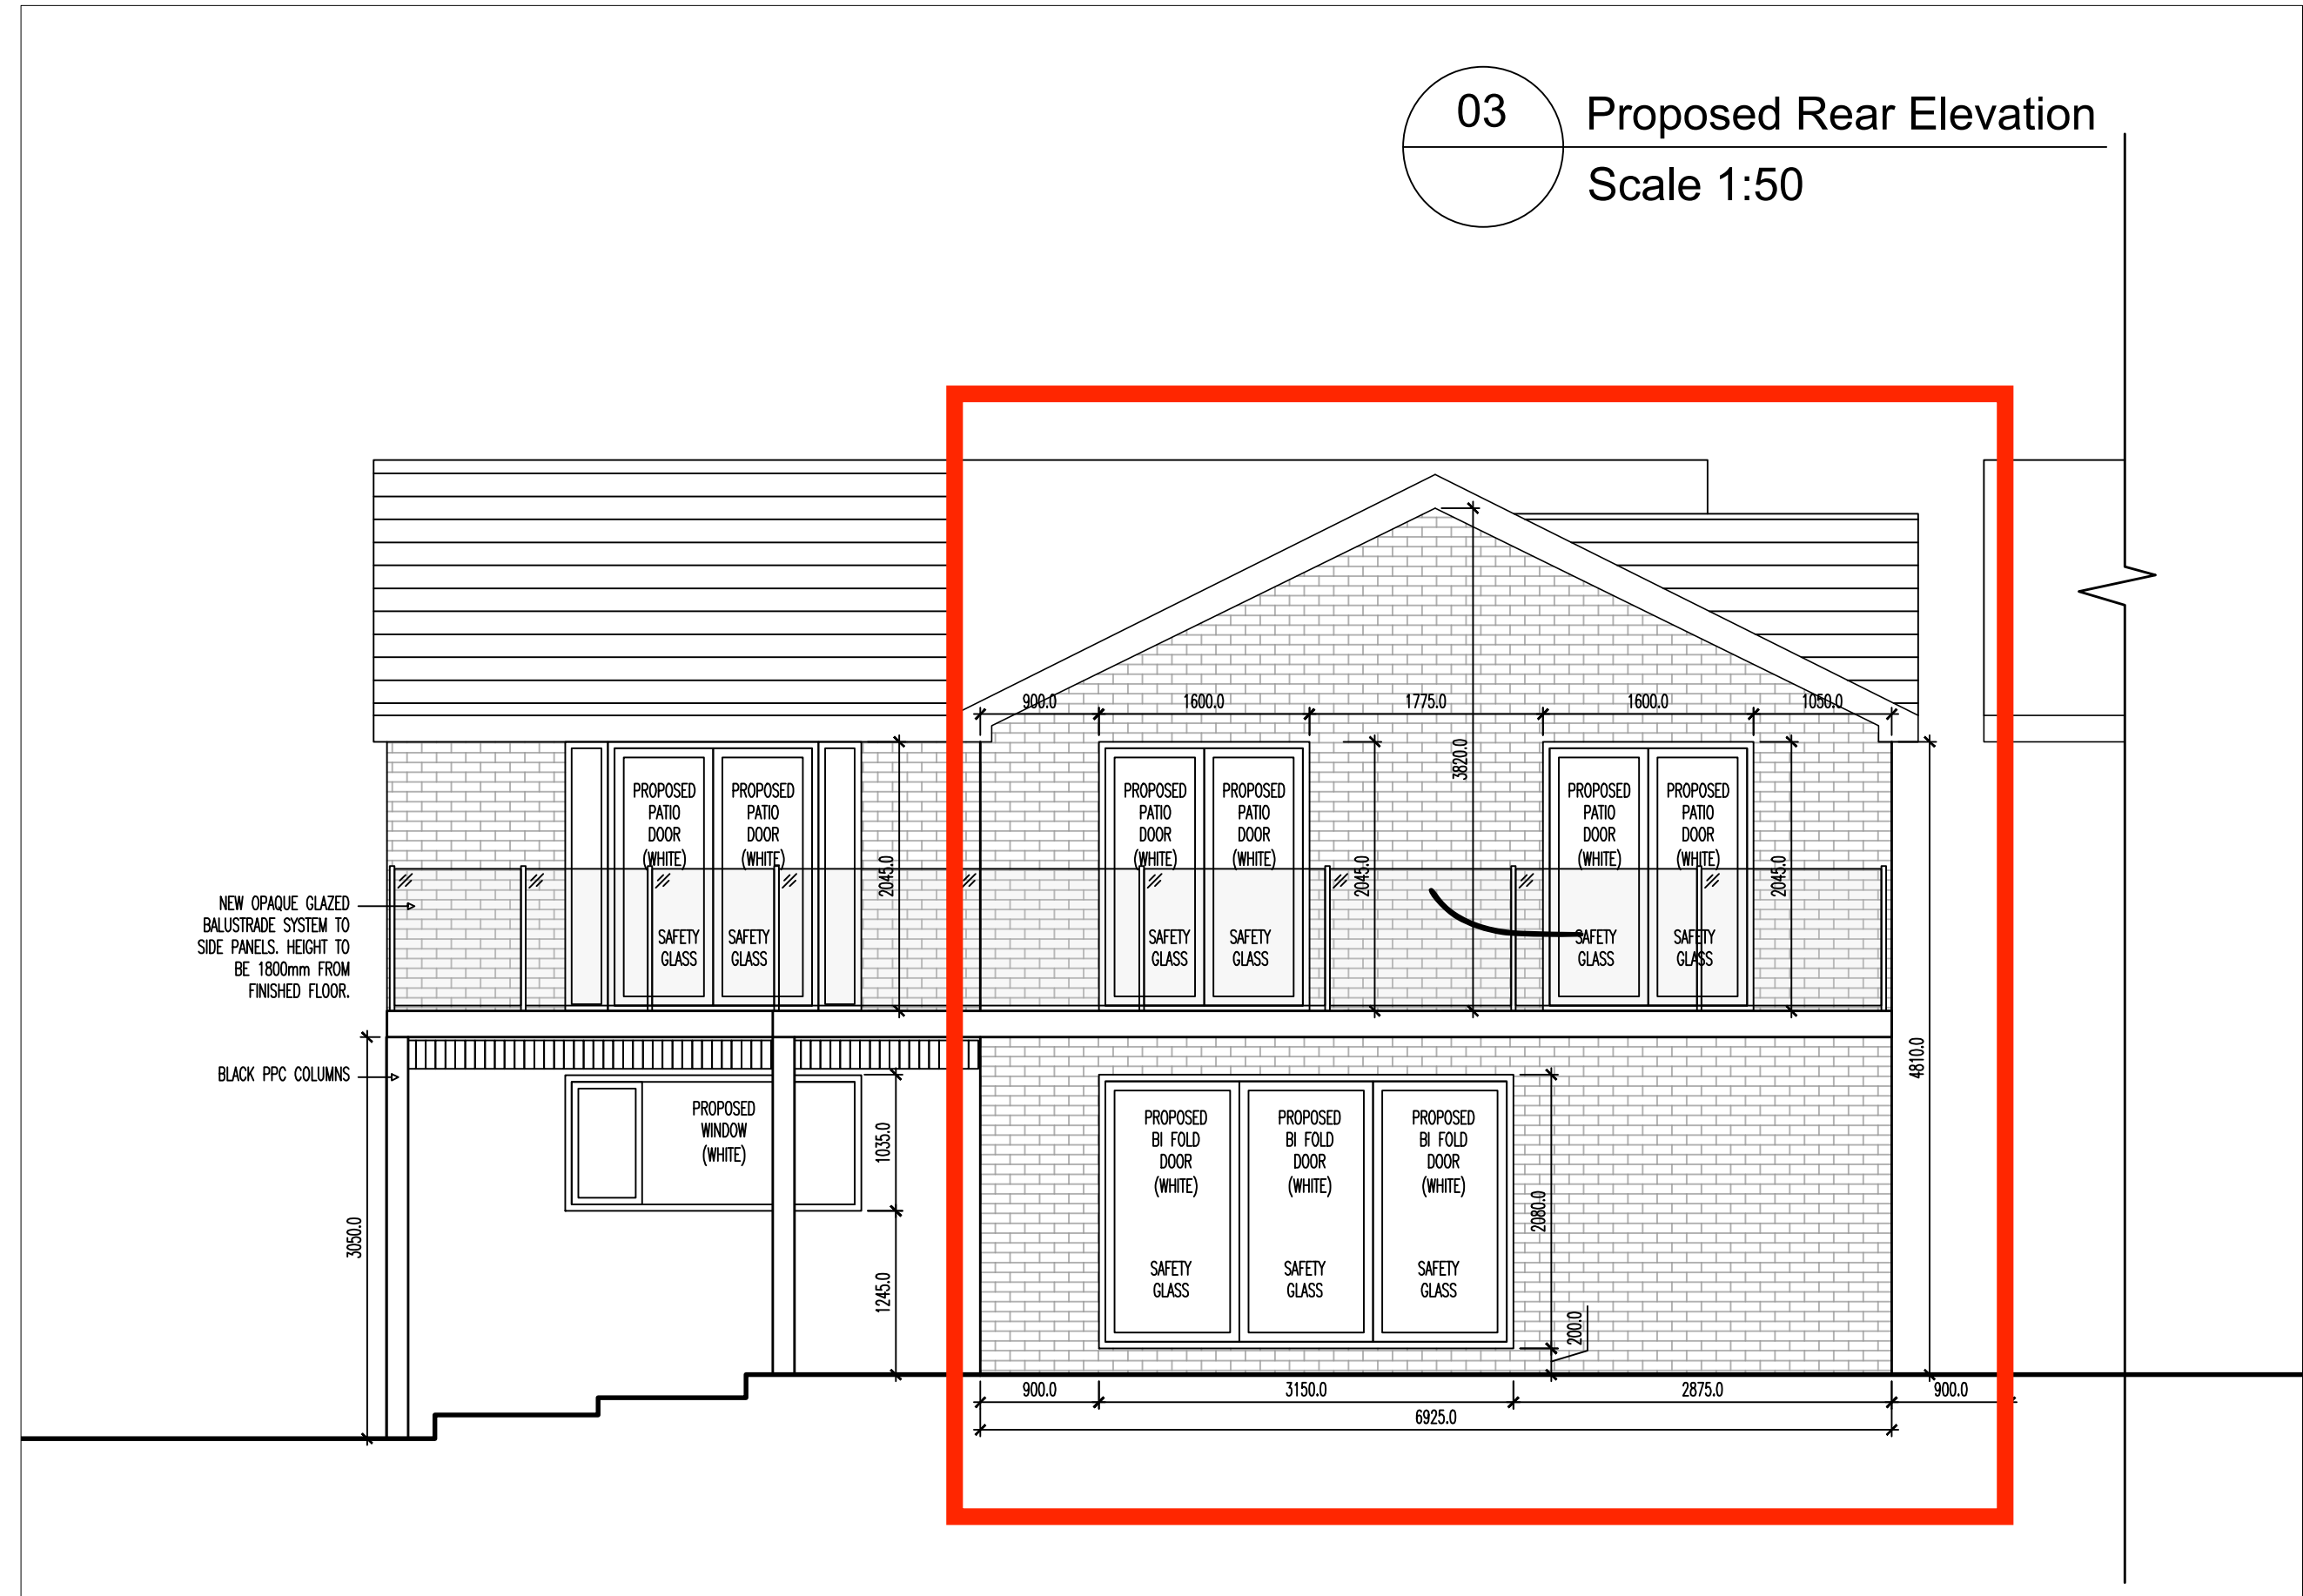
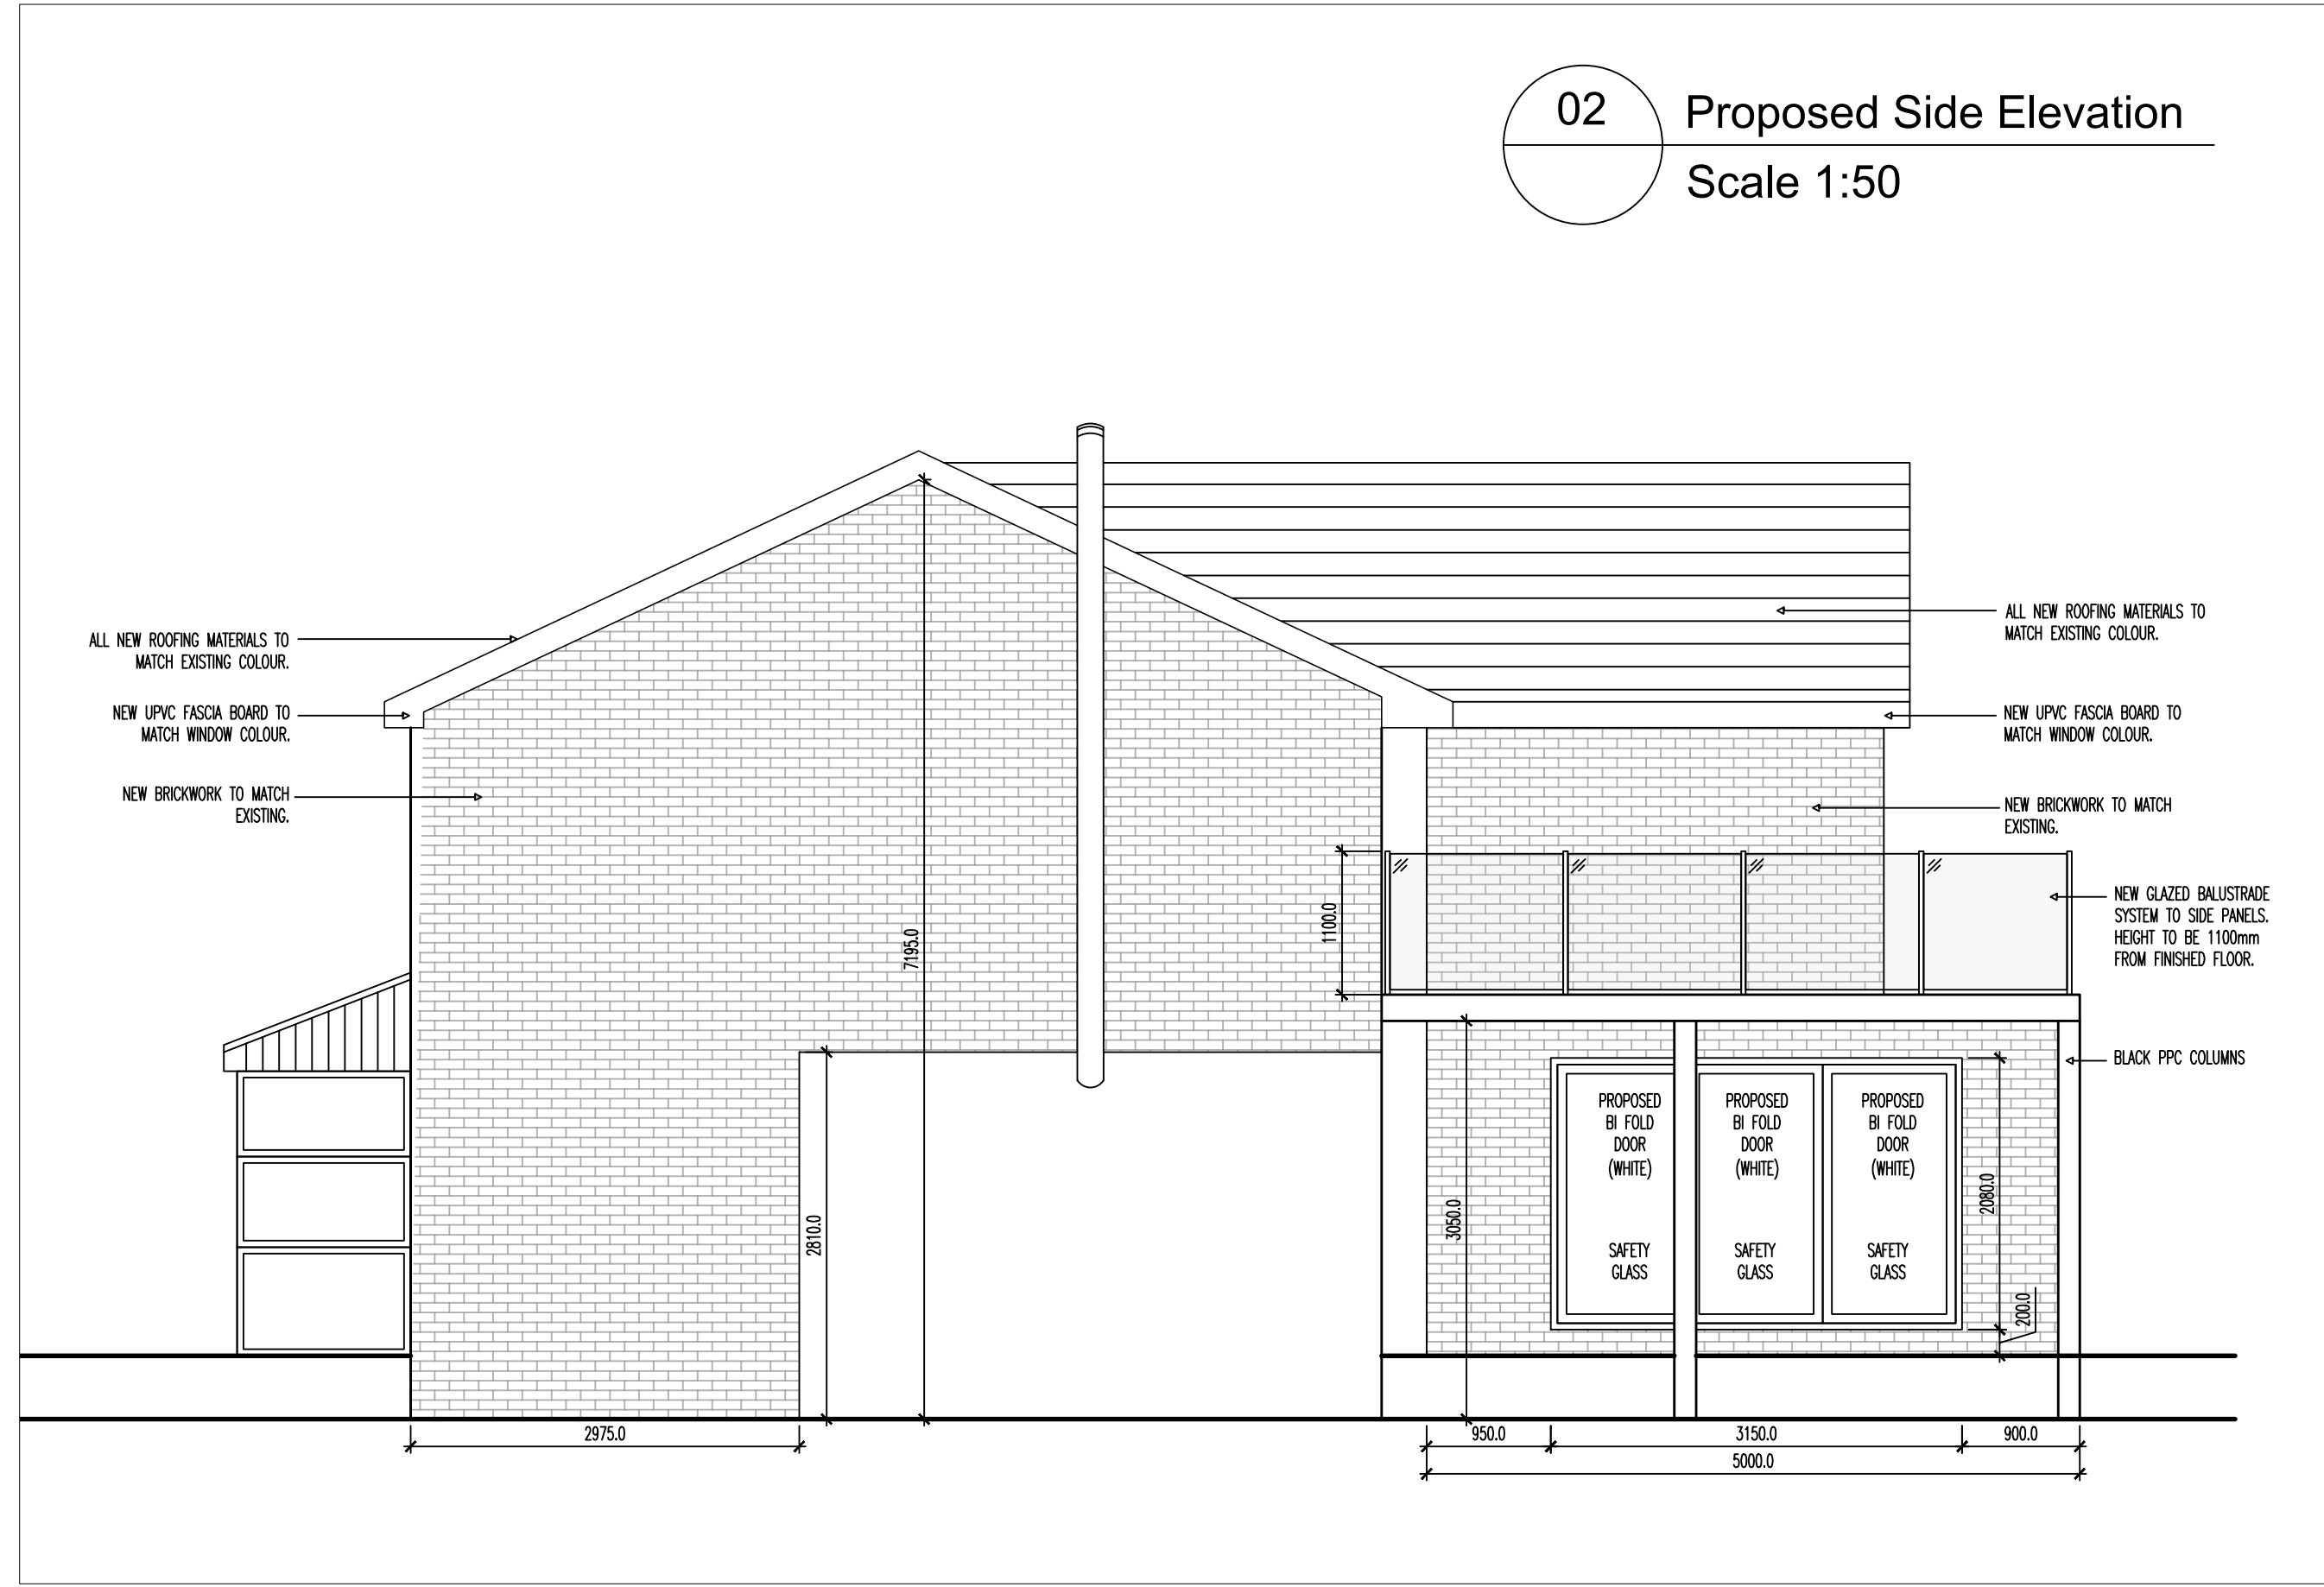


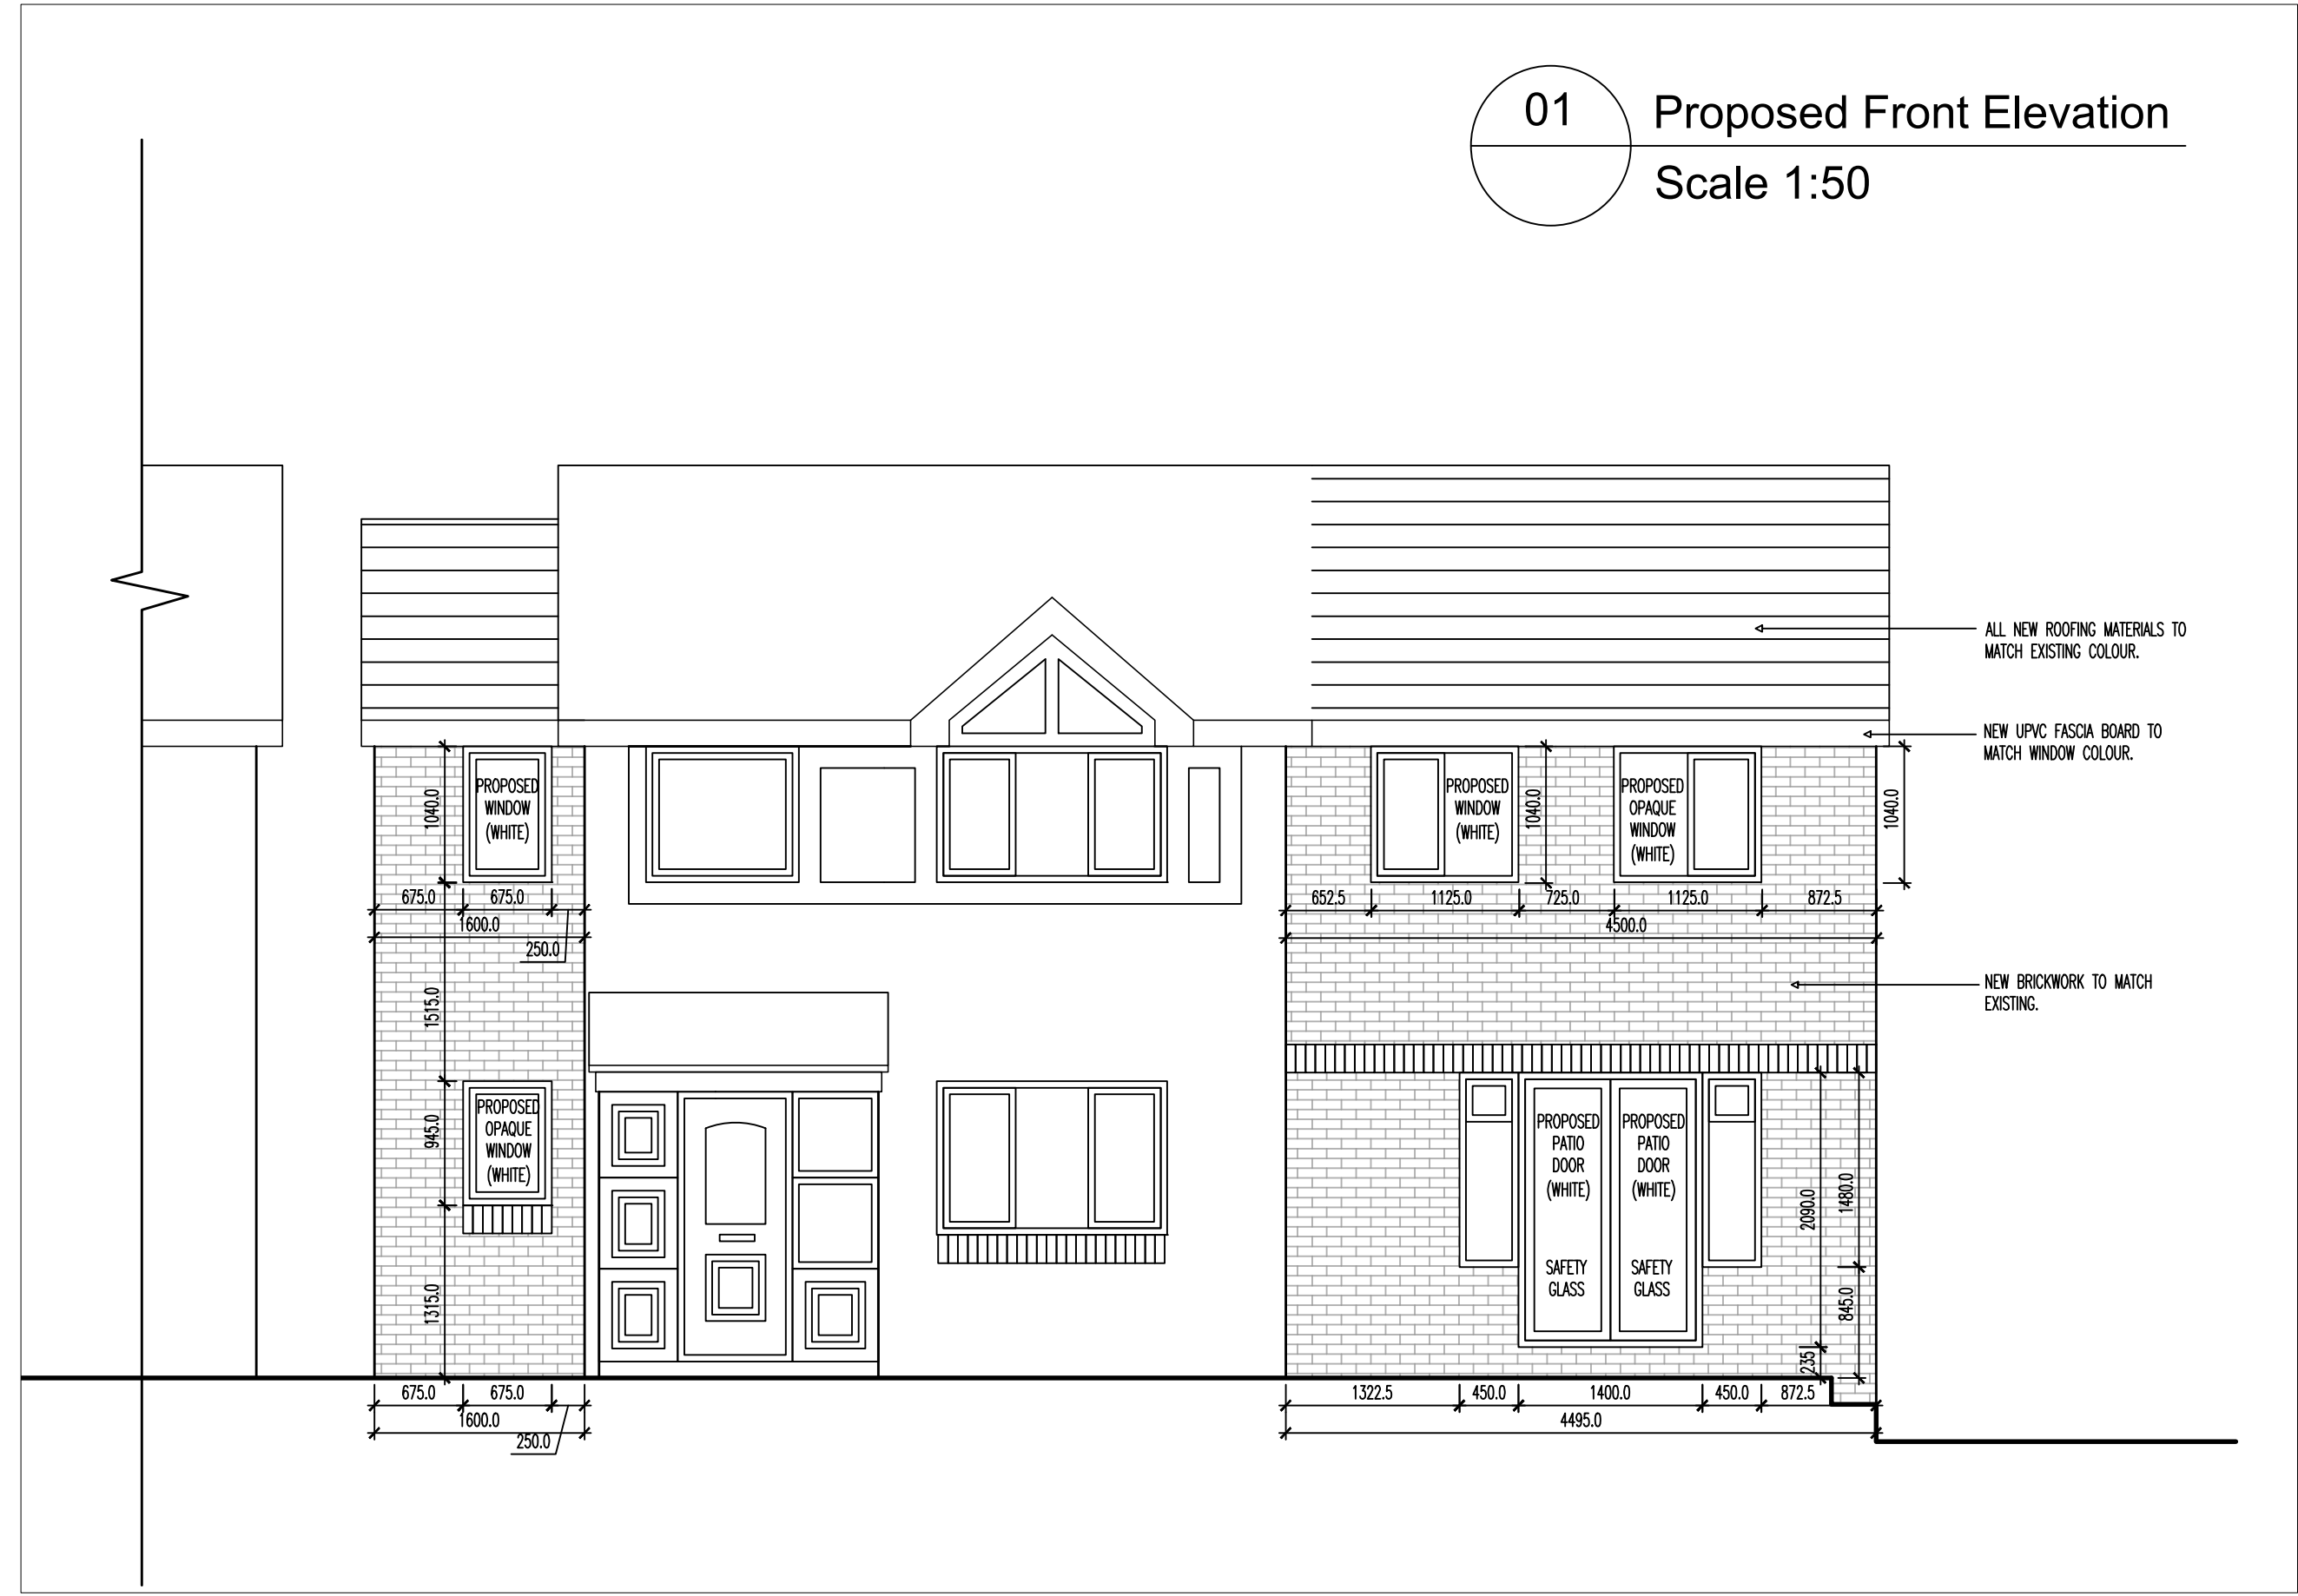

Status	Purpose for Issue	
Survey ☐	Tender	☐
Construction ☒	As Built	☐

Contract
Proposed Double Storey Front and Rear
Extensions with Raised Balcony

Drawing No.	Revision	/
Scales 1:50	Date	Sept '23
Drawn	Checked	