
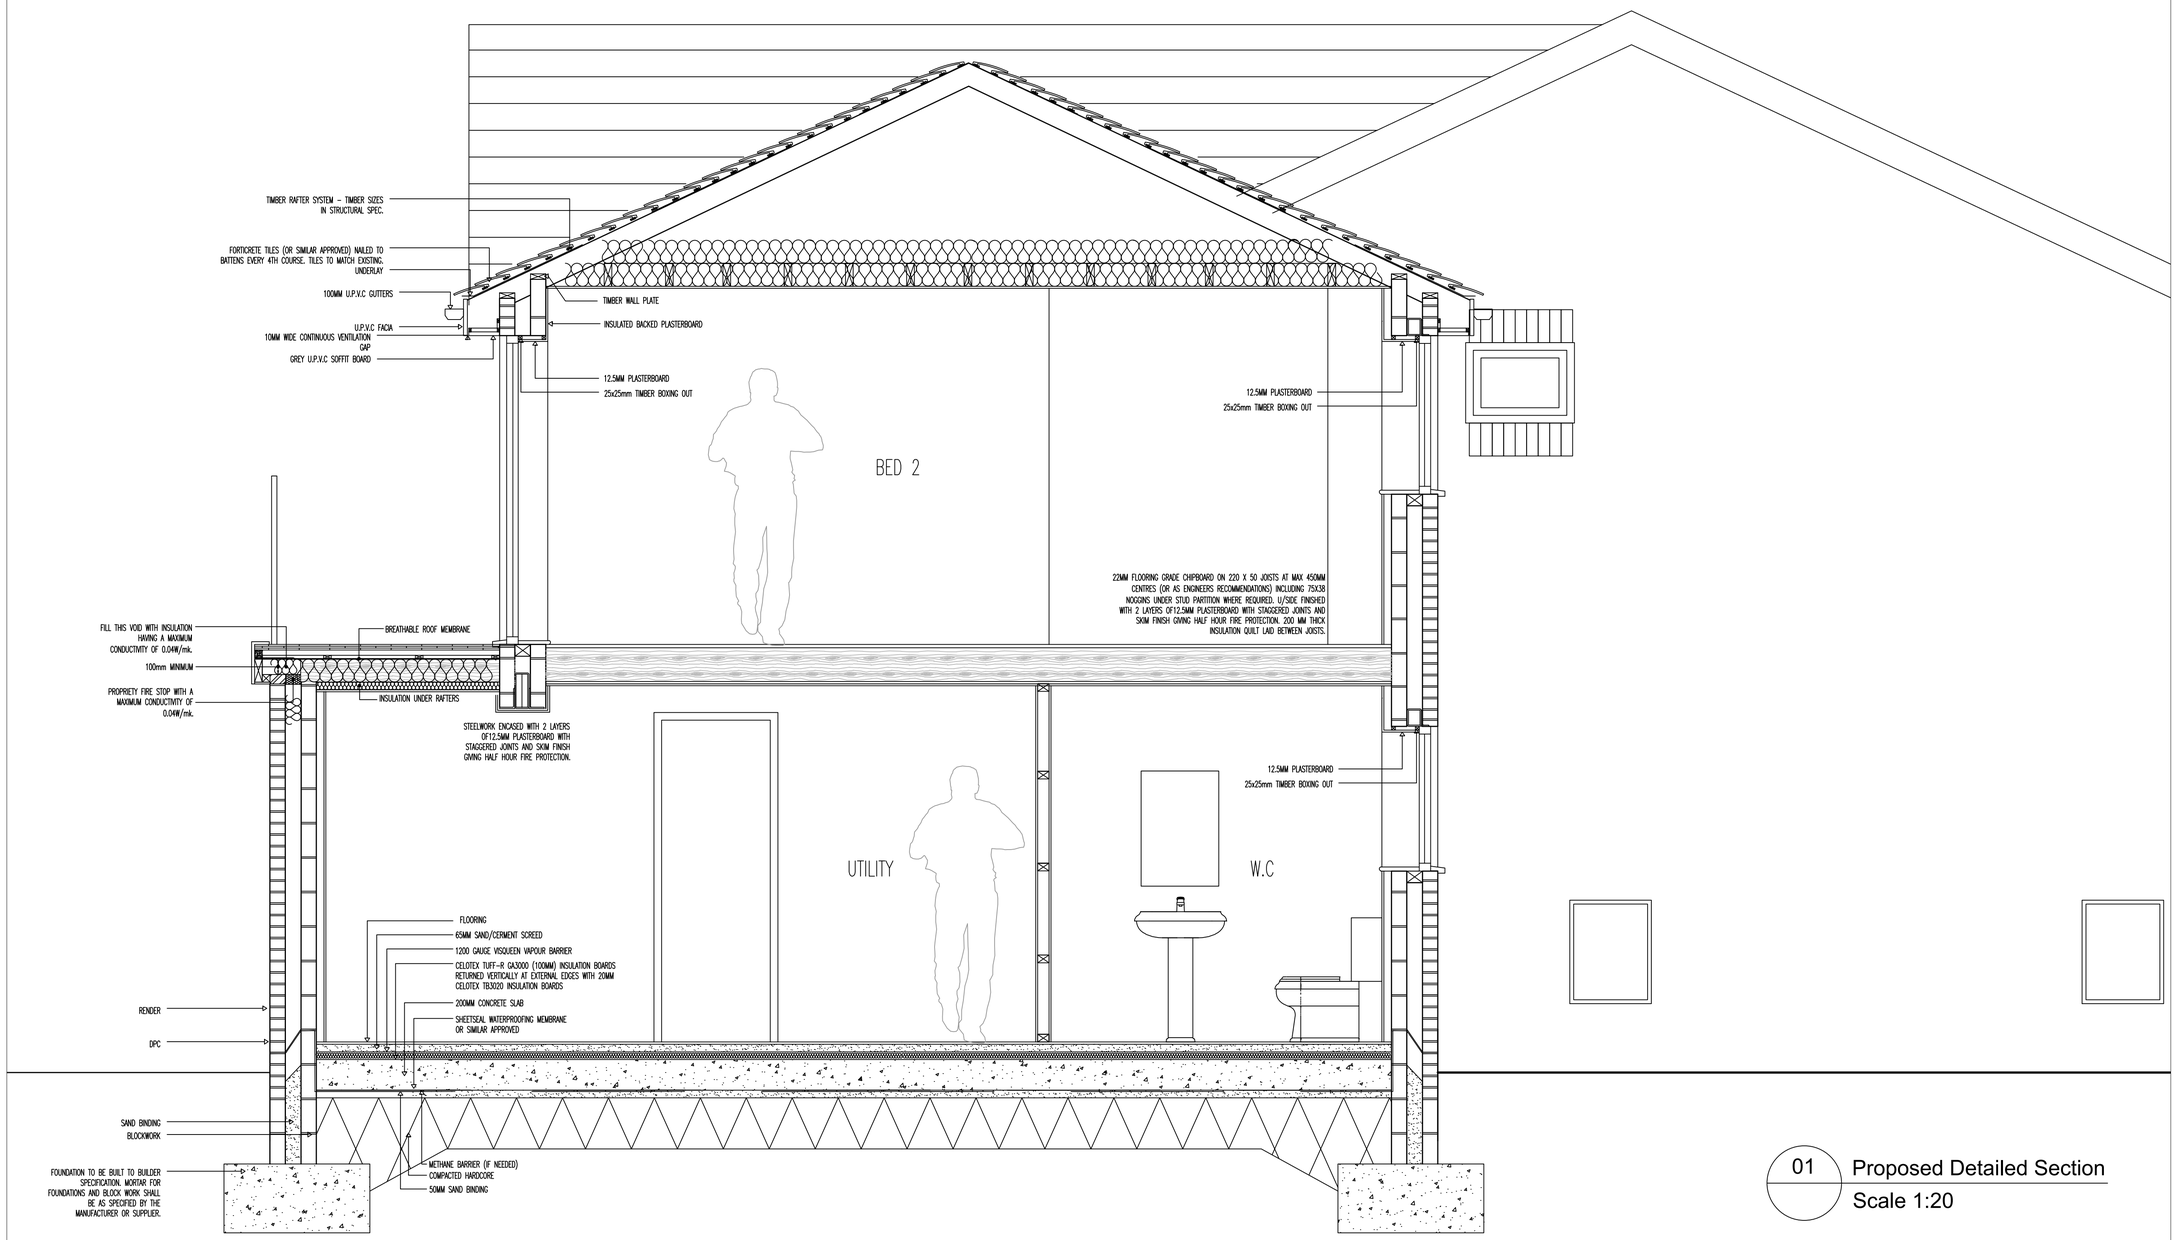


01 Proposed Detailed Section
Scale 1:20

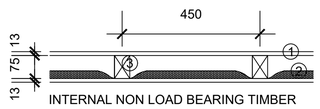


INTERNAL NON LOAD BEARING TIMBER STUD WALL (TYPE 1) With Insulation

1. 12.5MM PLASTERBOARD, SKIM FINISH
2. 75MM ISOVER QUILT
3. 75x50MM C16 TIMBER STUD

TO ACHIEVE SOUND INSULATION OF RW 42 dB

02 Proposed Internal Wall Detail
Scale 1:10

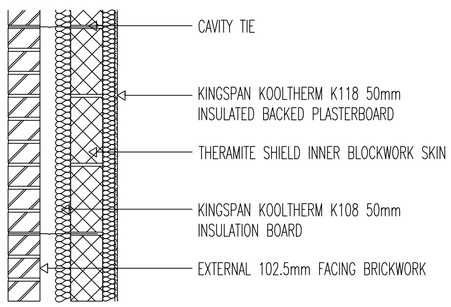

03 Proposed External Wall Detail
Scale 1:10

Rev	Description	Date	By	Chk

Status: Purpose for Issue
Survey ☐ Tender ☐
Construction ☒ As Built ☐

Client
Sohail Ashraf
43 Woodhill Fold, Bury

Contract
Proposed Double Storey Front and Rear Extensions with Raised Balcony

Drawing
Proposed Detailed Sections

Drawing No. Scales: Various
Revision: /
Date: Sept '23
Drawn
Checked