


Copyright retained by the Architect and to be reproduced with permission only.

Do not scale from drawing.

Drawing to be read in conjunction with NBS, H&S Plan, and all other relevant drawings as listed below:

Proposed Side Elevation

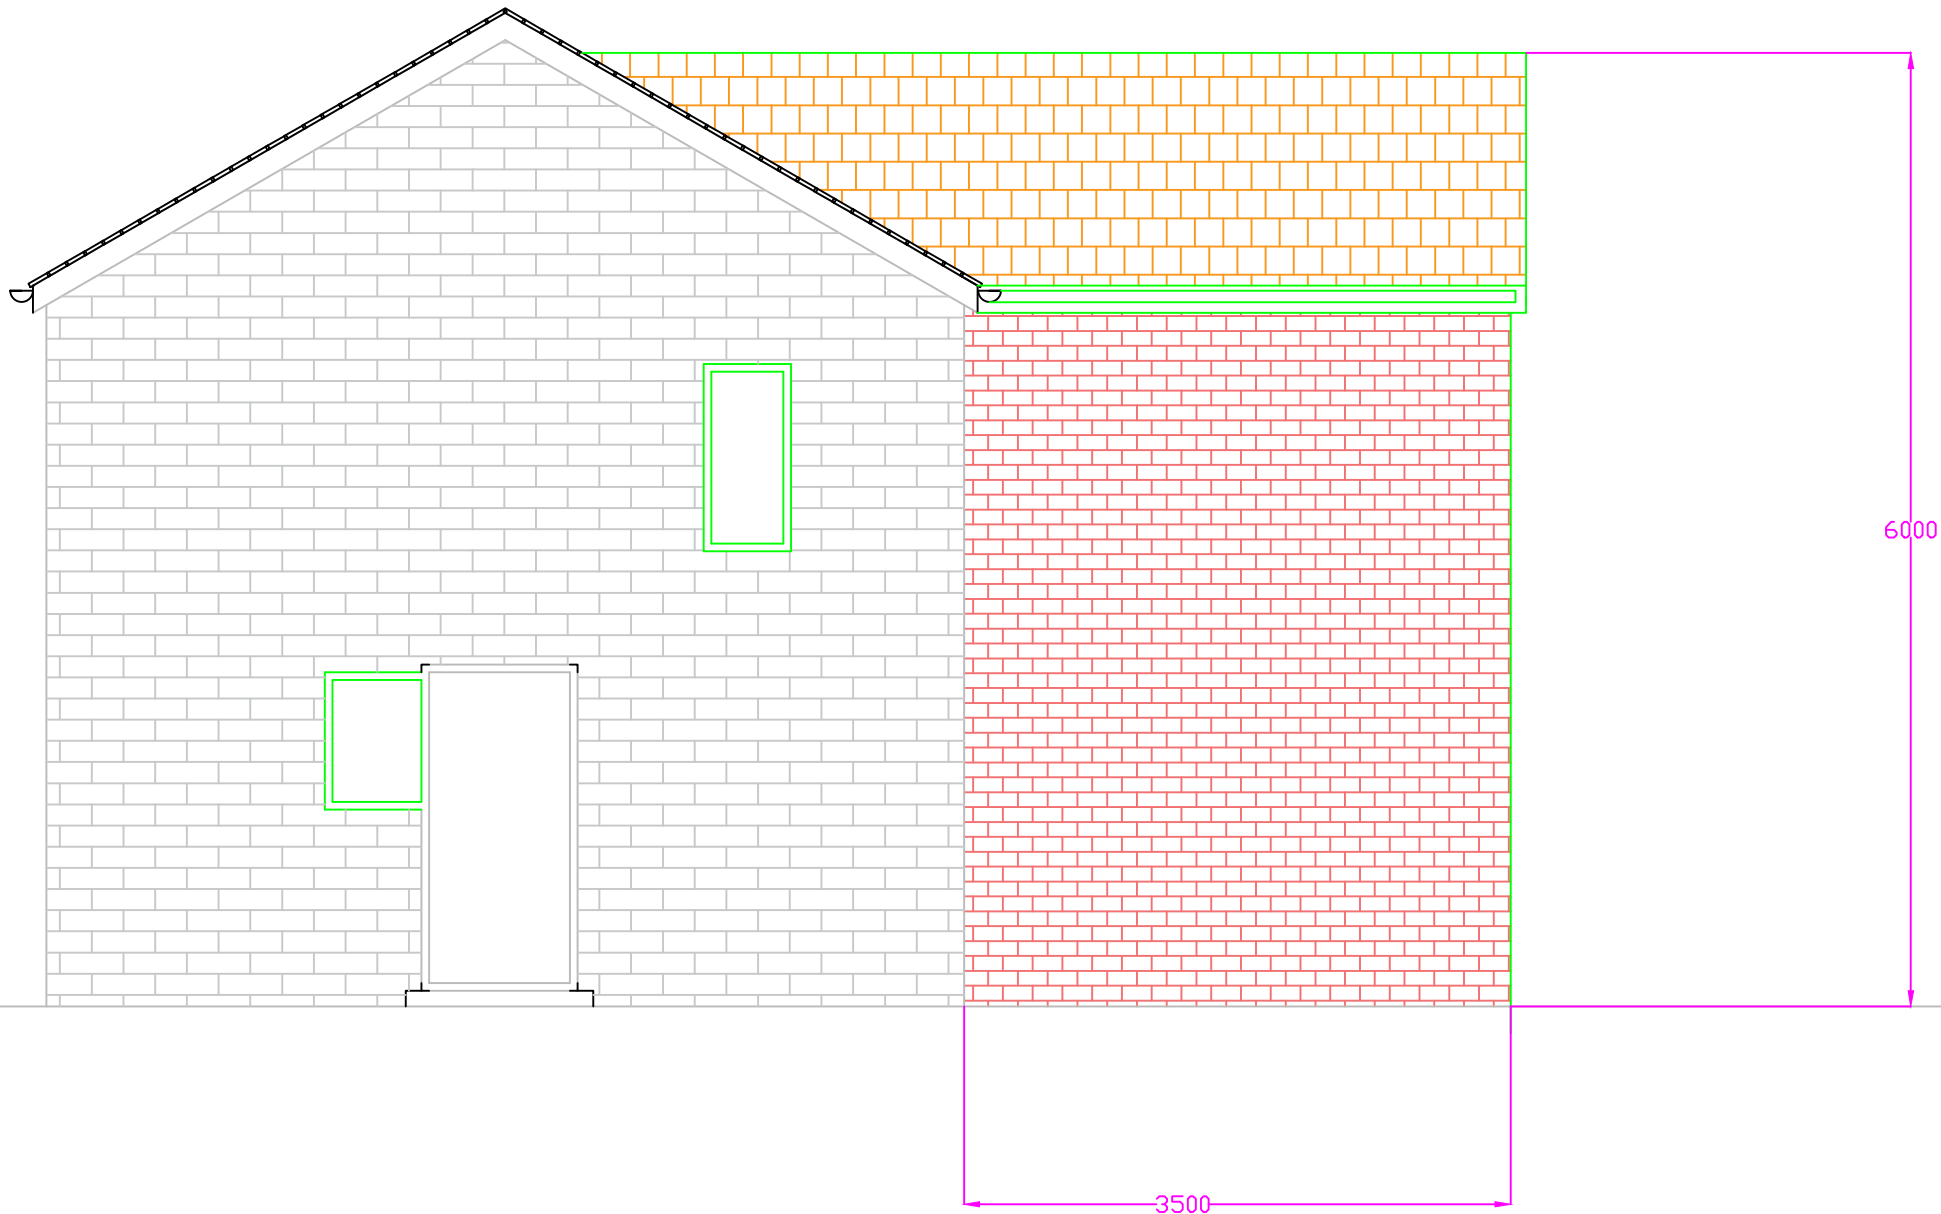

DRAWING-ISSUE

|            |    |      |
|------------|----|------|
|            |    |      |
|            |    |      |
|            |    |      |
|            |    |      |
| amendments | by | date |

|                                                                               |                |  |
|-------------------------------------------------------------------------------|----------------|--|
| title<br>86 Topping Fold Road,<br>Bury, BL9 7NS - Proposed<br>Side Elevations |                |  |
| scale: 1/50                                                                   | date: FEB 2022 |  |
| drawn by: DR                                                                  | checked by DR  |  |
| drawing no. Sam01                                                             | rev. -         |  |