
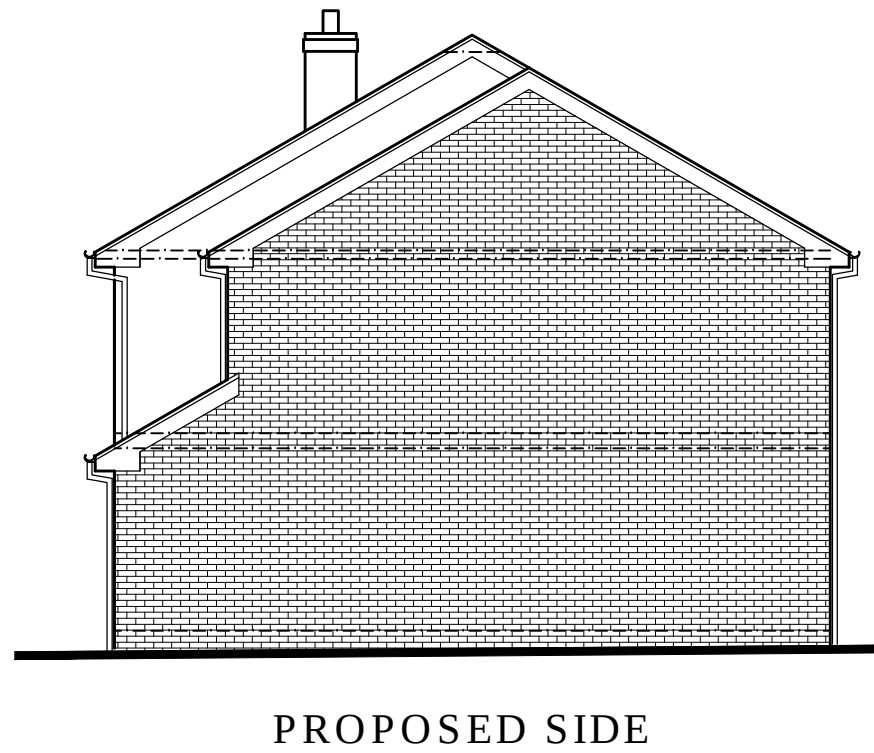
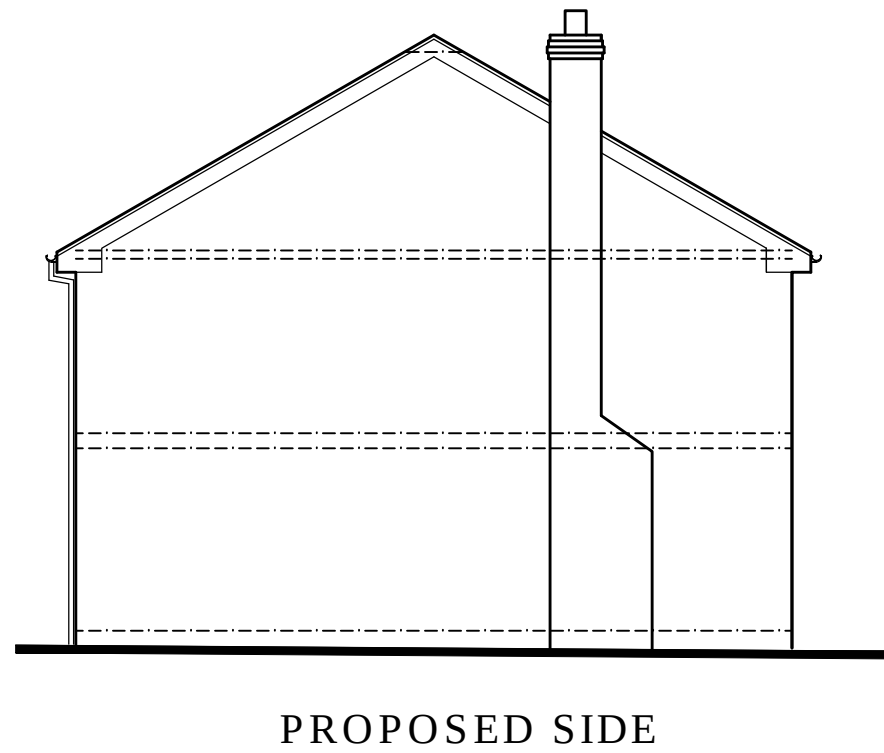
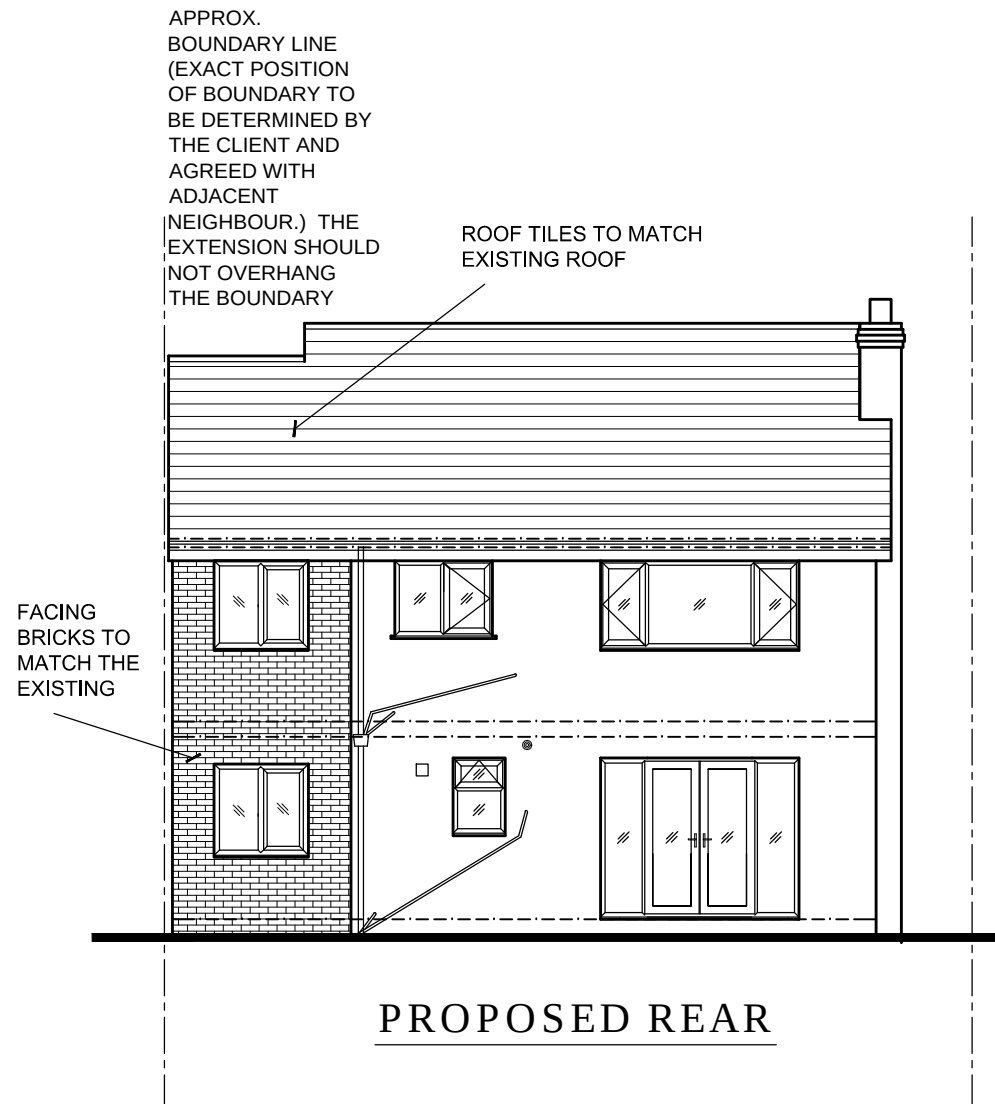


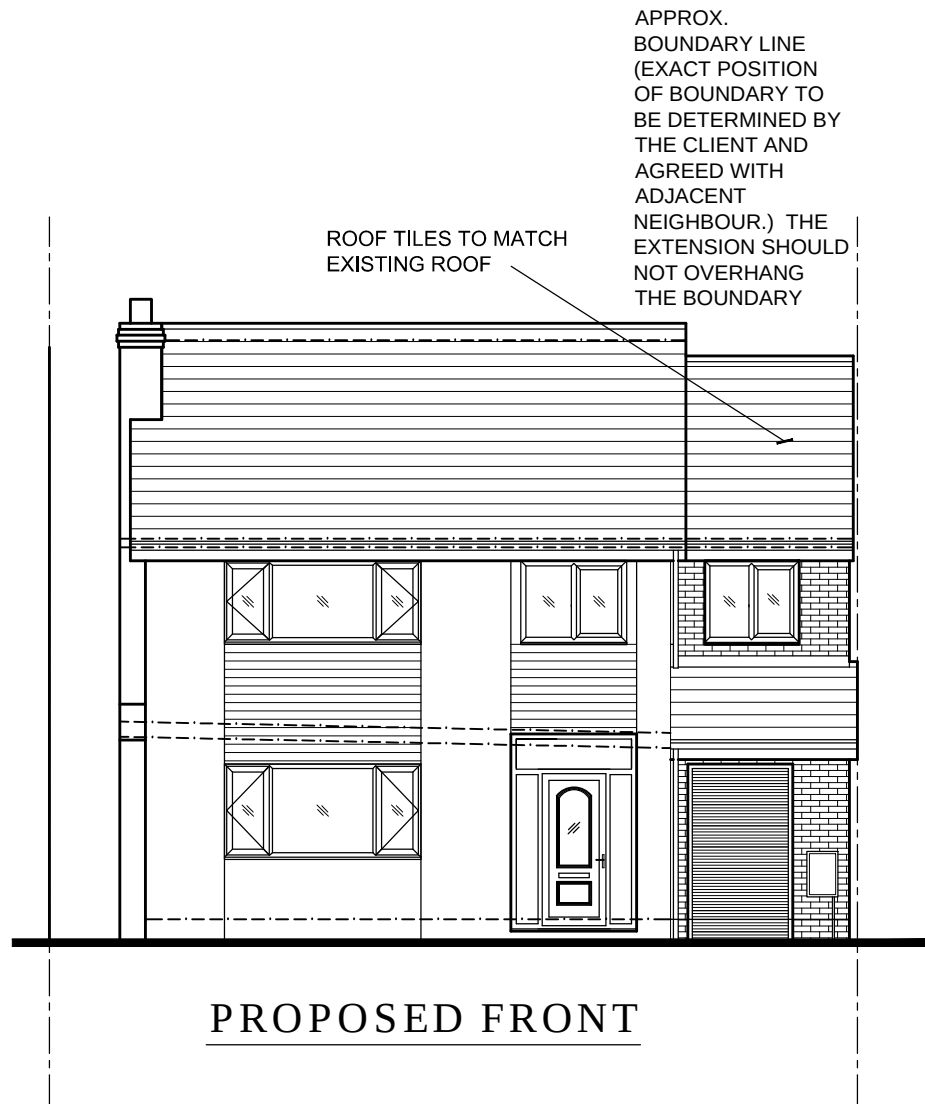

METRES
0 1 2
SCALE 1:100

PLANNING

B A	11-06-2022	Side extension set back 1.5m	INT
	11-06-2022	Eaves overhang reduced	
REV	DATE	AMENDMENTS	INT
Harry Jackson Surveyors Limited			
Unit 4A Farnworth Park Industrial Estate Wellington Street, Farnworth, Bolton BL4 7BY Tel: 01204 701740 Mobile: 07931 321879			
CLIENT	Mr & Mrs Chivers		
ADDRESS	7 Burndale Drive Bury BL9 8EN		
PROJECT	Two Storey Extension		
TITLE	Proposed Elevations		
DRAWING No.	4	REV	B
SCALES	1:100	DATE	March 2022
DRAWN BY	BE	SHEET SIZE	A3
CHECKED BY	HJ	COPYRIGHT	©