


Culvert Diversion Plan


SCALE=1:200

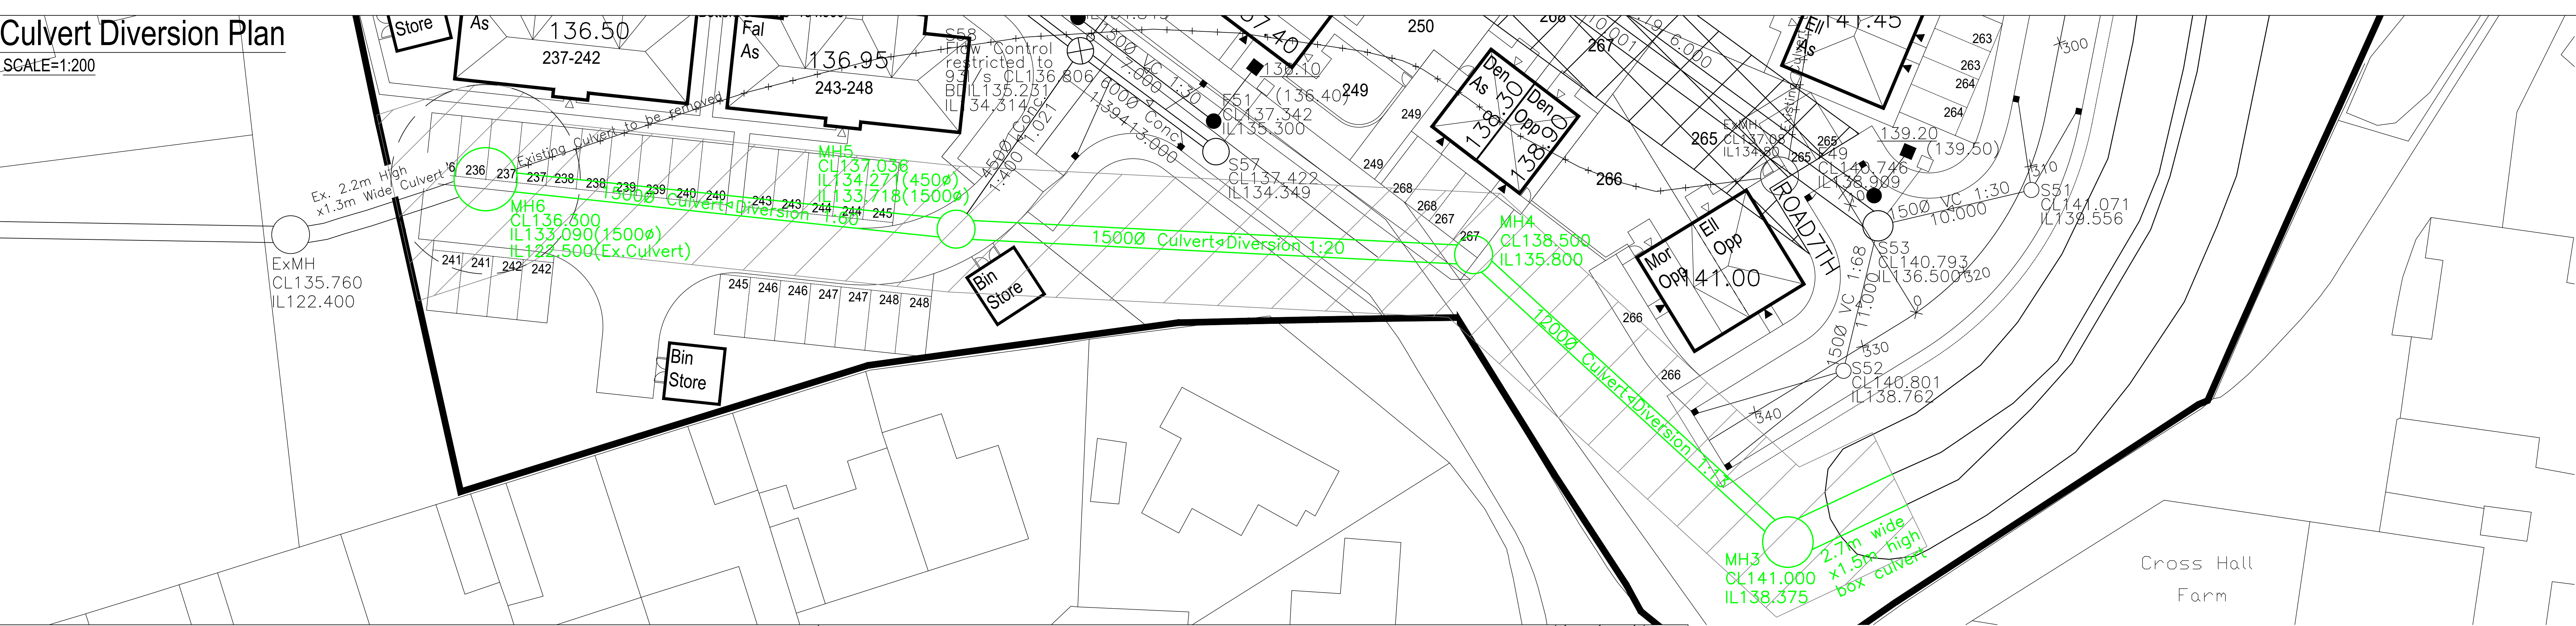

WARNING TO HOUSE-PURCHASERS
Property Measurements Act 1980
Buyers are warned that this is a working drawing and is not intended to be treated as descriptive material describing, in relation to any particular property or development, any of the specified matters prescribed by any Order made under the above Act. The contents of this drawing may be subject to change at any time and alterations and variations may occur during the progress of the works without revision of the drawing. Consequently the layout, form, content and dimensions of the finished construction may differ materially from those shown. Nor do the contents of this drawing constitute a contract, part of any contract or warranty.

MH4) E=380912.610, N=413692.250


SCALE=1:20

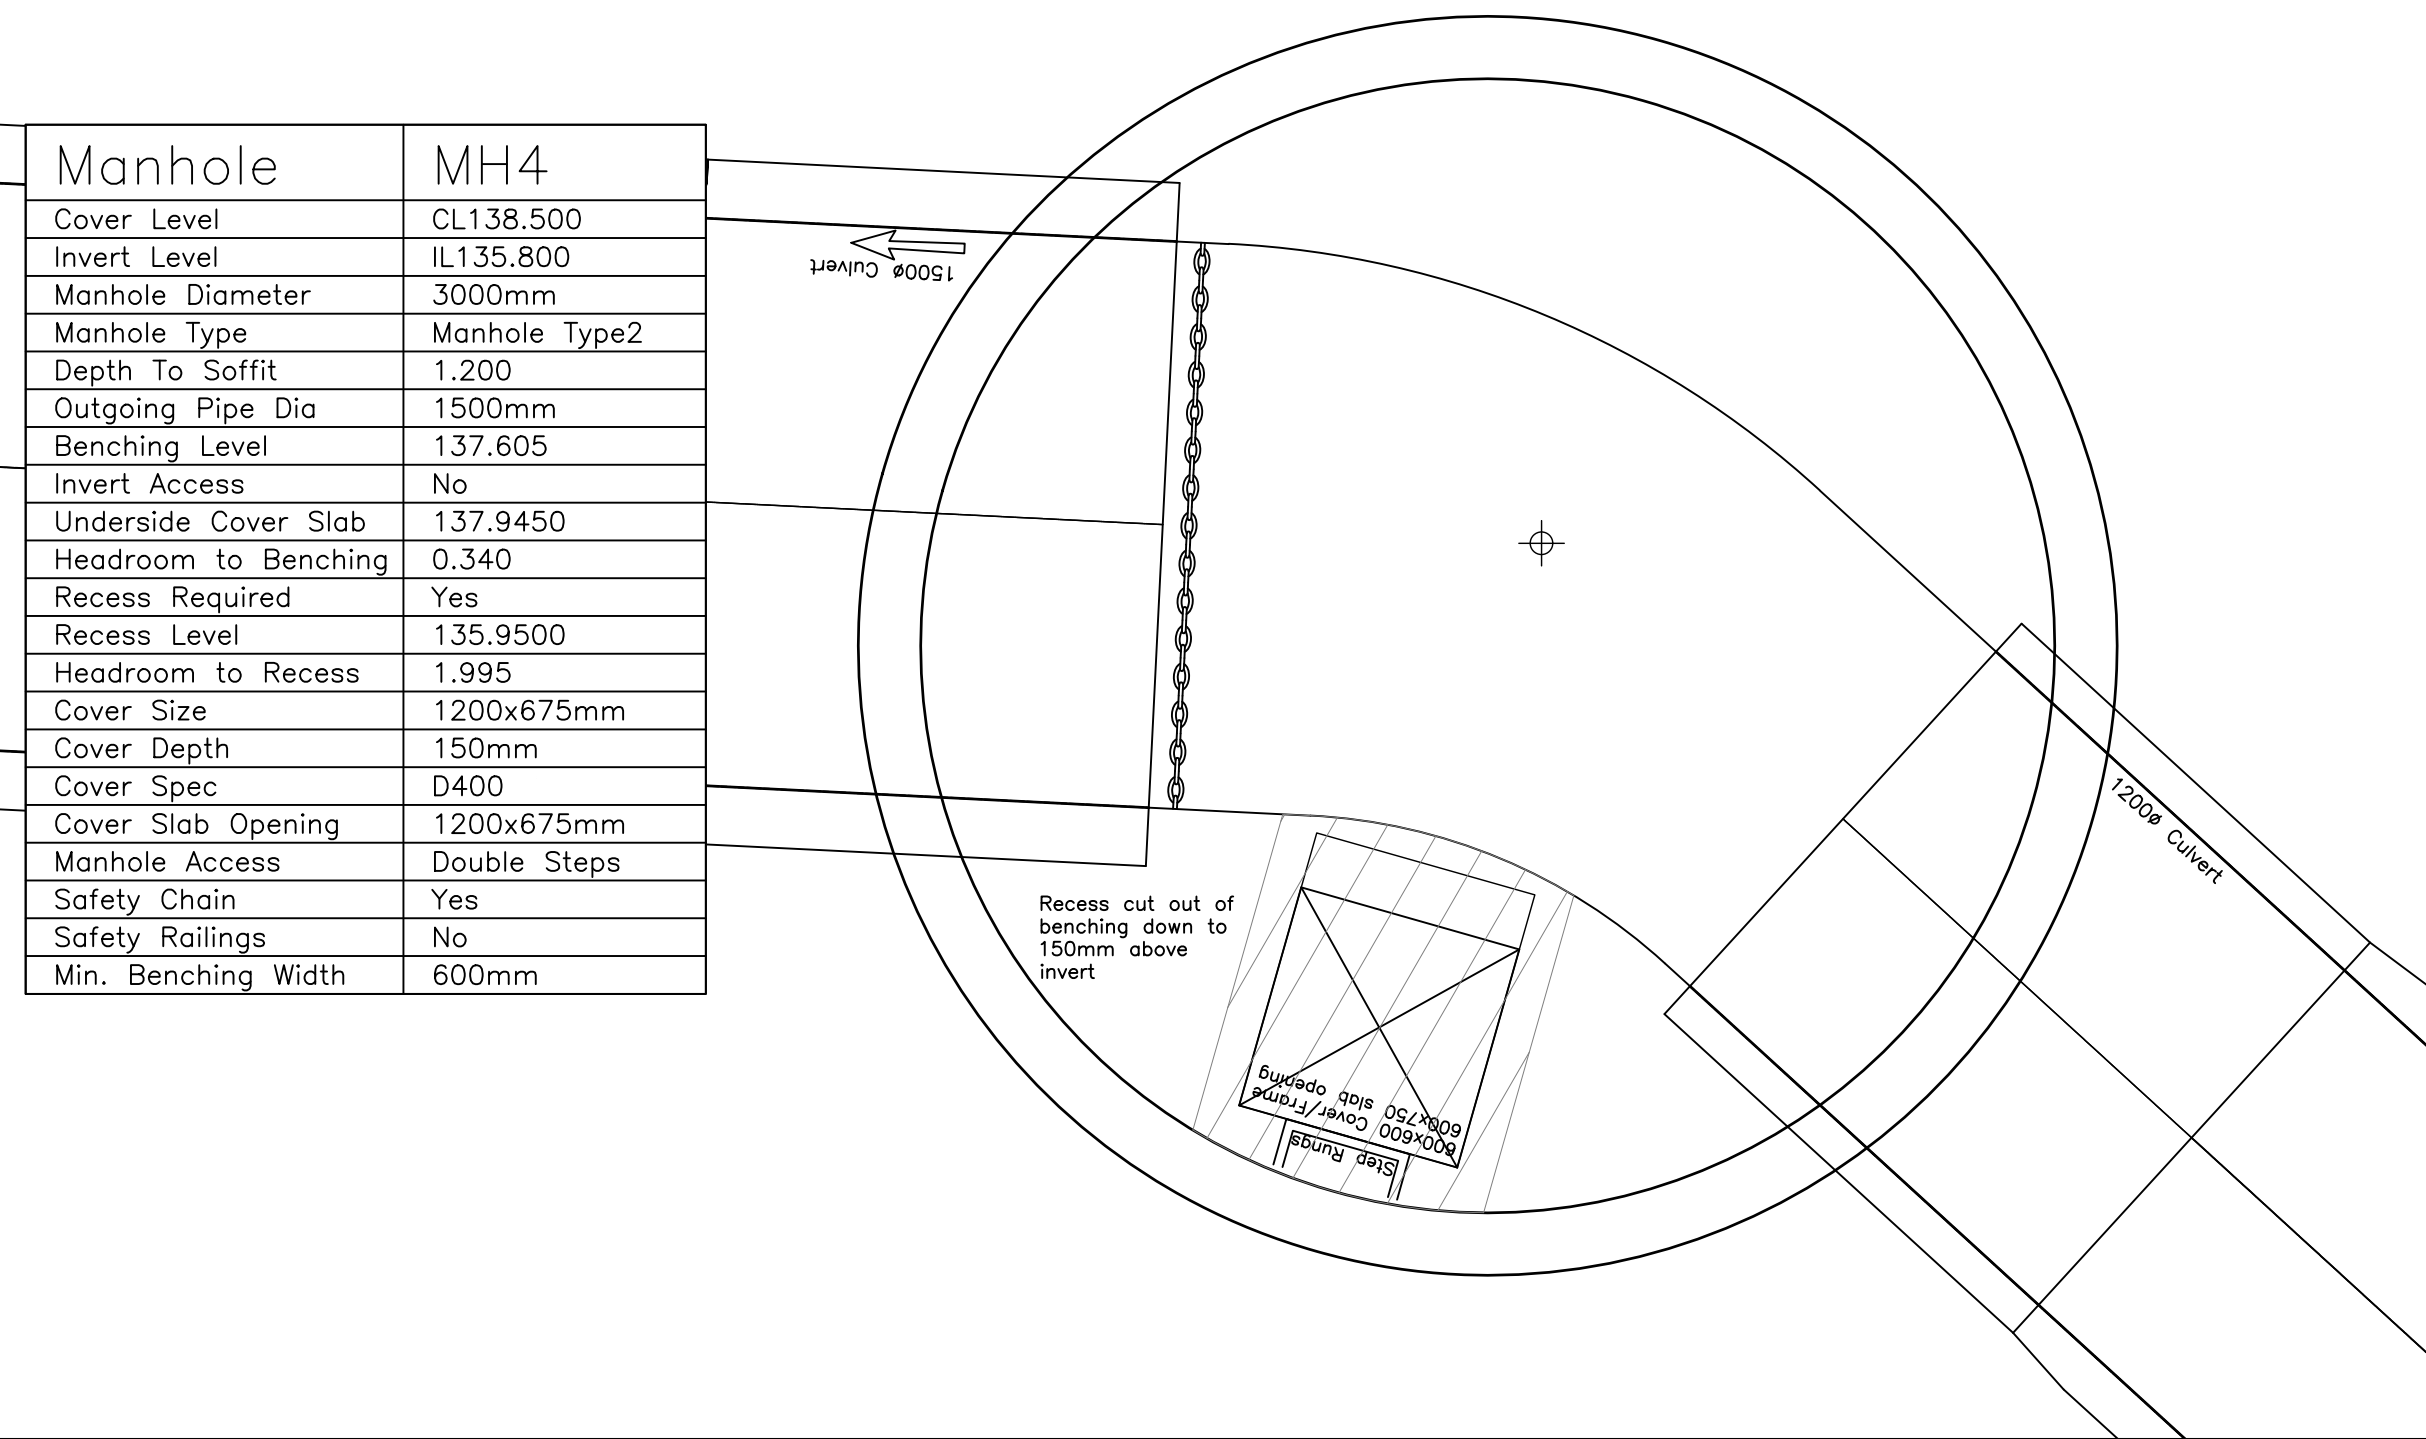

Manhole	MH4
Cover Level	CL138.500
Invert Level	IL135.800
Manhole Diameter	3000mm
Manhole Type	Manhole Type2
Depth To Soffit	1.200
Outgoing Pipe Dia	1500mm
Benching Level	137.605
Invert Access	No
Underside Cover Slab	137.9450
Headroom to Benching	0.340
Recess Required	Yes
Recess Level	135.9500
Headroom to Recess	1.995
Cover Size	1200x675mm
Cover Depth	150mm
Cover Spec	D400
Cover Slab Opening	1200x675mm
Manhole Access	Double Steps
Safety Chain	Yes
Safety Railings	No
Min. Benching Width	600mm


MH5) E=380871.610, N=413694.280

SCALE=1:20

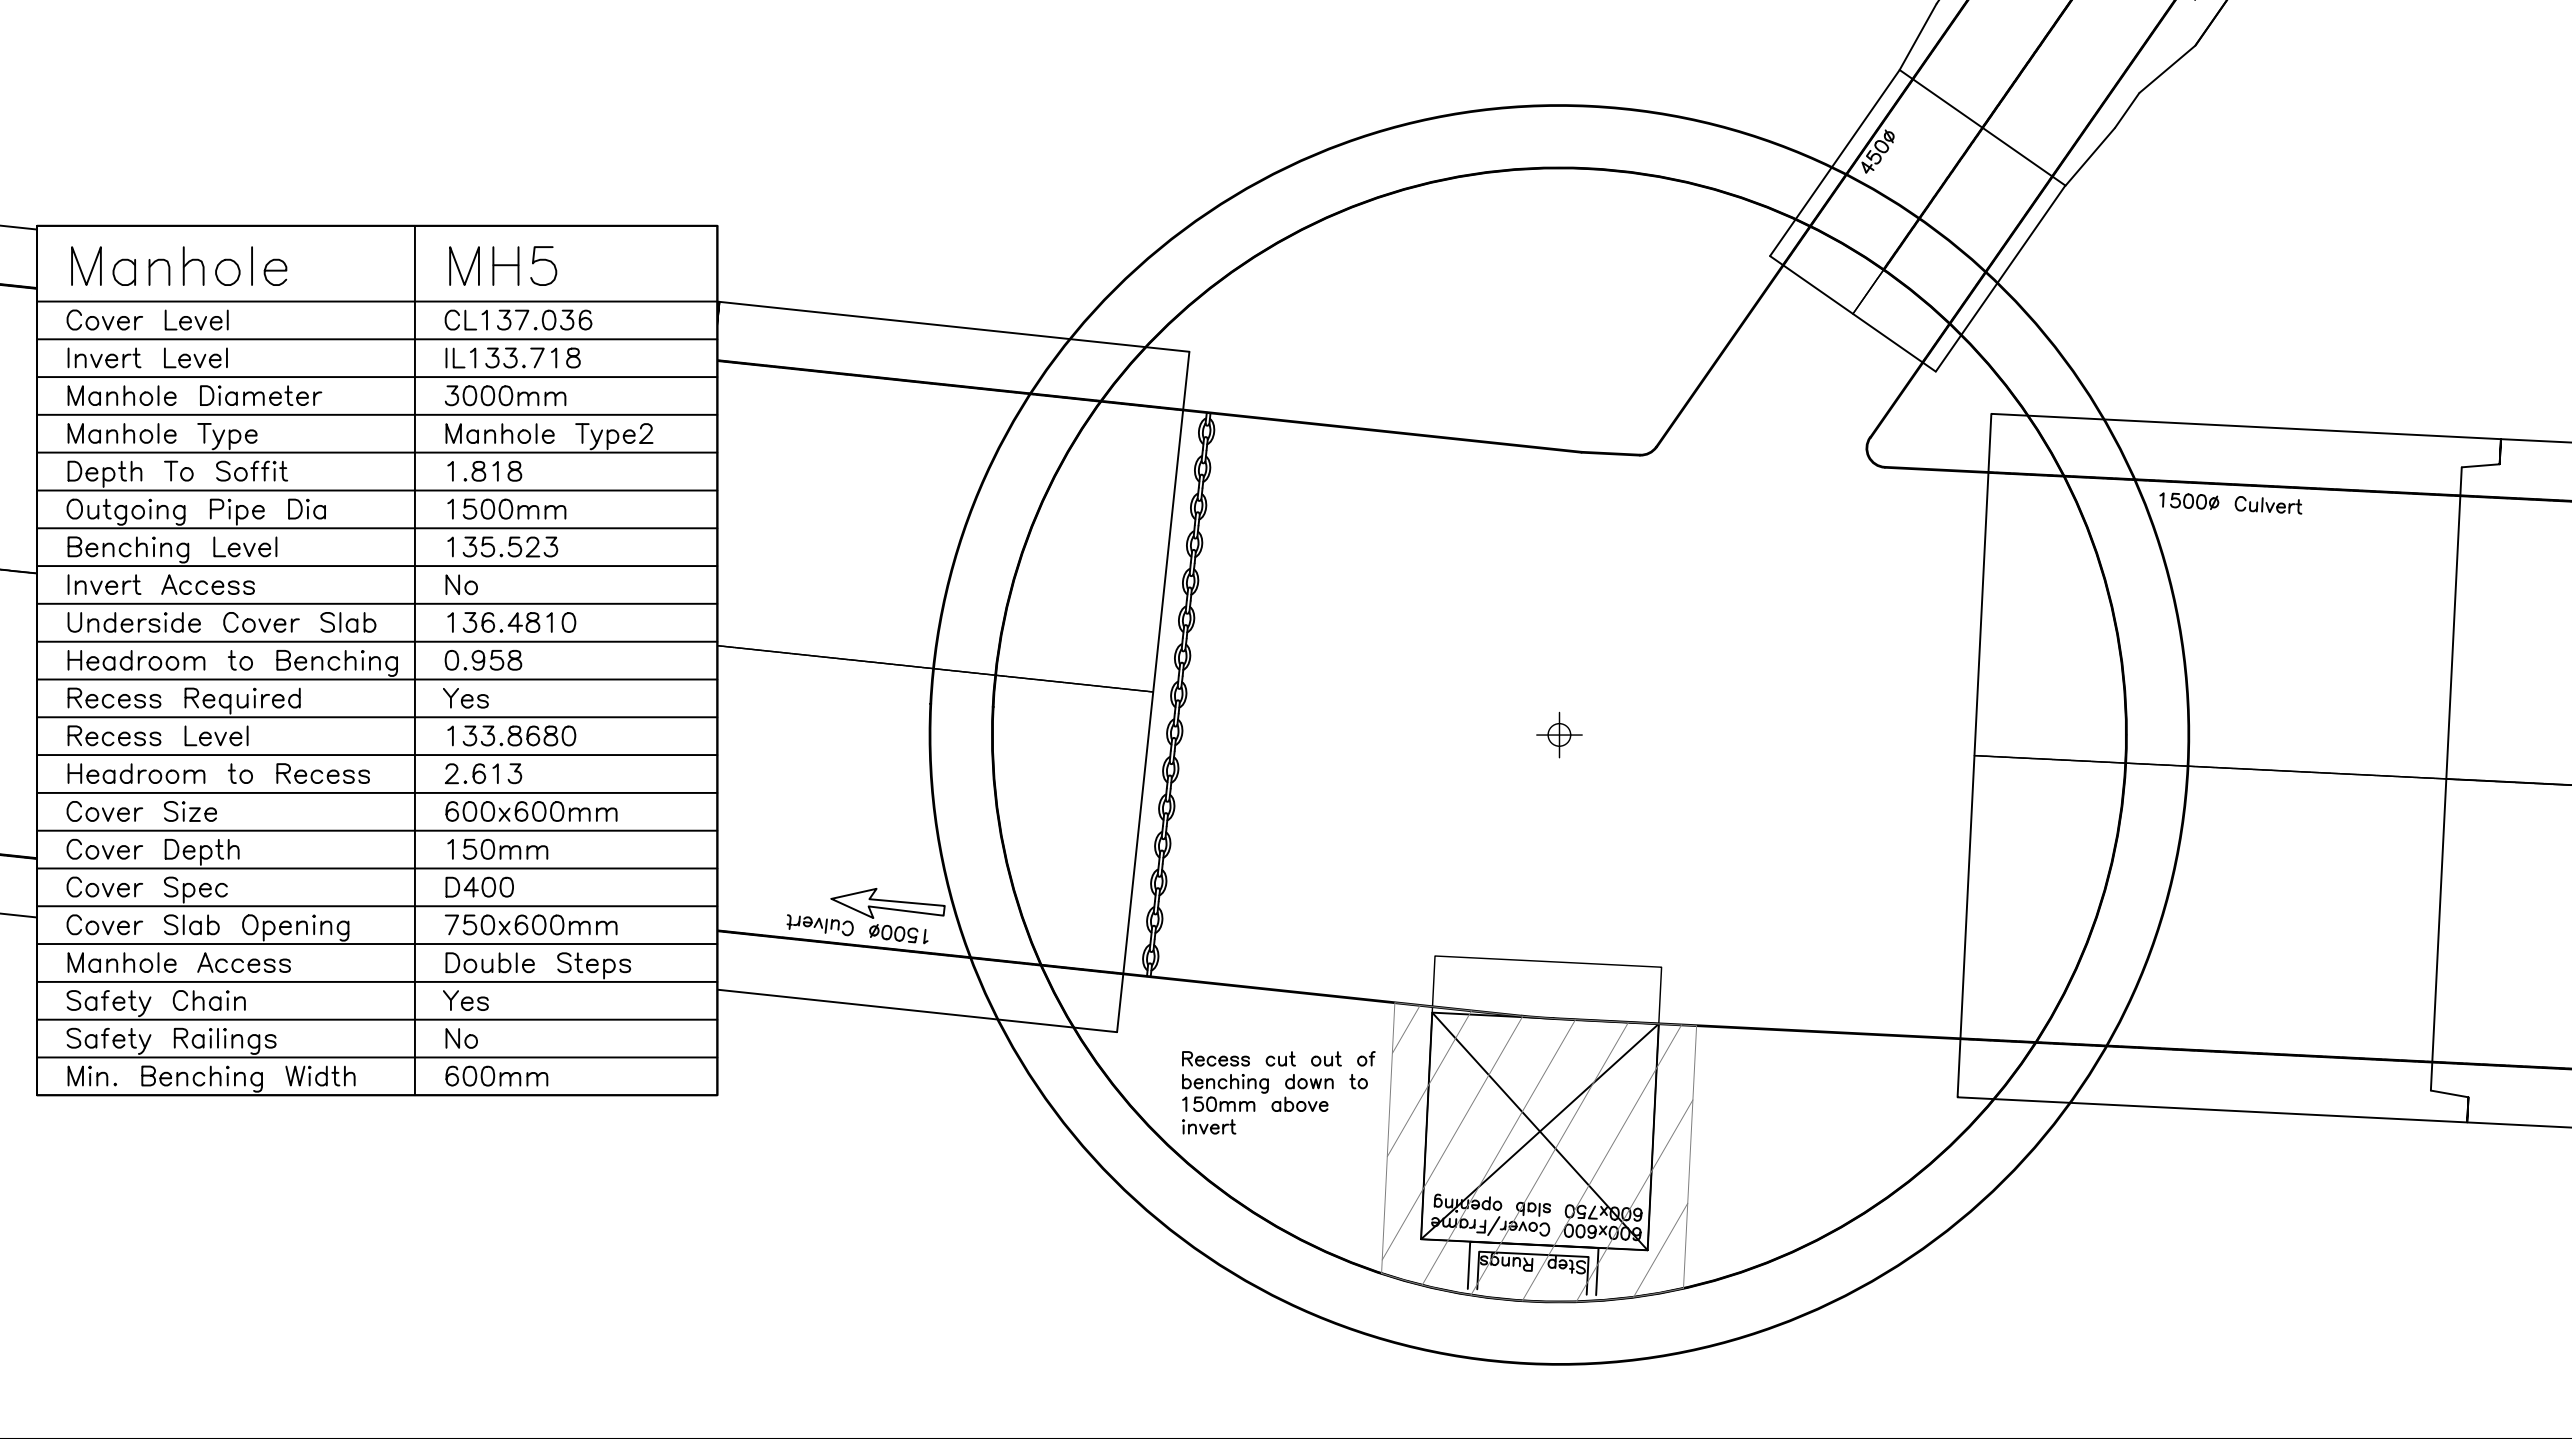

Manhole	MH5
Cover Level	CL137.036
Invert Level	IL133.718
Manhole Diameter	3000mm
Manhole Type	Manhole Type2
Depth To Soffit	1.818
Outgoing Pipe Dia	1500mm
Benching Level	135.523
Invert Access	No
Underside Cover Slab	136.4810
Headroom to Benching	0.958
Recess Required	Yes
Recess Level	133.8680
Headroom to Recess	2.613
Cover Size	600x600mm
Cover Depth	150mm
Cover Spec	D400
Cover Slab Opening	750x600mm
Manhole Access	Double Steps
Safety Chain	Yes
Safety Railings	No
Min. Benching Width	600mm



MH6 Air Vent

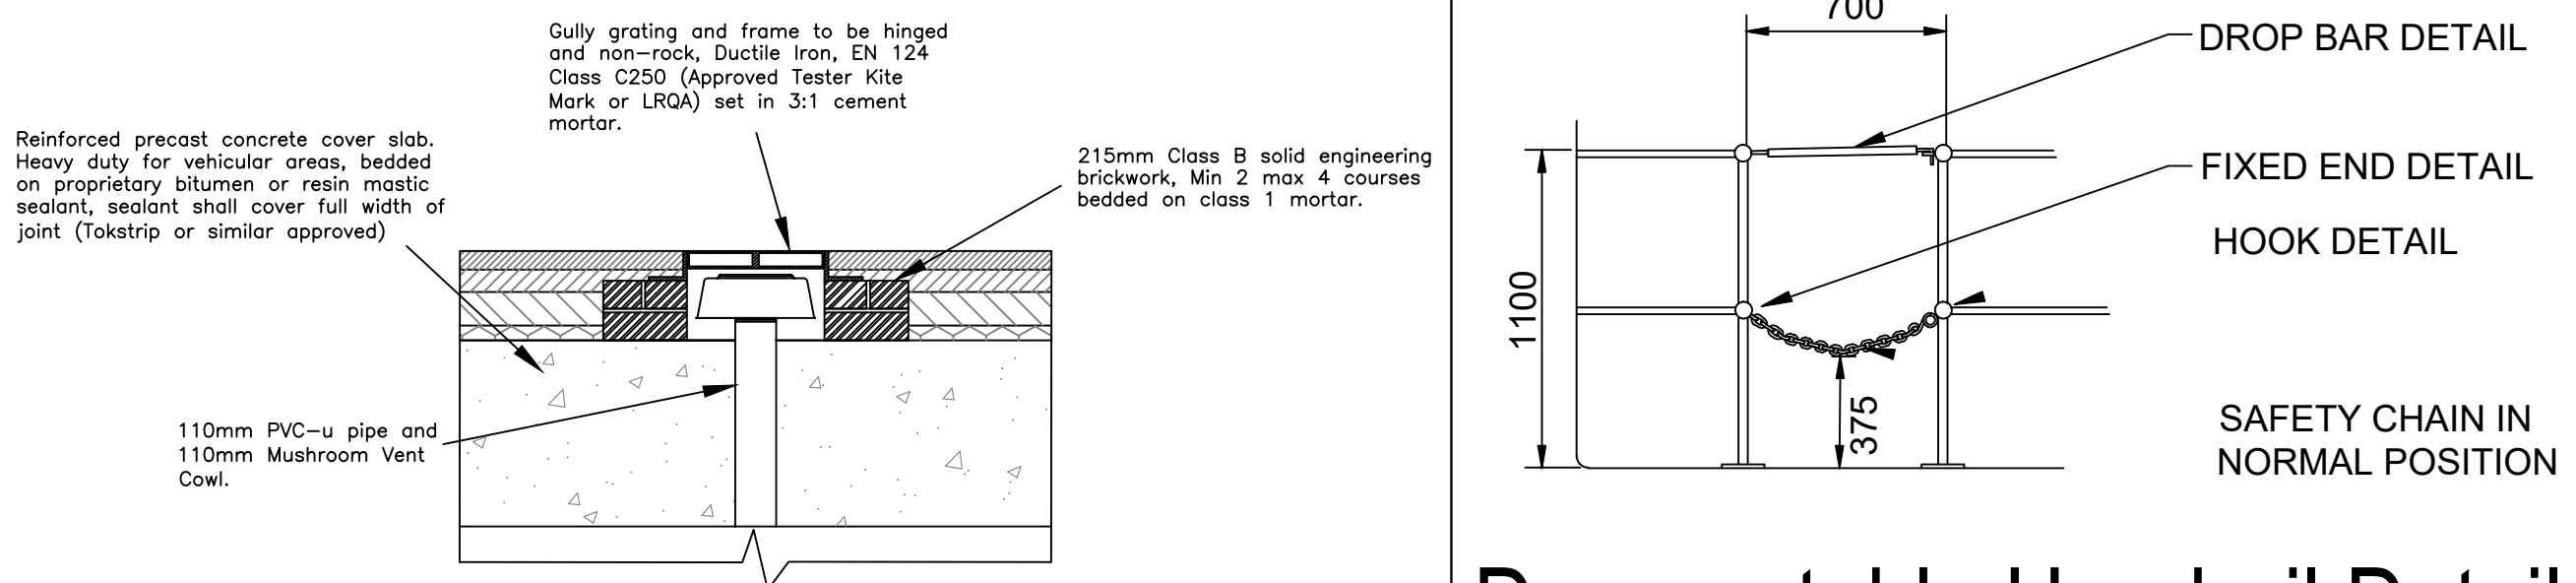


Demountable Handrail Detail

MH6) E=380834.340, N=413698.230


SCALE=1:50

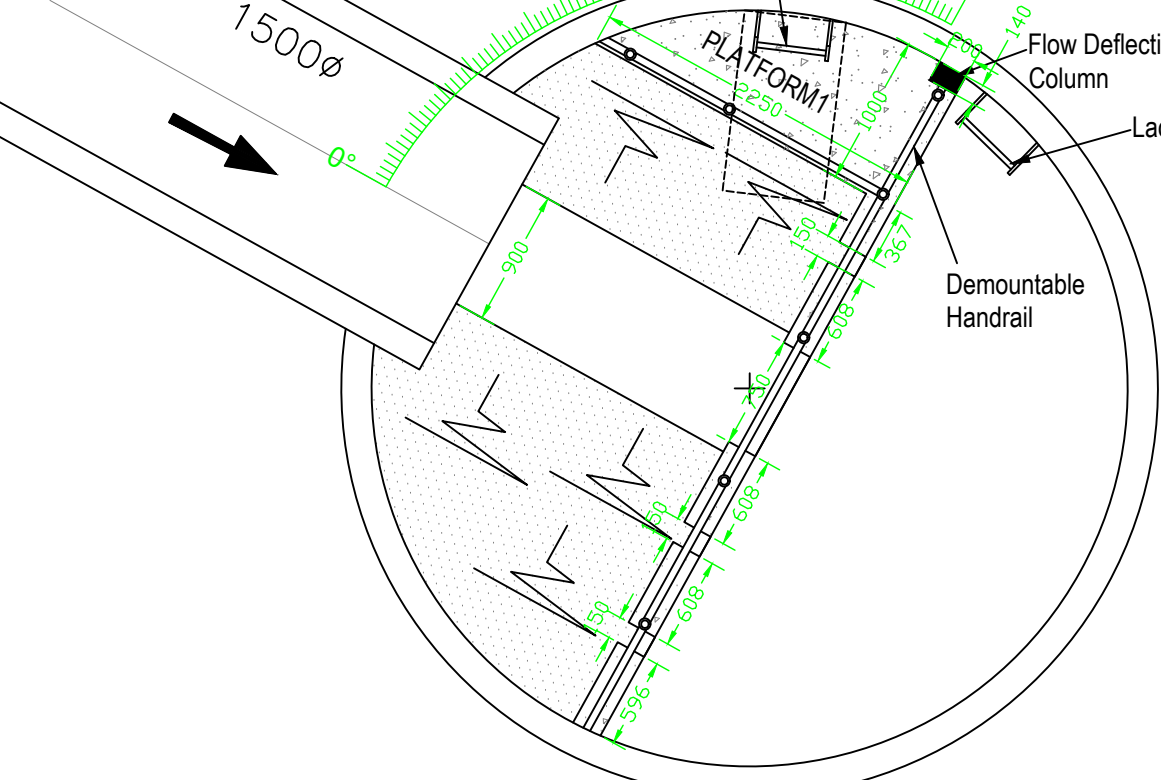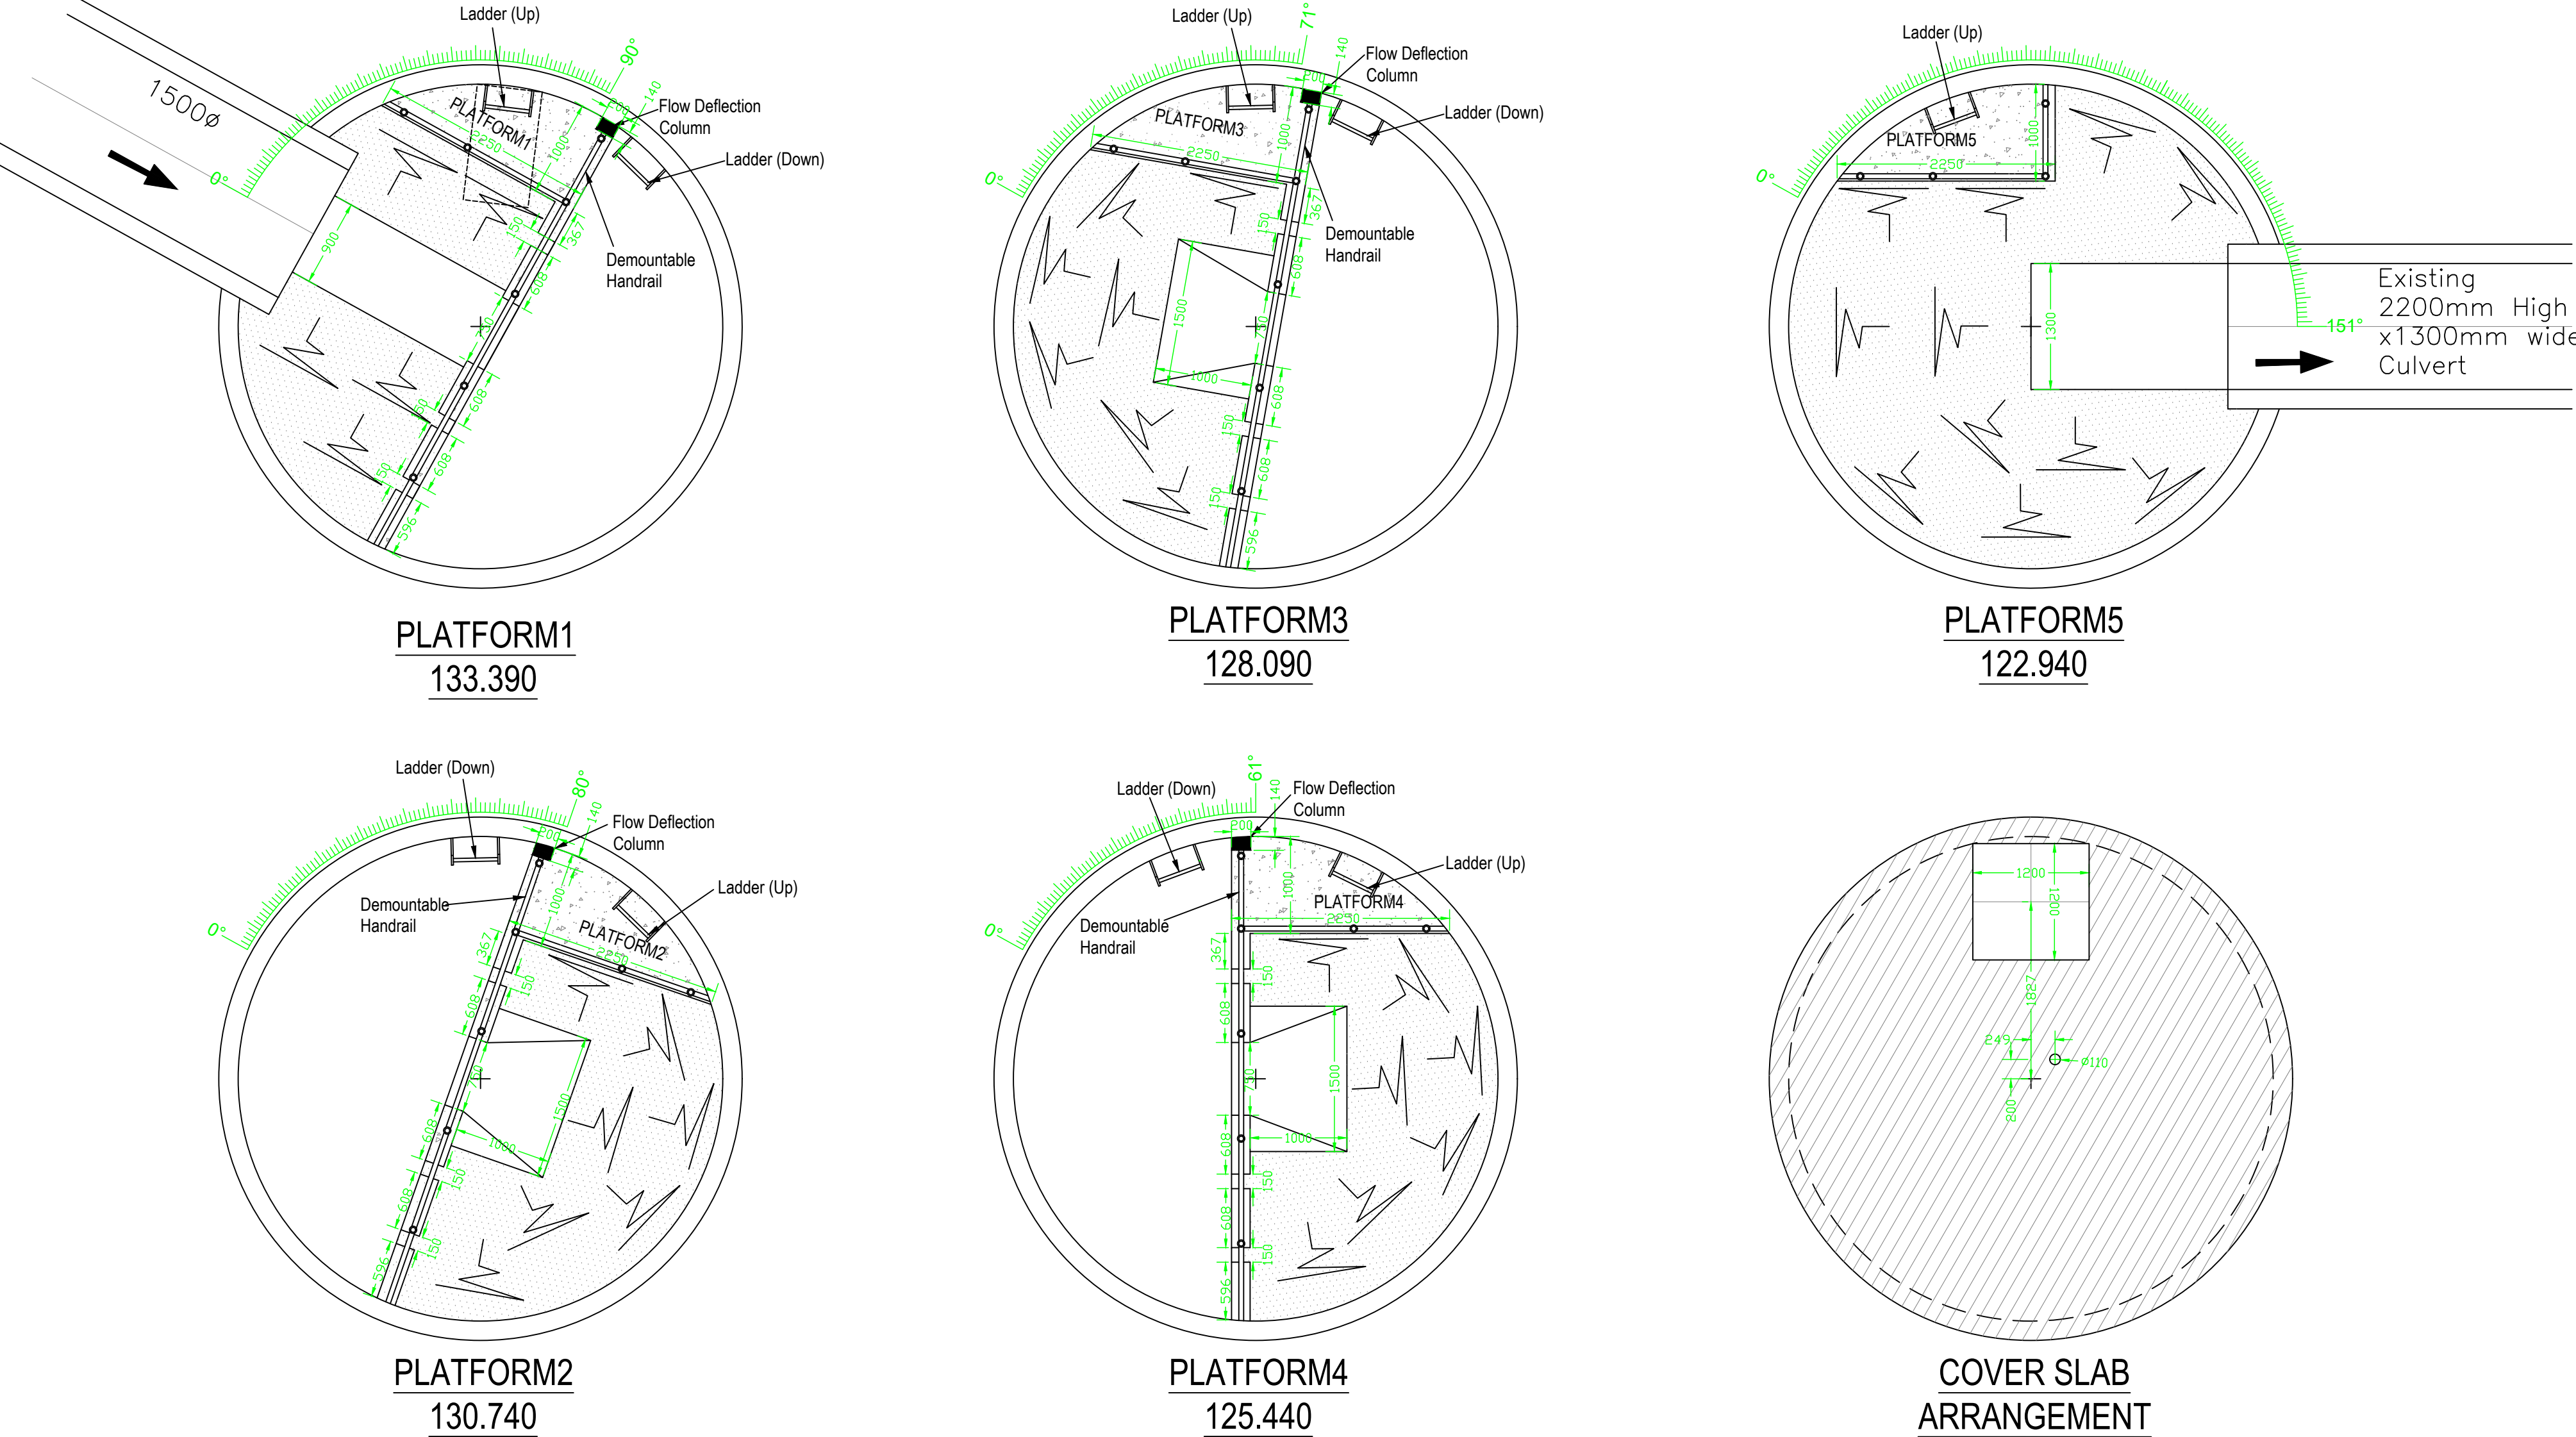


PLATFORM1
133.390

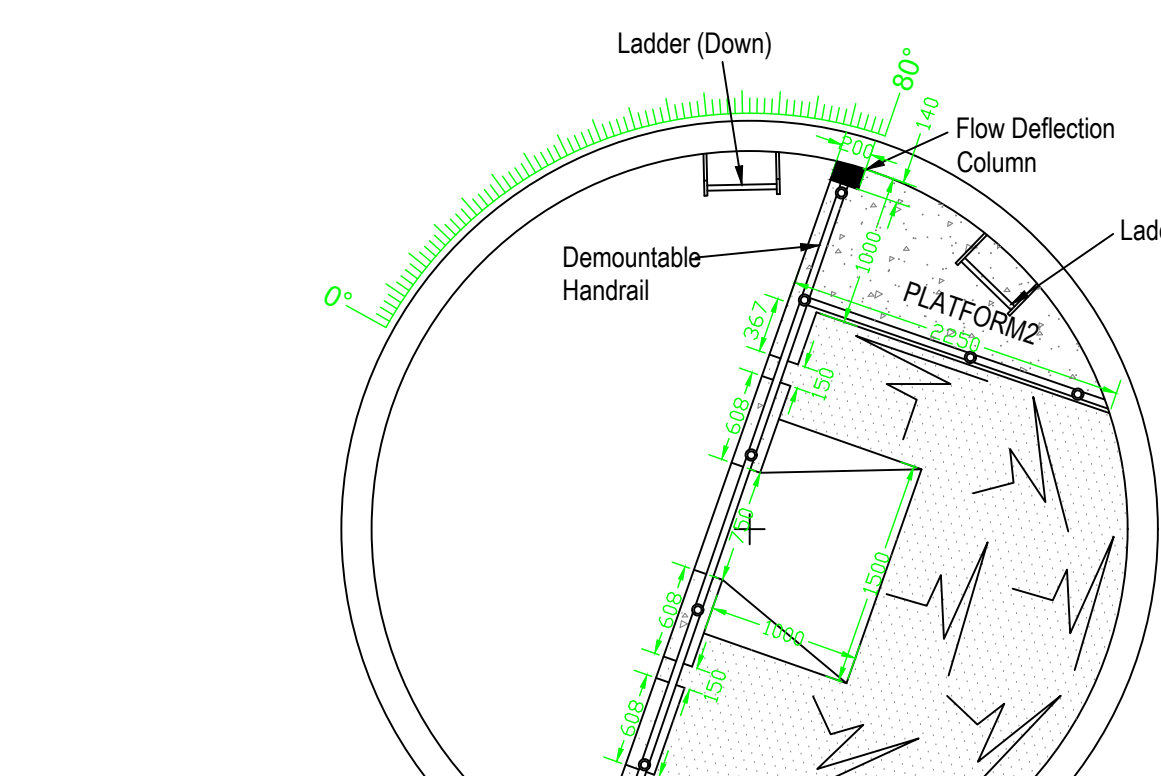


PLATFORM2
130.740

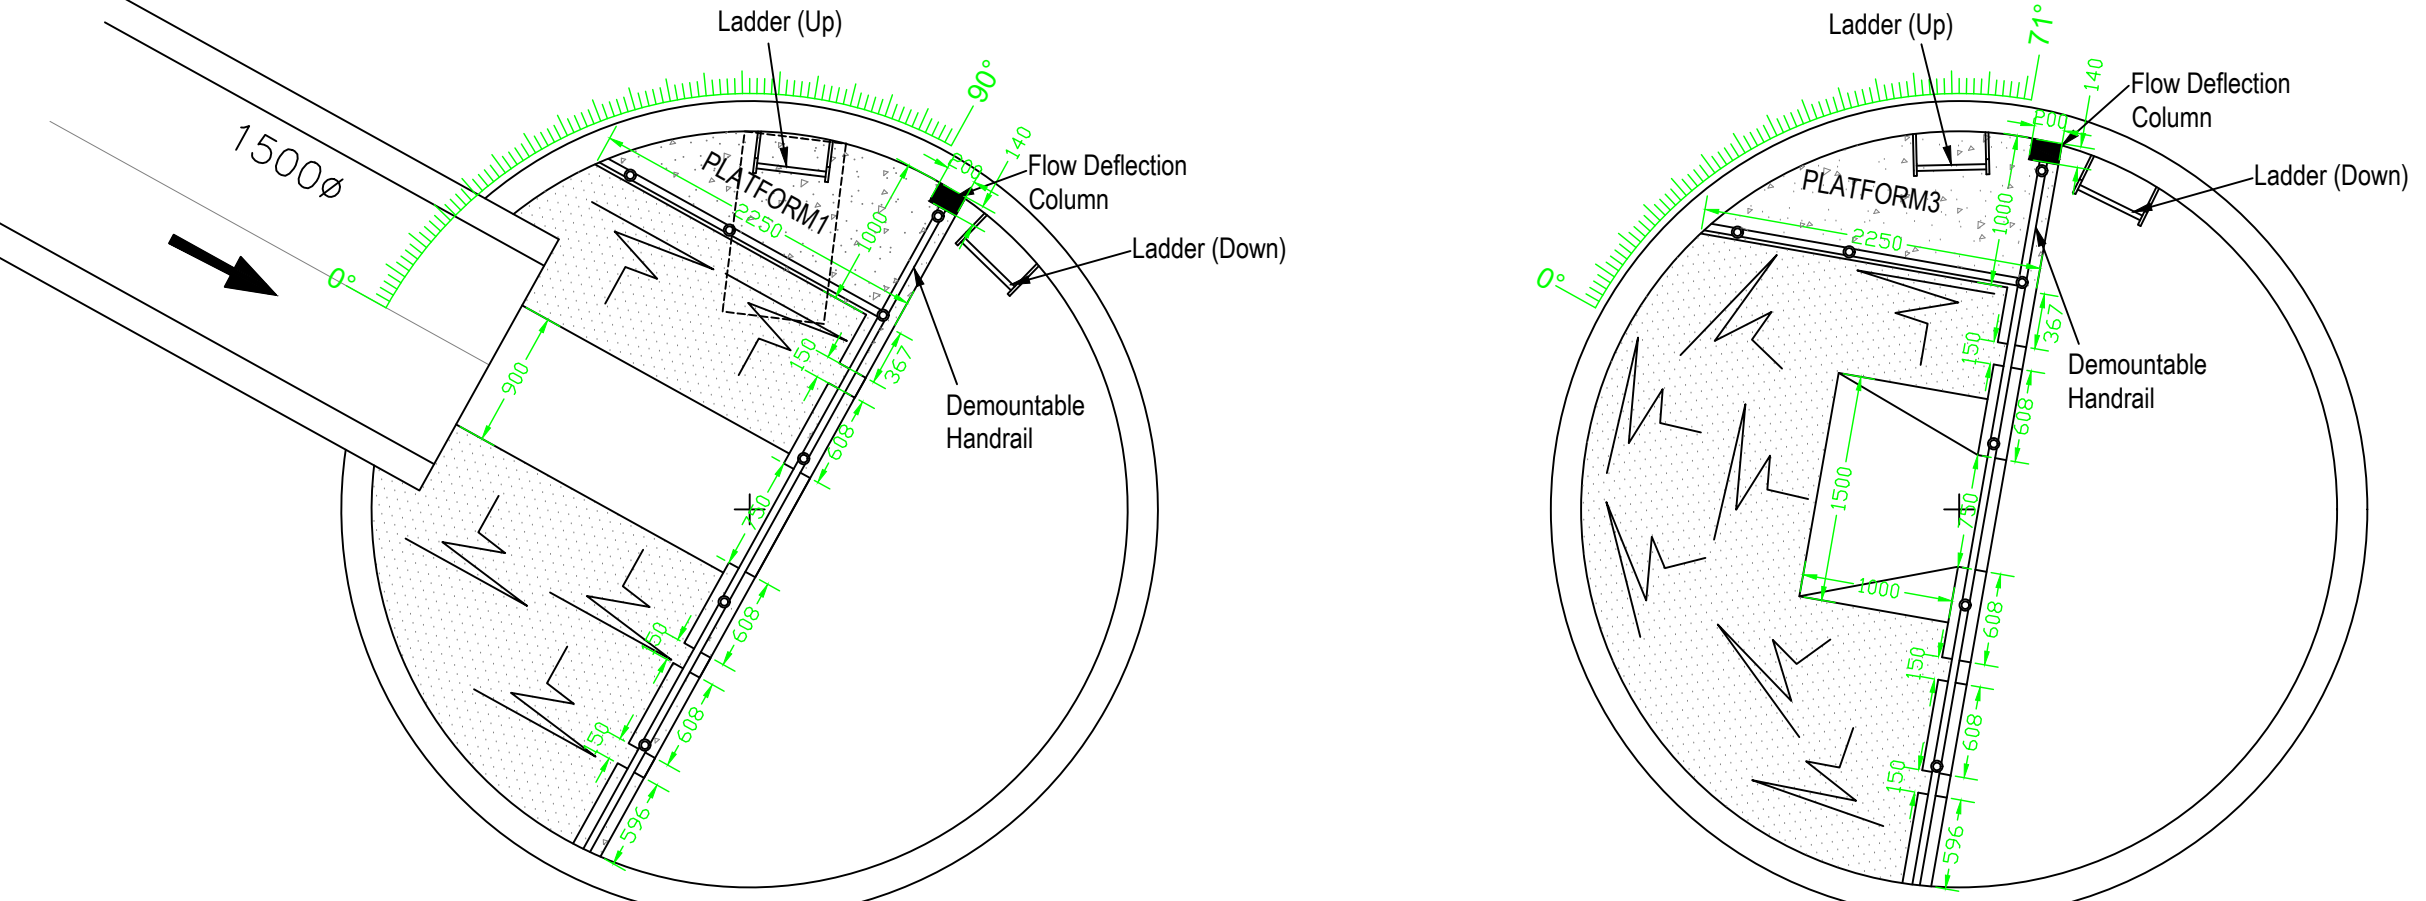


PLATFORM3
128.090

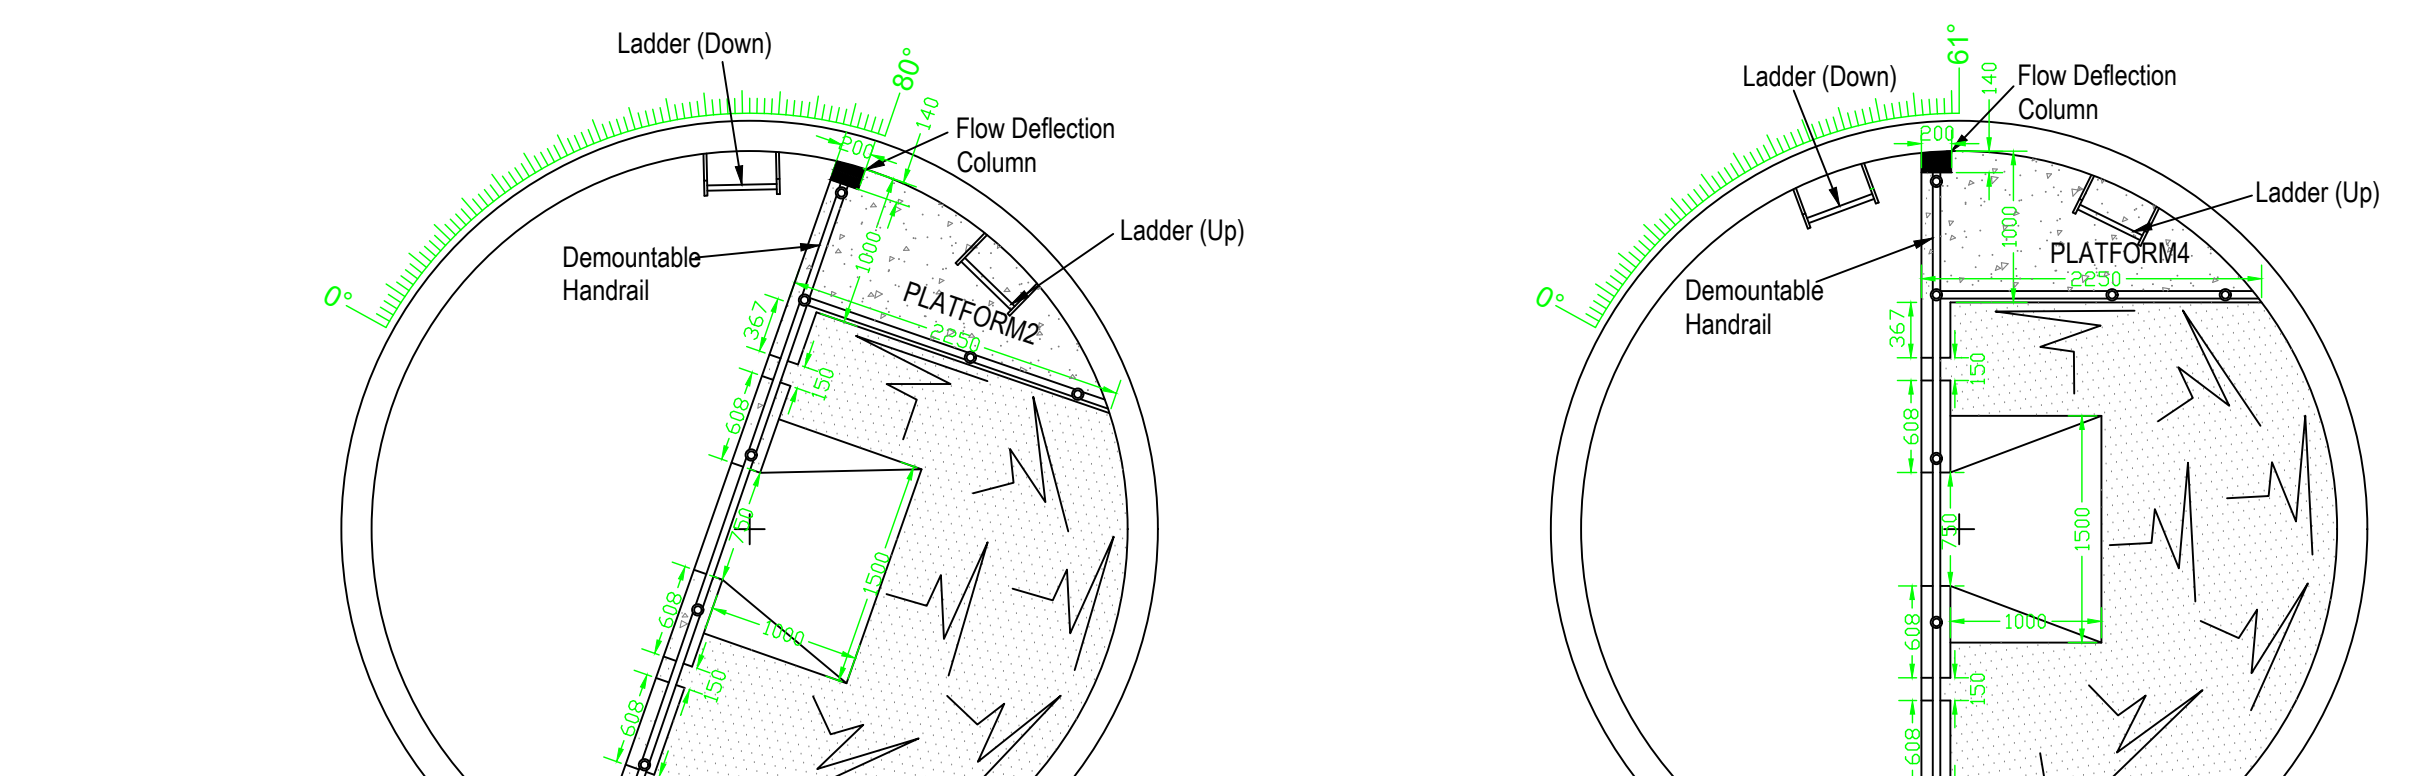


PLATFORM4
125.440

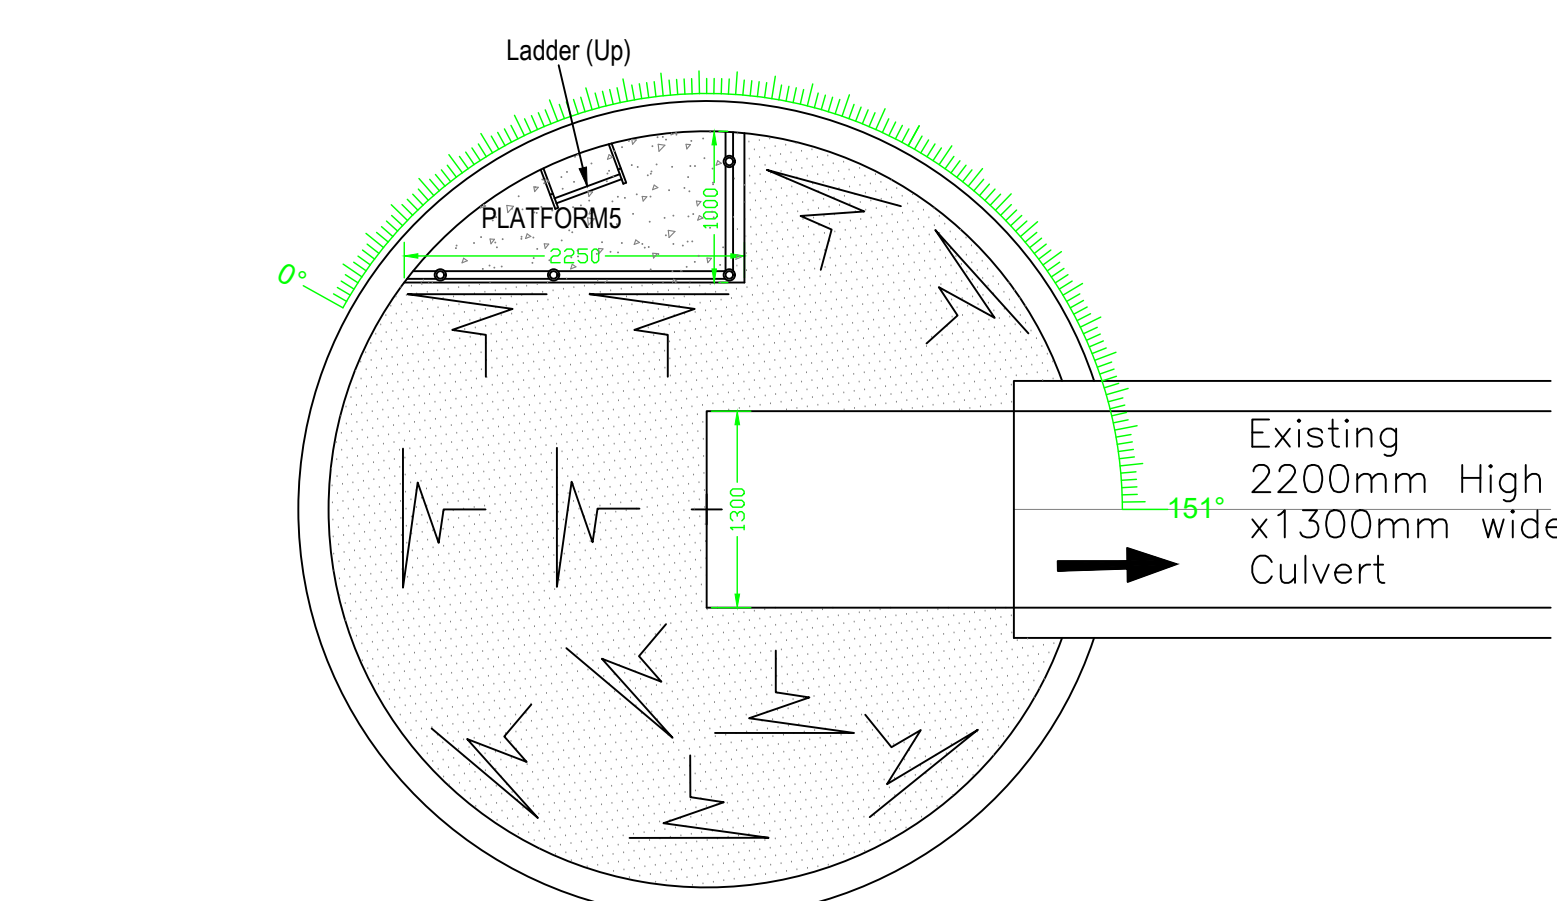


PLATFORM5
122.940

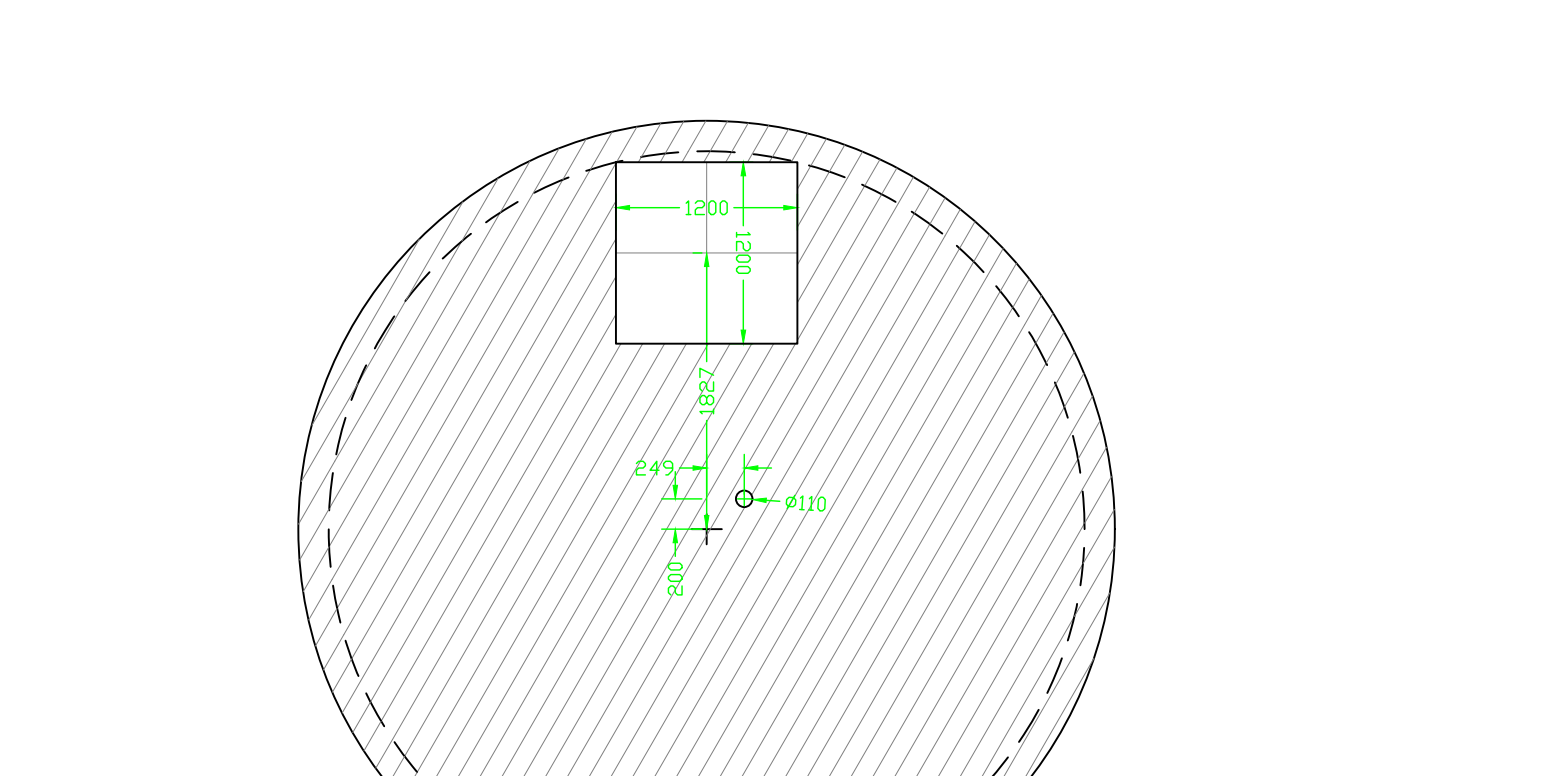

COVER SLAB
ARRANGEMENT

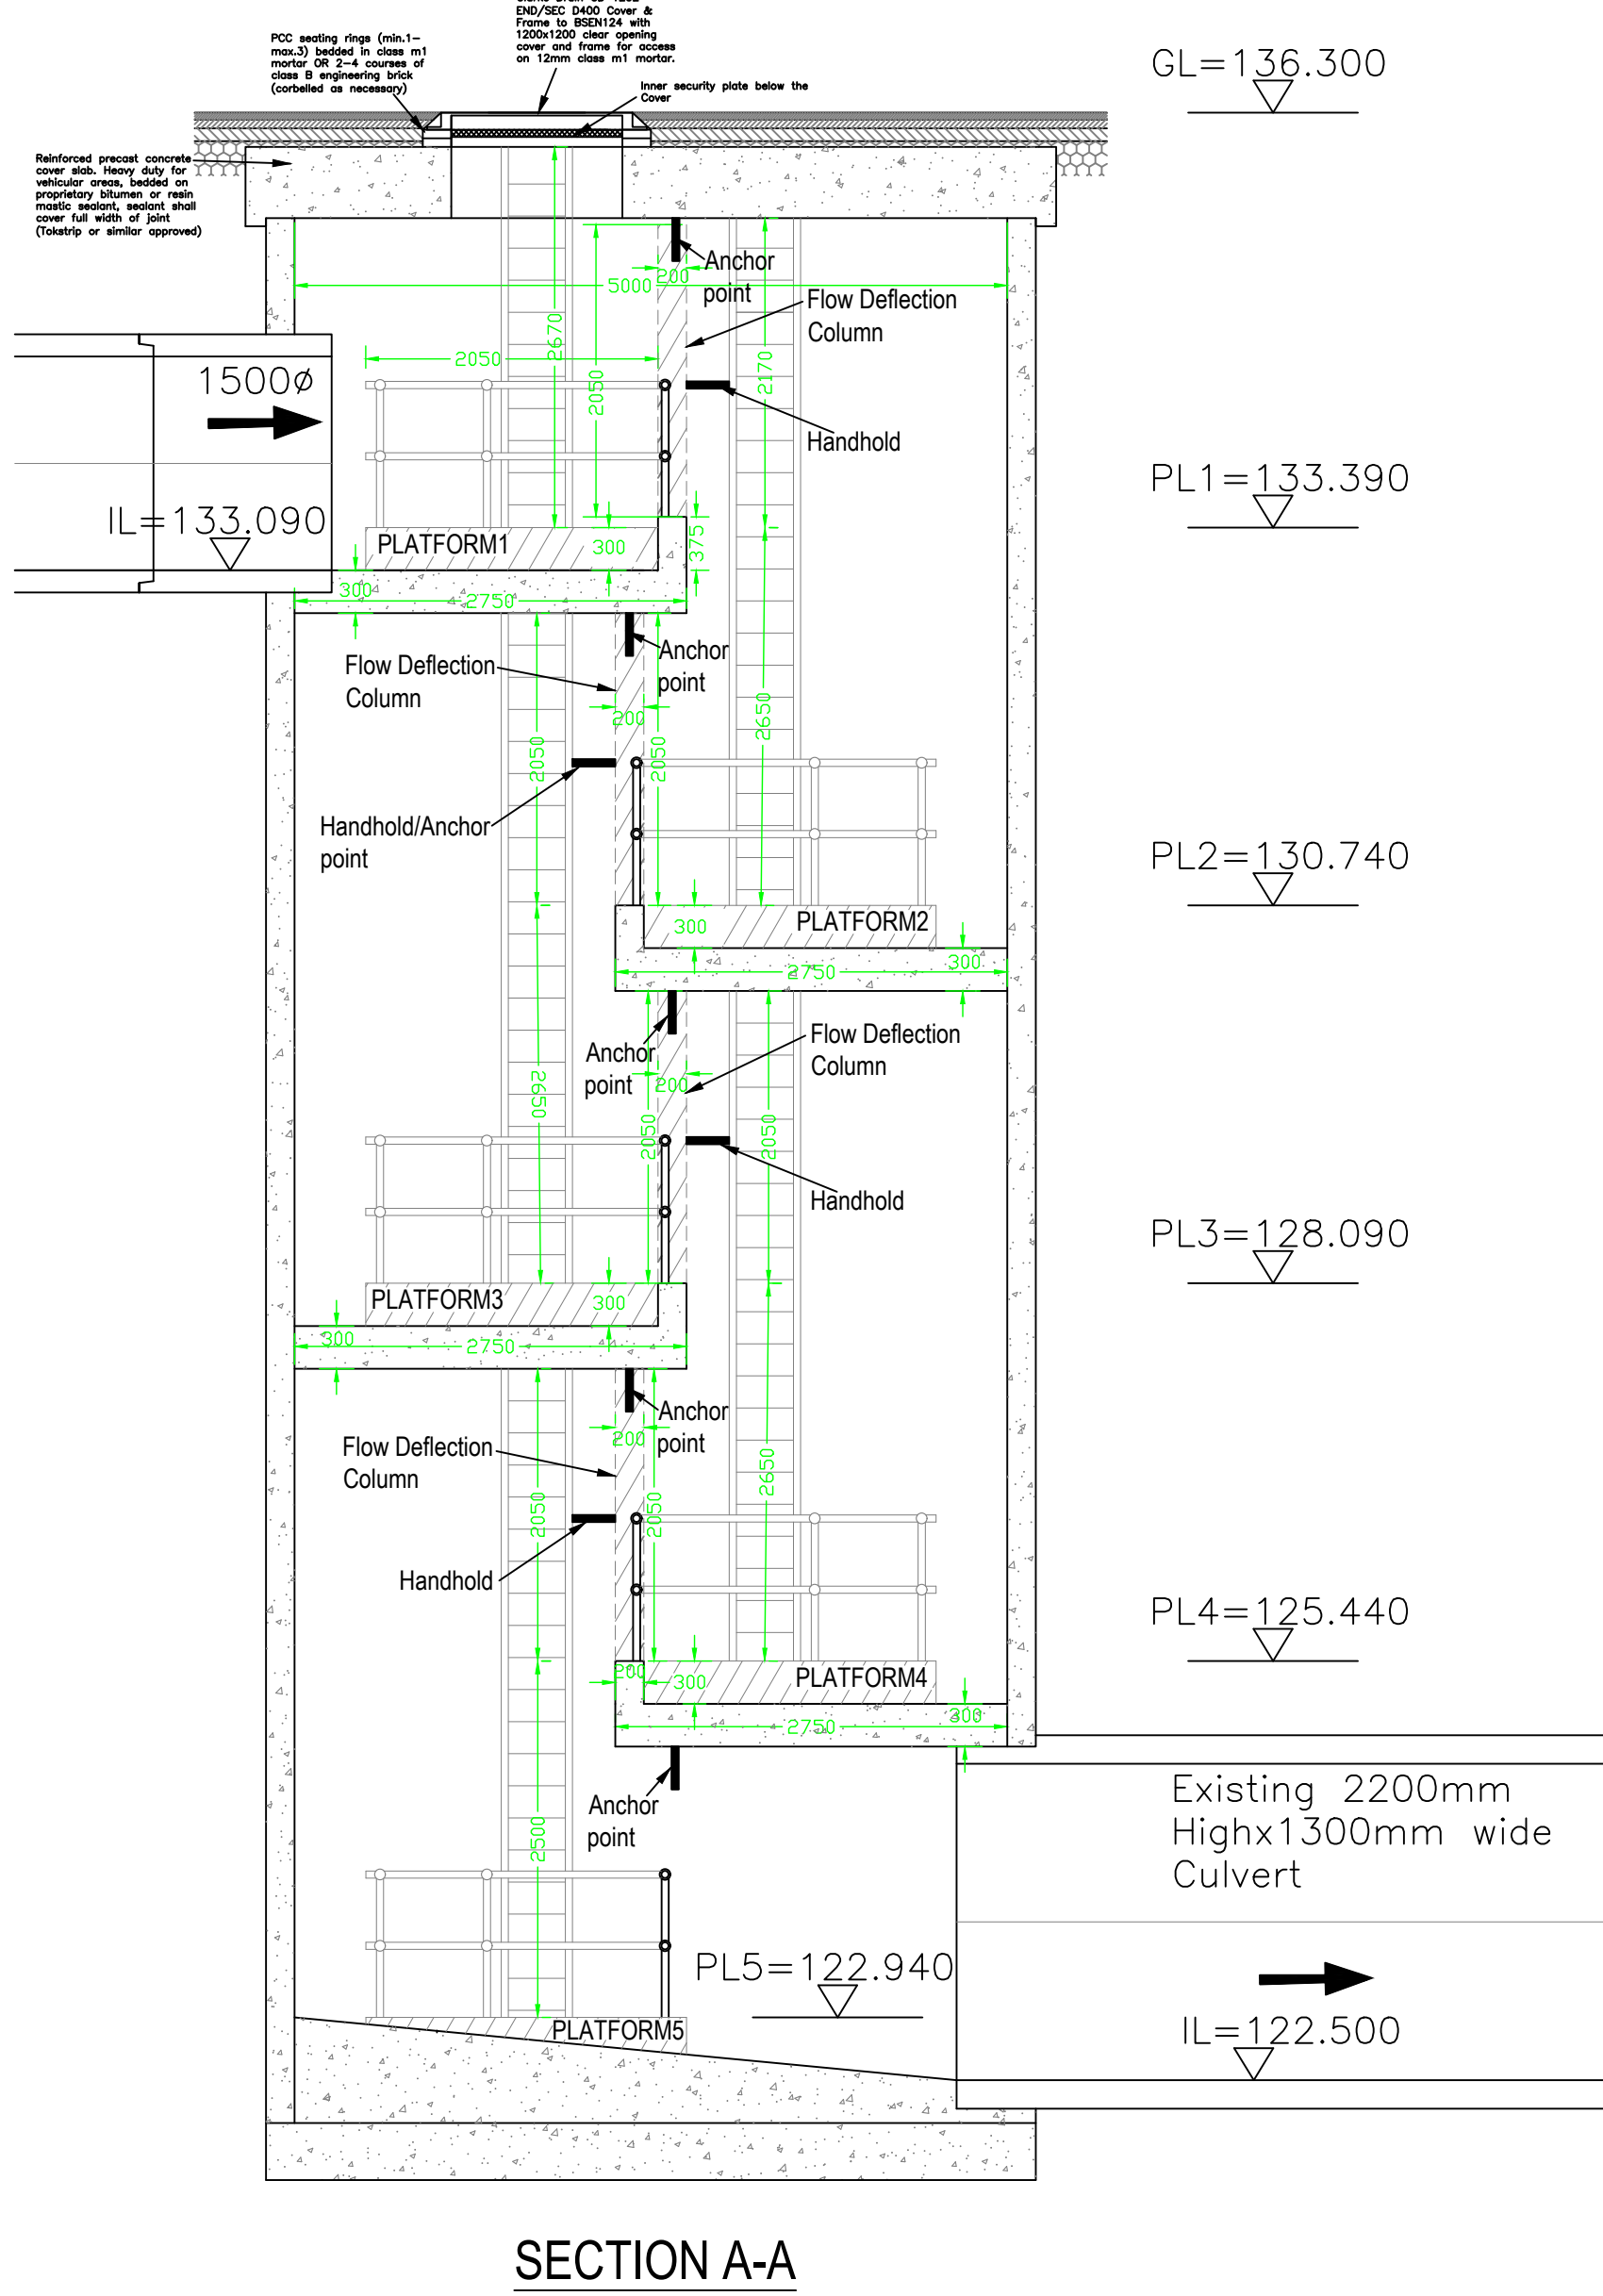

SECTION A-A

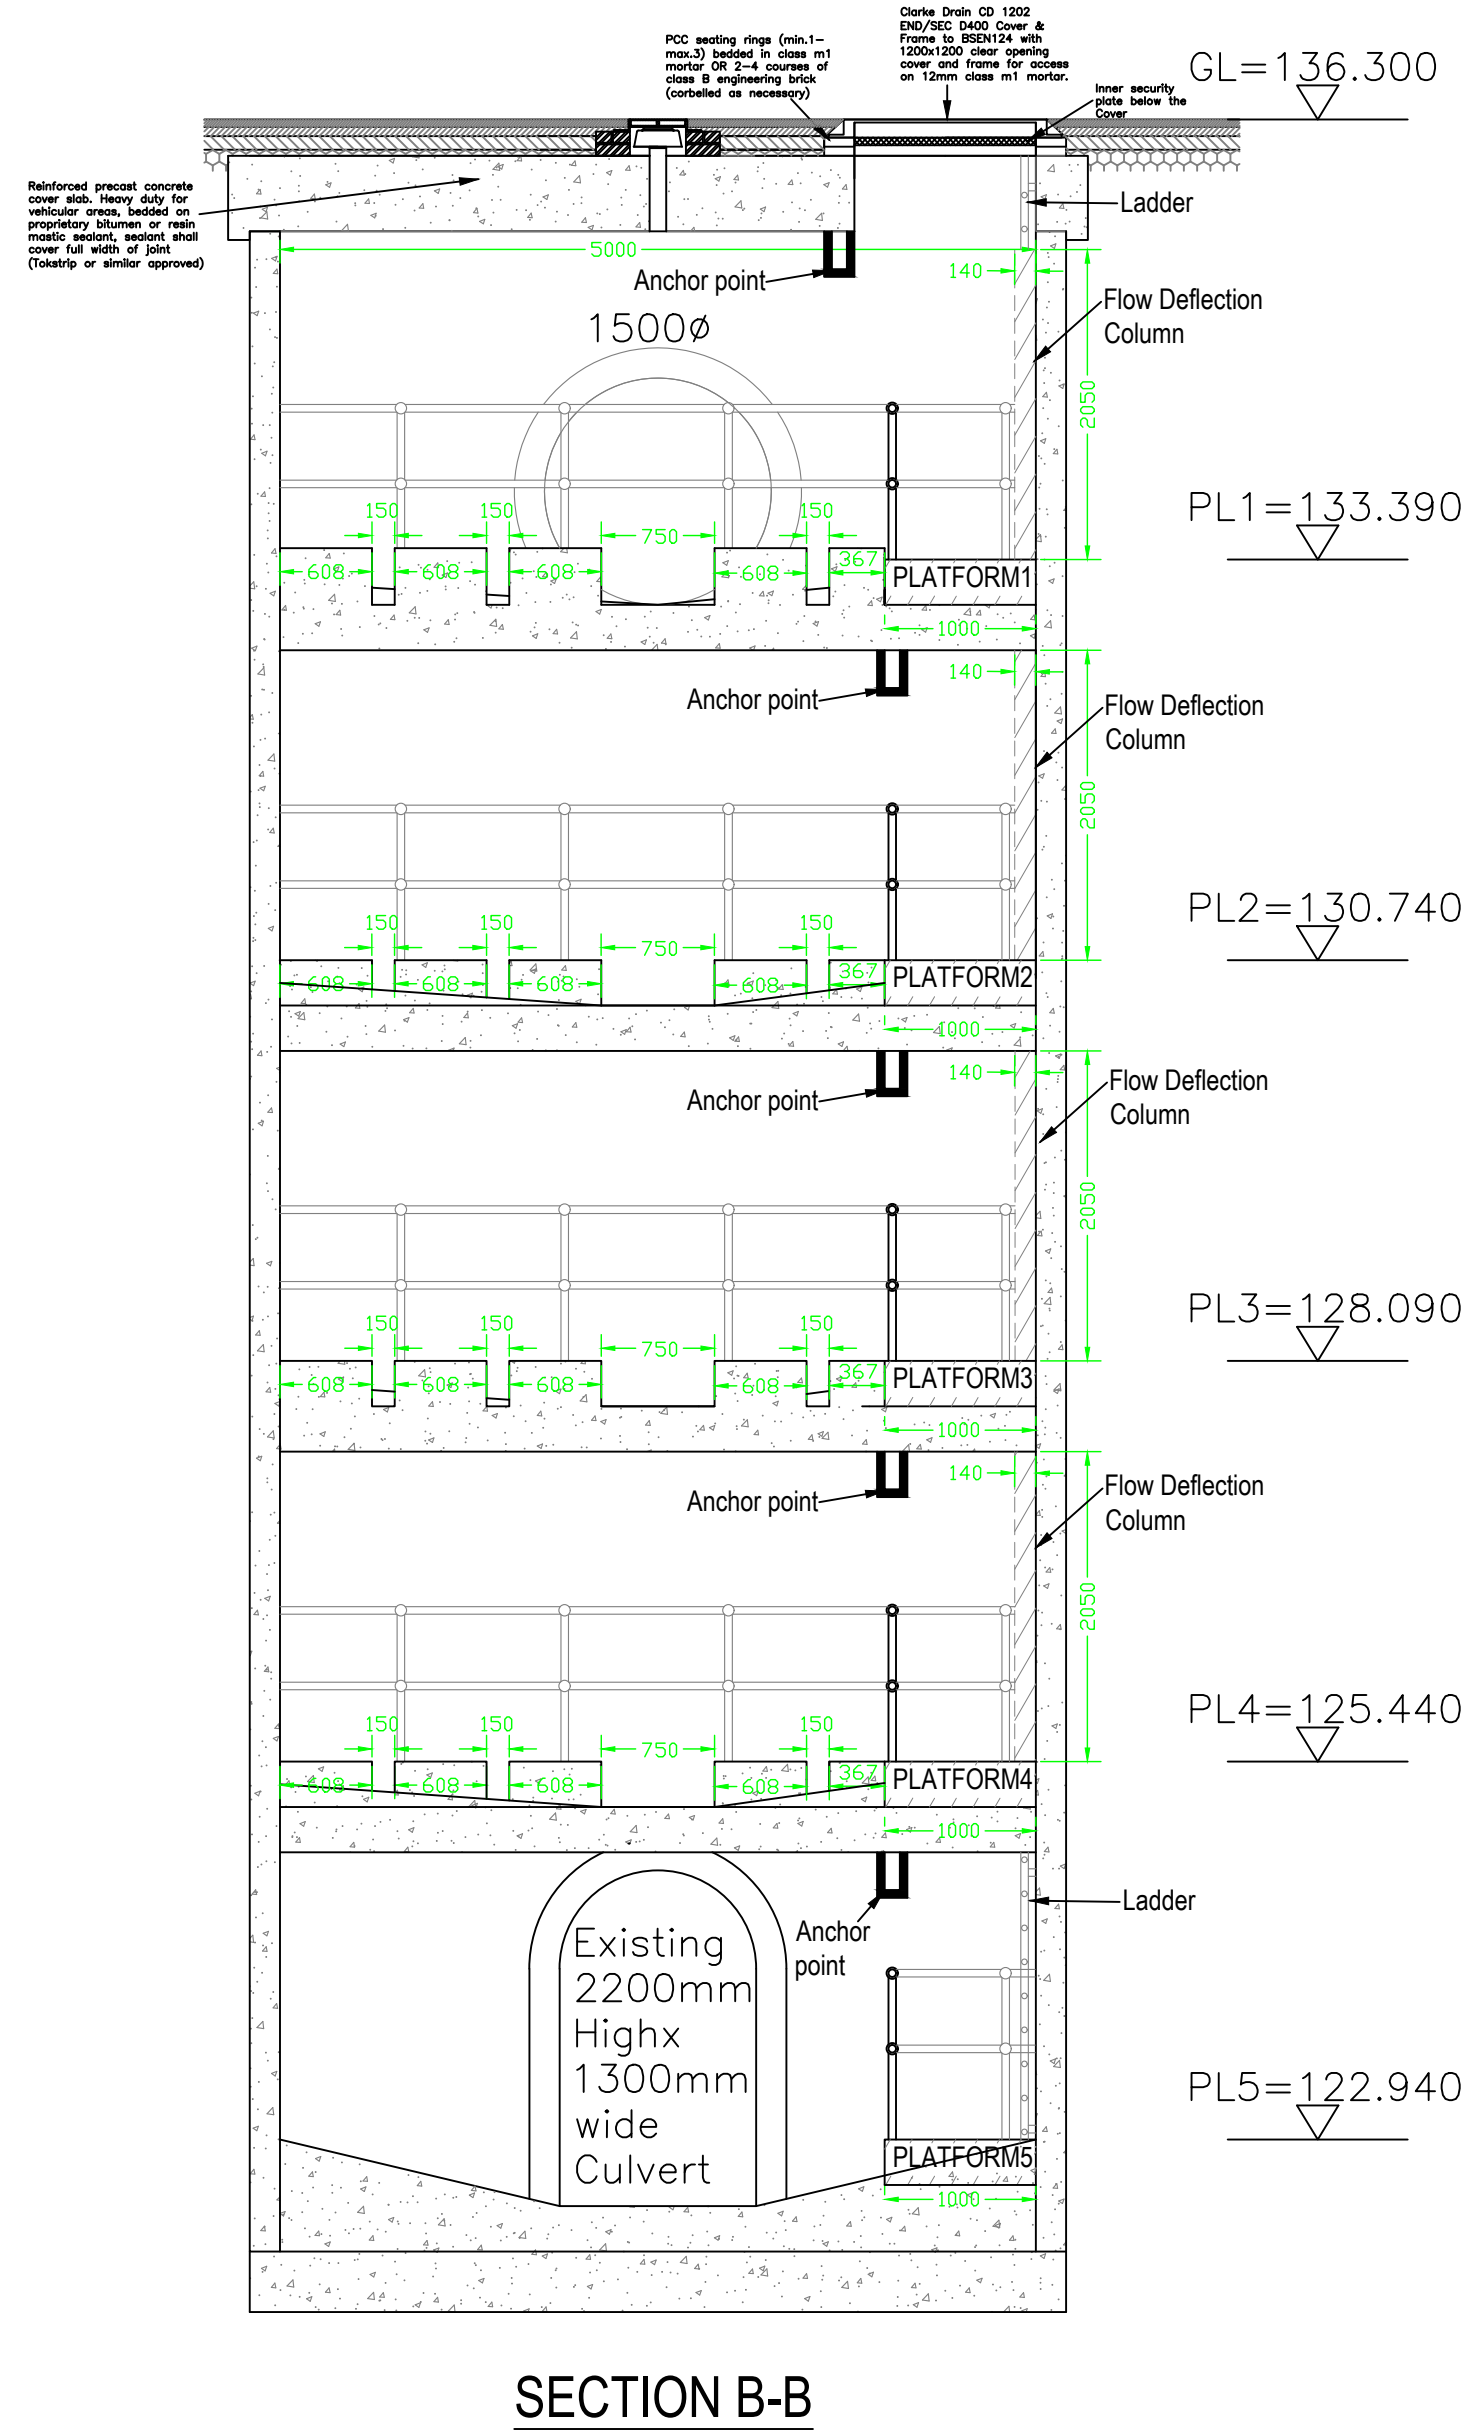

SECTION B-B

REV	DESCRIPTION	DATE	DRAWN
B	Added base opening and air vent detail. Changed the MH cover base opening and size subject to LLFA comments.	06.05.21	LB
A	Amended to suit latest hydrotec information	12.02.21	DK



**BARRATT
HOMES**

MANCHESTER

Barratt Homes Manchester
(A division of BDW Trading Ltd)
4 Brindley Road
City Park
Manchester
M16 8UG
Tel: 0161 872 0161
Fax: 0161 855 2828

Job Tetrosyl Bury	PRELIMINARY		
Title Culvert Diversion Details			
Design By DK	Date 28.01.21	Drawing Number 456-ED-51	Rev B
C.A.D By DK	Scale @ A0 As Shown		