



1 Front - Existing
1 : 100




2 Left Side - Existing
1 : 100




3 Rear - Existing
1 : 100



4 Right Side - Existing
1 : 100

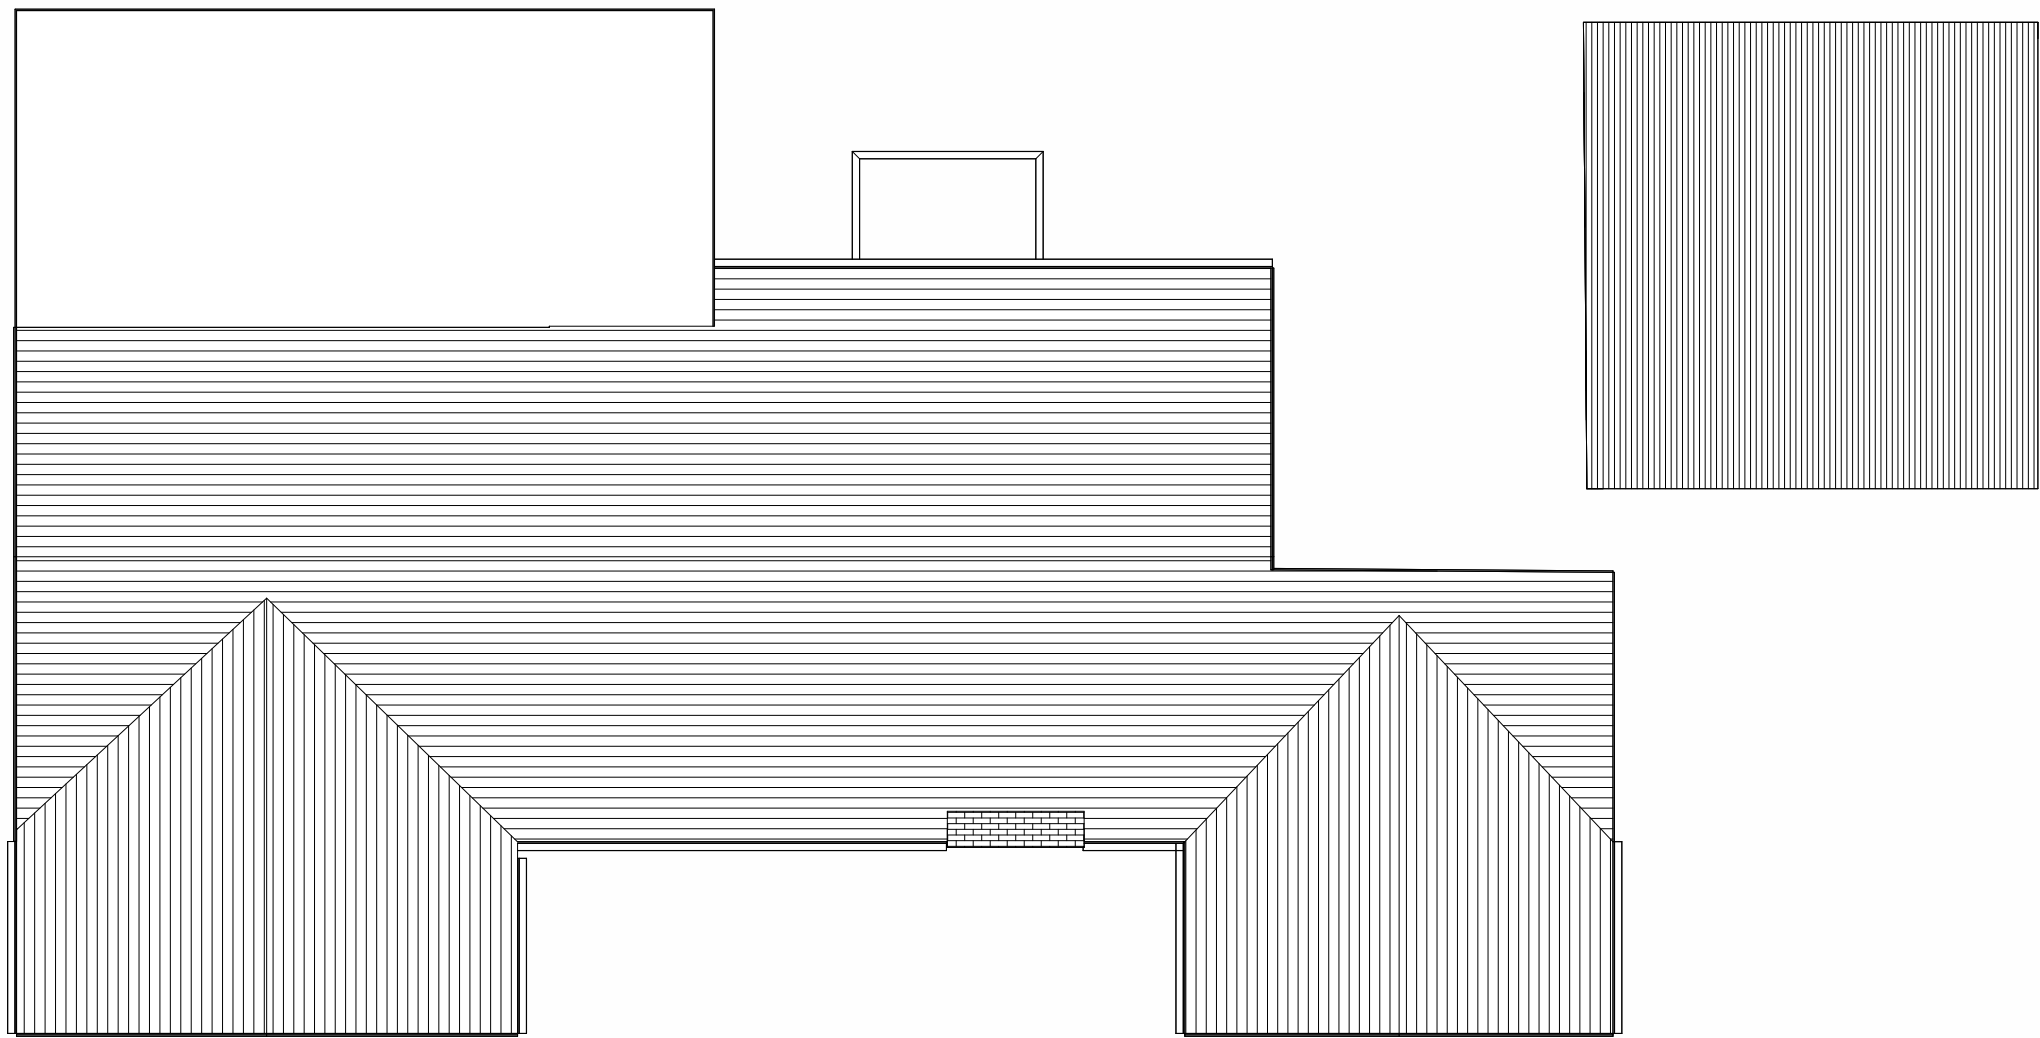

5 Level Roof - Existing
1 : 100

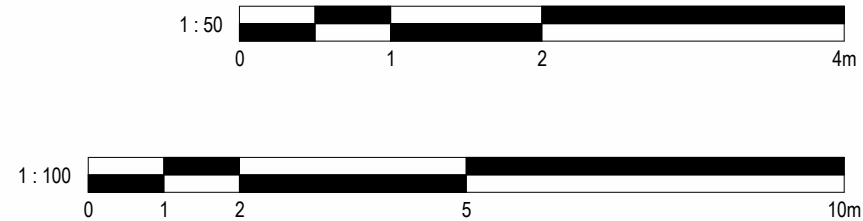

No. Description		Date	Initial
PROJECT		2 Oakfield	
TITLE		Existing Plans and Elevations	
STATUS		DESIGN	
DRAWN BY	DATE	SCALE (@ A1)	
CB	23/03/2026	1 : 100	
PROJECT NUMBER	DRAWING NUMBER	REV	
GSS26025	0E2		
GOLD SKETCH S T U D I O S www.goldsketch.co.ukinfo@goldsketch.co.uk0161 792 9595			
NOTES © COPYRIGHT - ALL RIGHTS RESERVED. THIS DRAWING AND ANY PARTS BEING REPRODUCED WITHOUT PRIOR WRITTEN CONSENT. DRAWING TO BE USED FOR THE STATUS INDICATED ONLY. ALL DIMENSIONS AND SETTING OUT SHALL BE CHECKED AND CONFIRMED ON SITE. ANY DISCREPANCIES TO BE REPORTED TO THE DESIGNER PRIOR TO THE COMMENCEMENT OF ANY WORK. ALL WORK AND MATERIALS TO BE IN ACCORDANCE WITH CURRENT BUILDING LEGISLATION RELEVANT CODES OF PRACTICE AND BRITISH STANDARDS. ALL DIMENSIONS ON THIS DRAWING ARE IN MILLIMETRES UNLESS OTHERWISE STATED.			