



BEECHWOOD ROAD

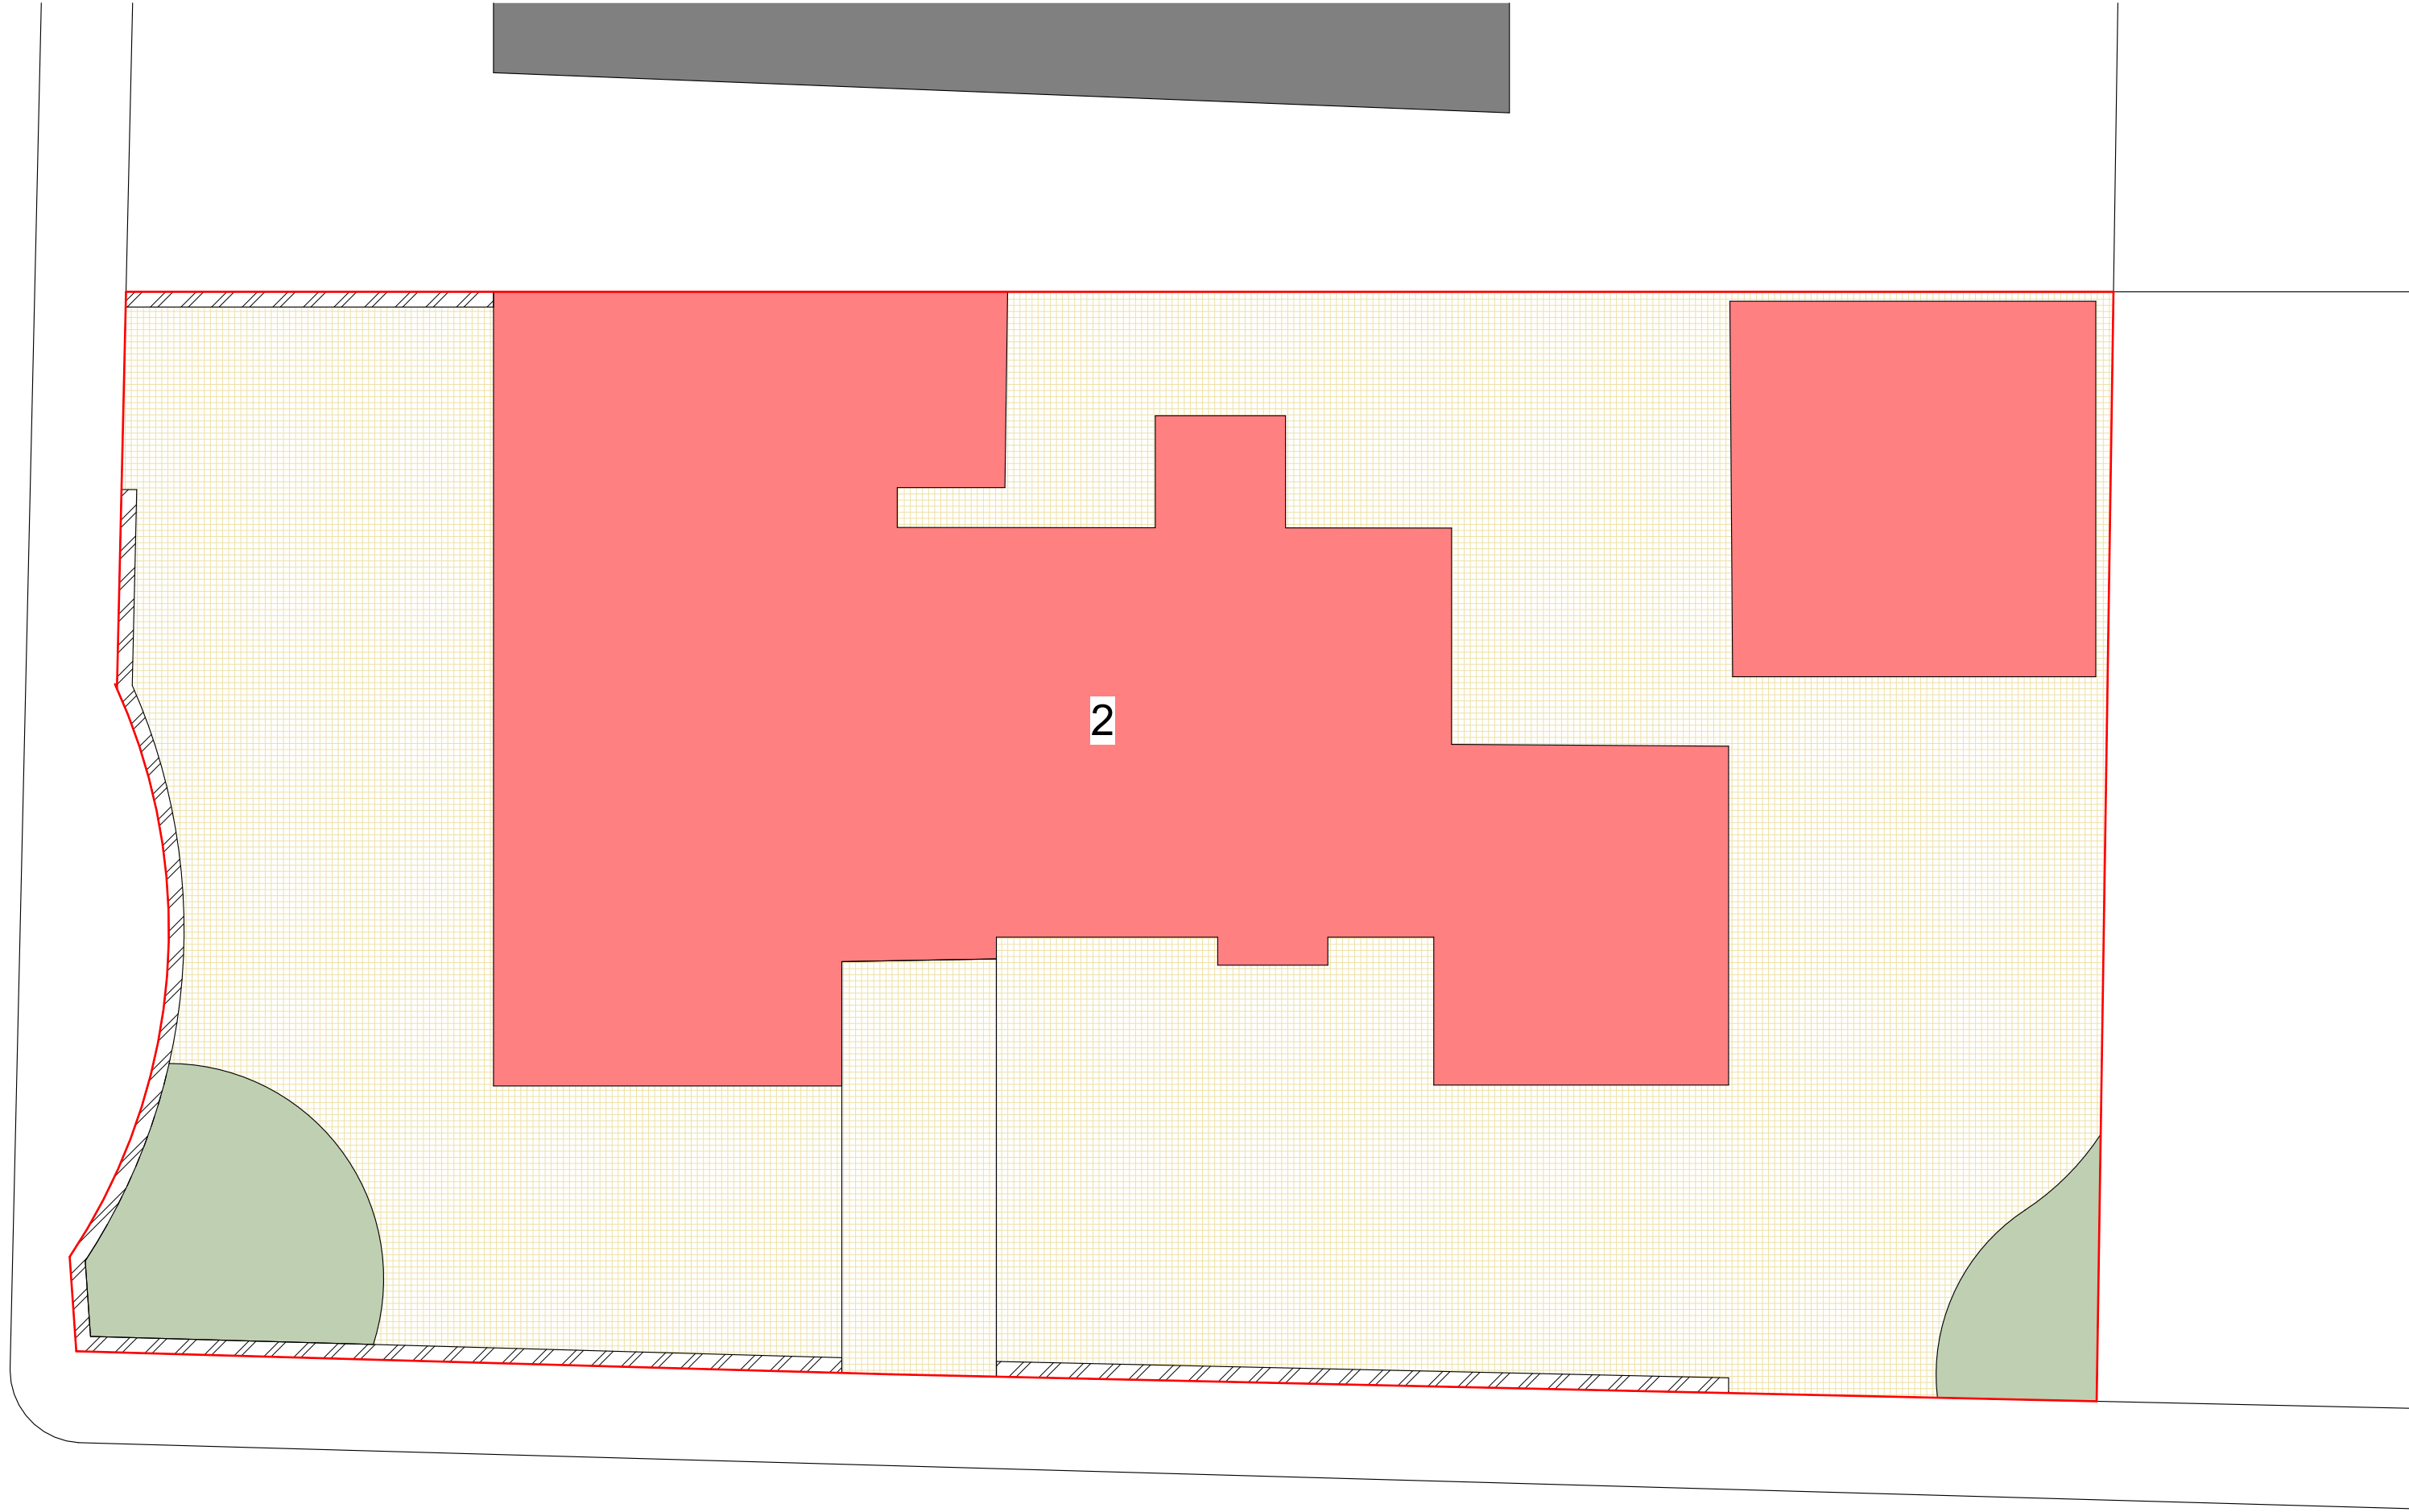

1 Site - Existing
1 : 100

OAKFIELD

BEECHWOOD ROAD

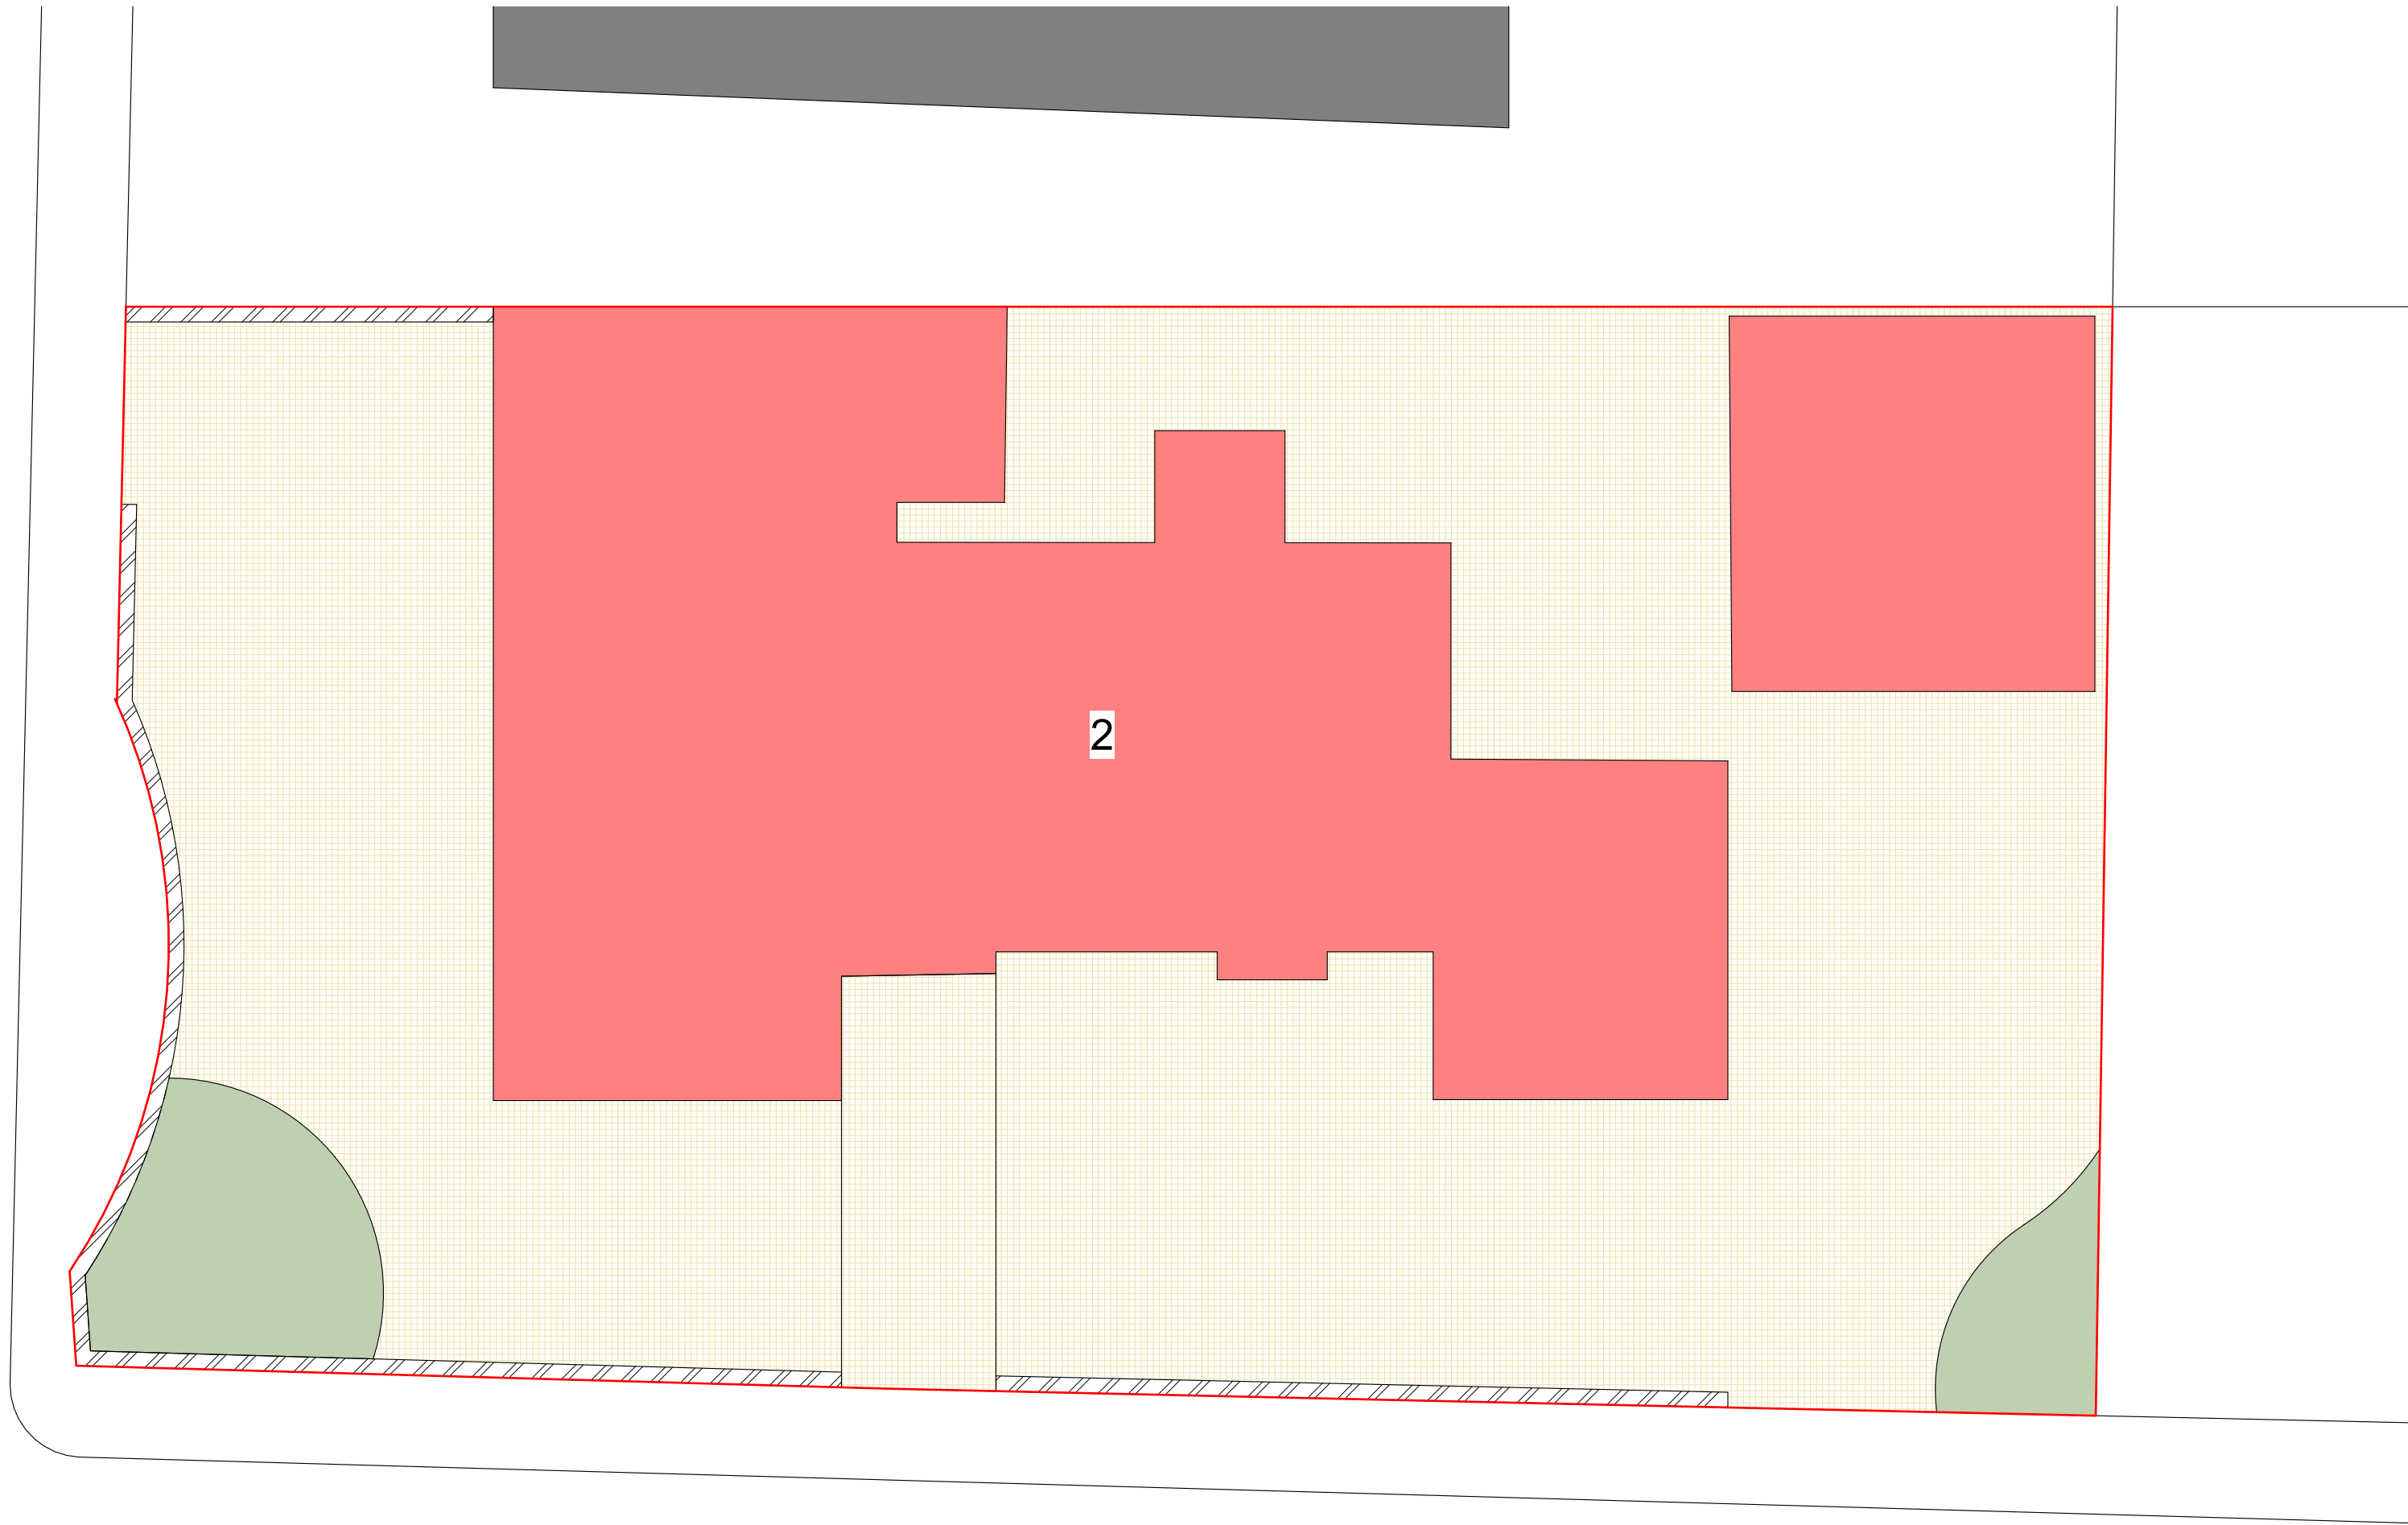

2 Site - Proposed
1 : 100

OAKFIELD

- Site Key
- Grass
 - Paving Stones
 - Driveway
 - Timber Fencing
 - Brickwork
 - Hedges
 - Trees
 - Parking
 - Existing Building
 - Proposed Building

No. Description		Date	Initial
PROJECT			
2 Oakfield			
TITLE			
Site - Existing & Proposed			
STATUS			
DESIGN			
DRAWN BY	DATE	SCALE (@ A1)	
JB	23/04/206	As indicated	
PROJECT NUMBER	DRAWING NUMBER	REV	
GSS26025.1	502		
GOLD SKETCH			
S T U D I O S			
www.goldsketch.co.uk		info@goldsketch.co.uk	0161 792 9595
NOTES			
© COPYRIGHT - ALL RIGHTS RESERVED. THIS DRAWING AND ANY PARTS THEREOF ARE THE PROPERTY OF GOLD SKETCH AND SHOULD NOT BE REPRODUCED OR TRANSMITTED IN ANY FORM OR BY ANY MEANS, ELECTRONIC OR MECHANICAL, INCLUDING PHOTOCOPYING, RECORDING, OR BY ANY INFORMATION STORAGE AND RETRIEVAL SYSTEM, WITHOUT THE WRITTEN PERMISSION OF GOLD SKETCH. ALL DIMENSIONS AND TOLERANCES ARE IN MILLIMETRES UNLESS OTHERWISE STATED.			

