

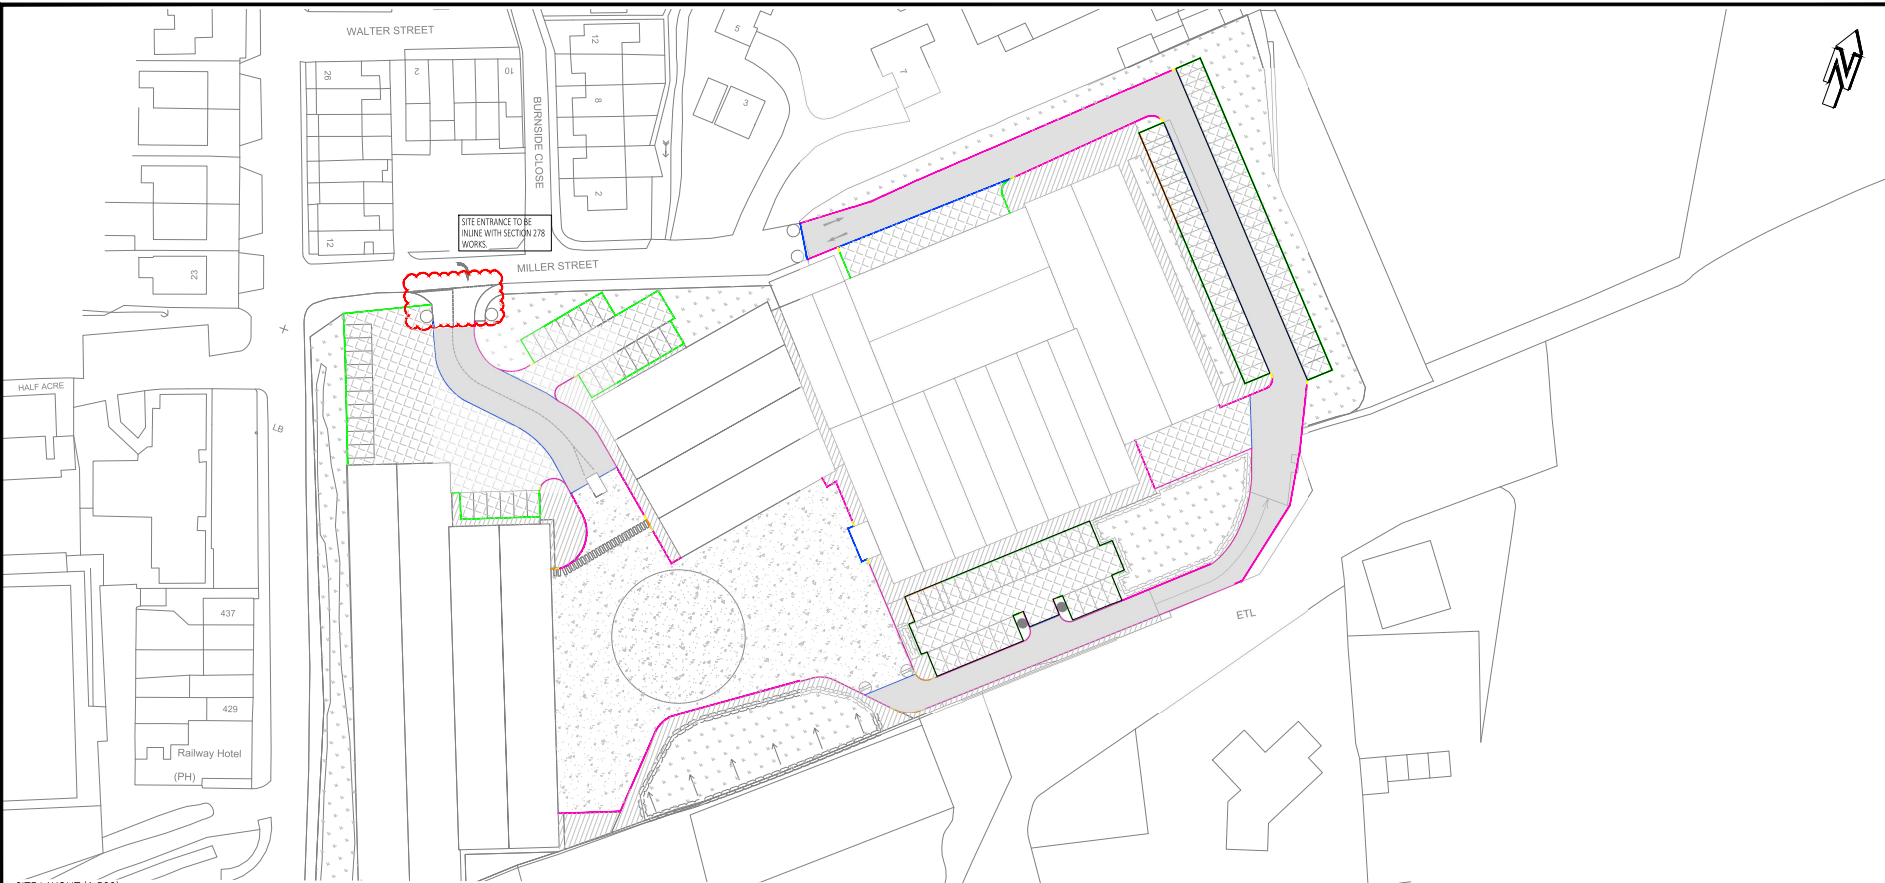
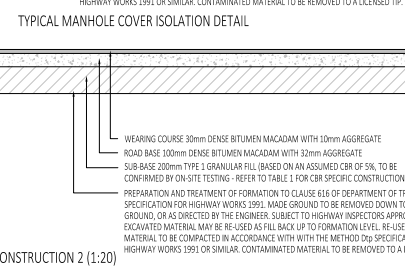
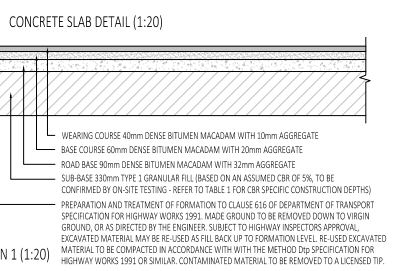
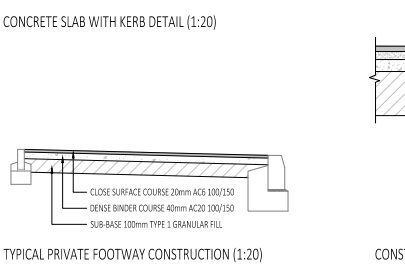
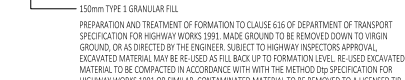
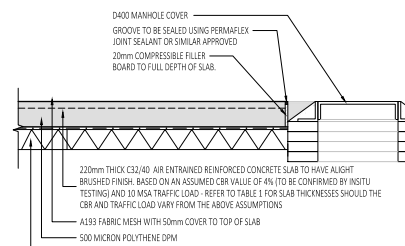
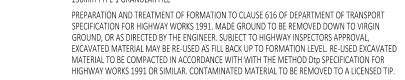
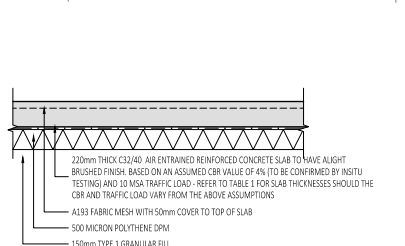
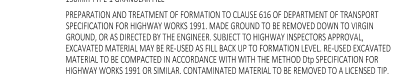


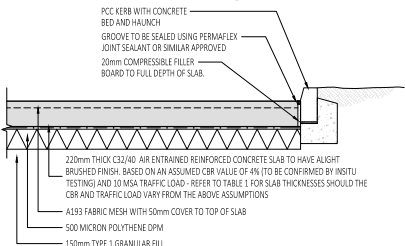

SITE LAYOUT (1:500)

EXTERNAL CONCRETE SLAB THICKNESS		CONCRETE STRENGTH CLASS						
TRAFFIC LOAD (MSA)		3	4	5	6	6-10	10-10	
150mm HA TYPE 1 SUB-BASE								
A193 MESH REINFORCEMENT								
C32/40	0	150	150	150	150	150	150	
C32/40	1	175	175	175	175	175	175	
C32/40	5	195	195	190	190	190	185	
C32/40	10	225	220	220	215	215	210	
C32/40	15	240	240	235	235	235	230	
C32/40	20	250	250	250	250	245	240	

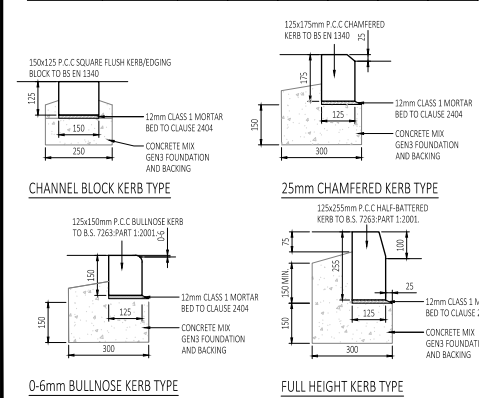

- NOTES:
1. COPYRIGHT IN THE DOCUMENT BELONGS TO PAUL WAITE ASSOCIATES LIMITED & ALL RIGHTS IN IT ARE RESERVED BY THE OWNER.
 2. NO PART OF THIS DRAWING MAY BE COPIED, TRANSFERRED, OR MADE AVAILABLE TO USERS OTHER THAN THE ORIGINAL RECIPIENT, INCLUDING ELECTRONICALLY, WITHOUT PRIOR PERMISSION FROM PAUL WAITE ASSOCIATES LIMITED.
 3. THIS DRAWING IS TO BE READ IN CONJUNCTION WITH ALL RELEVANT ARCHITECTS & ENGINEERS DRAWINGS & SPECIFICATIONS.
 4. ALL DIMENSIONS ARE SHOWN IN MILLIMETRES.
 5. NO DIMENSIONS TO BE SCALED FROM THIS DRAWING.
 6. ONLY POST-HARVEST COPIES OF DRAWINGS SHOULD BE REFERRED TO FOR CONSTRUCTION USE. THE USE OF AUTOCAD DRAWINGS/WORKS IS UNDERTAKEN ENTIRELY AT THE DEVELOPERS RISK AND ALL DIMENSIONS AND SETTING OUT MUST BE CHECKED IN CONJUNCTION WITH THE ARCHITECT AND ENGINEERS CONSTRUCTION COORDINATOR. RE-DRAWINGS SHOULD BE COMPLETED AT LATEST ISSUE ON THE DOCUMENT EDGE SHEET PRIOR TO COMMENCEMENT OF WORKS AND SHOULD BE USED ONLY FOR THEIR INTENDED DRAWING SCALE & ANY DISCREPANCIES BETWEEN THE ARCHITECT AND ENGINEERS DRAWINGS ARE TO BE IMMEDIATELY NOTIFIED TO ALL PARTIES.

- KEY
- FULL HEIGHT KERB TYPE
 - TRANSITION KERB
 - 0-6mm BULLNOSE KERB
 - 25mm CHAMFERED KERB
 - CHANNEL BLOCK KERB
 - PROPOSED CONCRETE SLAB DETAIL
 - PROPOSED TARMAC SURFACE (CONSTRUCTION 1)
 - PROPOSED TARMAC ROAD SURFACE (CONSTRUCTION 2)
 - PRIVATE FOOTWAY CONSTRUCTION
 - LANDSCAPING (DETAILS TO BE IN-LINE WITH ARCHITECTS DETAILS)

HATCH	CONSTRUCTION	AREA
	CONCRETE	3430m ²
	TARMAC (CON. 1)	1820m ²
	TARMAC (CON. 2)	2800m ²
	PRIVATE FOOTWAY	1150m ²
	LANDSCAPING	3030m ²

NO.	DESCRIPTION	AREA	DATE
1	AREA TO BE LAYED OUT TO DRAWING		
2	AREA TO BE LAYED OUT TO DRAWING		
Client: Paul Waite Associates Ltd

Project: FAITH IN NATURE

Higher Ainsworth Road Radcliffe

External Build Up Layout and Details

Design: A1 AS SHOWN

Drawn: IB

Checked: JLE

Date: JUL 22

Job Number: 21053

Originator: PWA

Zone: 00

Level: XX

Type: DR

Scale: C

Drawing No: 4000

Rev: P02