





Overhead Indicating That
Any Data is Approximate

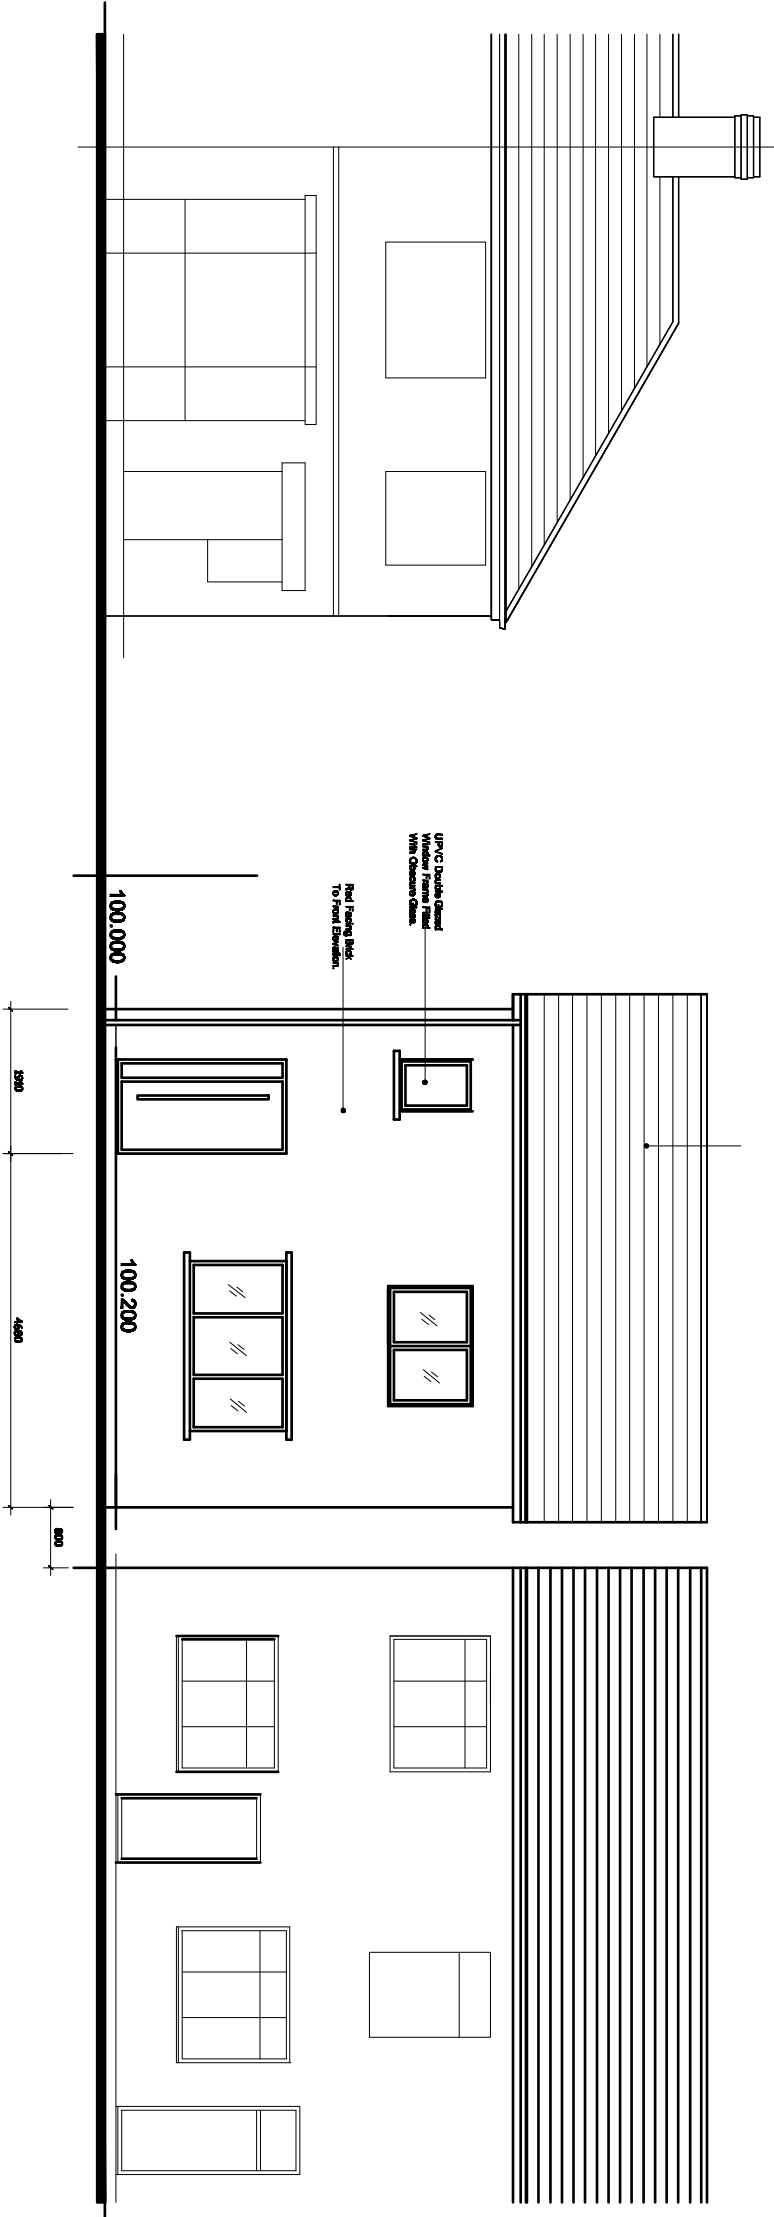

PROPOSED STREETSCENE.

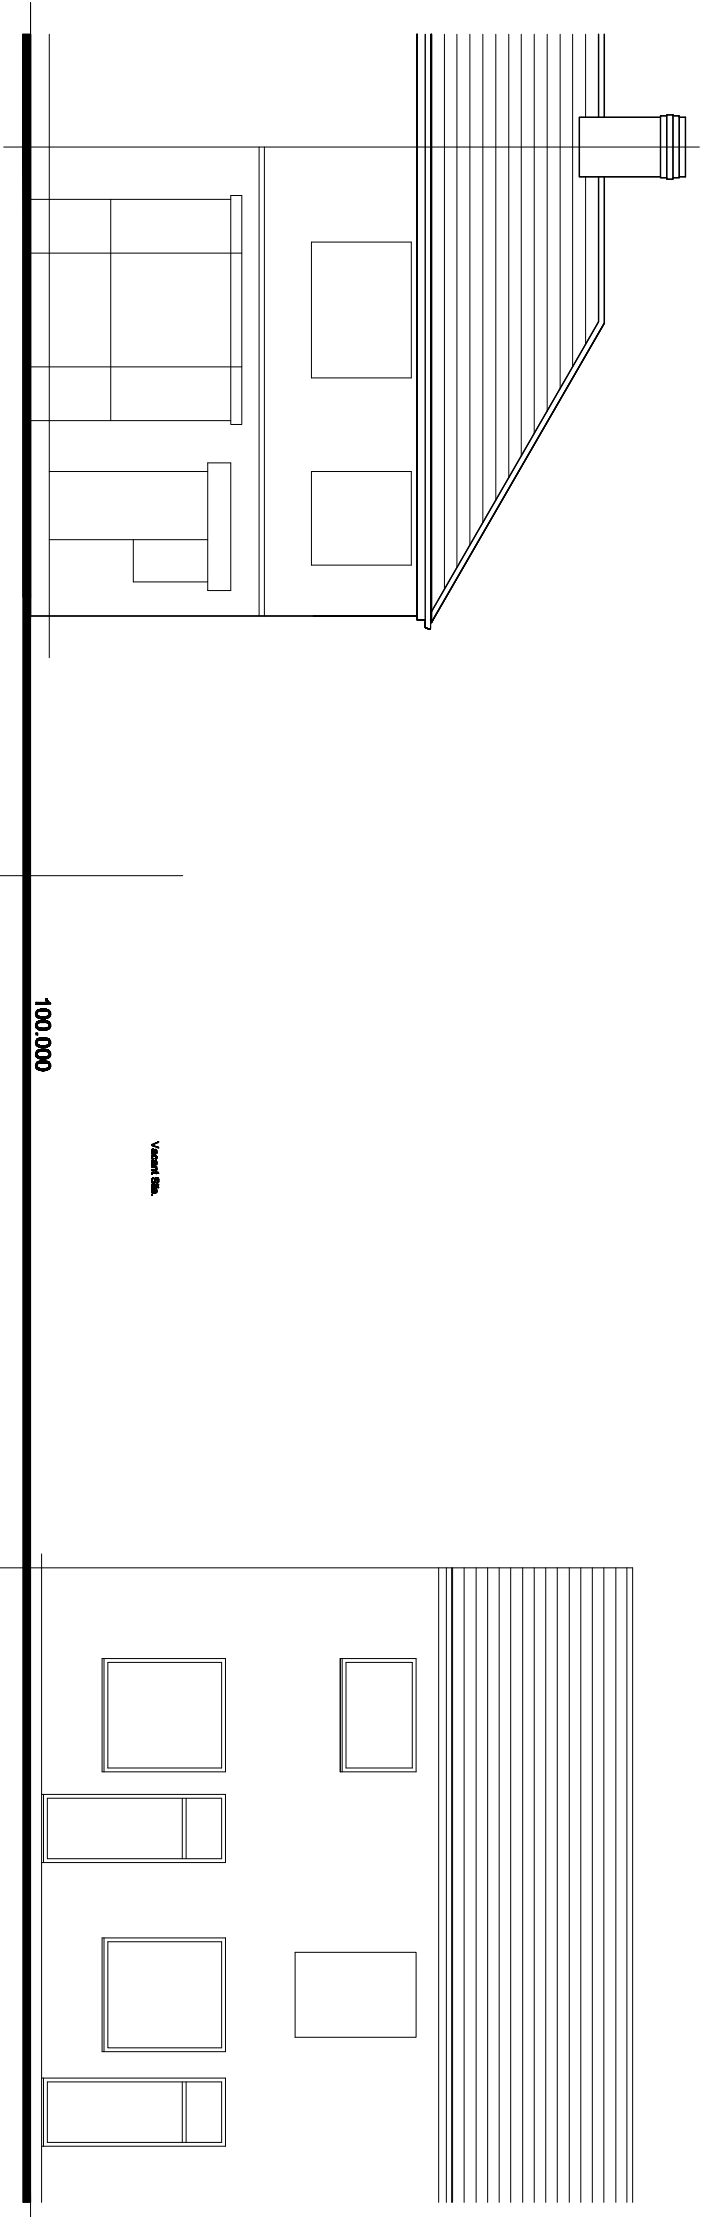

EXISTING STREETSCENE.

Revision A - Levels Added. - 28th October 2022. B - Amended For Planning. - 10th June 2023. C - Boundary Wall Amended. - 6th July 2023.	Title : PROPOSED NEW DWELLING.	Project: LAND BETWEEN 18 - 24 BRADLEY FOLD ROAD, AINSWORTH, BURY.	MTC Designs Scale 1:100 @ A3 Date: June 2022. 31 Edend Drive Bolton BL2 6TB T: 01204 416714 M: 07700220514 Email: info@mtcdesigns.co.uk Drawing No: P05C
--	---	--	---