


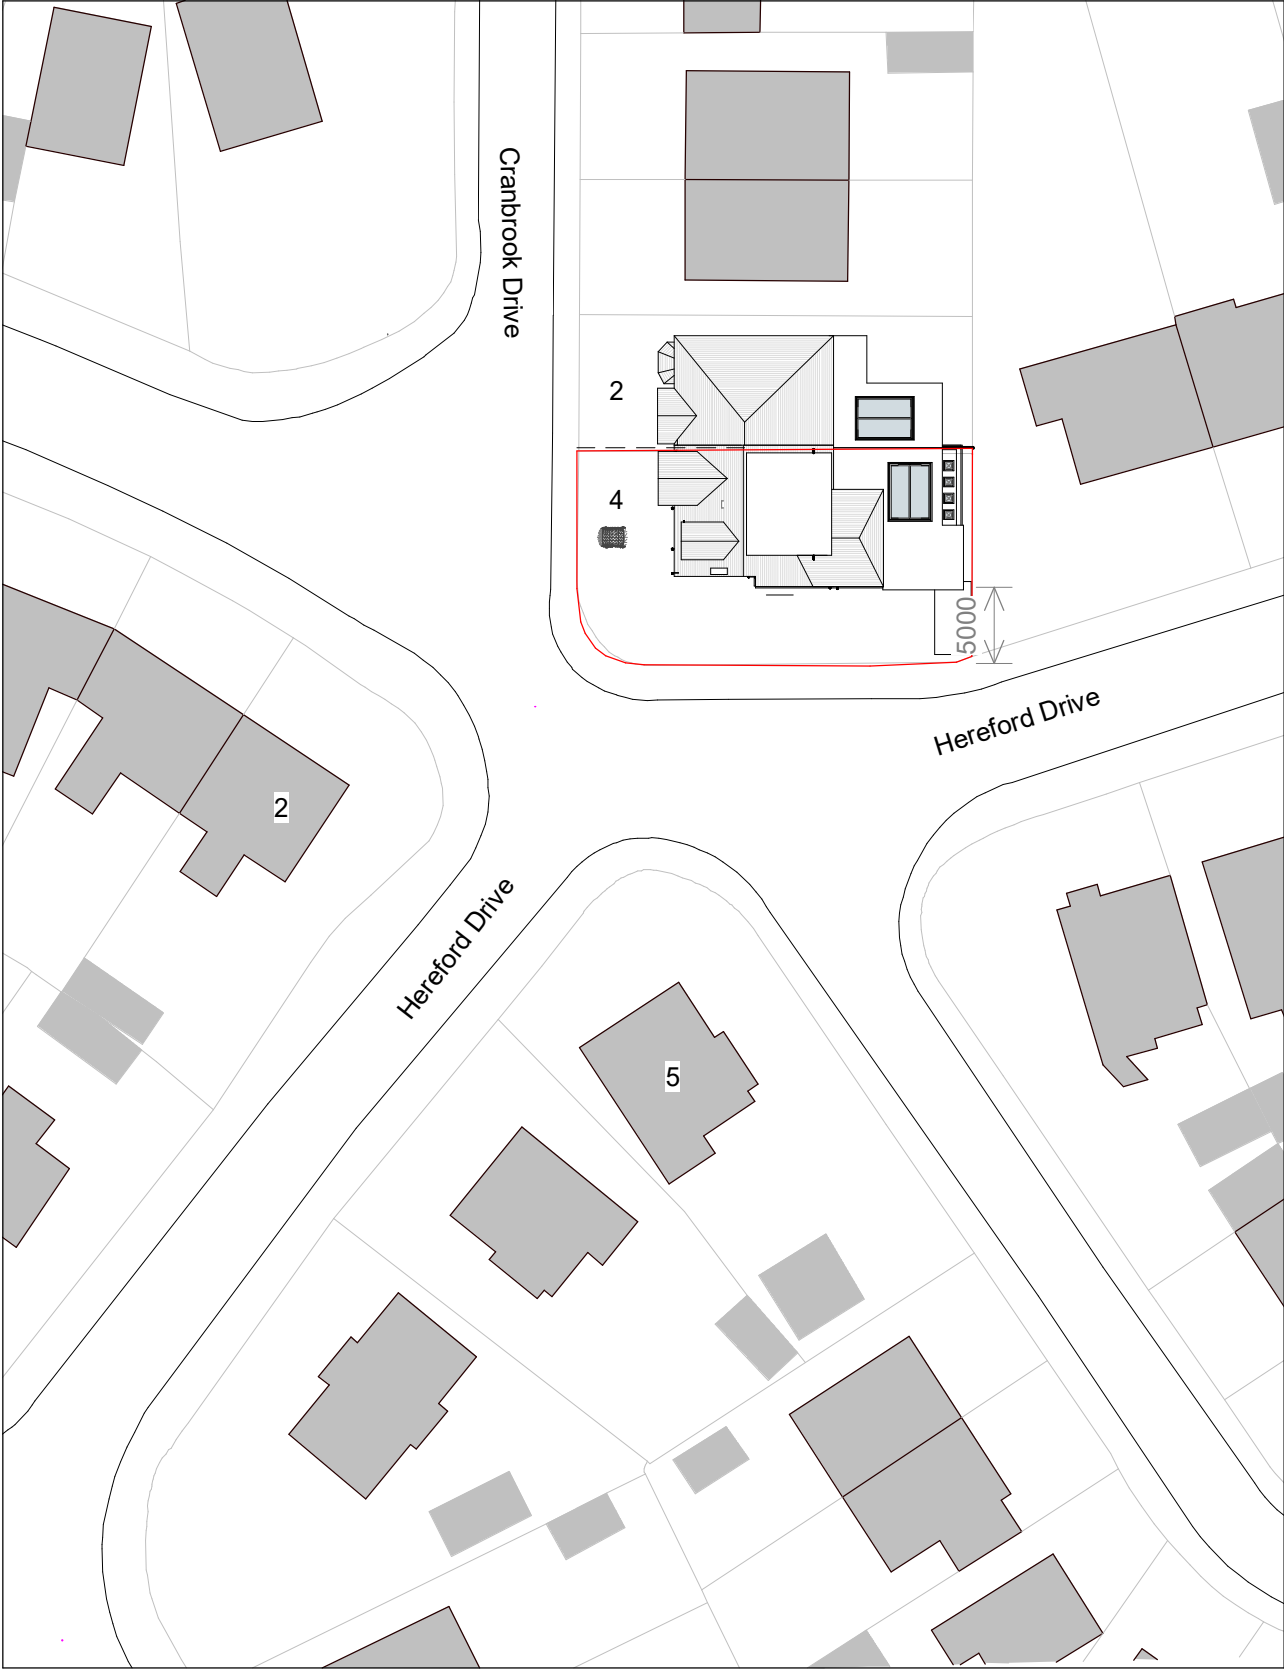
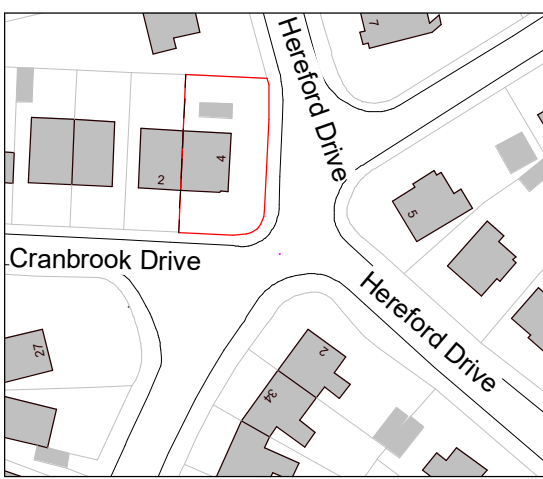
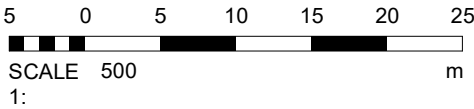


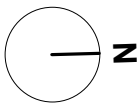

1 Site - Block Plan
1 : 500

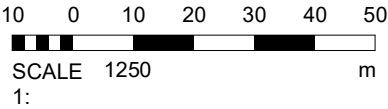

2 Site - Location Plan
1 : 1250

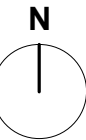

Legend - Boundaries

Site Boundary

3	Dormer amendment	ER	02/09/21
2	PLANNING	SG	17/07/19
1	Revised Plans	SG	10/07/19

REV	DESCRIPTION	BY	DATE
-----	-------------	----	------

PROJECT	SCALE @ A3	DATE	DRAWN BY
4 Hereford Drive	As indicated	26 OCT 2015	IB
CLIENT	STATUS		
Mr. M. Kay & Mr. D. Artman	BUILDING REGS		
TITLE	PROJECT NO.	DRAWING NO.	REV.
Site - Location and Block Plan	DA19046.	001.	3
NOTES			
© COPYRIGHT : ALL RIGHTS RESERVED. THIS DRAWING MUST NOT BE REPRODUCED WITHOUT PRIOR WRITTEN CONSENT. DRAWING TO BE USED FOR THE STATUS INDICATED ONLY. ANY DISCREPANCIES TO BE REPORTED TO THE DESIGNER PRIOR TO THE COMMENCEMENT OF ANY WORK. ALL WORK AND MATERIALS TO BE IN ACCORDANCE WITH CURRENT STATUTORY LEGISLATION, RELEVANT CODES OF PRACTICE AND BRITISH STANDARDS. ALL DIMENSIONS ON THIS DRAWING ARE IN MILLIMETRES (UNLESS OTHERWISE STATED).			

