




DOOR TYPE DTB1:
FULLY GLAZED DOOR

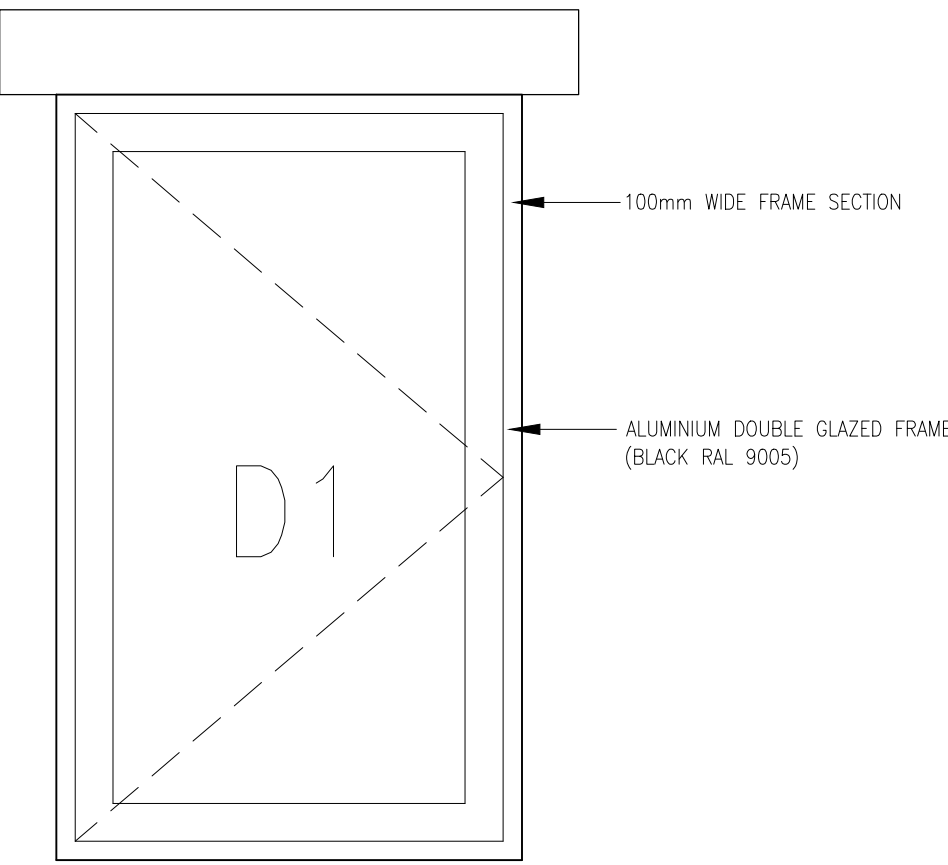


DOOR TYPE DTB4:
FRENCH DOORS

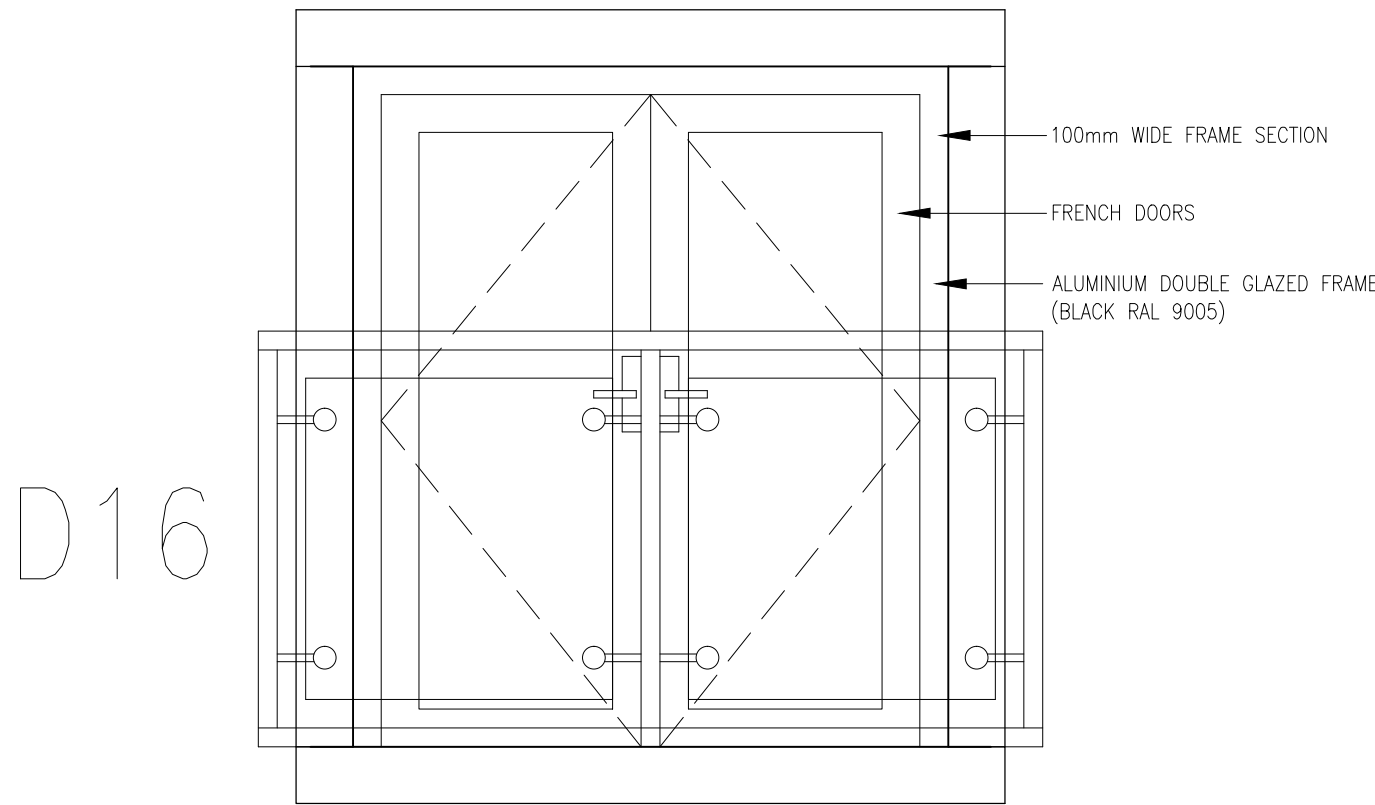


DOOR TYPE DTB6:
FEATURE DOOR PANEL

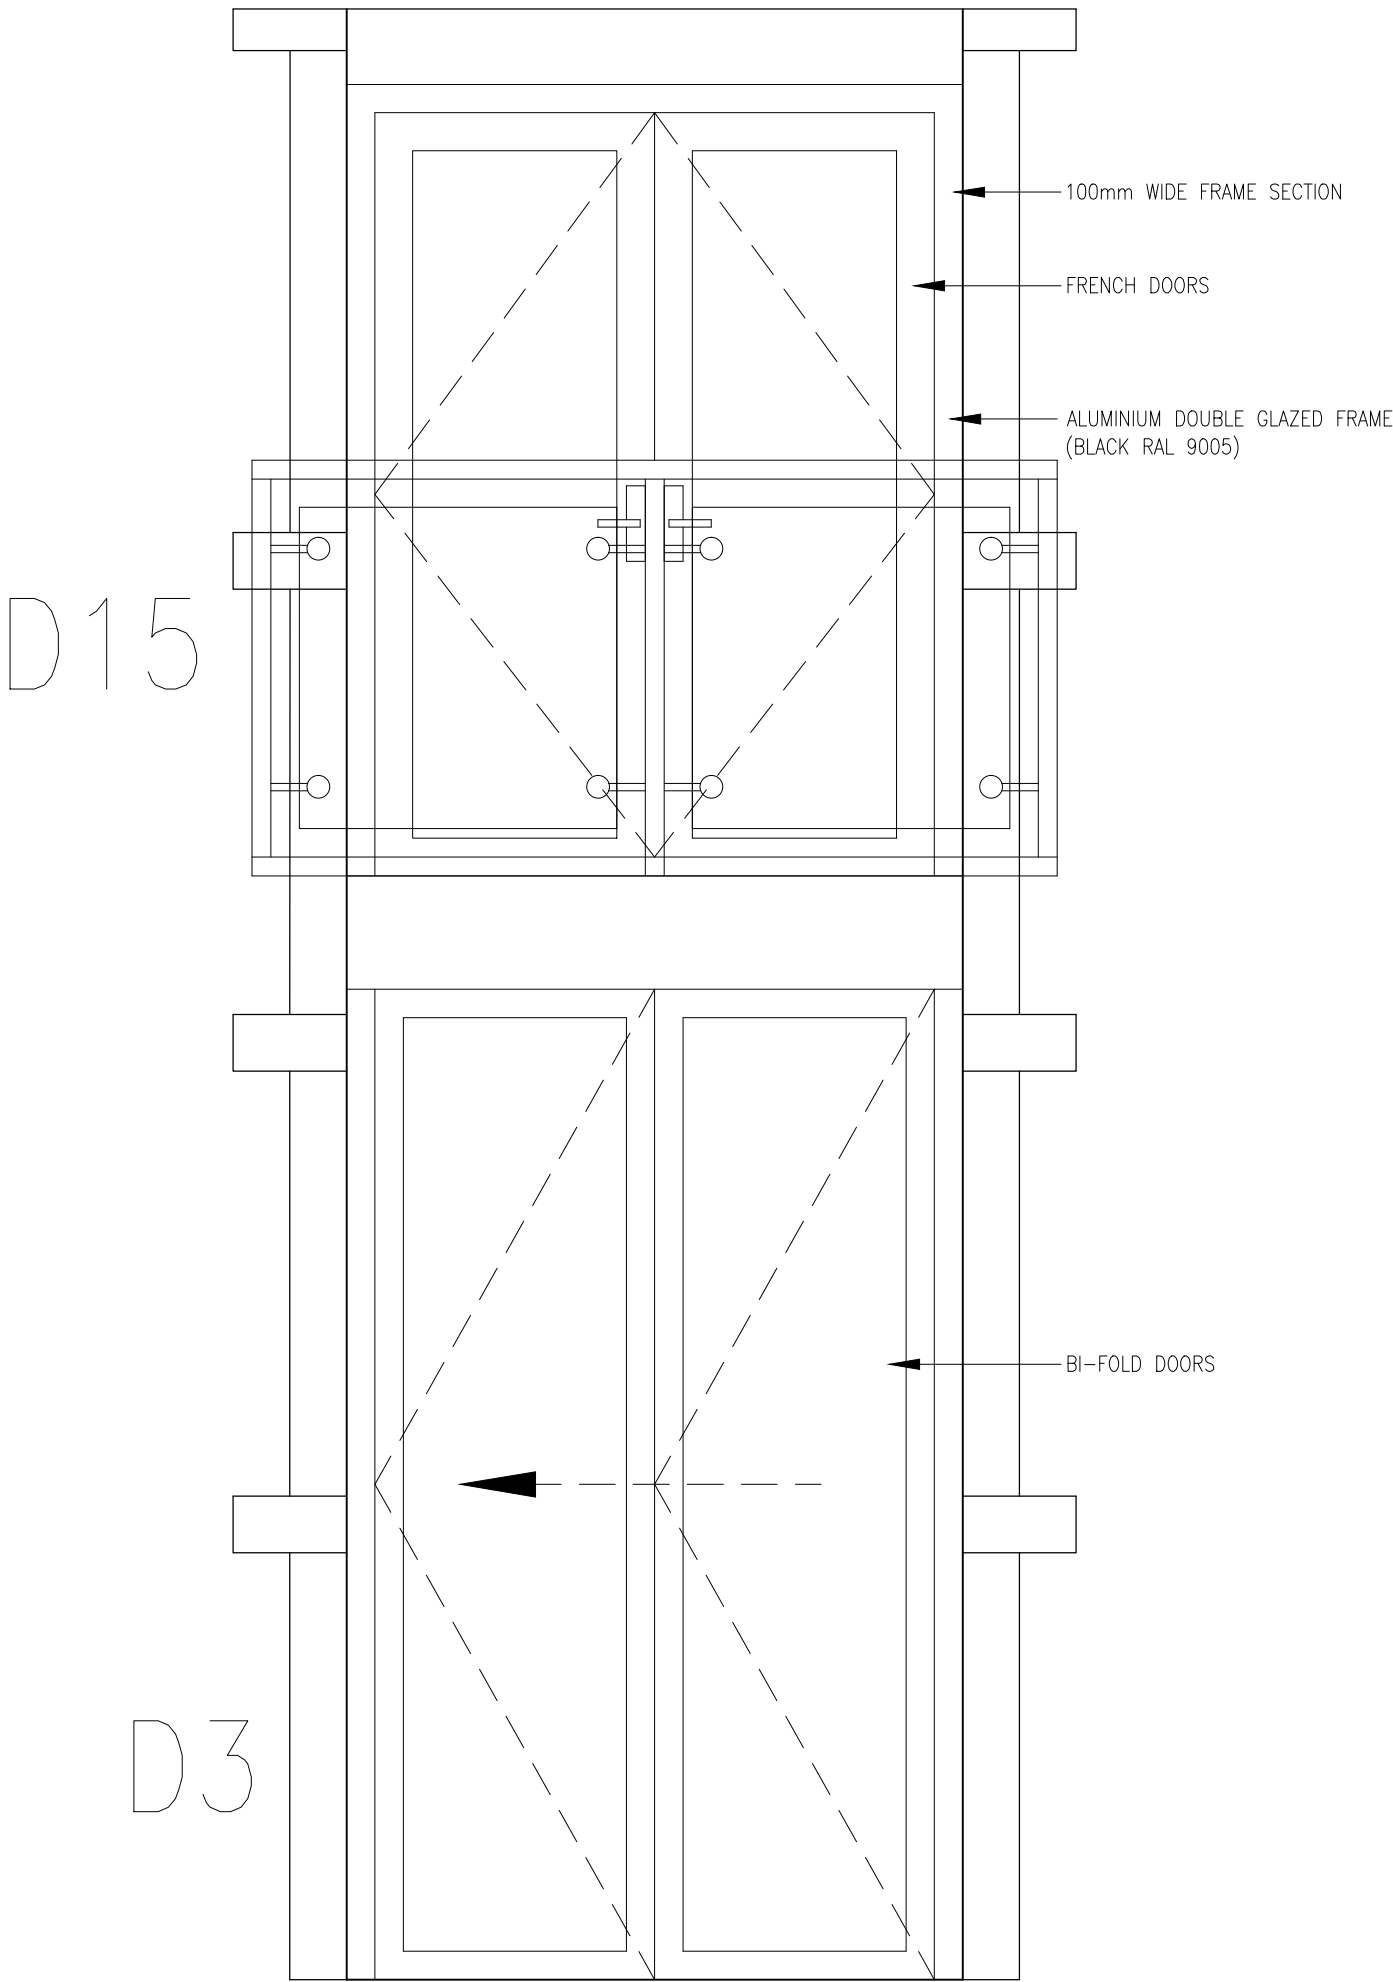


DOOR TYPE DTB2:
HALF GLAZED ENTRANCE DOOR

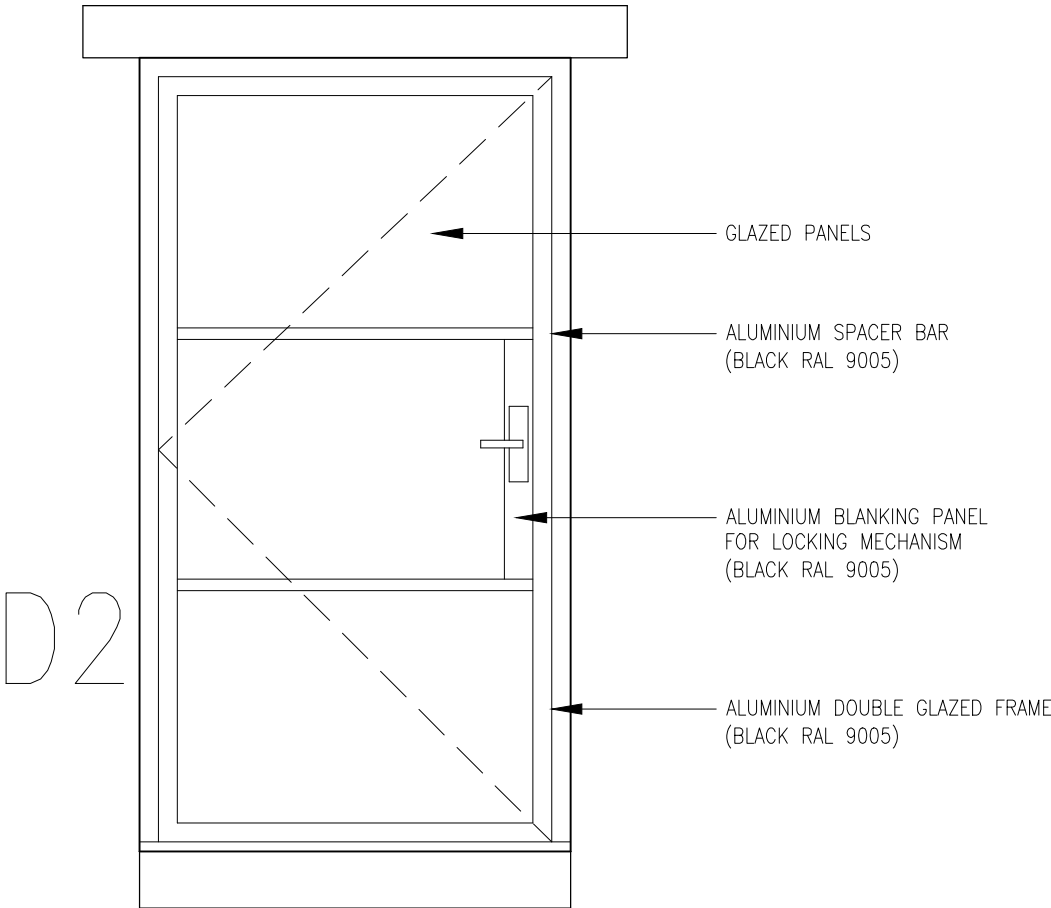

DOOR TYPE DTB5:
FEATURE DOOR PANEL

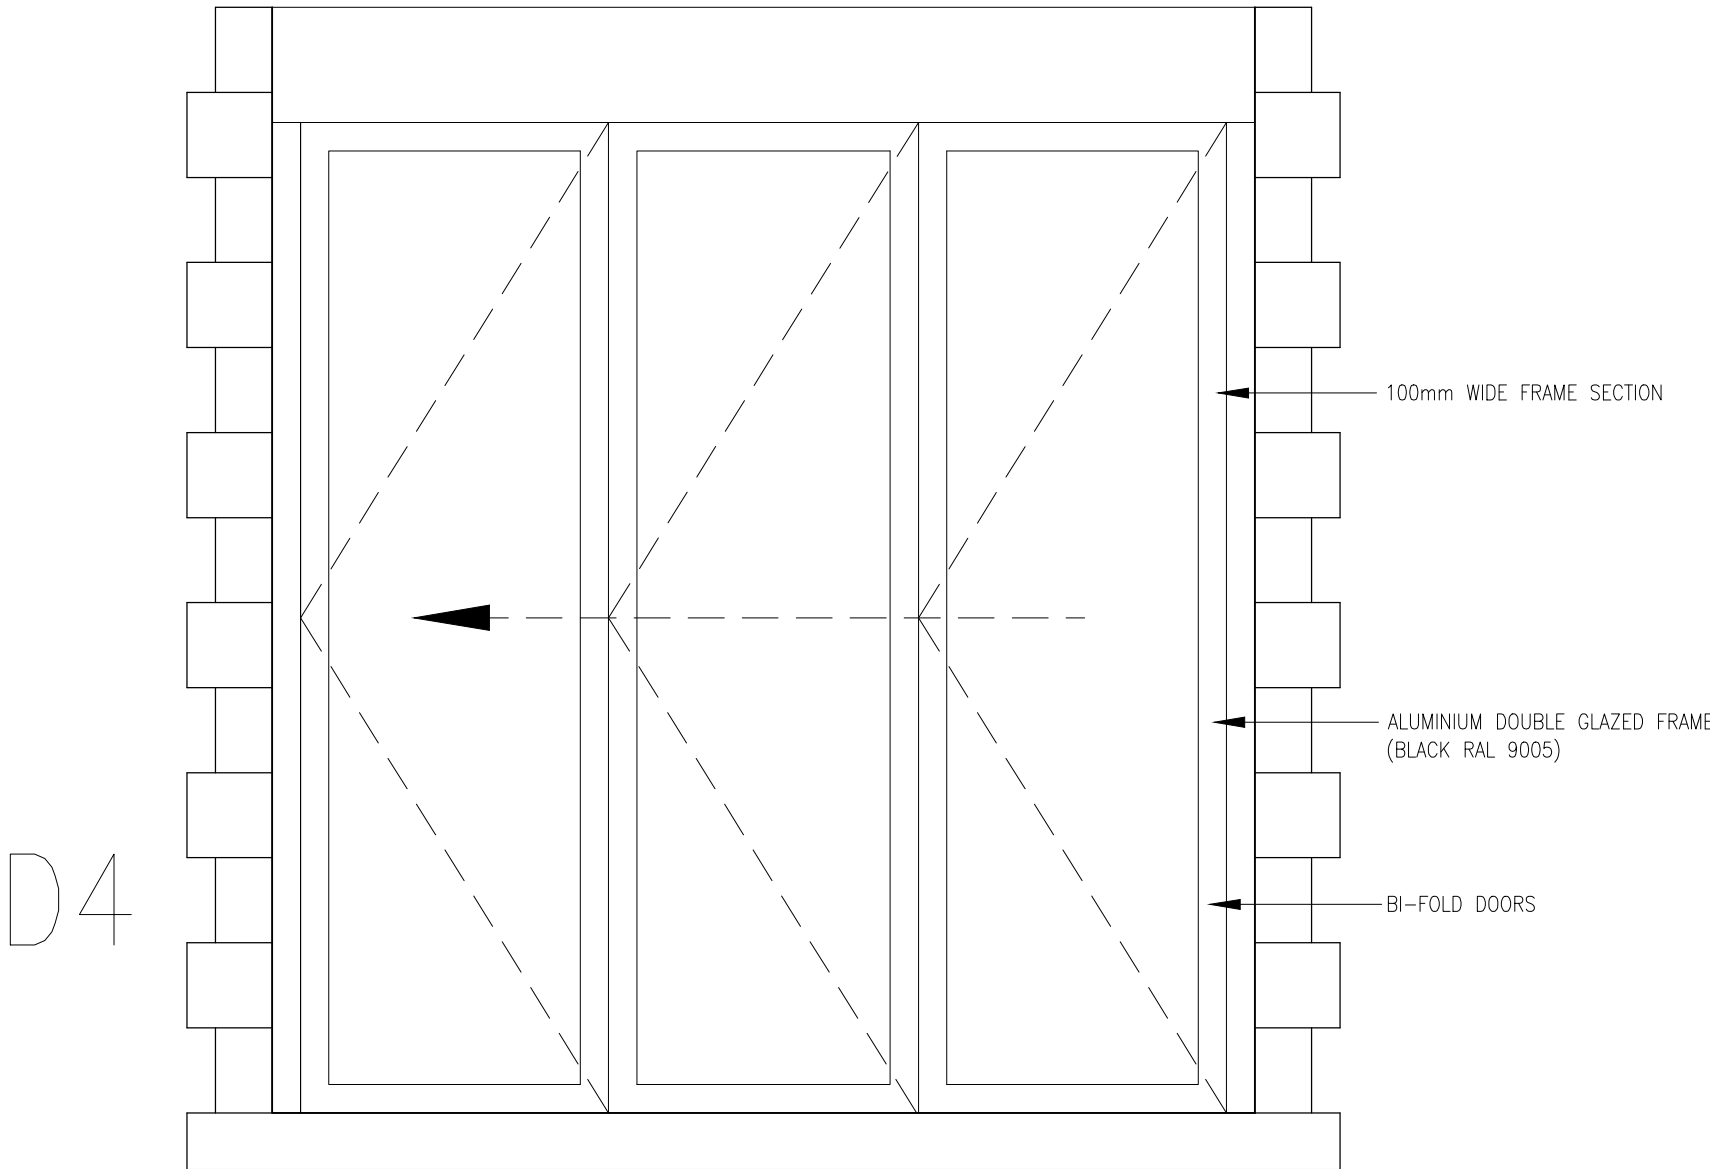

DOOR TYPE DTB3:
BI-FOLD DOORS

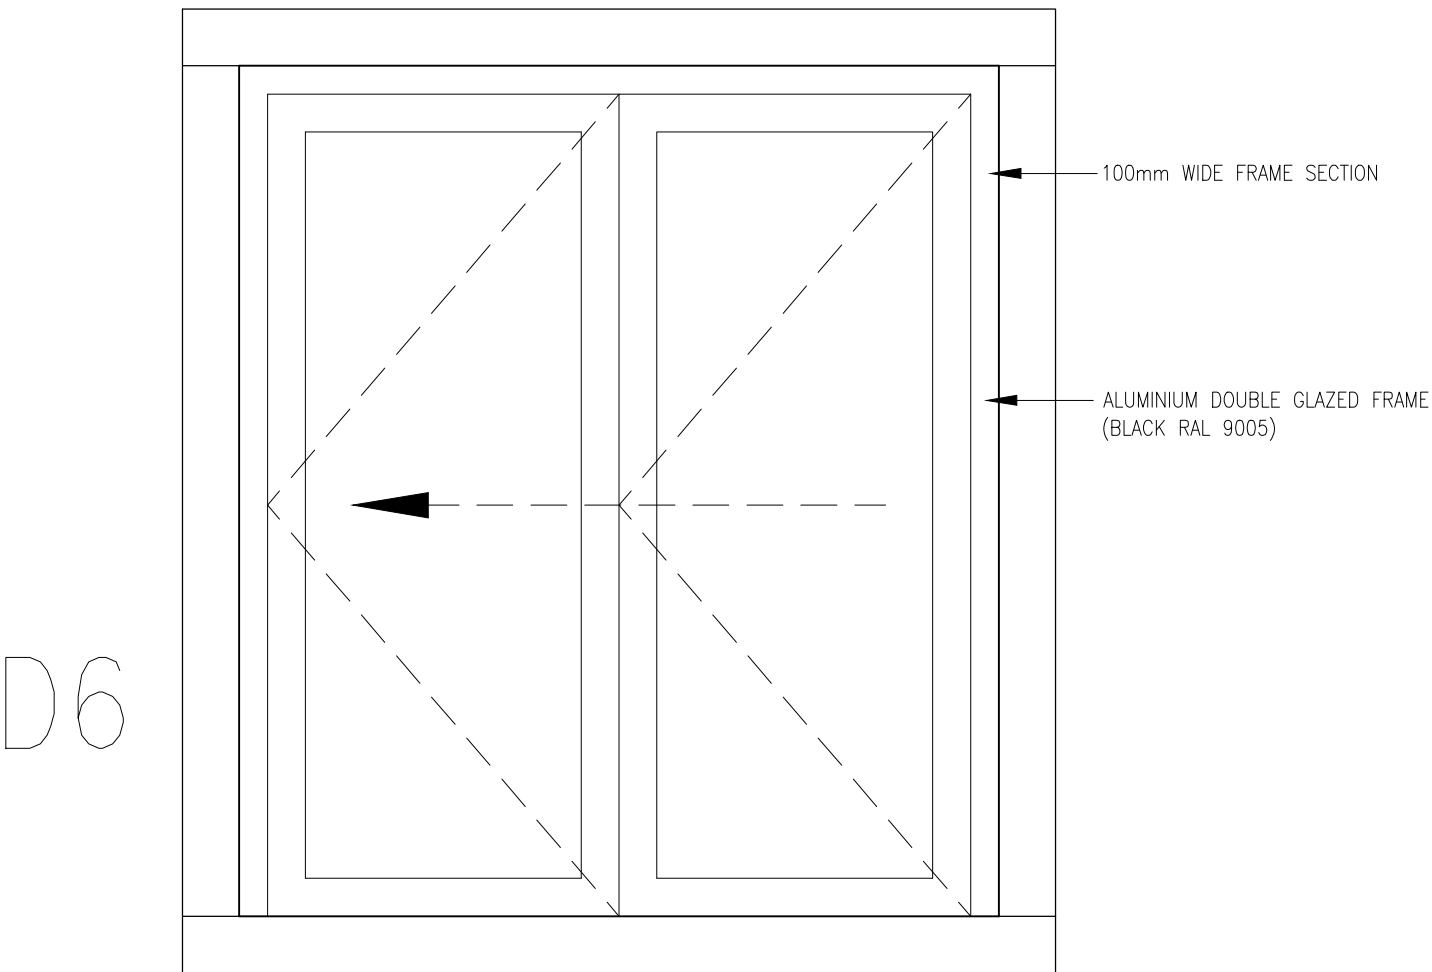

Amendments

A 23.04.24JPE FENESTRATION DESIGN AMENDED TO D3 AND D4.
B 22.05.24JPE FENESTRATION DESIGN AMENDED TO D2.

Project

Title
CONVERSION & ADAPTATION OF BUILDINGS AT BARRACK FOLD FARM TO DWELLINGS AT BARRACK FOLD FARM, OFF KNOWSLEY ROAD, AINSWORTH~

Client

MR C. D. DUDLEY

Dwg. No.

23/1283/215B – DOOR DETAILS – UNITS 1–4

Date

29.02.2024

Plot Scale

A1@1:20

Drawn by

JPE

Status

PLANNING