


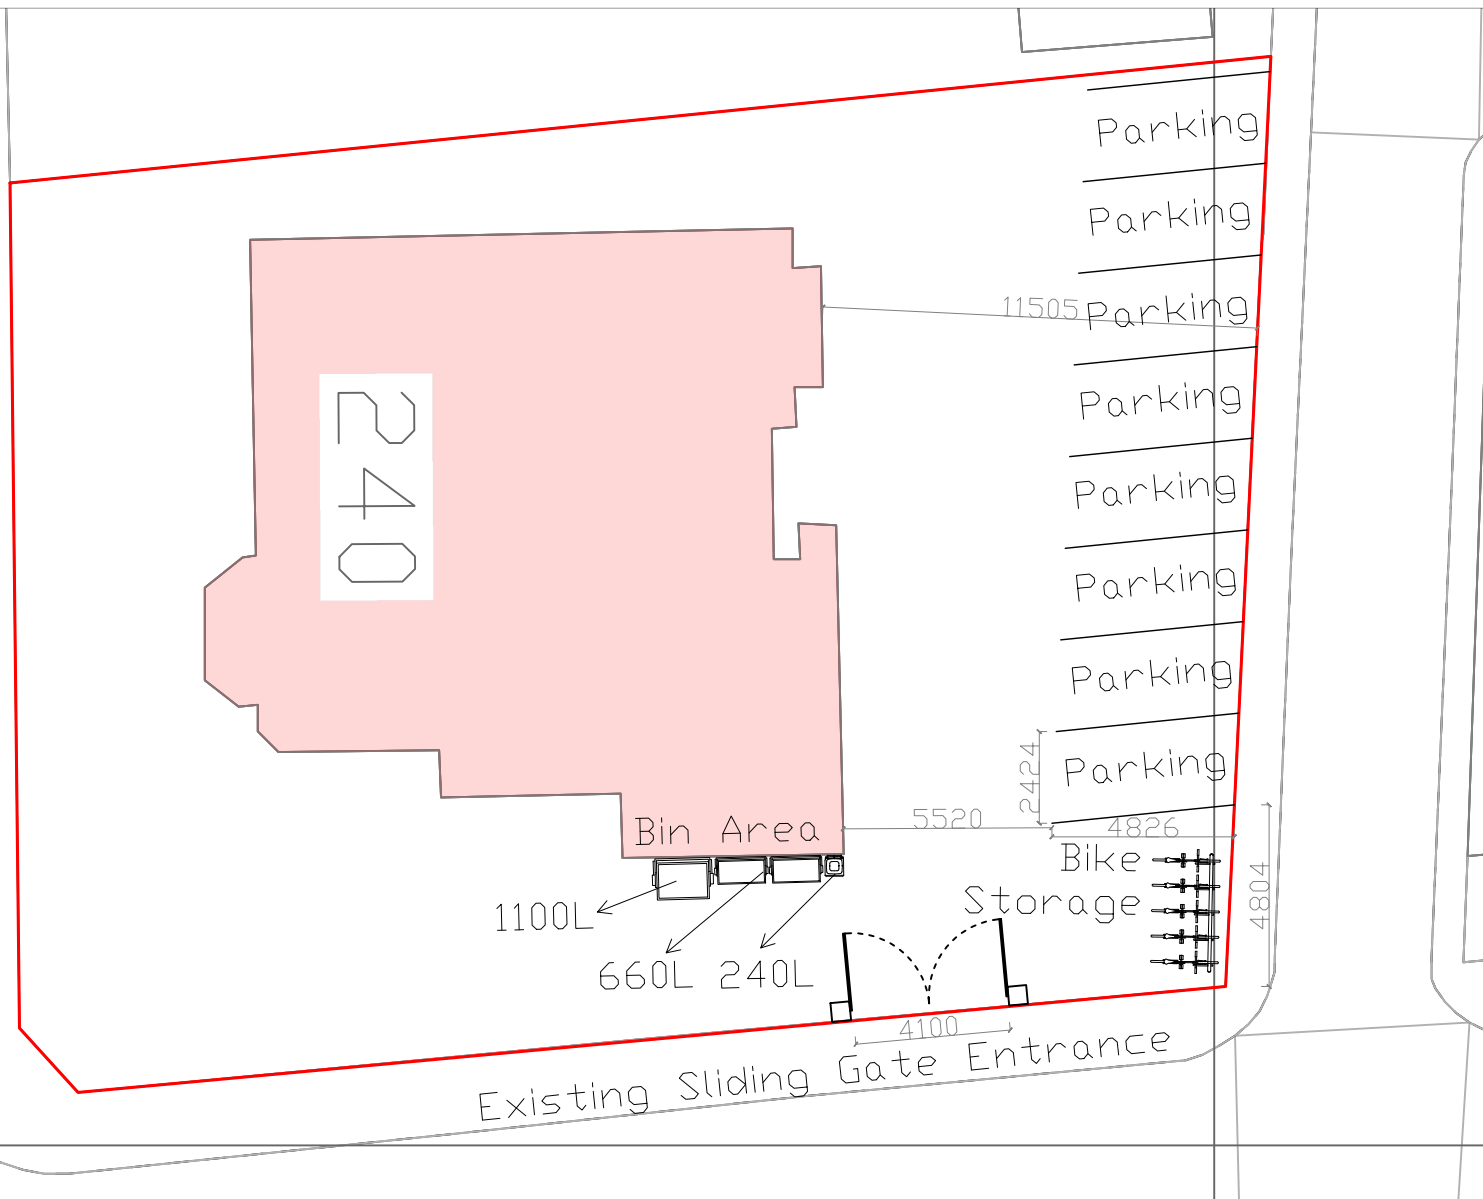


Proposed Site Plan

General Notes

No.	Revision/Issue	Date

Firm Name and Address

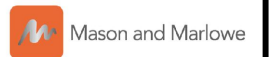

Mason and Marlowe Ltd
Project Managers and Quantity Surveyors
5 Picadilly Place
Manchester, M1 3BR

Project Name and Address

240 Walmsley Road
Bury, BL9 6NH

Project

Date
04/07/2023

Scale
1/200

Sheet

A4