



This drawing is the property of Peak Architecture Ltd and copyright is reserved by them. This drawing is not to be copied or disclosed by or to any unauthorised persons without the prior written consent of Peak Architecture Ltd.

Do not scale from this drawing.

All dimensions are to be checked on site prior to construction, manufacture of any components and ordering of materials and equipment.

Any discrepancies are to be reported to the architect for clarification.

All materials and workmanship to be in accordance with the current British Standards and codes of practice.

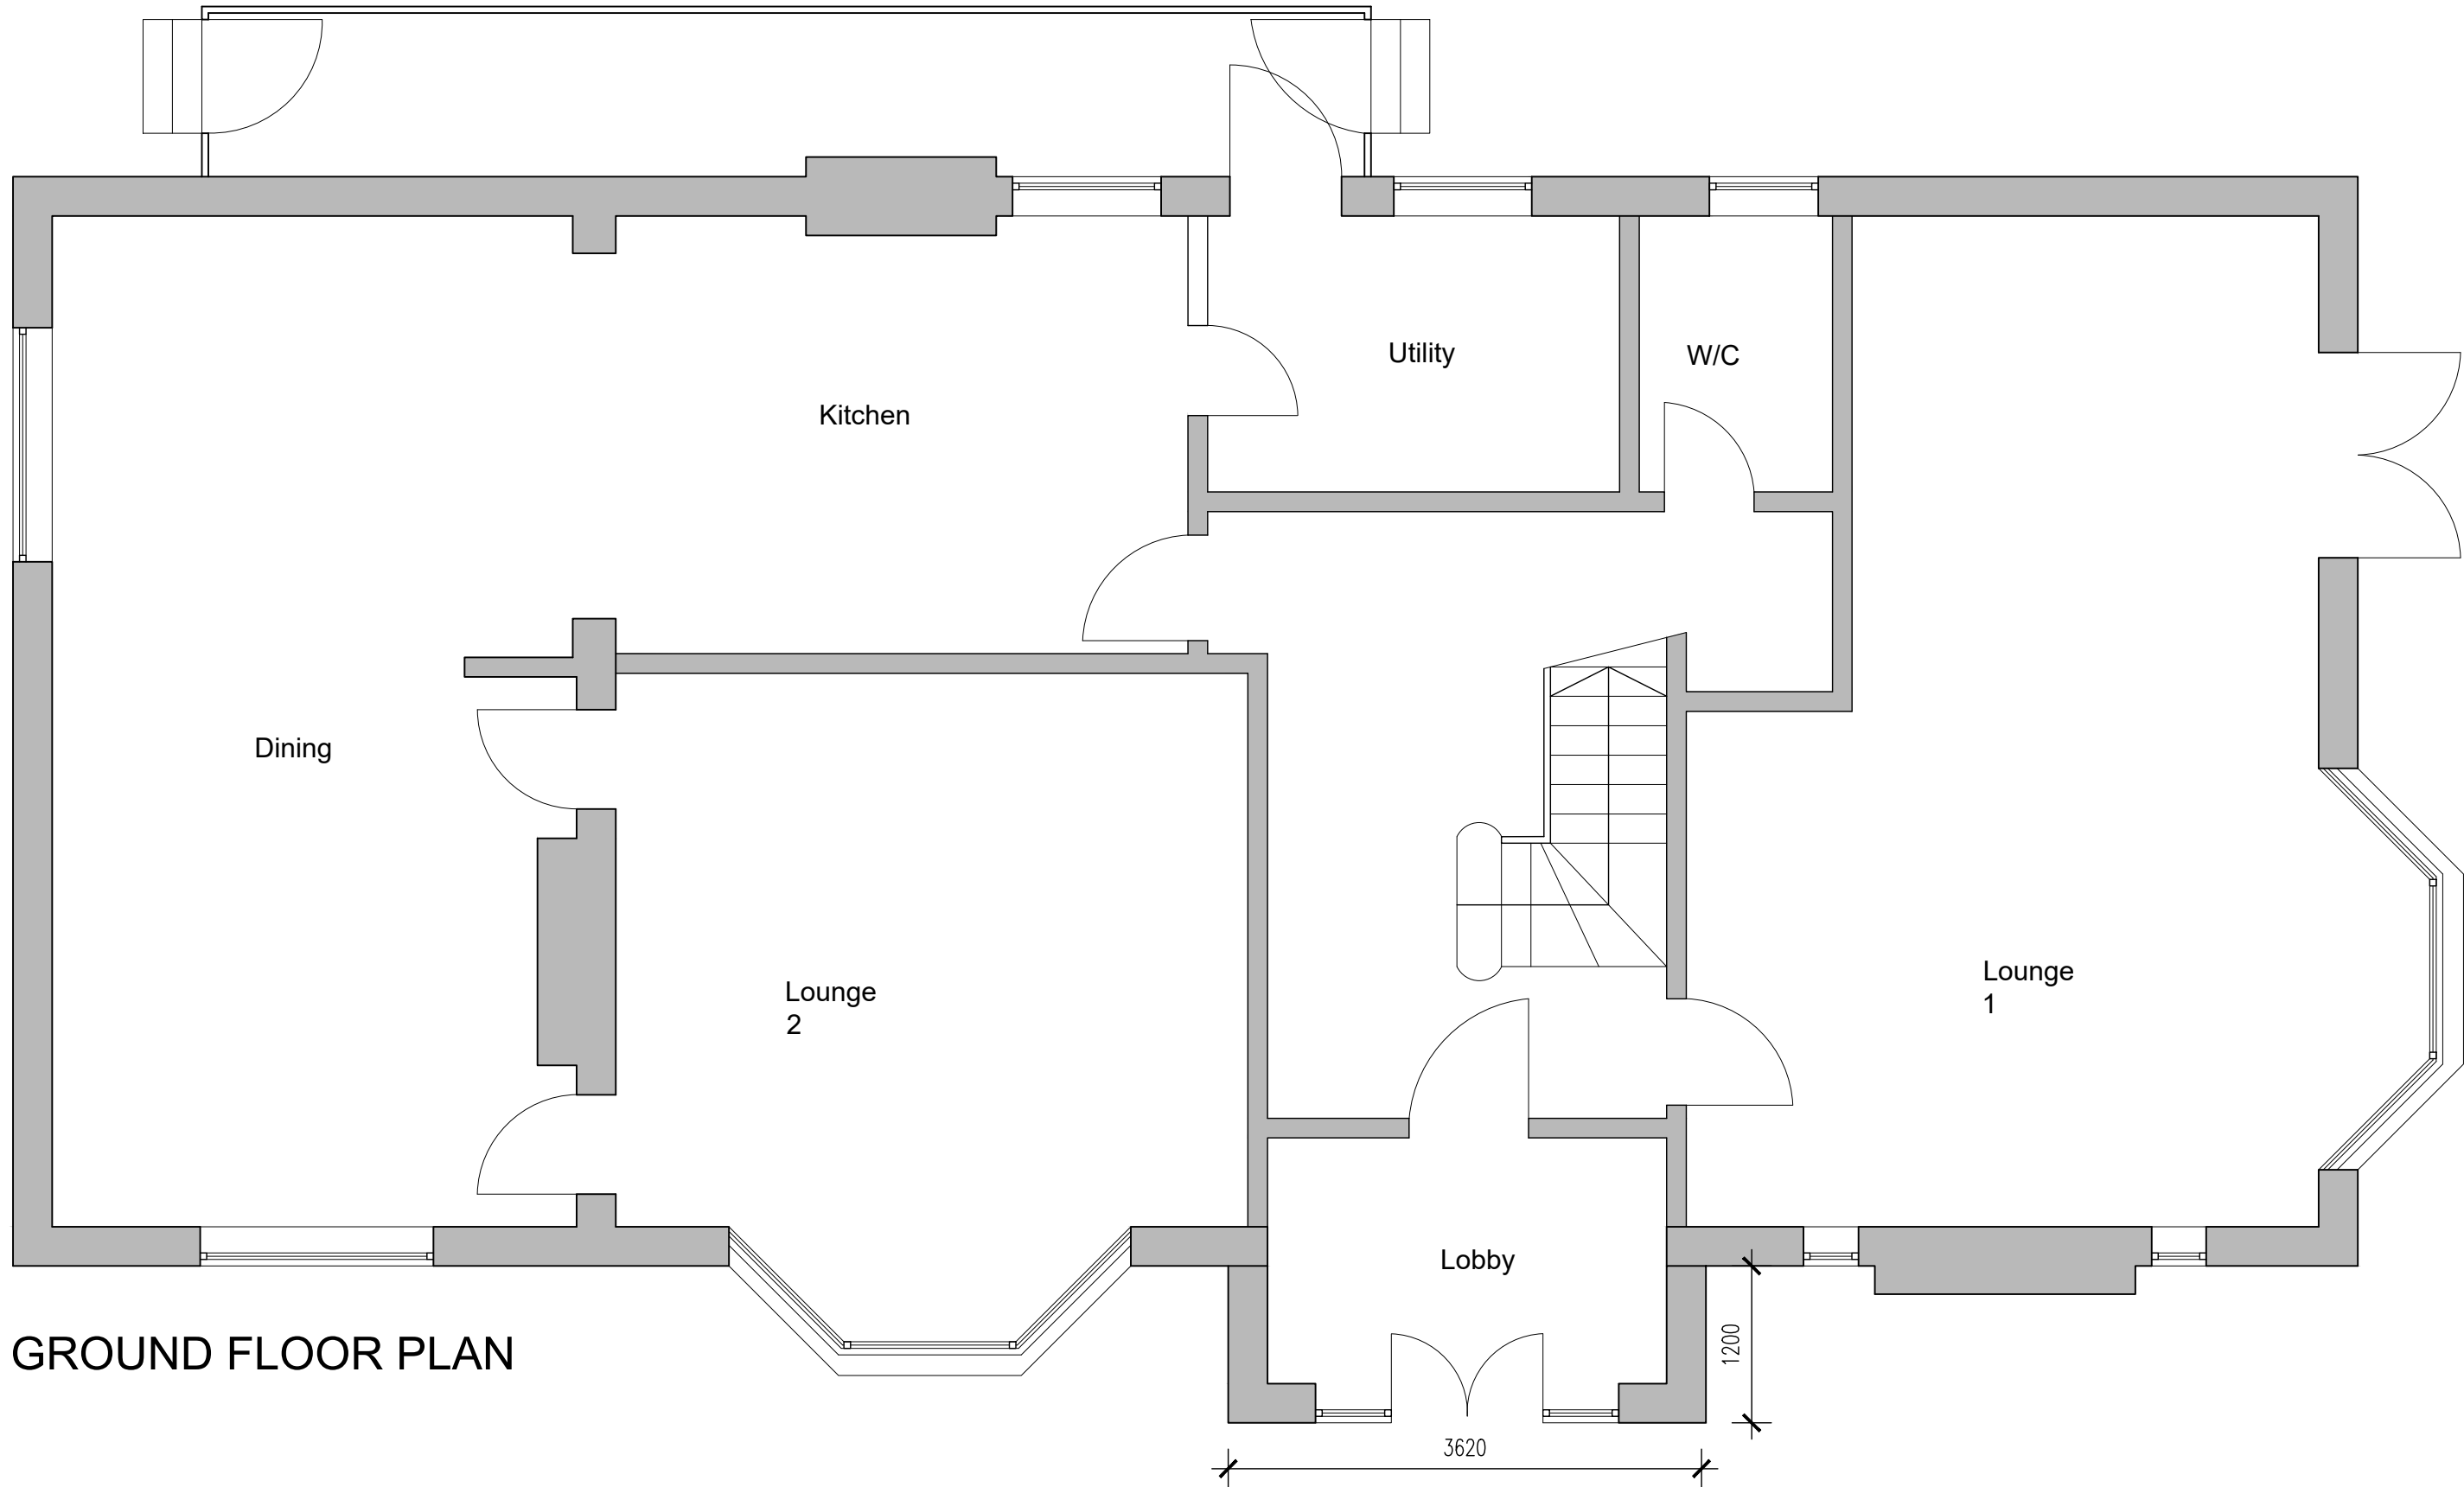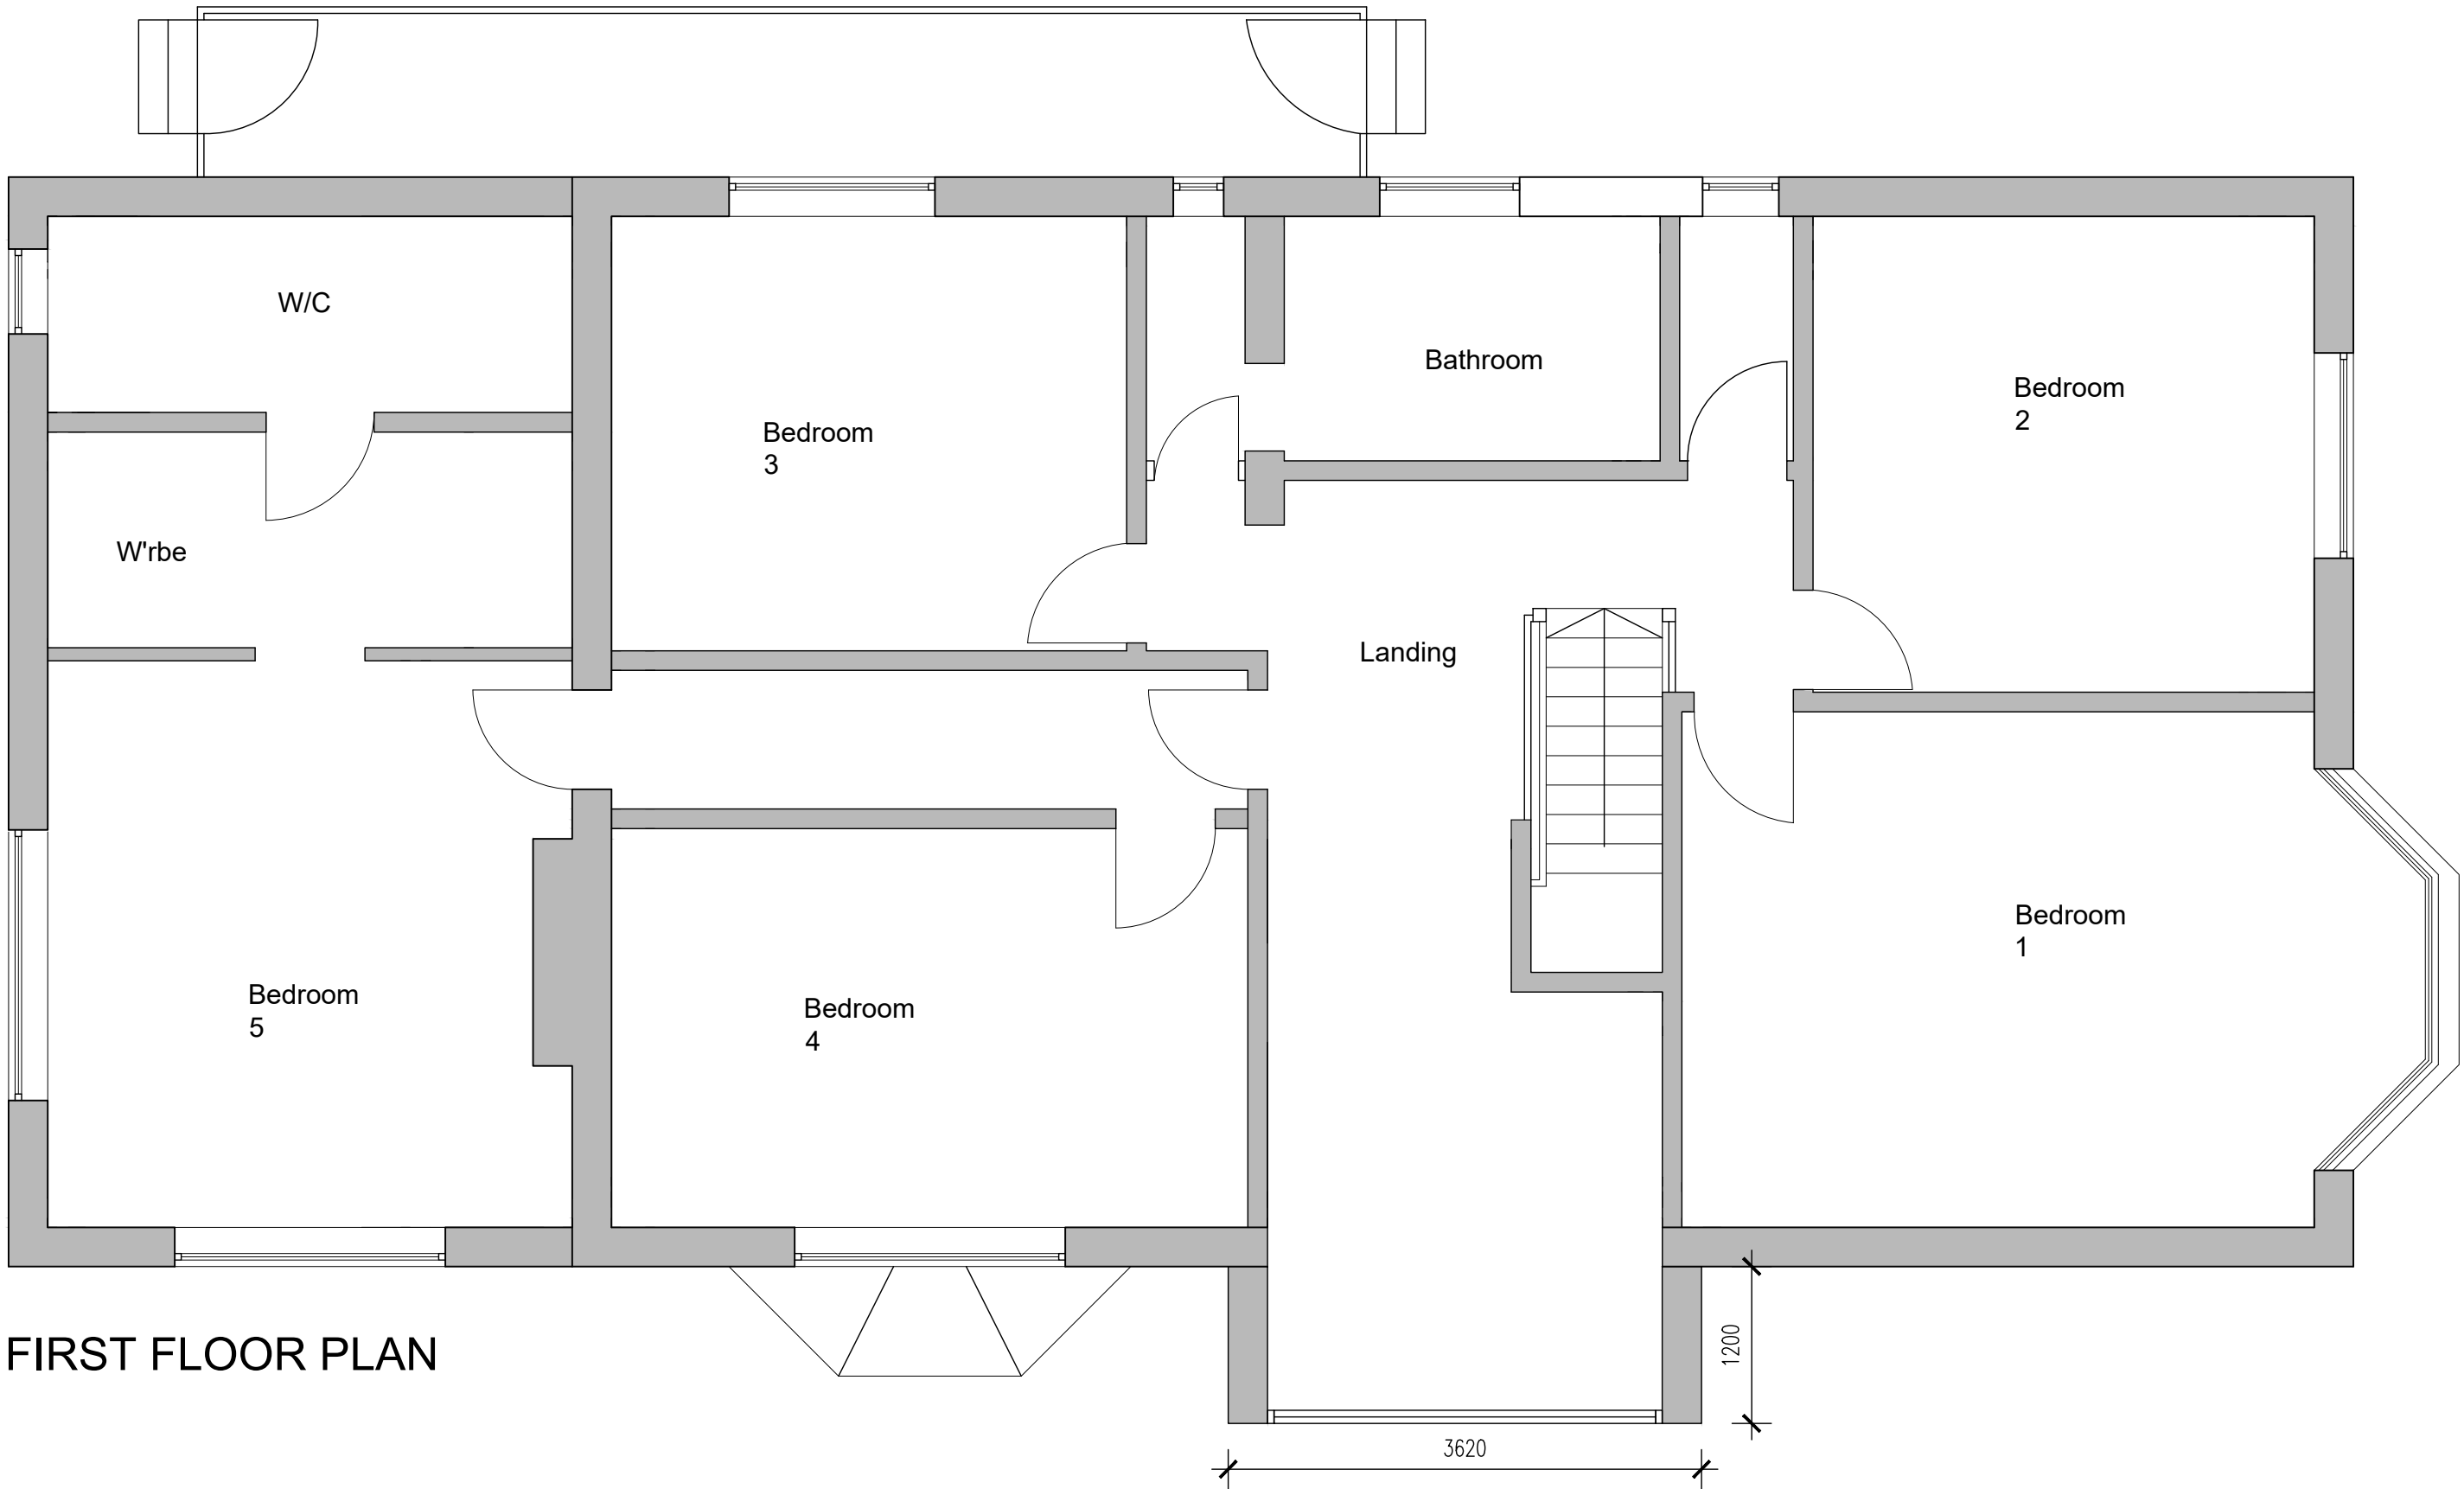

Rev	Date	Drawn by	Comments
Client			
Atif Aftab			
Project			
1 Castle Hill Road Manchester			
Drawing			
Proposed Plans			
Date	13.12.2021	Drawn by	HA
		Scales	1:50 @ A1
Job No - Dwg No - Rev			
24055 - 02 - A			

PEAK
ARCHITECTURE
Planning & Architectural
Design Services

22 Helrew Road, Bury,
Lancashire, B910 1NW
Tel: 01282 123456
Mob: 07927289422
Email: info@peakarchitecture.co.uk
Website: www.peakarchitecture.co.uk