

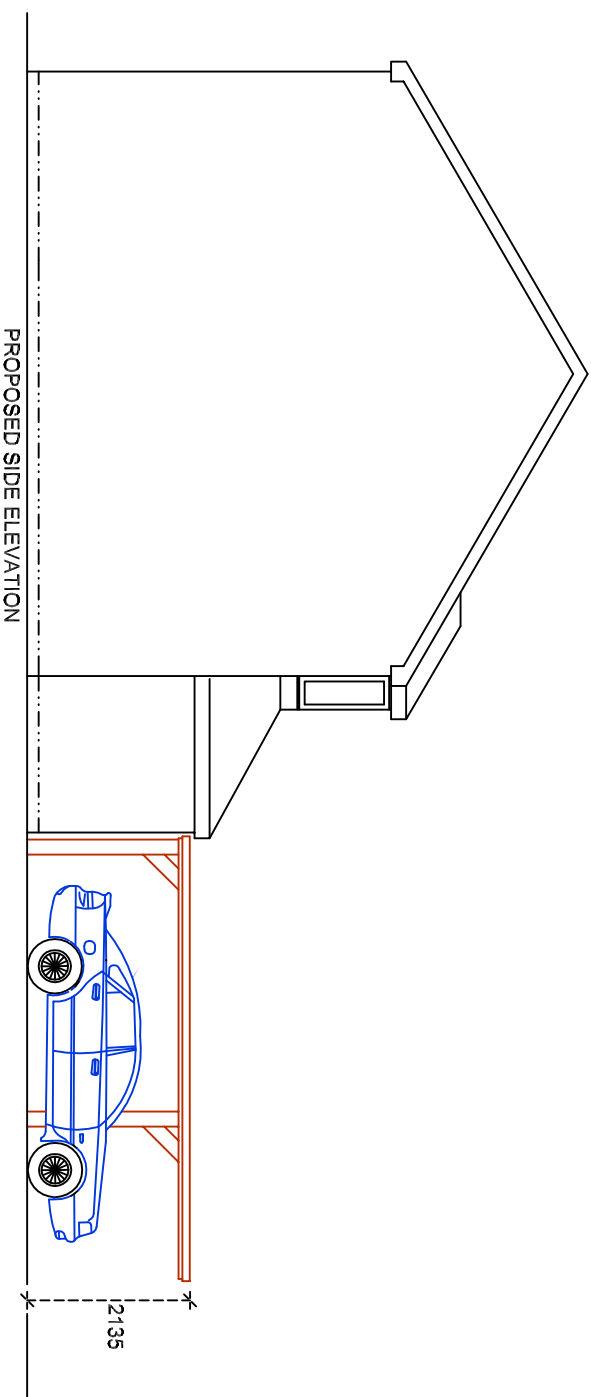
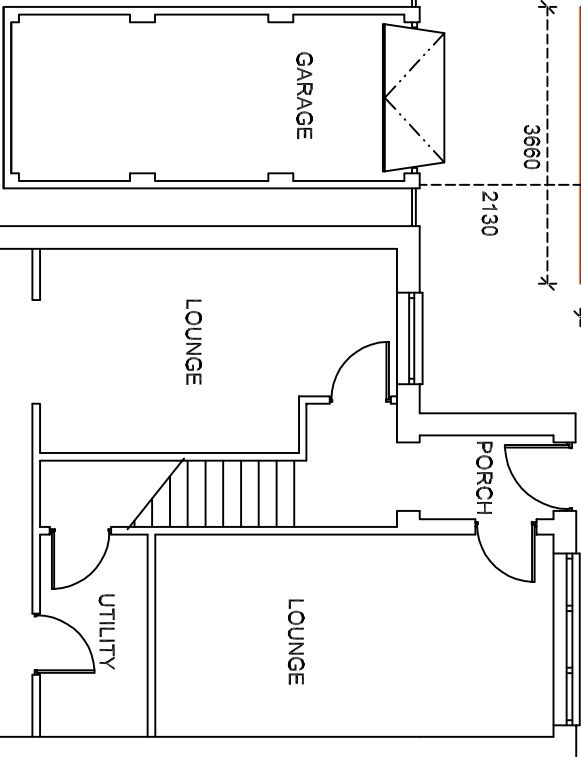
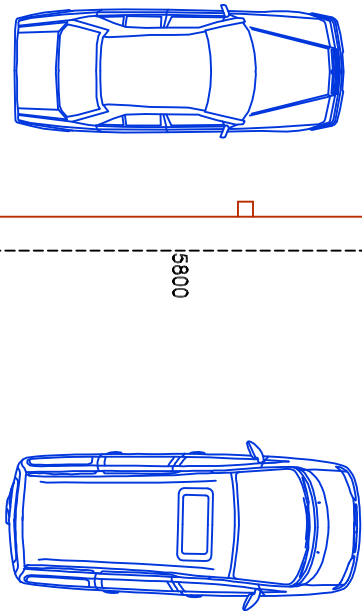
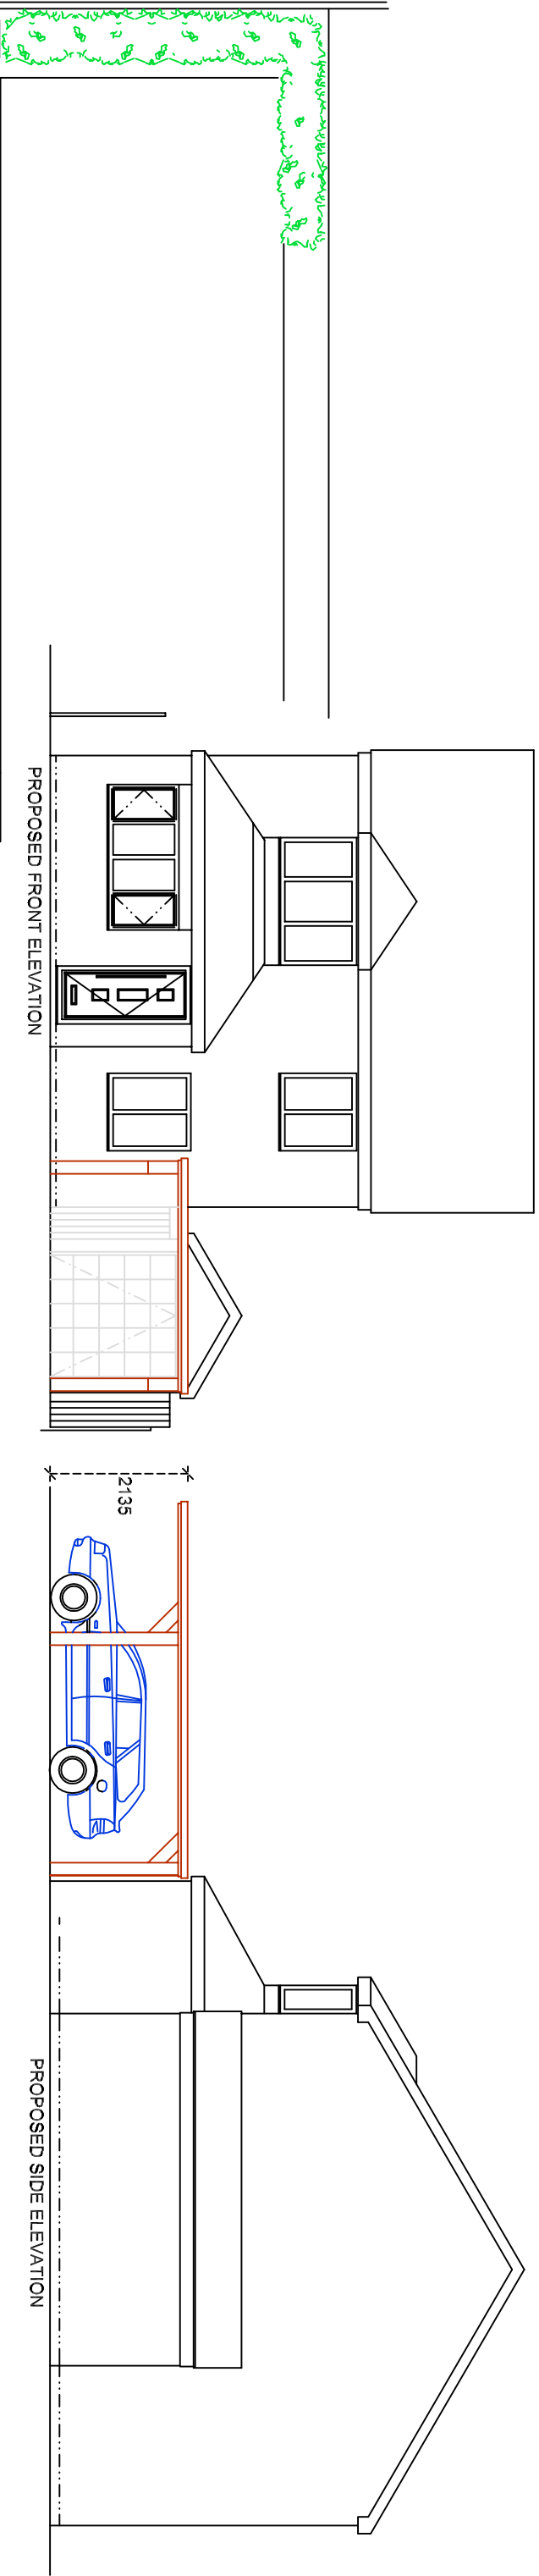


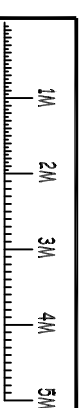

PROPOSED SITE/BLOCK PLAN @ 1:500

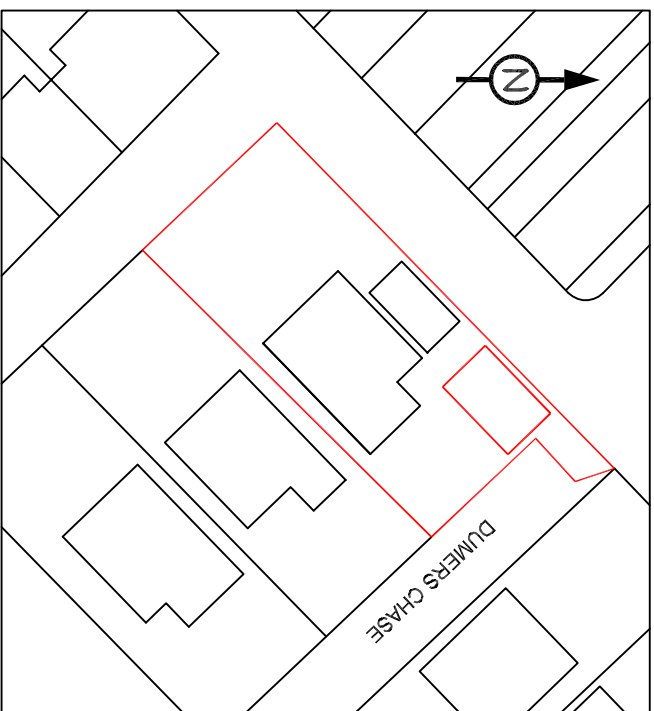

ADDRESS: 23 DUMERS CHASE

PROJECT: RADCLIFFE M26 2TH

PROJECT: ERECTION OF CAR

PORT TO DRIVEWAY

DRAWING: PROPOSED

SCALE 1:100 and as noted

DATE 01:09:2024