
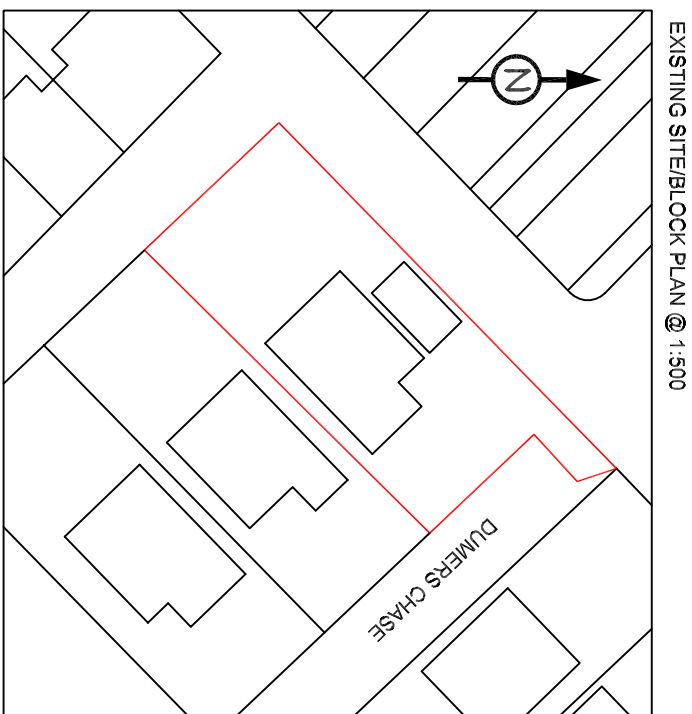
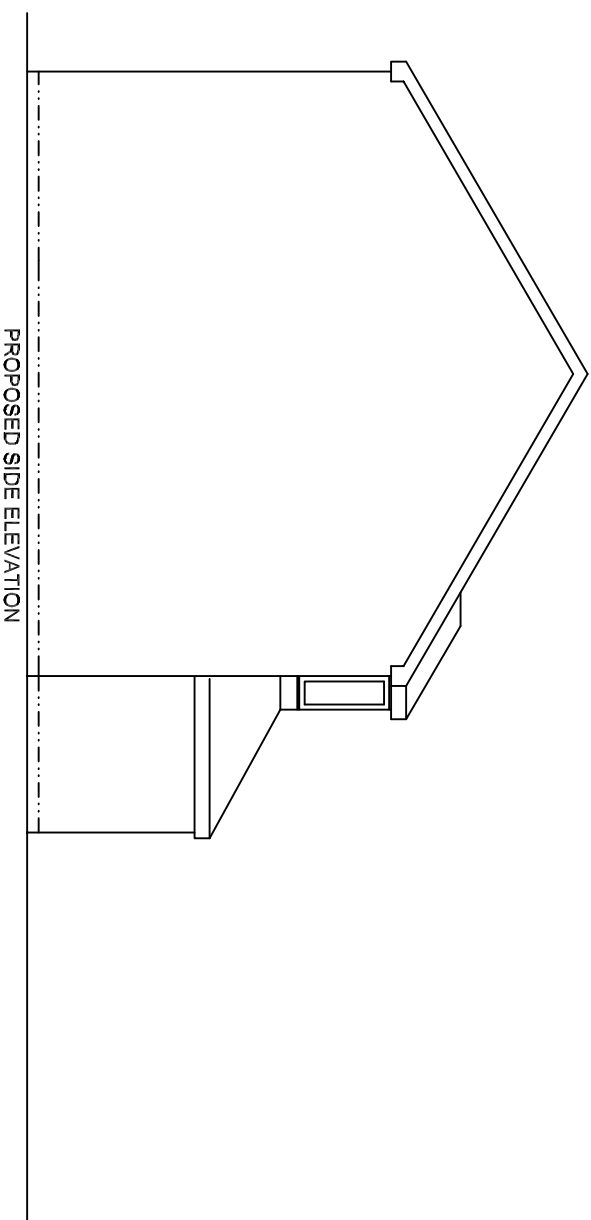
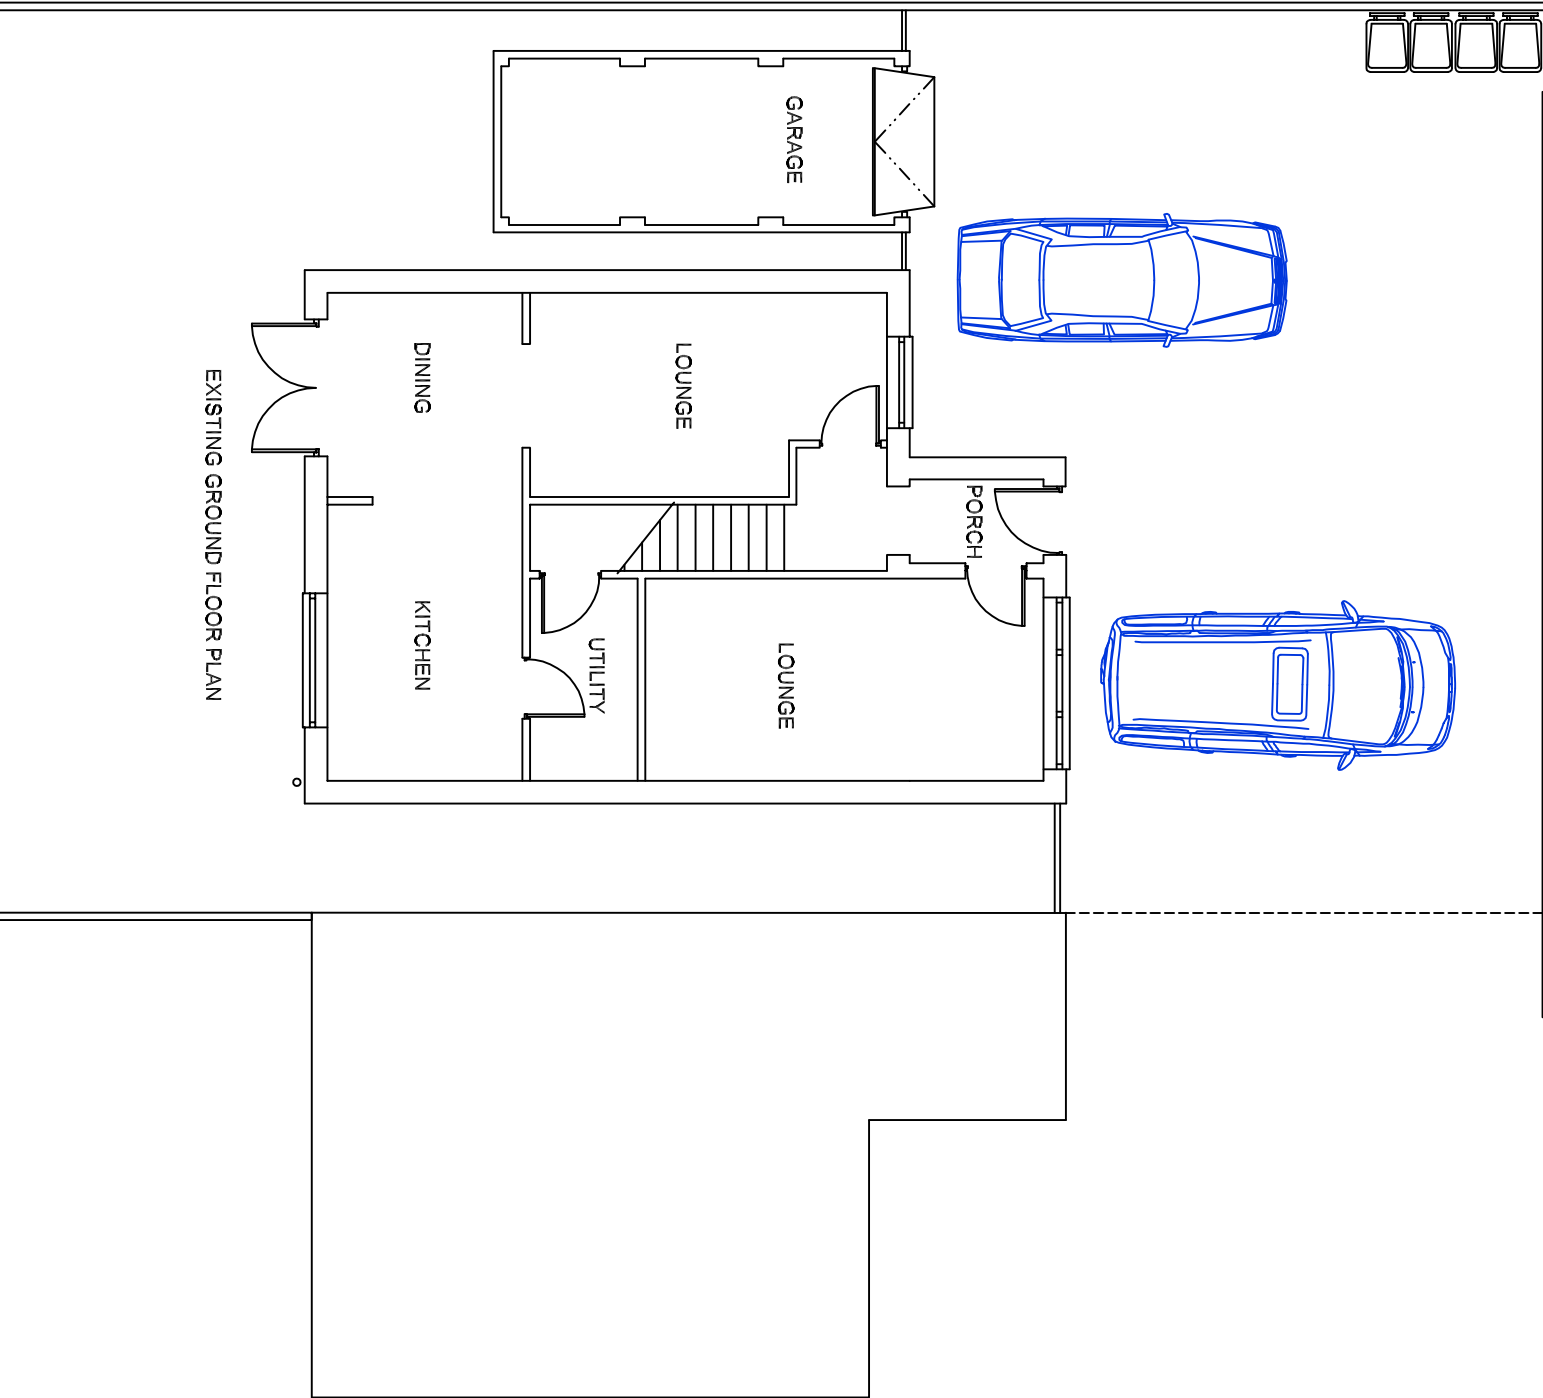


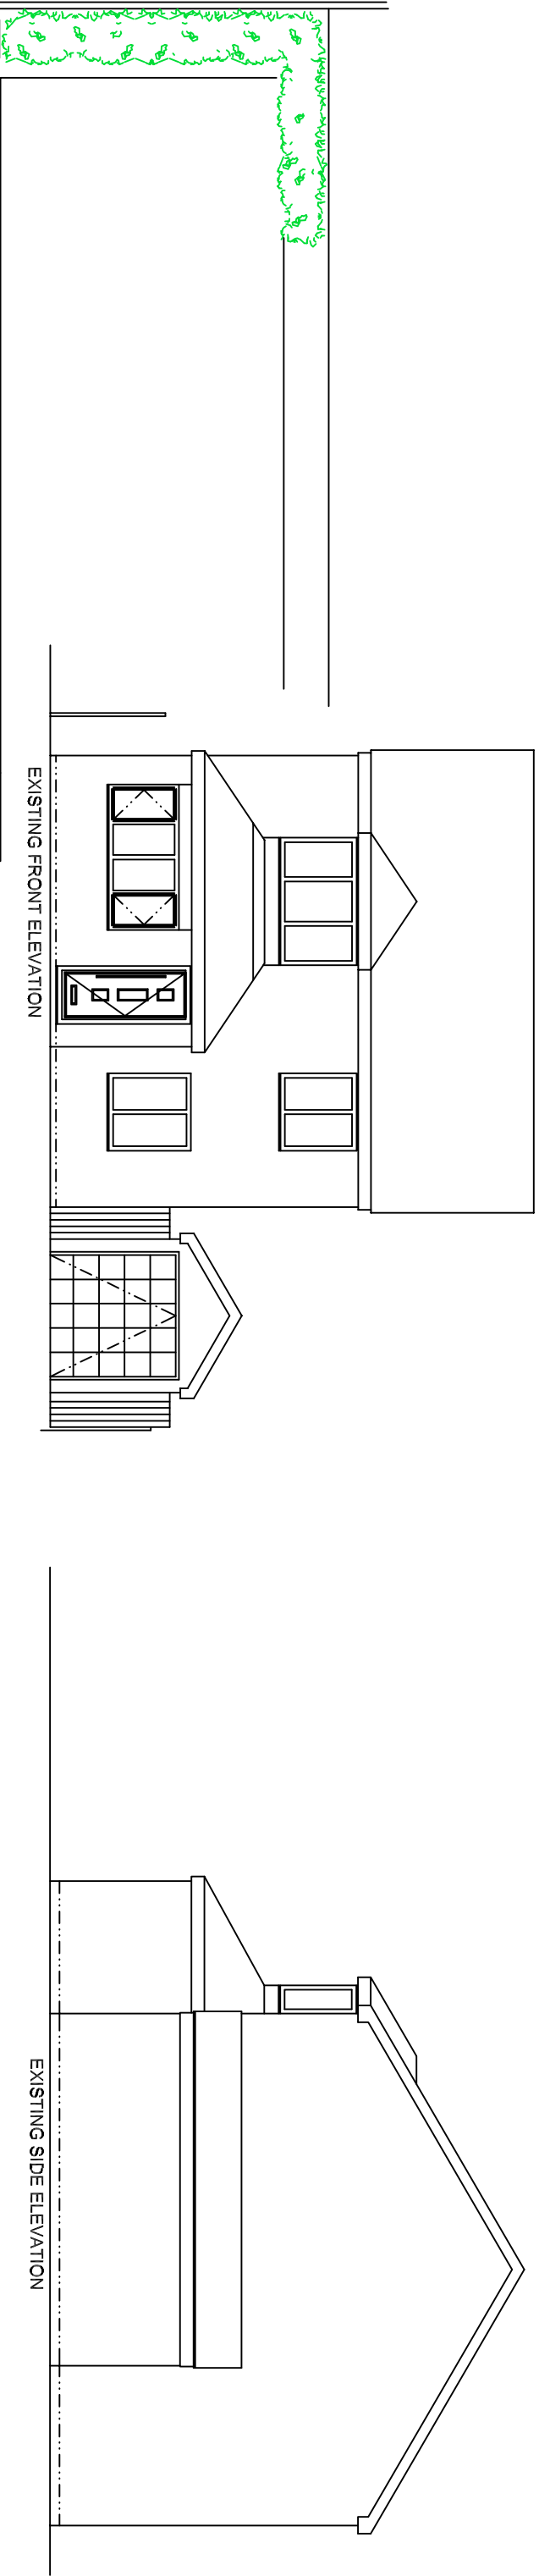

1M 2M 3M 4M 5M	
ADDRESS: 23 DUMERS CHASE	
RADCLIFFE	
M26 2TH	
PROJECT: ERECTION OF CAR	
PORT TO DRIVEWAY	
DRAWING: EXISTING	
SCALE 1:100 and as noted	
DATE 01:09:2024	