
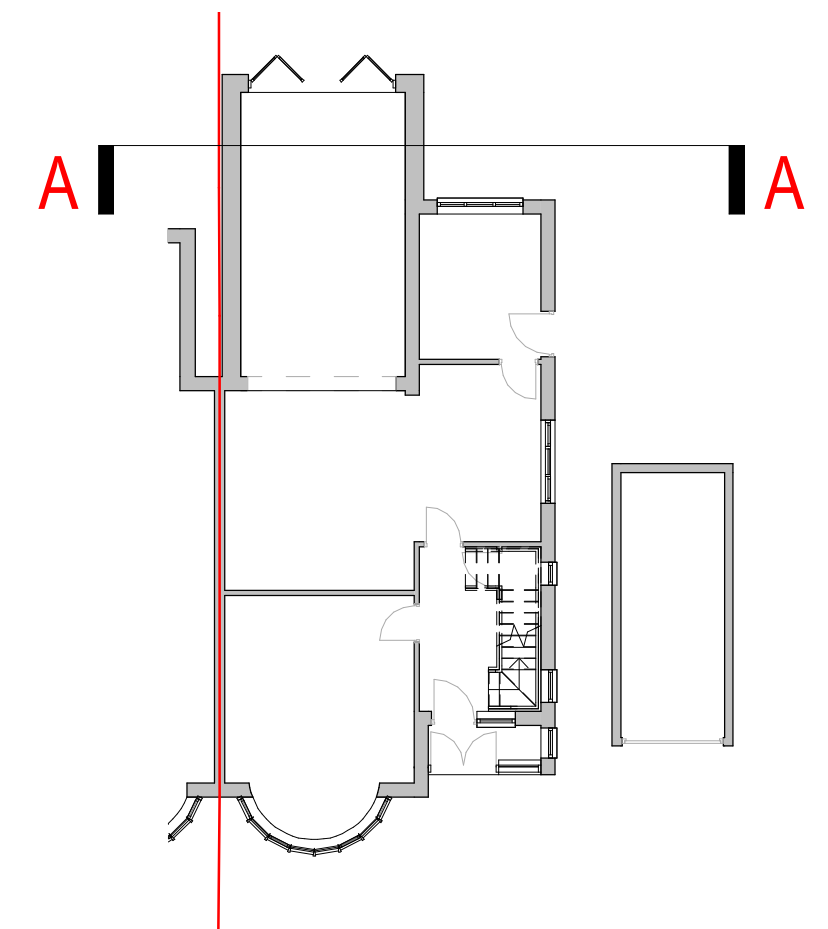
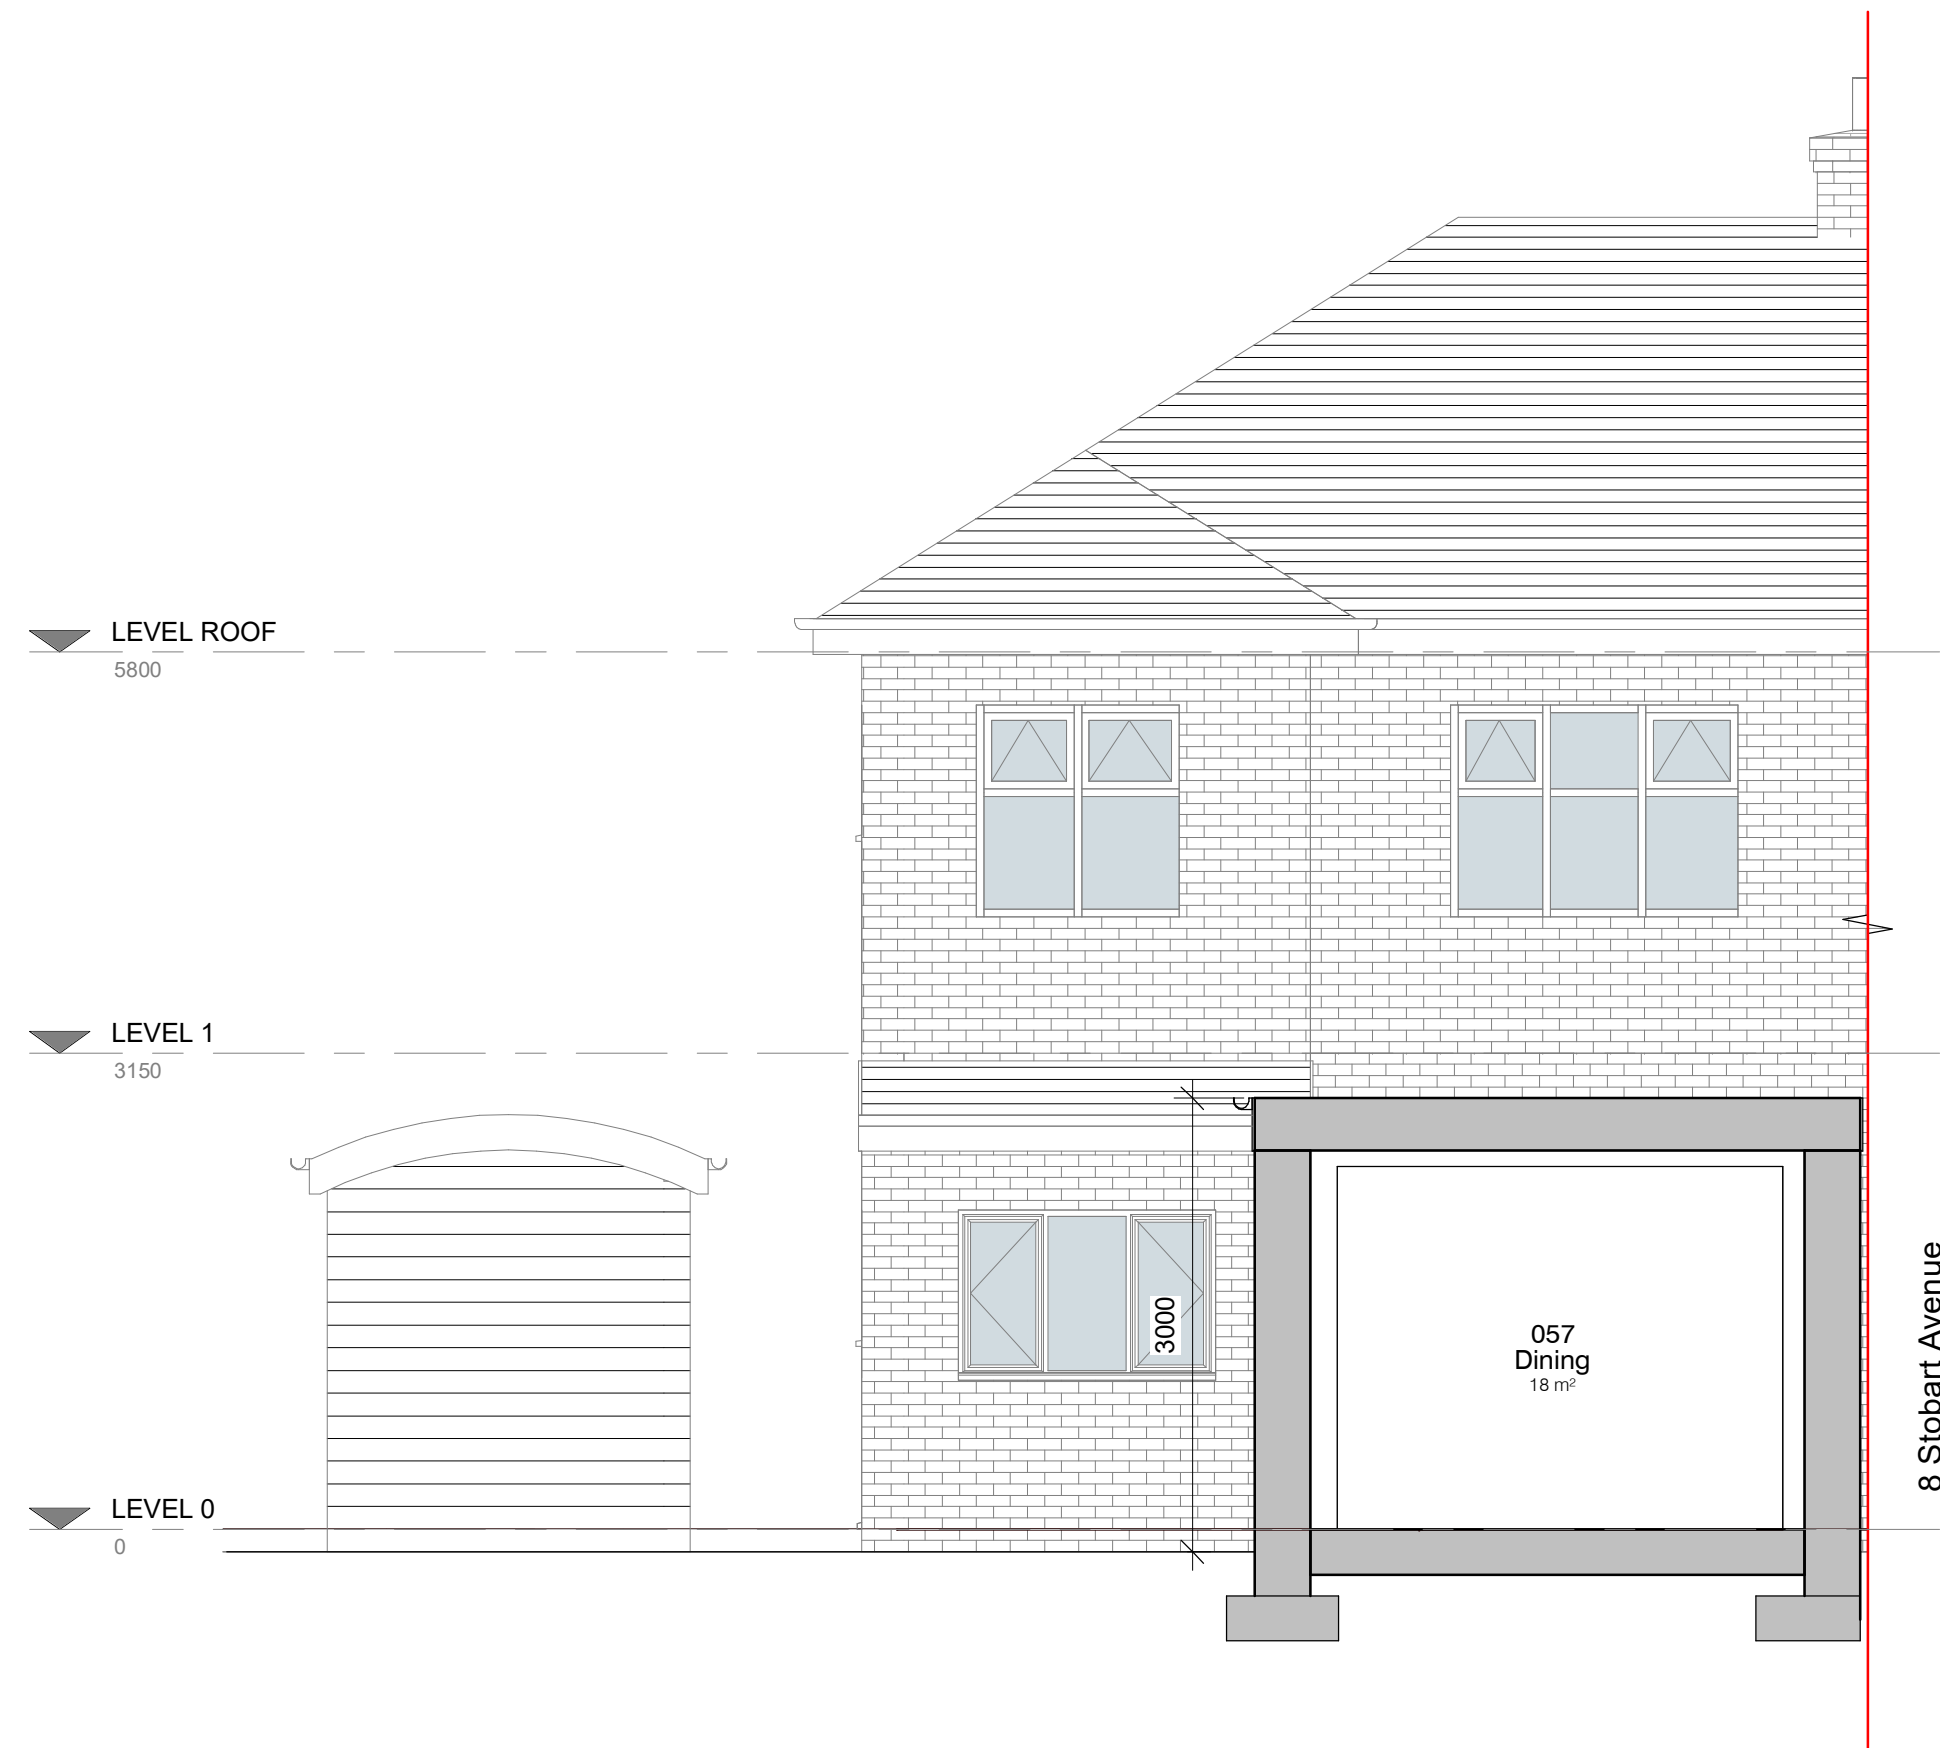
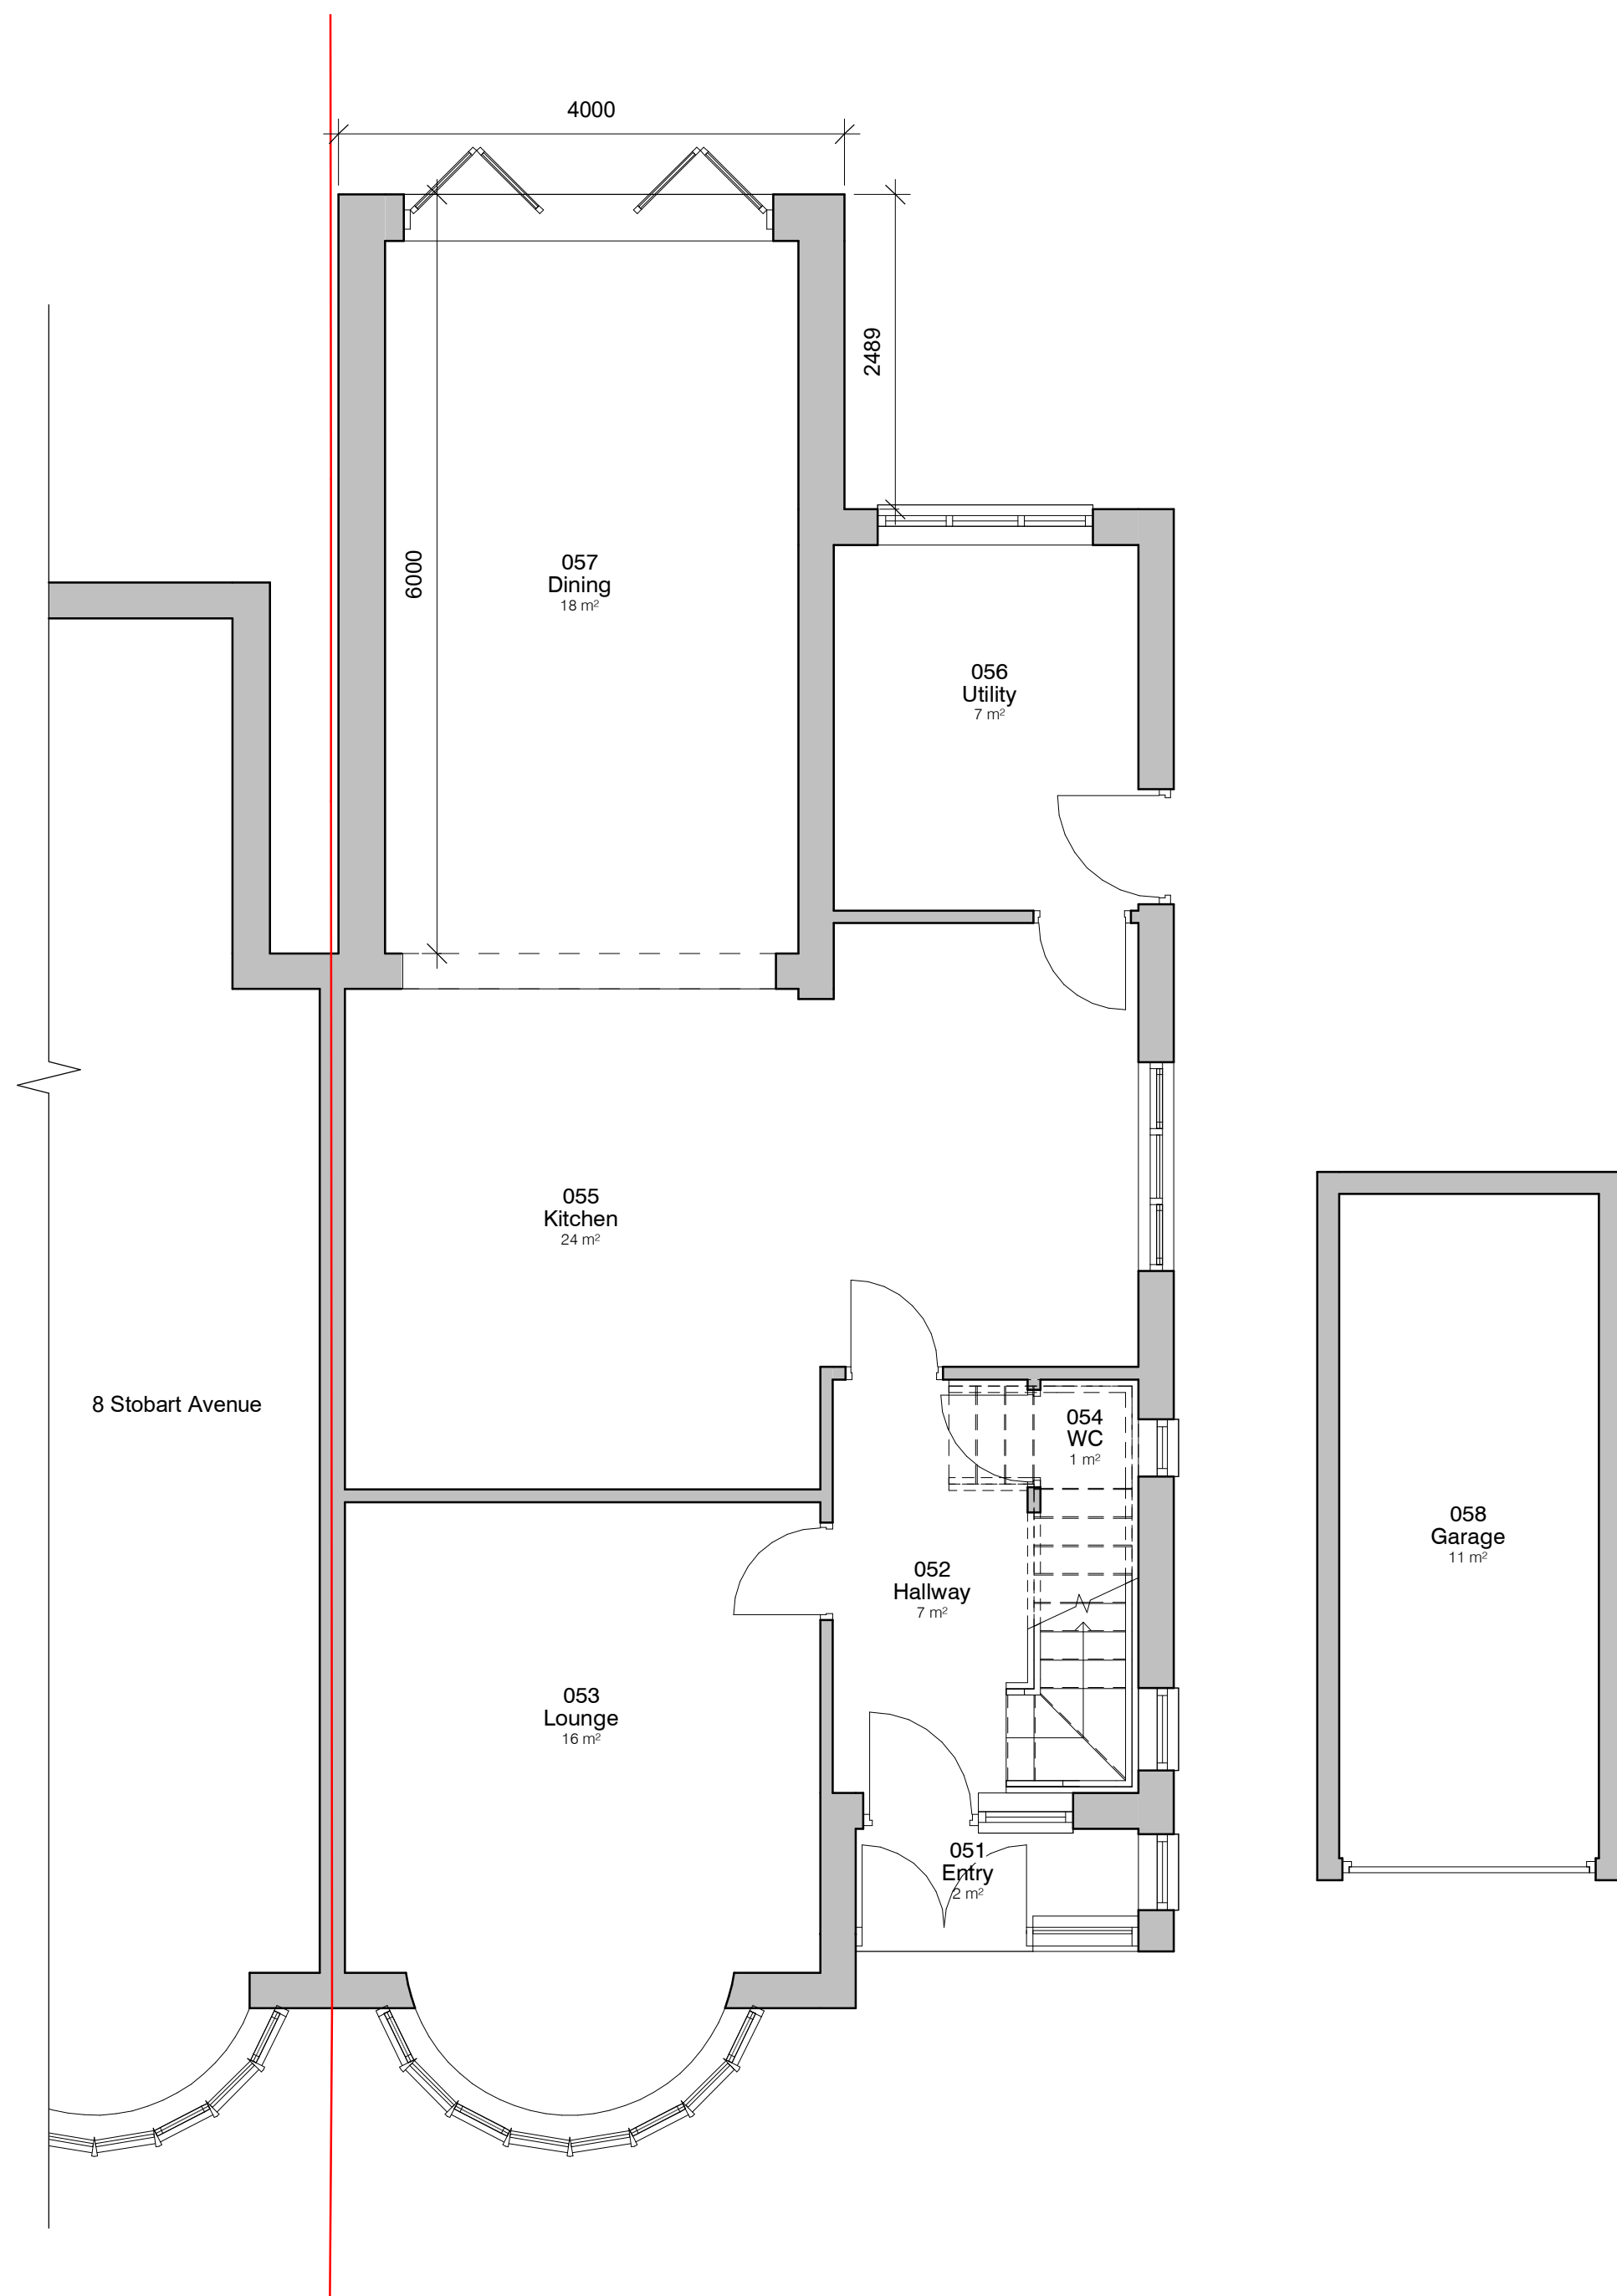


PROJECT	SCALE	DATE	BY
6 Stobart Ave	As indicated	28/08/24	CW
CLIENT	STATUS	PROJECT NO.	DRAWING NO.
Sarah Benamore	PLANNING	DA24049.	003.
TITLE	NOTES	REVISIONS	DATE
Proposed GA Plans and Elevations	THIS DRAWING MUST NOT BE REPRODUCED WITHOUT WRITTEN CONSENT OF DEBTAL ARCHITECTURE. ALL DIMENSIONS AND MATERIALS SHALL BE CHECKED AND CONFIRMED BY THE ARCHITECT PRIOR TO CONSTRUCTION. ALL DIMENSIONS SHALL BE IN ACCORDANCE WITH THE CURRENT STATUTORY REGULATION. 

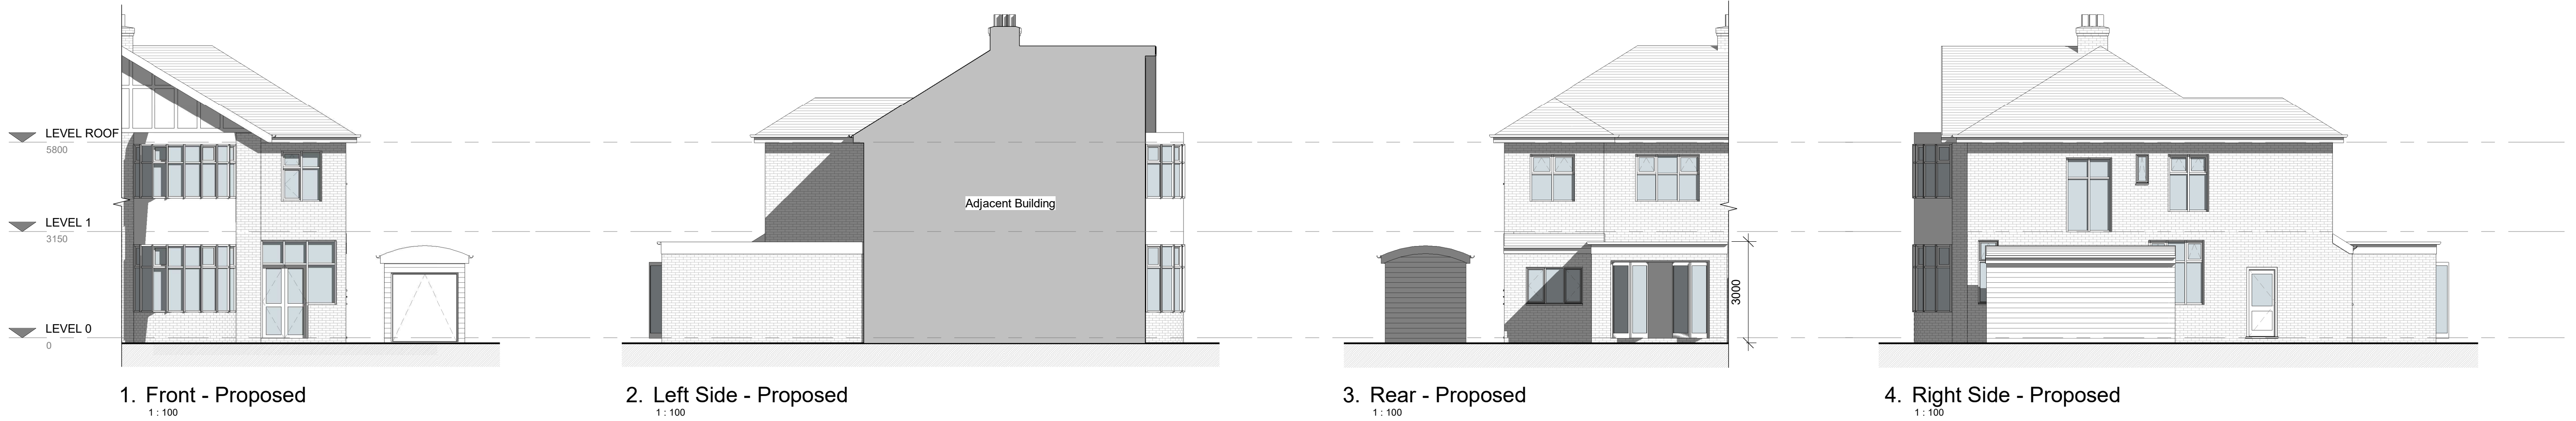