



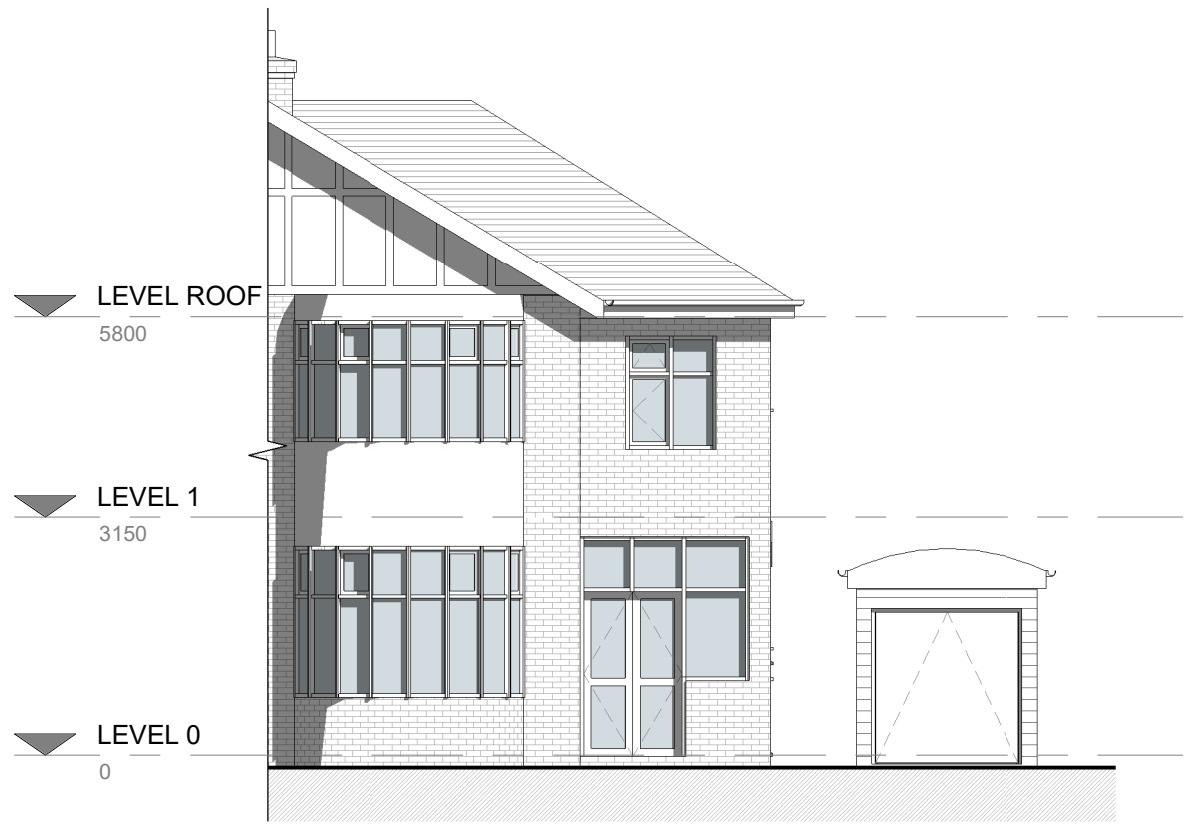

1. Front - Existing
1 : 100

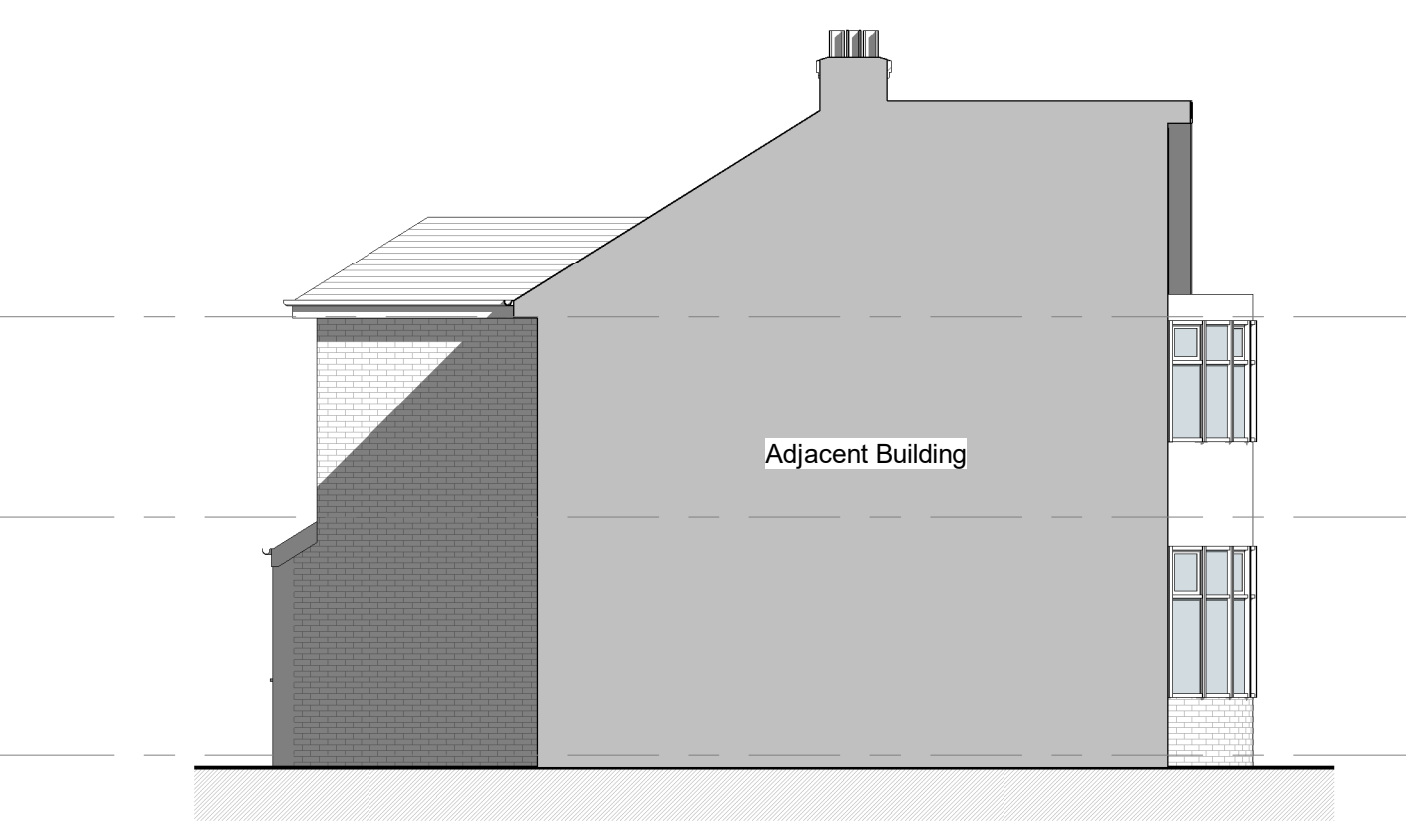


2. Left Side - Existing
1 : 100




3. Rear - Existing
1 : 100



4. Right Side - Existing
1 : 100

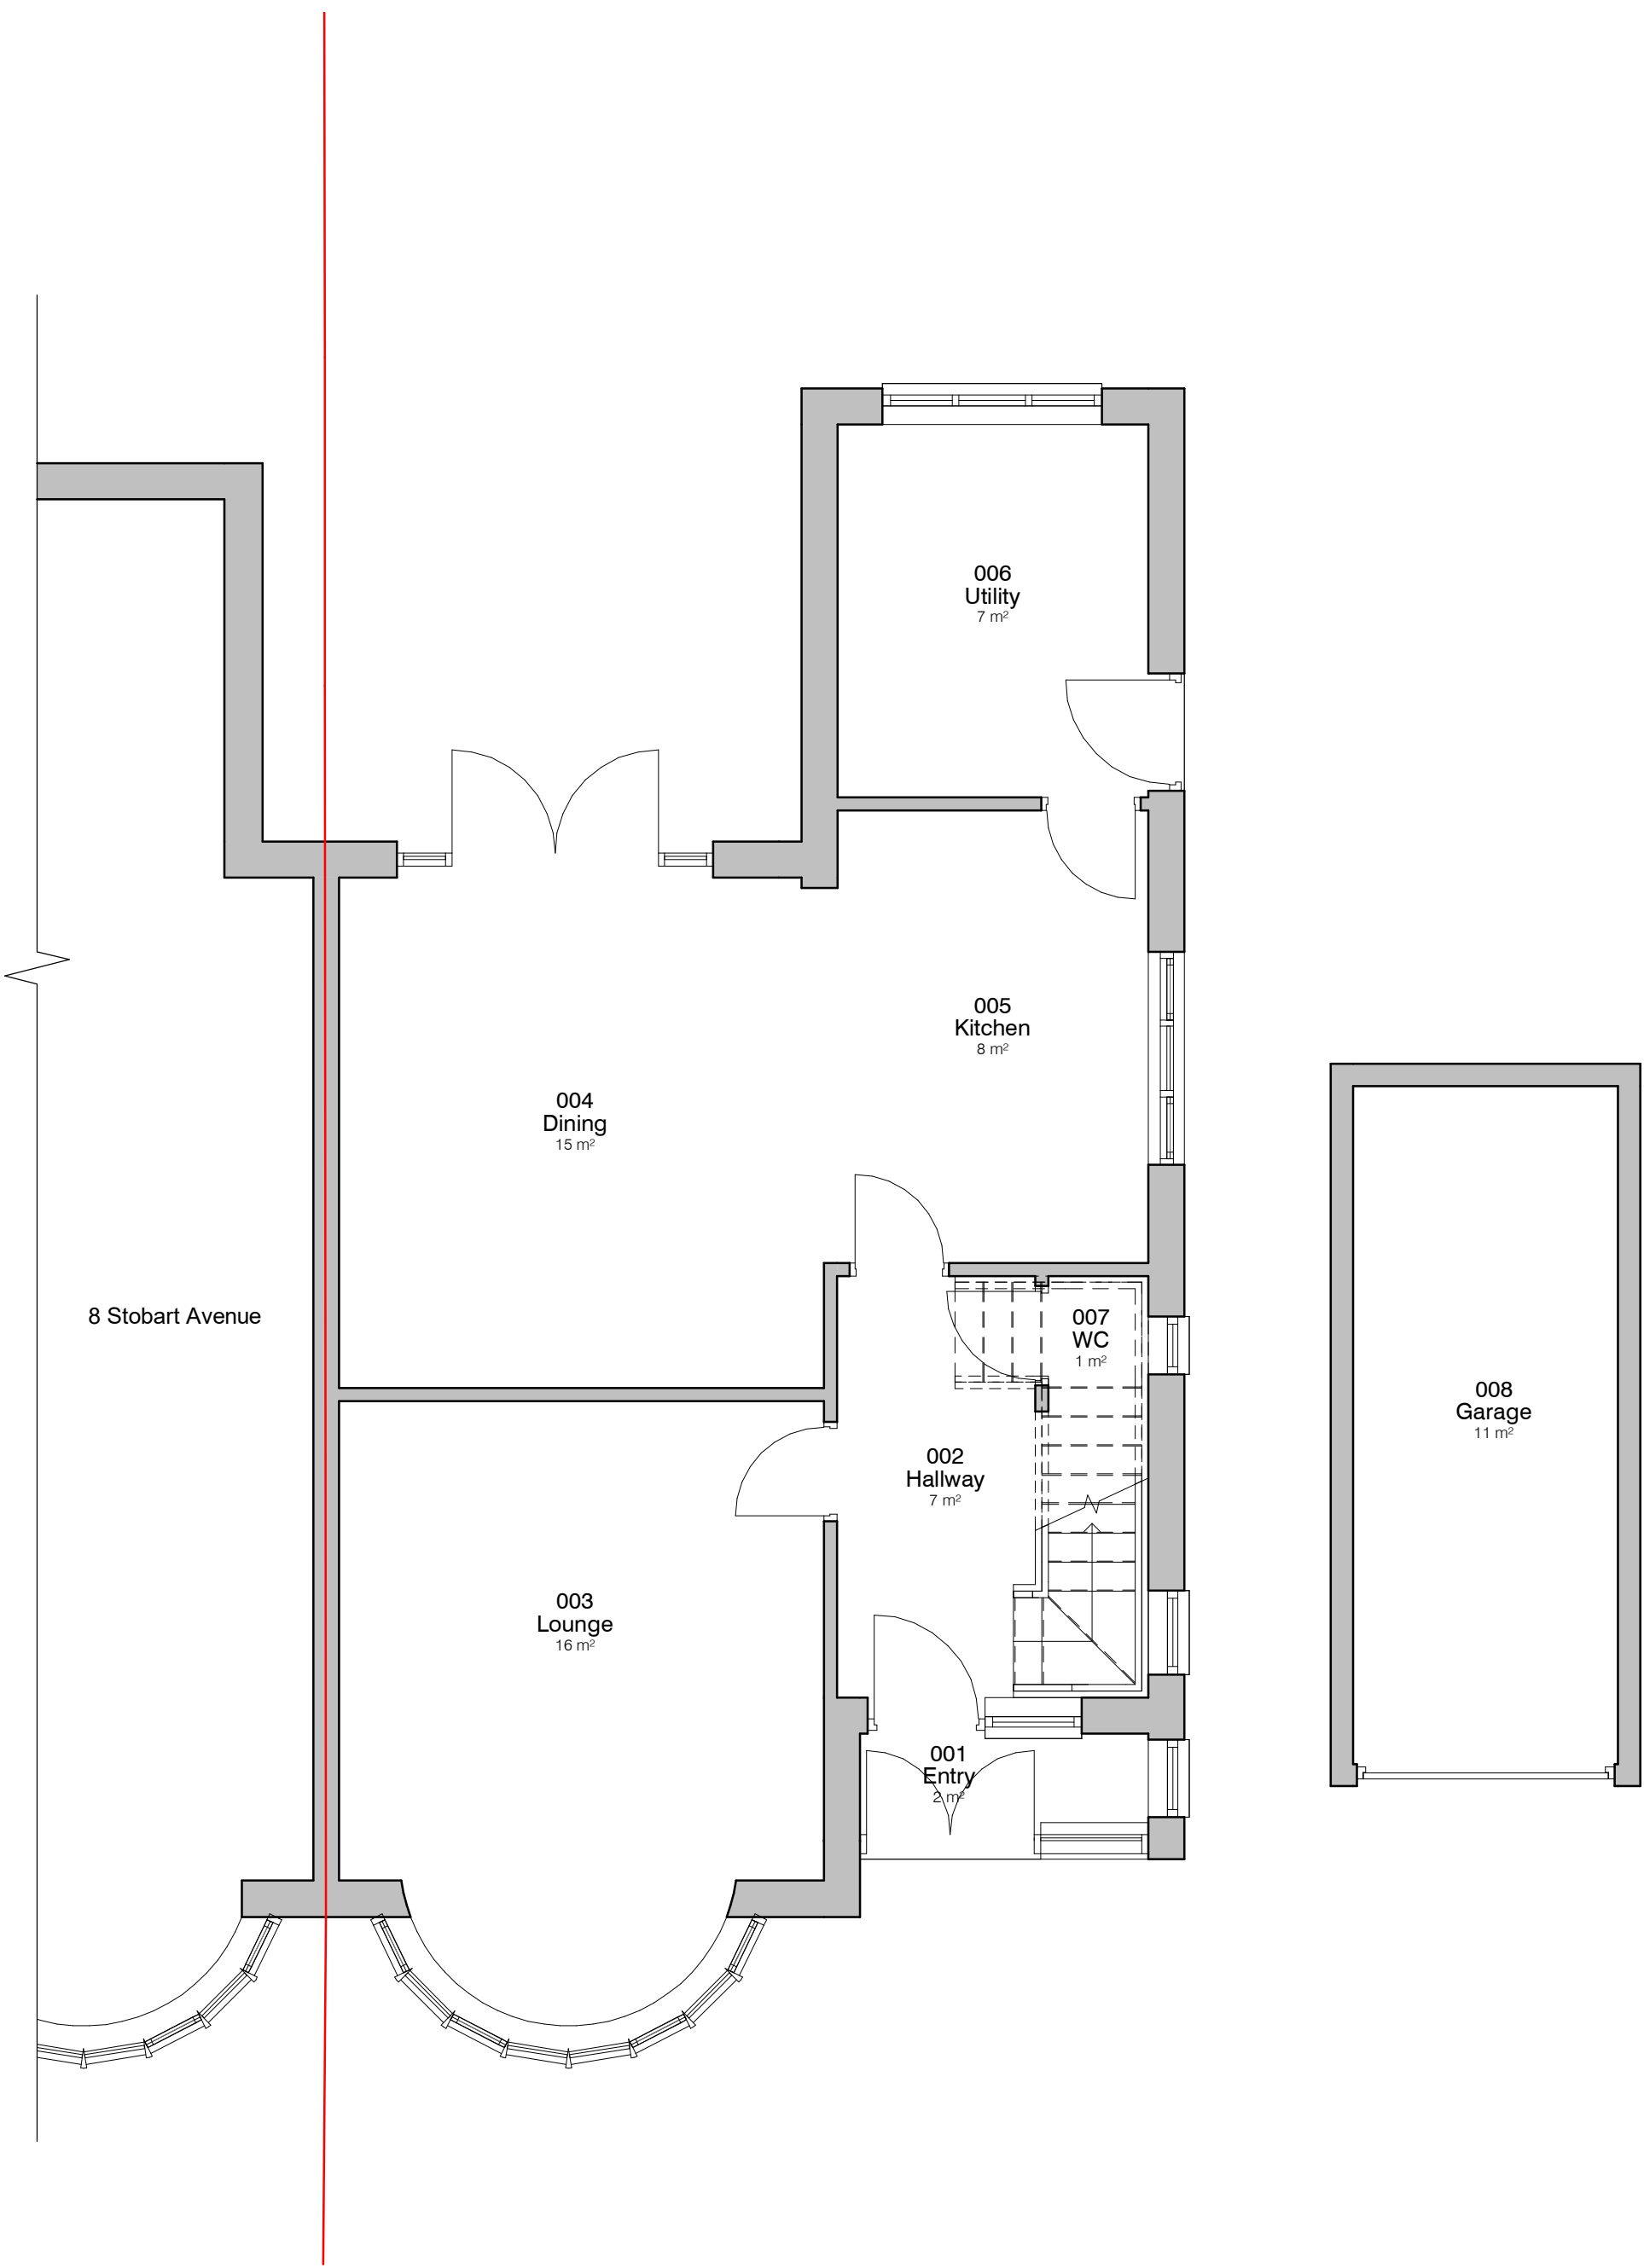

5. Level 0 - GA Existing
1 : 50

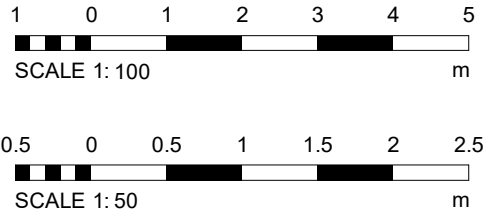

PROJECT	SCALE	DESCRIPTION	DATE	BY	DATE
6 Stobart Ave	As indicated		28/08/24	CW	
CLIENT	STATUS	PROJECT NO.	DRAWING NO.	REV.	DATE
Sarah Benamore	PLANNING	DA24049.	002.		
TITLE	NOTES				
Existing GA Plans and Elevations	DISCLAIMER: ALL RIGHTS RESERVED. THIS DRAWING MUST NOT BE REPRODUCED WITHOUT WRITTEN CONSENT. ALL DIMENSIONS AND MATERIALS SHALL BE CHECKED AND CONFIRMED ON SITE AND CORRECTED TO AS SHOWN ON THE DRAWING. THE DRAWING SHALL BE USED IN ACCORDANCE WITH CURRENT STATUTORY LEGISLATION, RELEVANT CODES OF PRACTICE AND PREVIOUS AGREEMENTS. ALL DIMENSIONS ON THIS DRAWING ARE IN MILLIMETRES UNLESS OTHERWISE STATED.				