




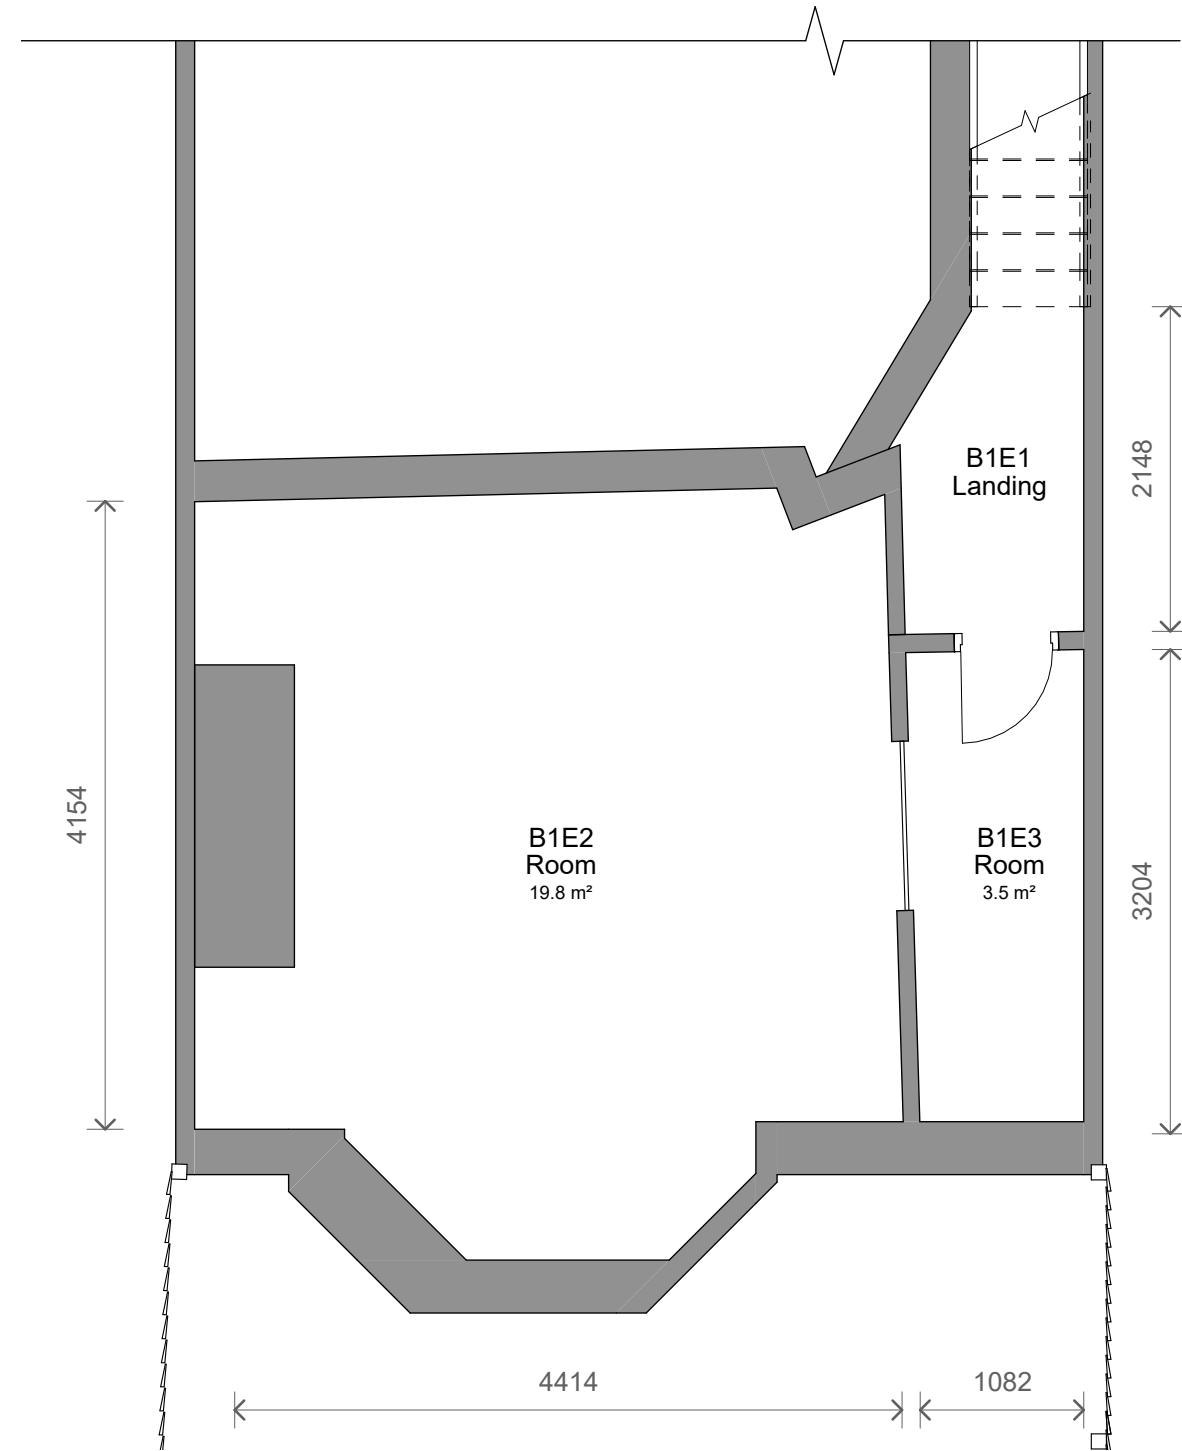


3 Level B1 - Existing
1 : 50

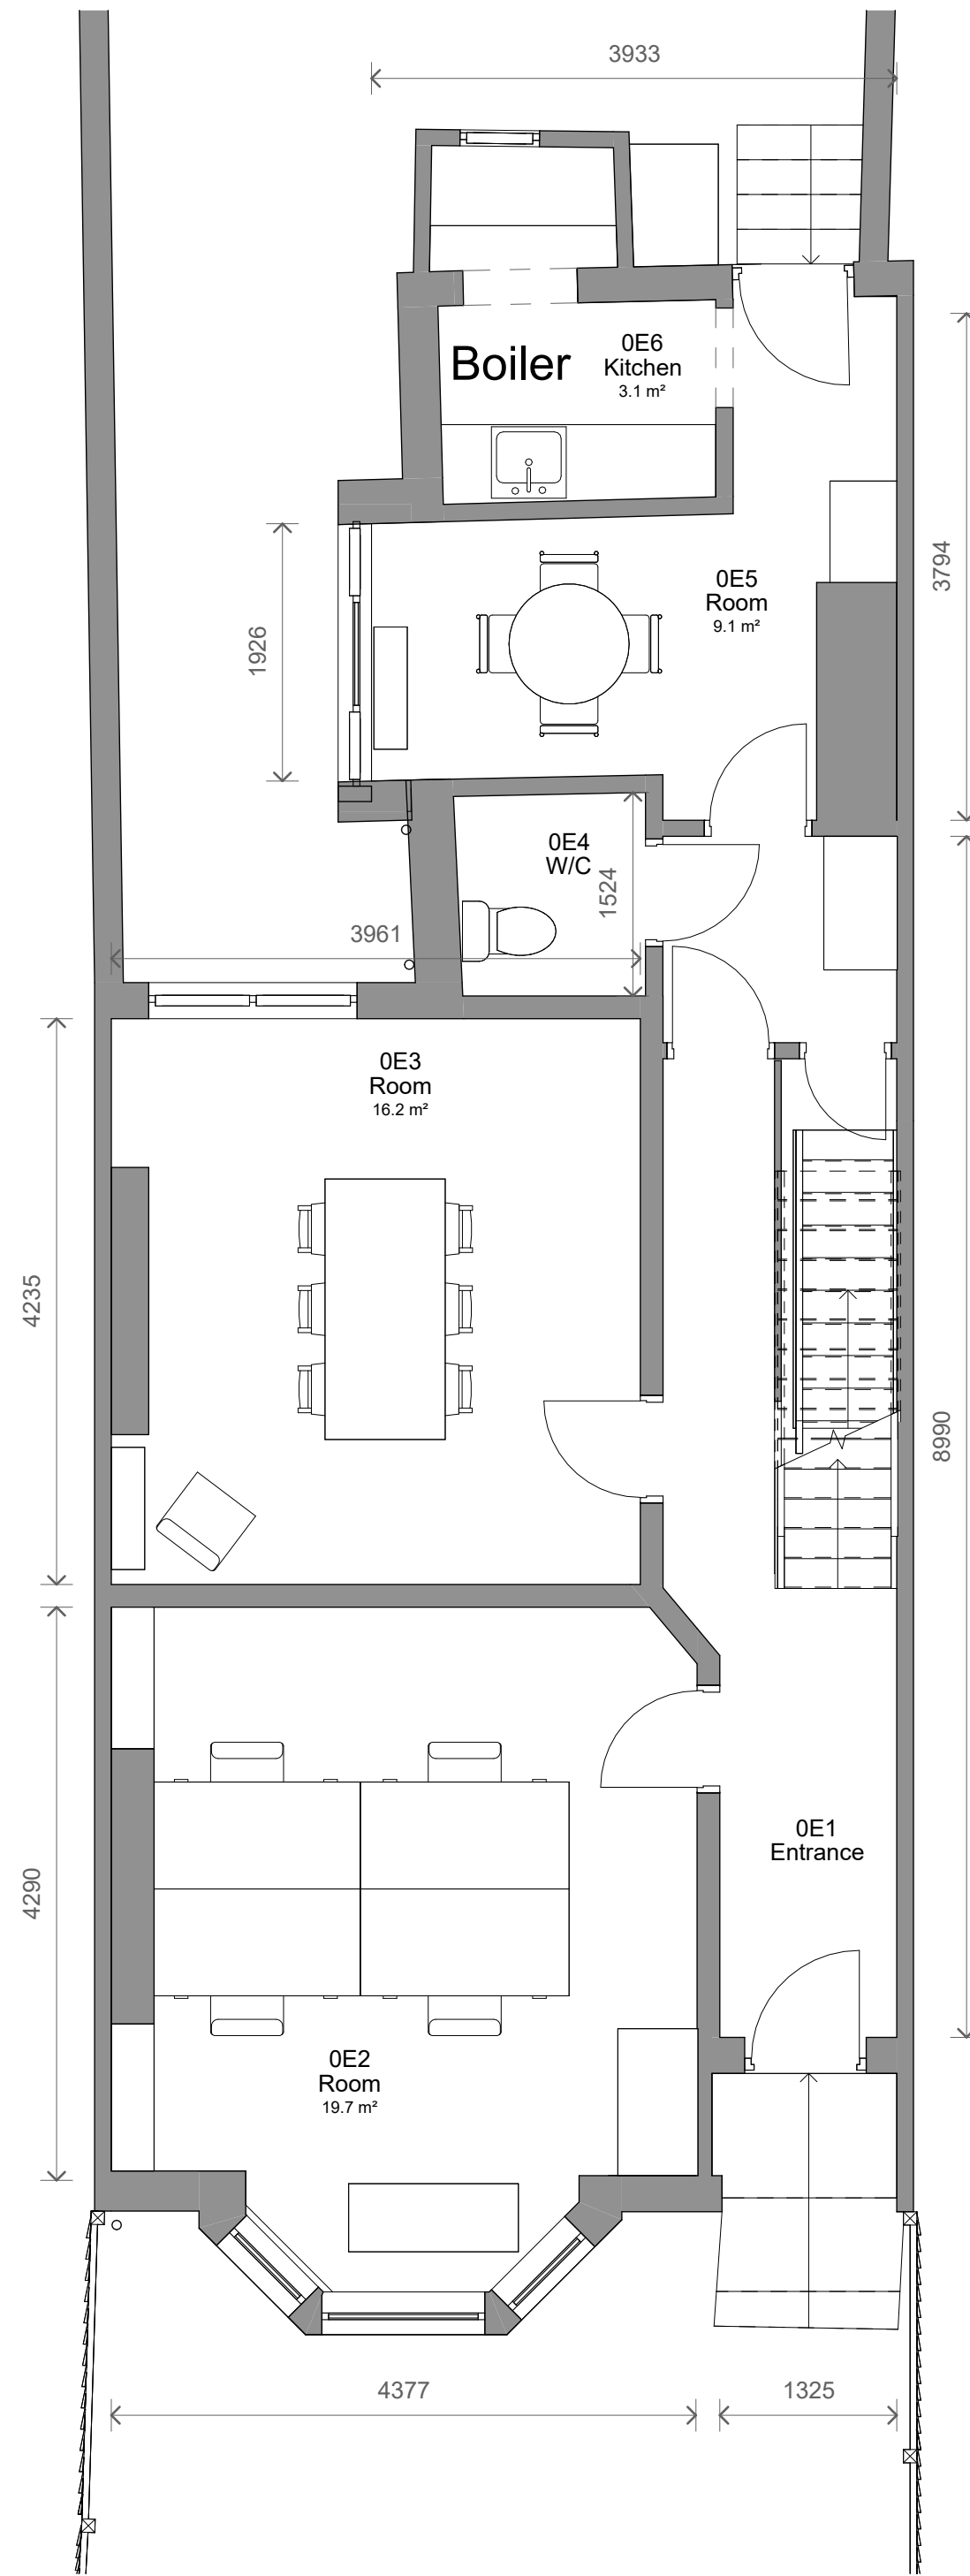

1 Level 0 - Existing
1 : 50

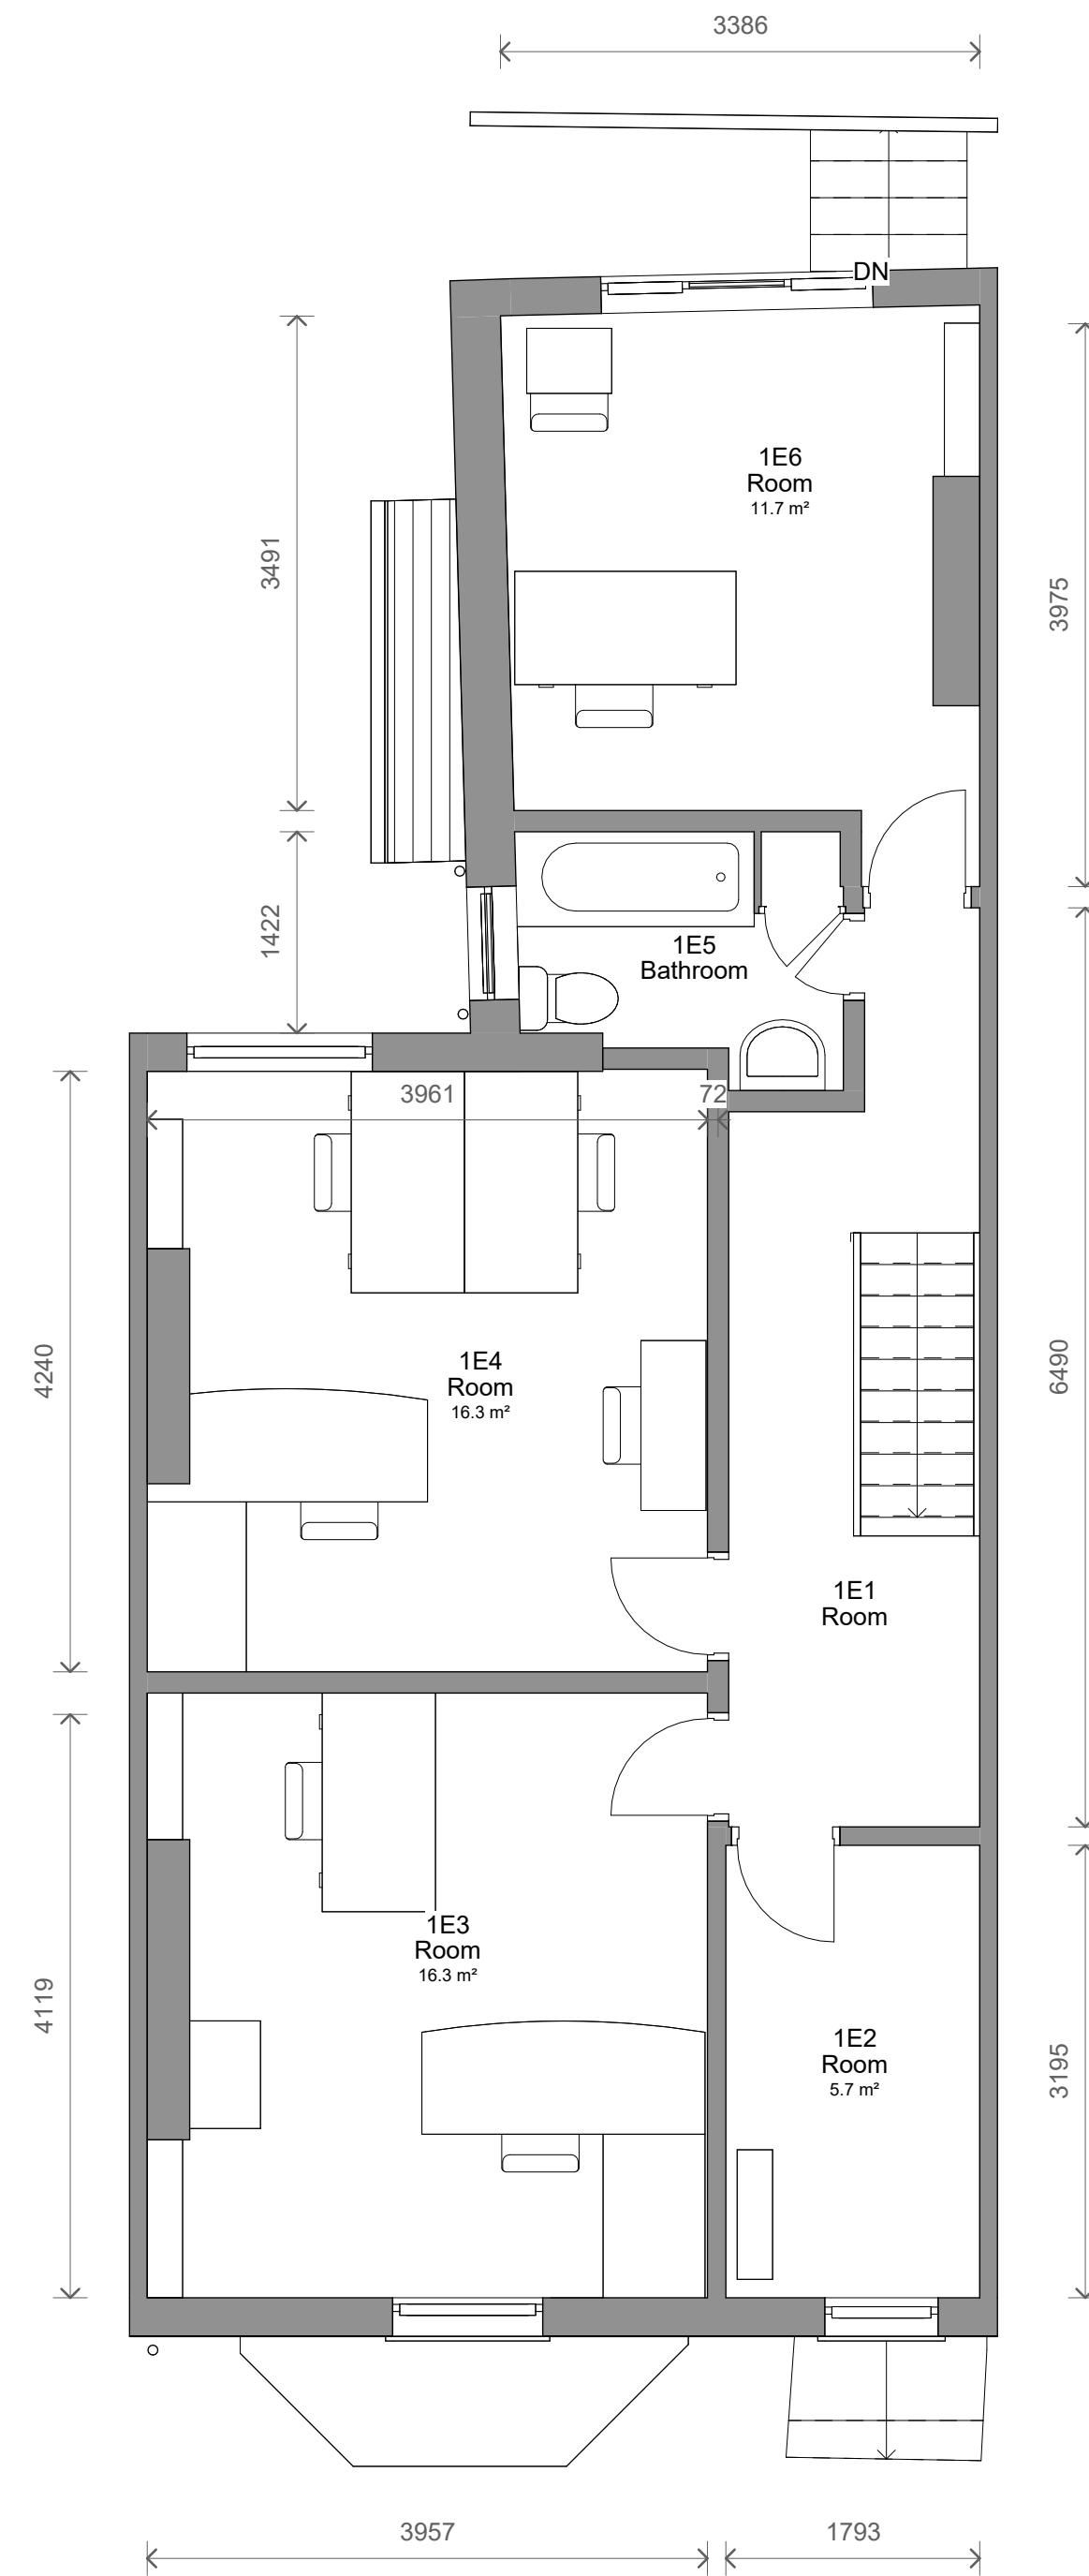

2 Level 1 - Existing
1 : 50

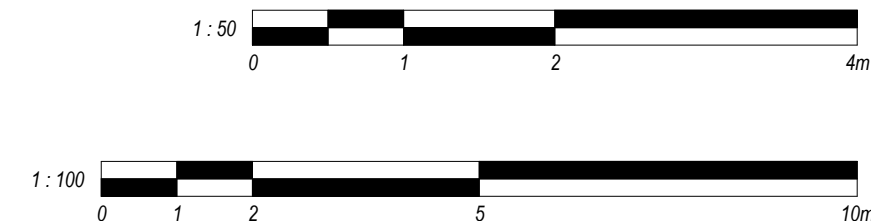

No. Description		Date	Initial
PROJECT		171 Bury New Road	
TITLE		Existing Plans	
STATUS		DESIGN	
DRAWN BY	DATE	SCALE (@ A1)	
CHB	24/04/2024	1 : 50	
PROJECT NUMBER	DRAWING NUMBER	REV	
GSS26069	0E1		
GOLD SKETCH			
S T U D I O S			
www.goldsketch.co.uk		info@goldsketch.co.uk 0161 792 9595	
NOTES			
© COPYRIGHT - ALL RIGHTS RESERVED.			
THIS DRAWING MUST NOT BE REPRODUCED WITHOUT PRIOR WRITTEN CONSENT.			
DRAWING TO BE USED FOR THE STATUS INDICATED ONLY.			
ALL DIMENSIONS AND SETTING OUT SHALL BE CHECKED AND CONFIRMED ON SITE. ANY DISCREPANCIES TO BE REPORTED TO THE DESIGNER PRIOR TO THE COMMENCEMENT OF ANY WORK. ALL WORK AND MATERIALS TO BE IN ACCORDANCE WITH CURRENT BUILDING REGULATION, RELEVANT CODES OF PRACTICE AND BRITISH STANDARDS. ALL DIMENSIONS ON THIS DRAWING ARE IN MILLIMETRES UNLESS OTHERWISE STATED.			