



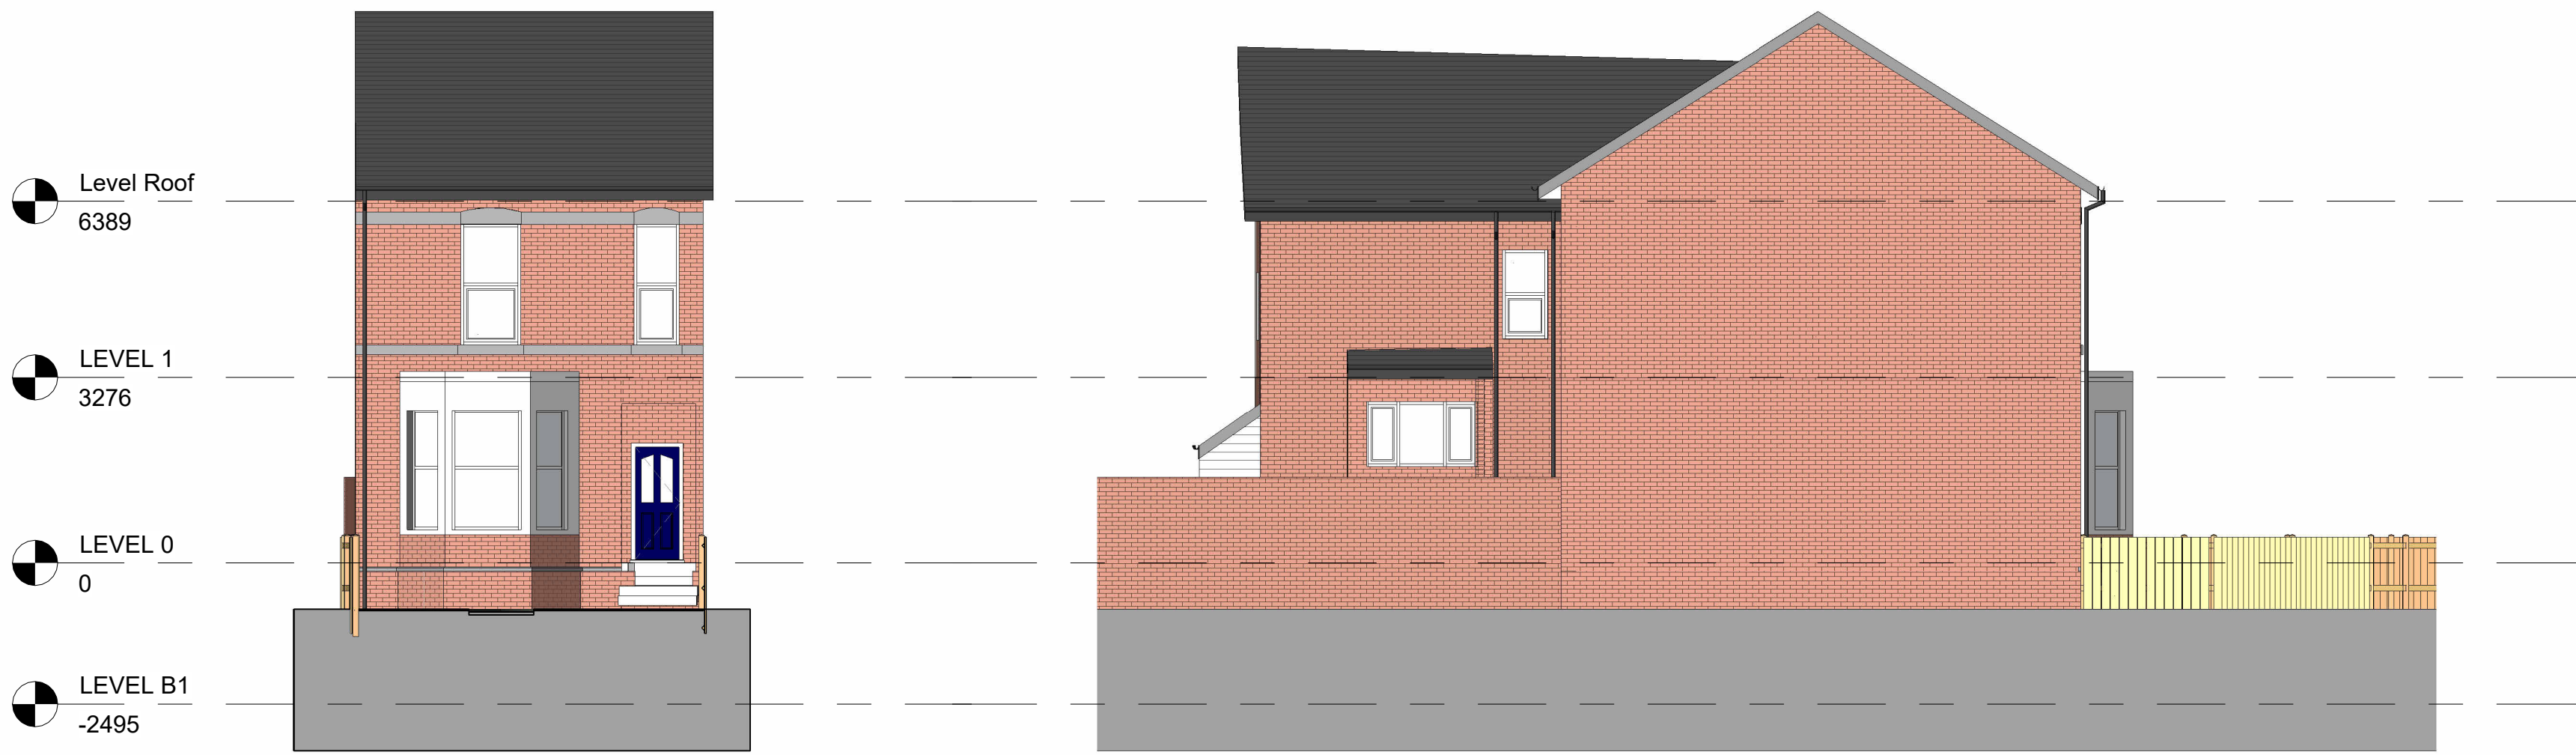


1 Front - Existing
1 : 100

2 Left Side - Existing
1 : 100

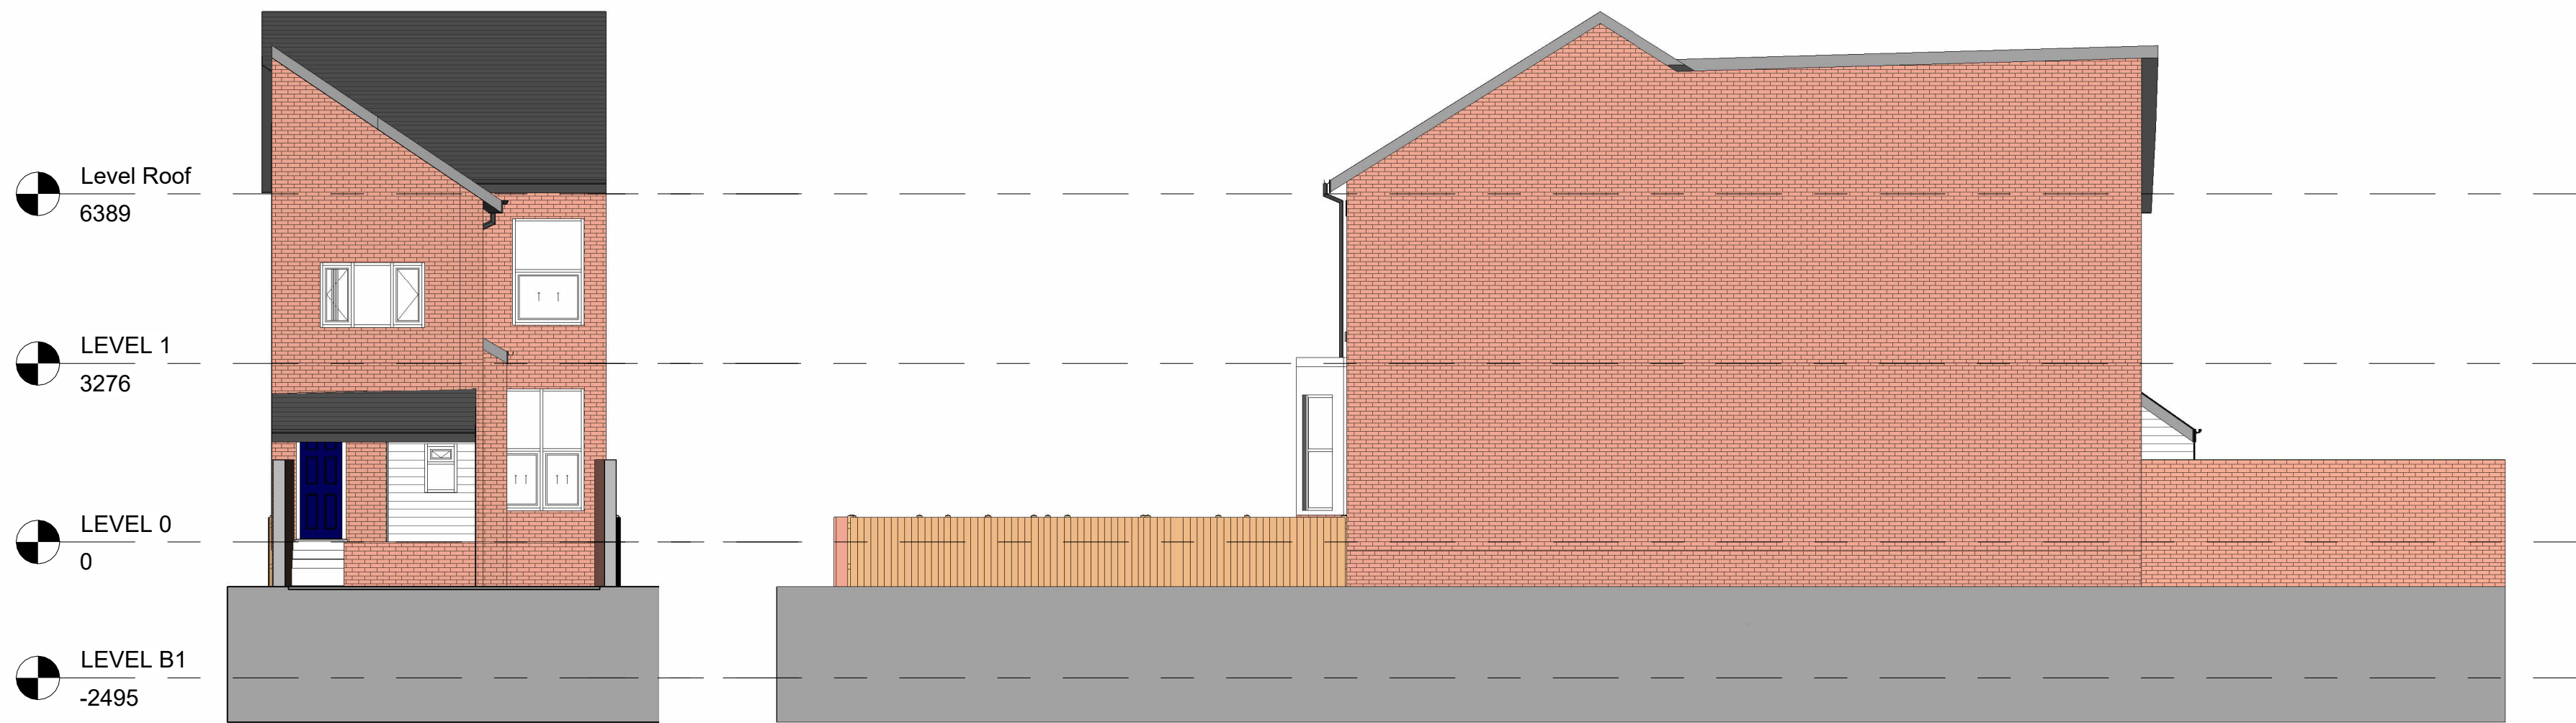

3 Rear - Existing
1 : 100

4 Right Side - Existing
1 : 100

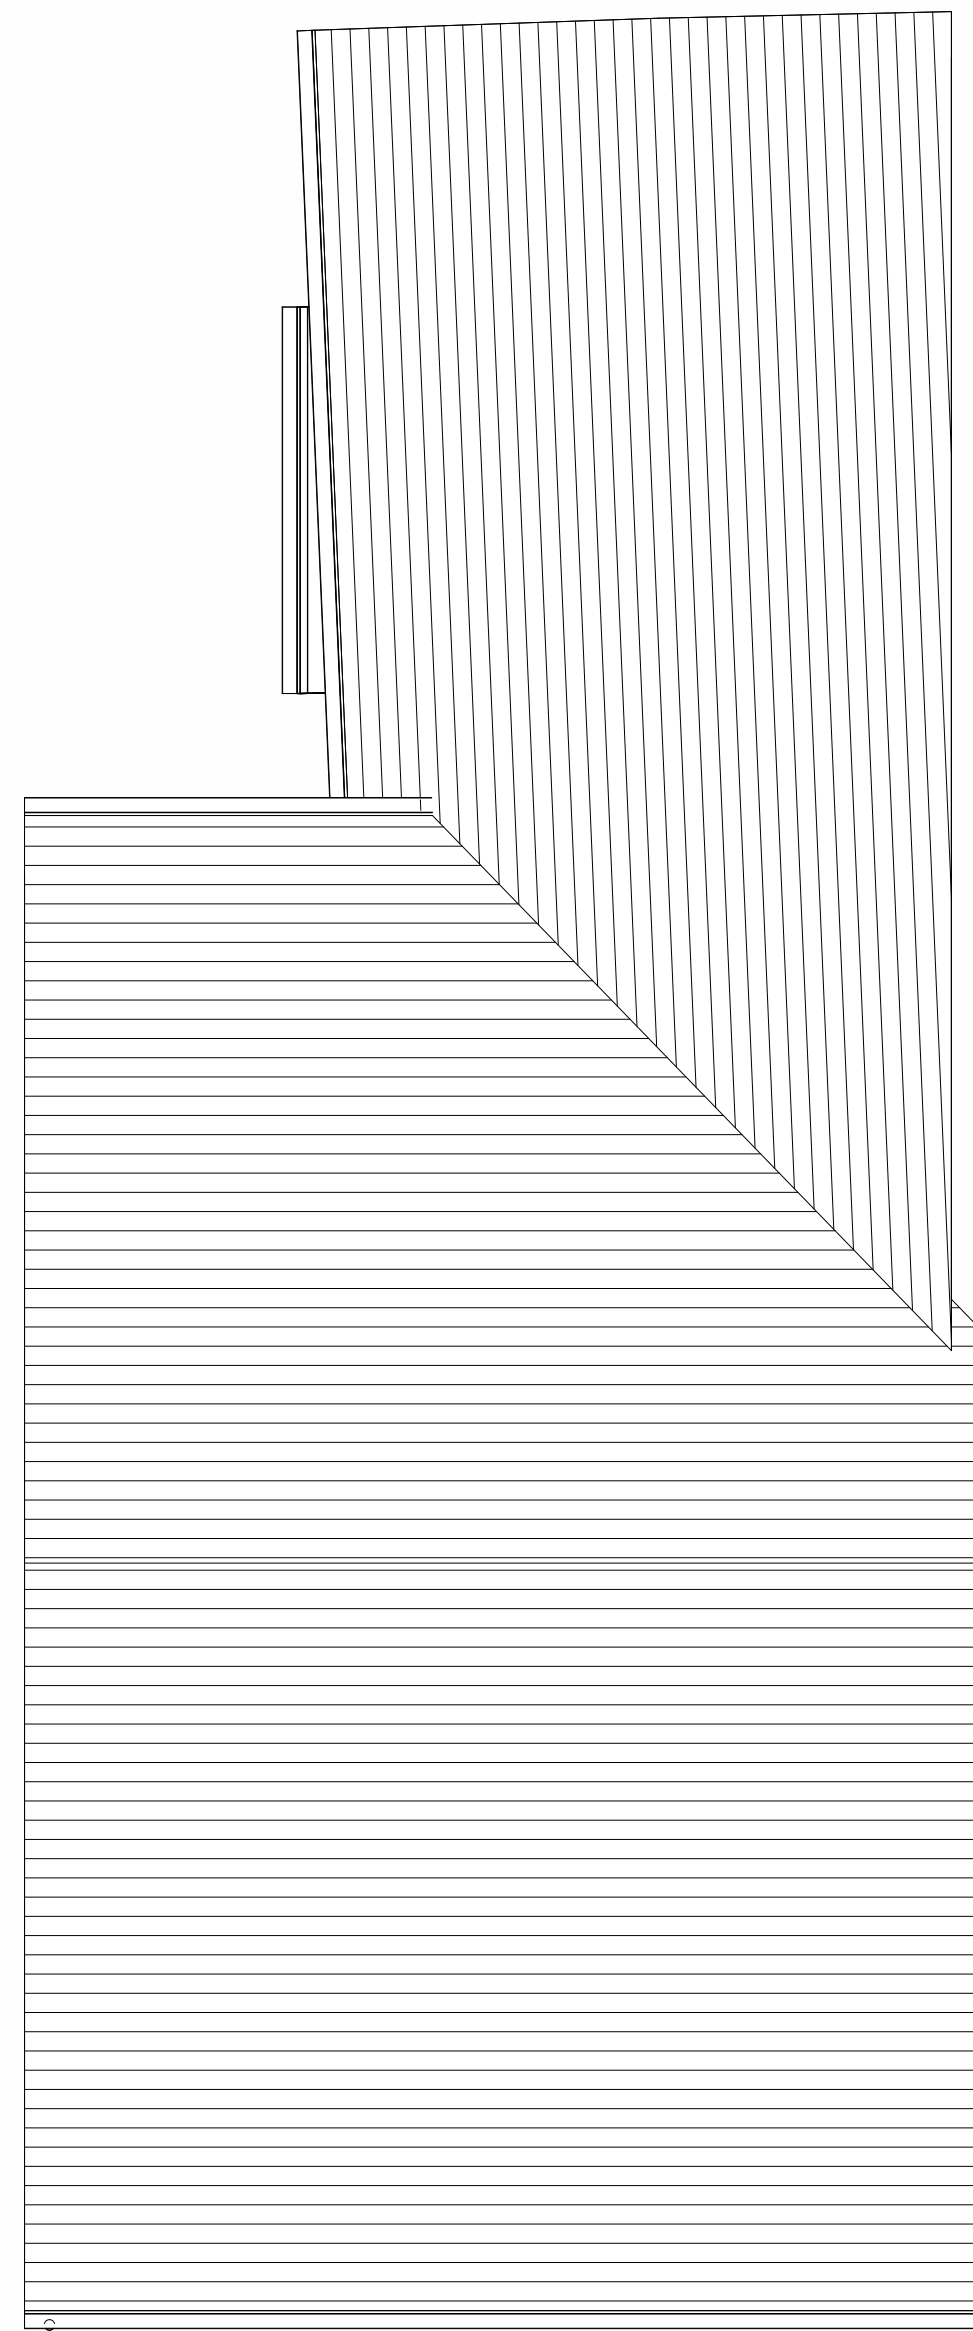

5 Level Roof - Existing
1 : 50

No. Description Date Initial

PROJECT		171 Bury New Road	
TITLE		Existing Elevations	
STATUS		DESIGN	
DRAWN BY	DATE	SCALE (@ A1)	
CHB	24/04/2024	As indicated	
PROJECT NUMBER		DRAWING NUMBER	REV
GSS26069		0E2	
GOLD SKETCH			
S T U D I O S			
www.goldsketch.co.uk		info@goldsketch.co.uk	0161 792 9595
NOTES			
©COPYRIGHT- ALL RIGHTS RESERVED. THIS DRAWING SHALL NOT BE REPRODUCED WITHOUT PRIOR WRITTEN CONSENT. DRAWING TO BE USED FOR THE STATUS INDICATED ONLY. ALL DIMENSIONS AND SETTING OUT SHALL BE CHECKED AND CONFIRMED ON SITE. ANY DISCREPANCIES TO BE REPORTED TO THE ARCHITECT PRIOR TO THE COMMENCEMENT OF ANY WORK. ALL WORK AND MATERIALS TO BE IN ACCORDANCE WITH CURRENT BUILDING REGULATIONS, RELEVANT CODES OF PRACTICE AND BRITISH STANDARDS. ALL DIMENSIONS ON THIS DRAWING ARE IN MILLIMETRES UNLESS OTHERWISE STATED.			