




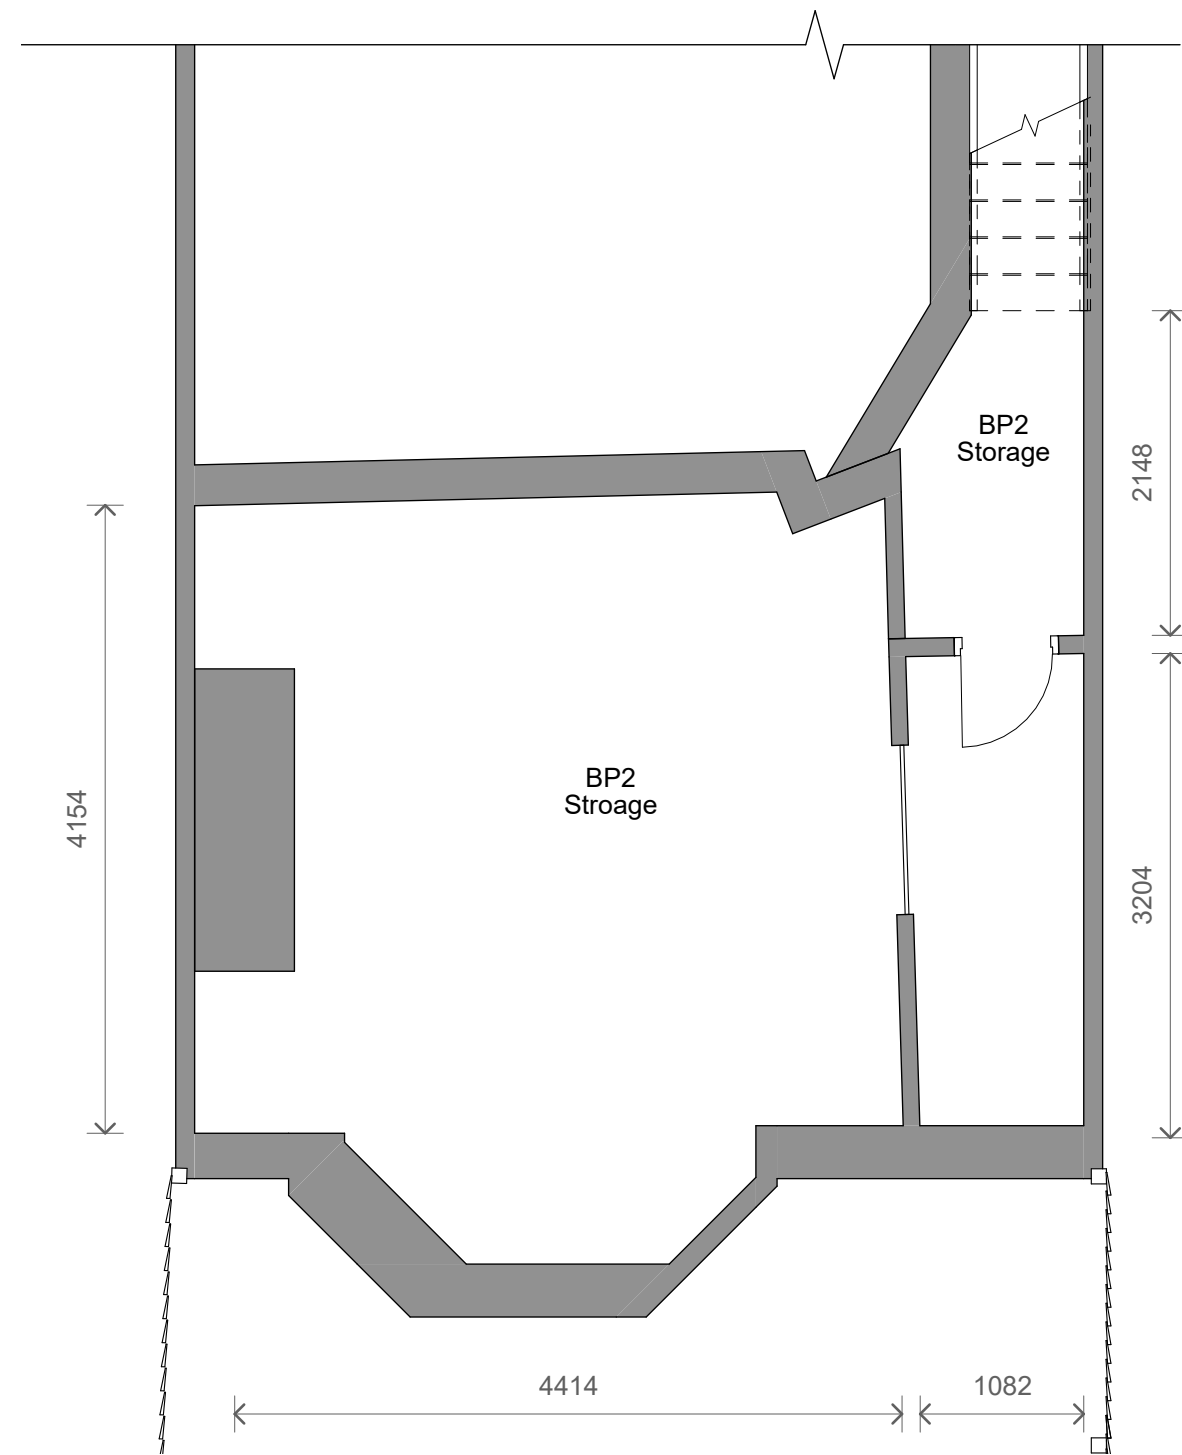


3 Level B1 - Proposed
1 : 50

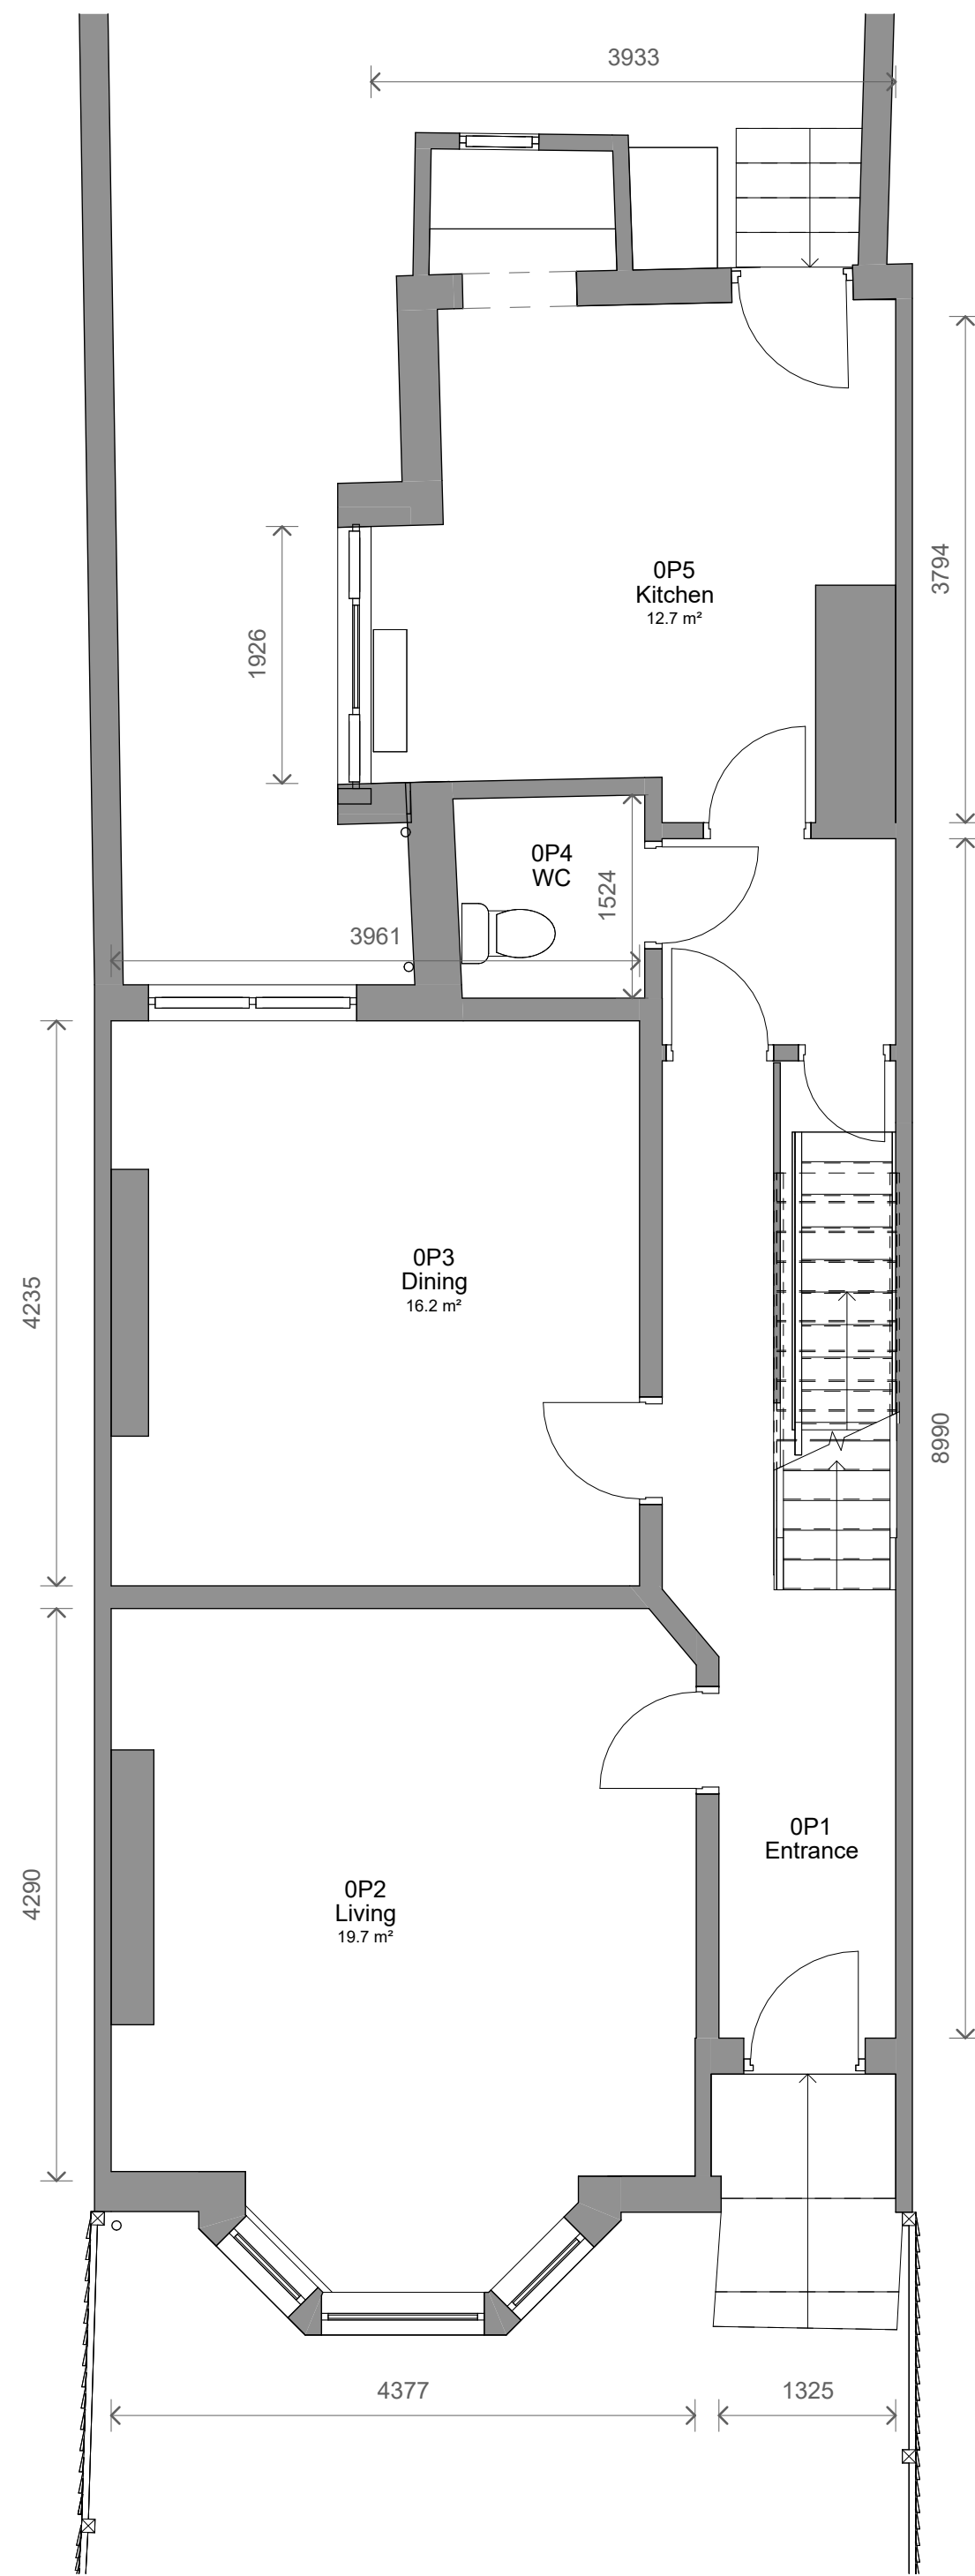

1 Level 0 - Proposed
1 : 50

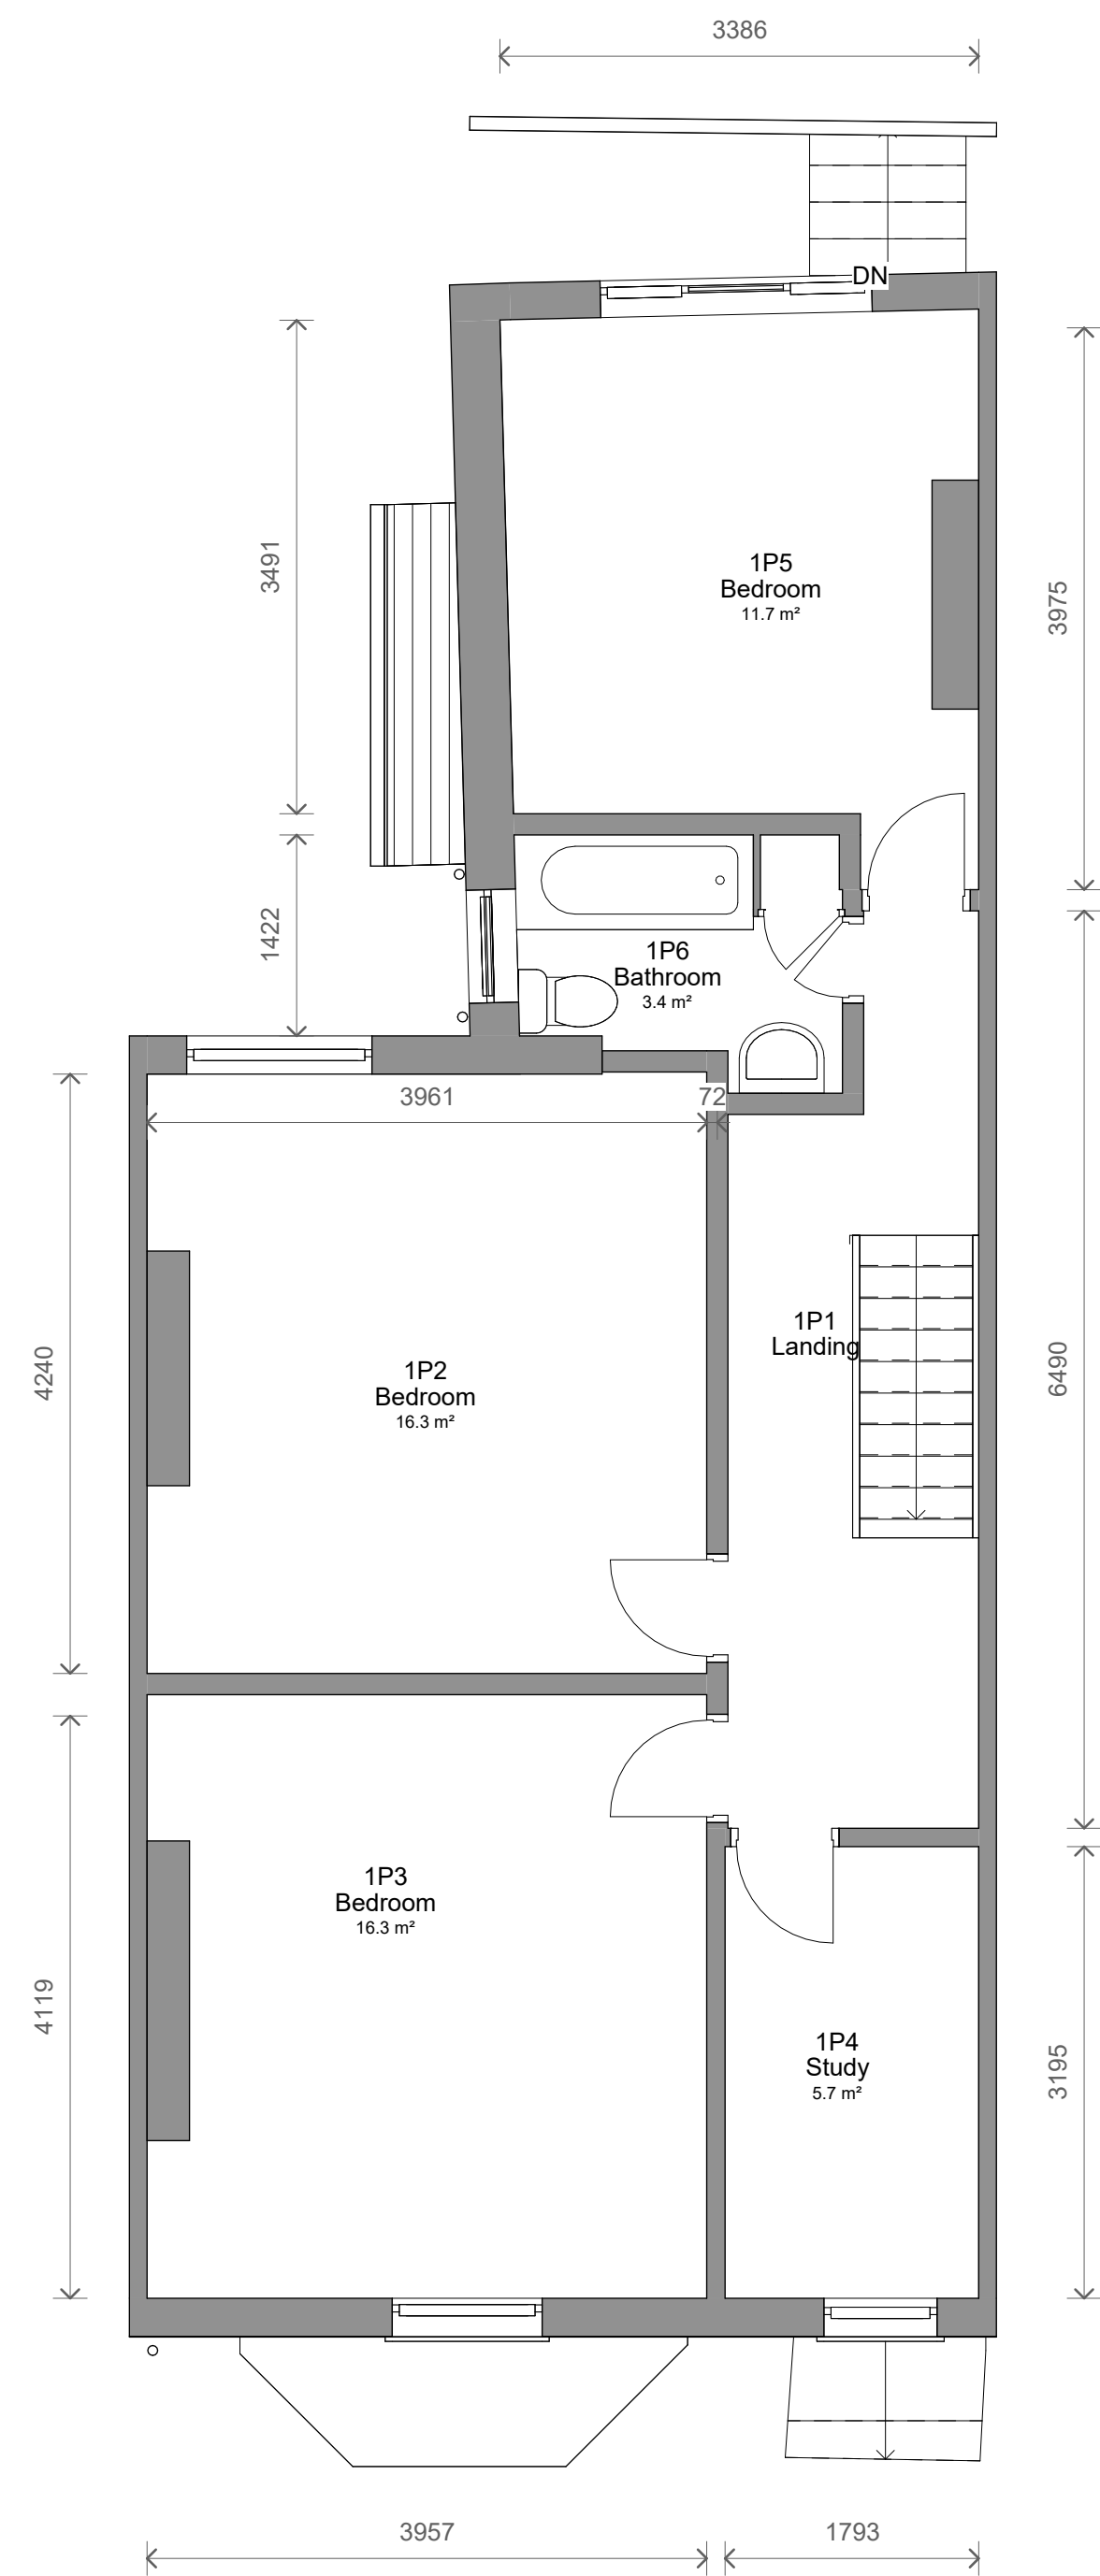

2 Level 1 - Proposed
1 : 50

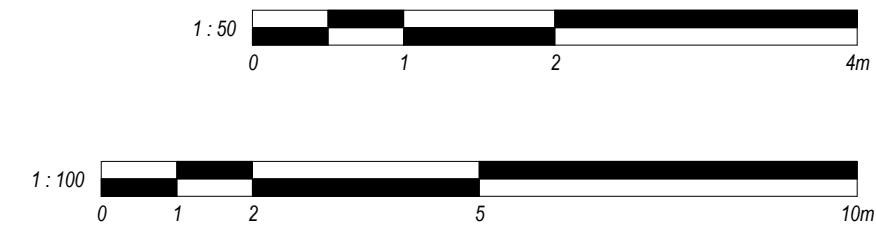

No.	Description	Date	Initial
PROJECT	171 Bury New Road		
TITLE	Proposed Plans		
STATUS	DESIGN		
DRAWN BY	CHB	DATE	24/04/2024
SCALE (@ A1)	1 : 50		
PROJECT NUMBER	GSS26069	DRAWING NUMBER	0P1
REV			
GOLD SKETCH			
S T U D I O S			
www.goldsketch.co.uk info@goldsketch.co.uk 0161 792 9595			
NOTES: © COPYRIGHT - ALL RIGHTS RESERVED. THIS DRAWING SHALL NOT BE REPRODUCED WITHOUT PRIOR WRITTEN CONSENT. DRAWING TO BE USED FOR THE STATUS INDICATED ONLY. ALL DIMENSIONS AND SETTING OUT SHALL BE CHECKED AND CONFIRMED ON SITE. ANY DISCREPANCIES TO BE REPORTED TO THE DESIGNER PRIOR TO THE COMMENCEMENT OF ANY WORK. ALL WORK AND MATERIALS TO BE IN ACCORDANCE WITH CURRENT BUILDING REGULATIONS, RELEVANT CODES OF PRACTICE AND BRITISH STANDARDS. ALL DIMENSIONS ON THIS DRAWING ARE IN MILLIMETRES UNLESS OTHERWISE STATED.			