


4 Front - Proposed
1 : 100


5 Left Side - Proposed
1 : 100

6 Rear - Proposed
1 : 100


7 Right Side - Proposed
1 : 100

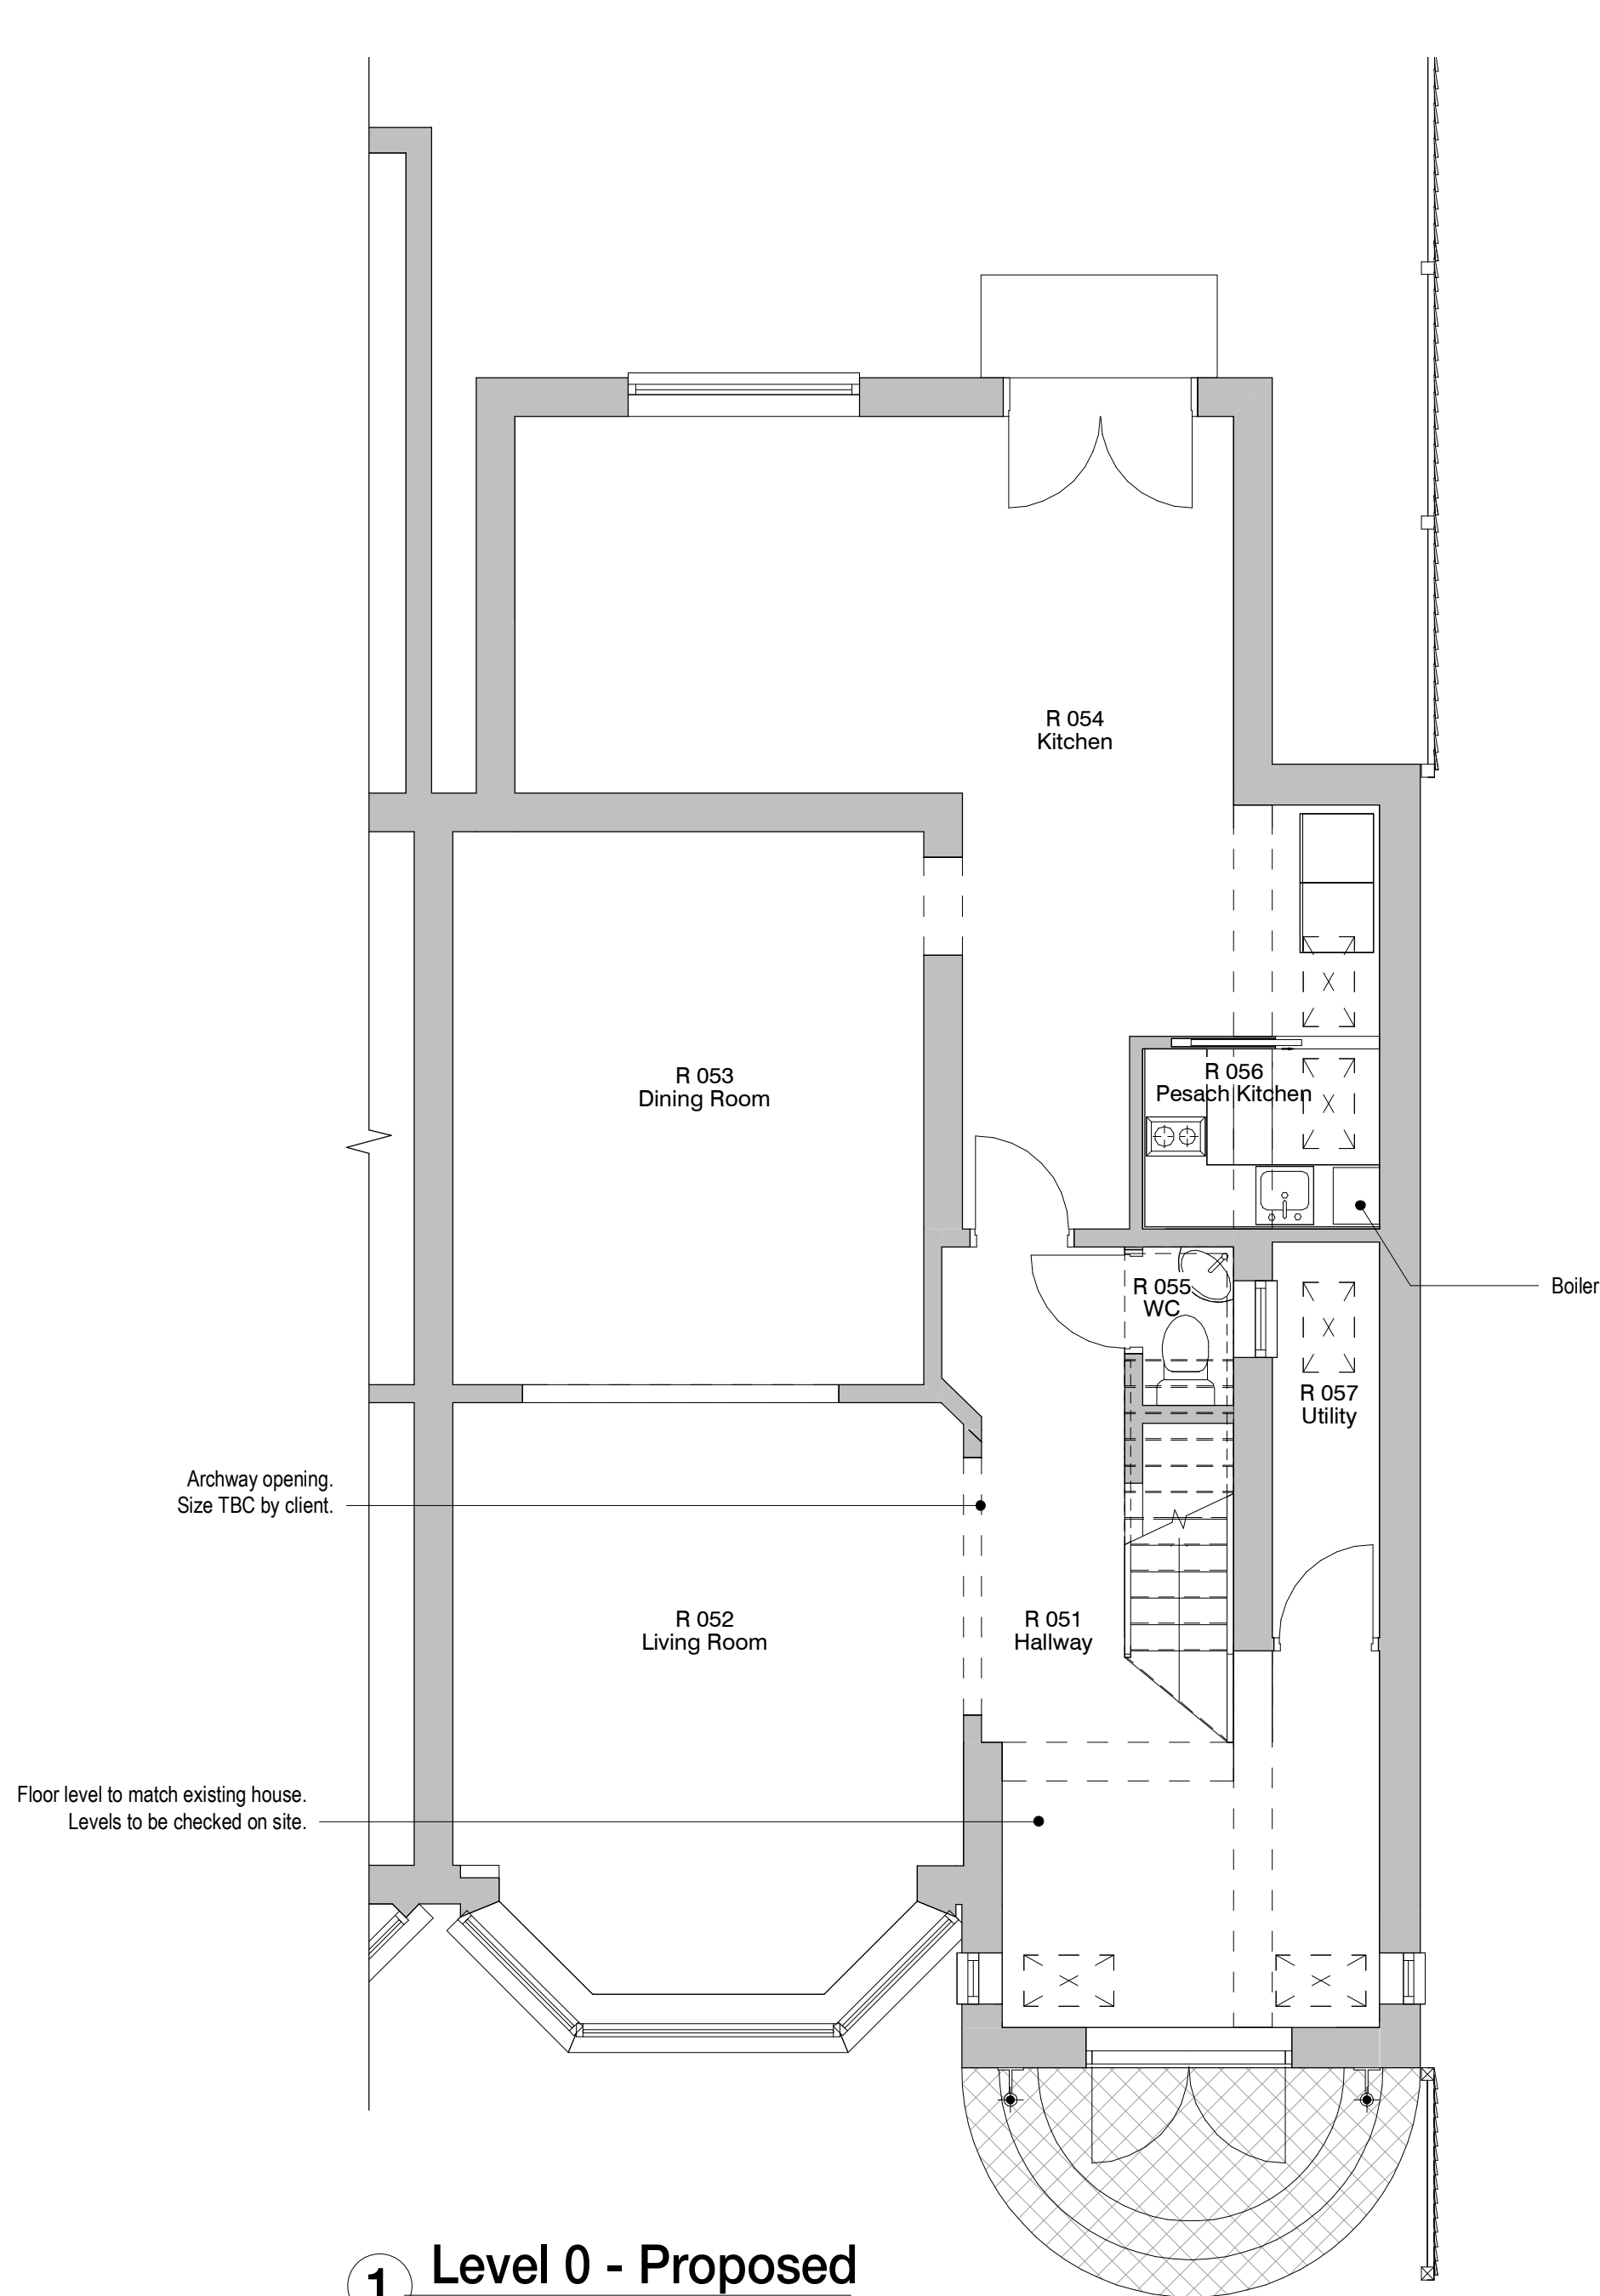

1 Level 0 - Proposed
1 : 50

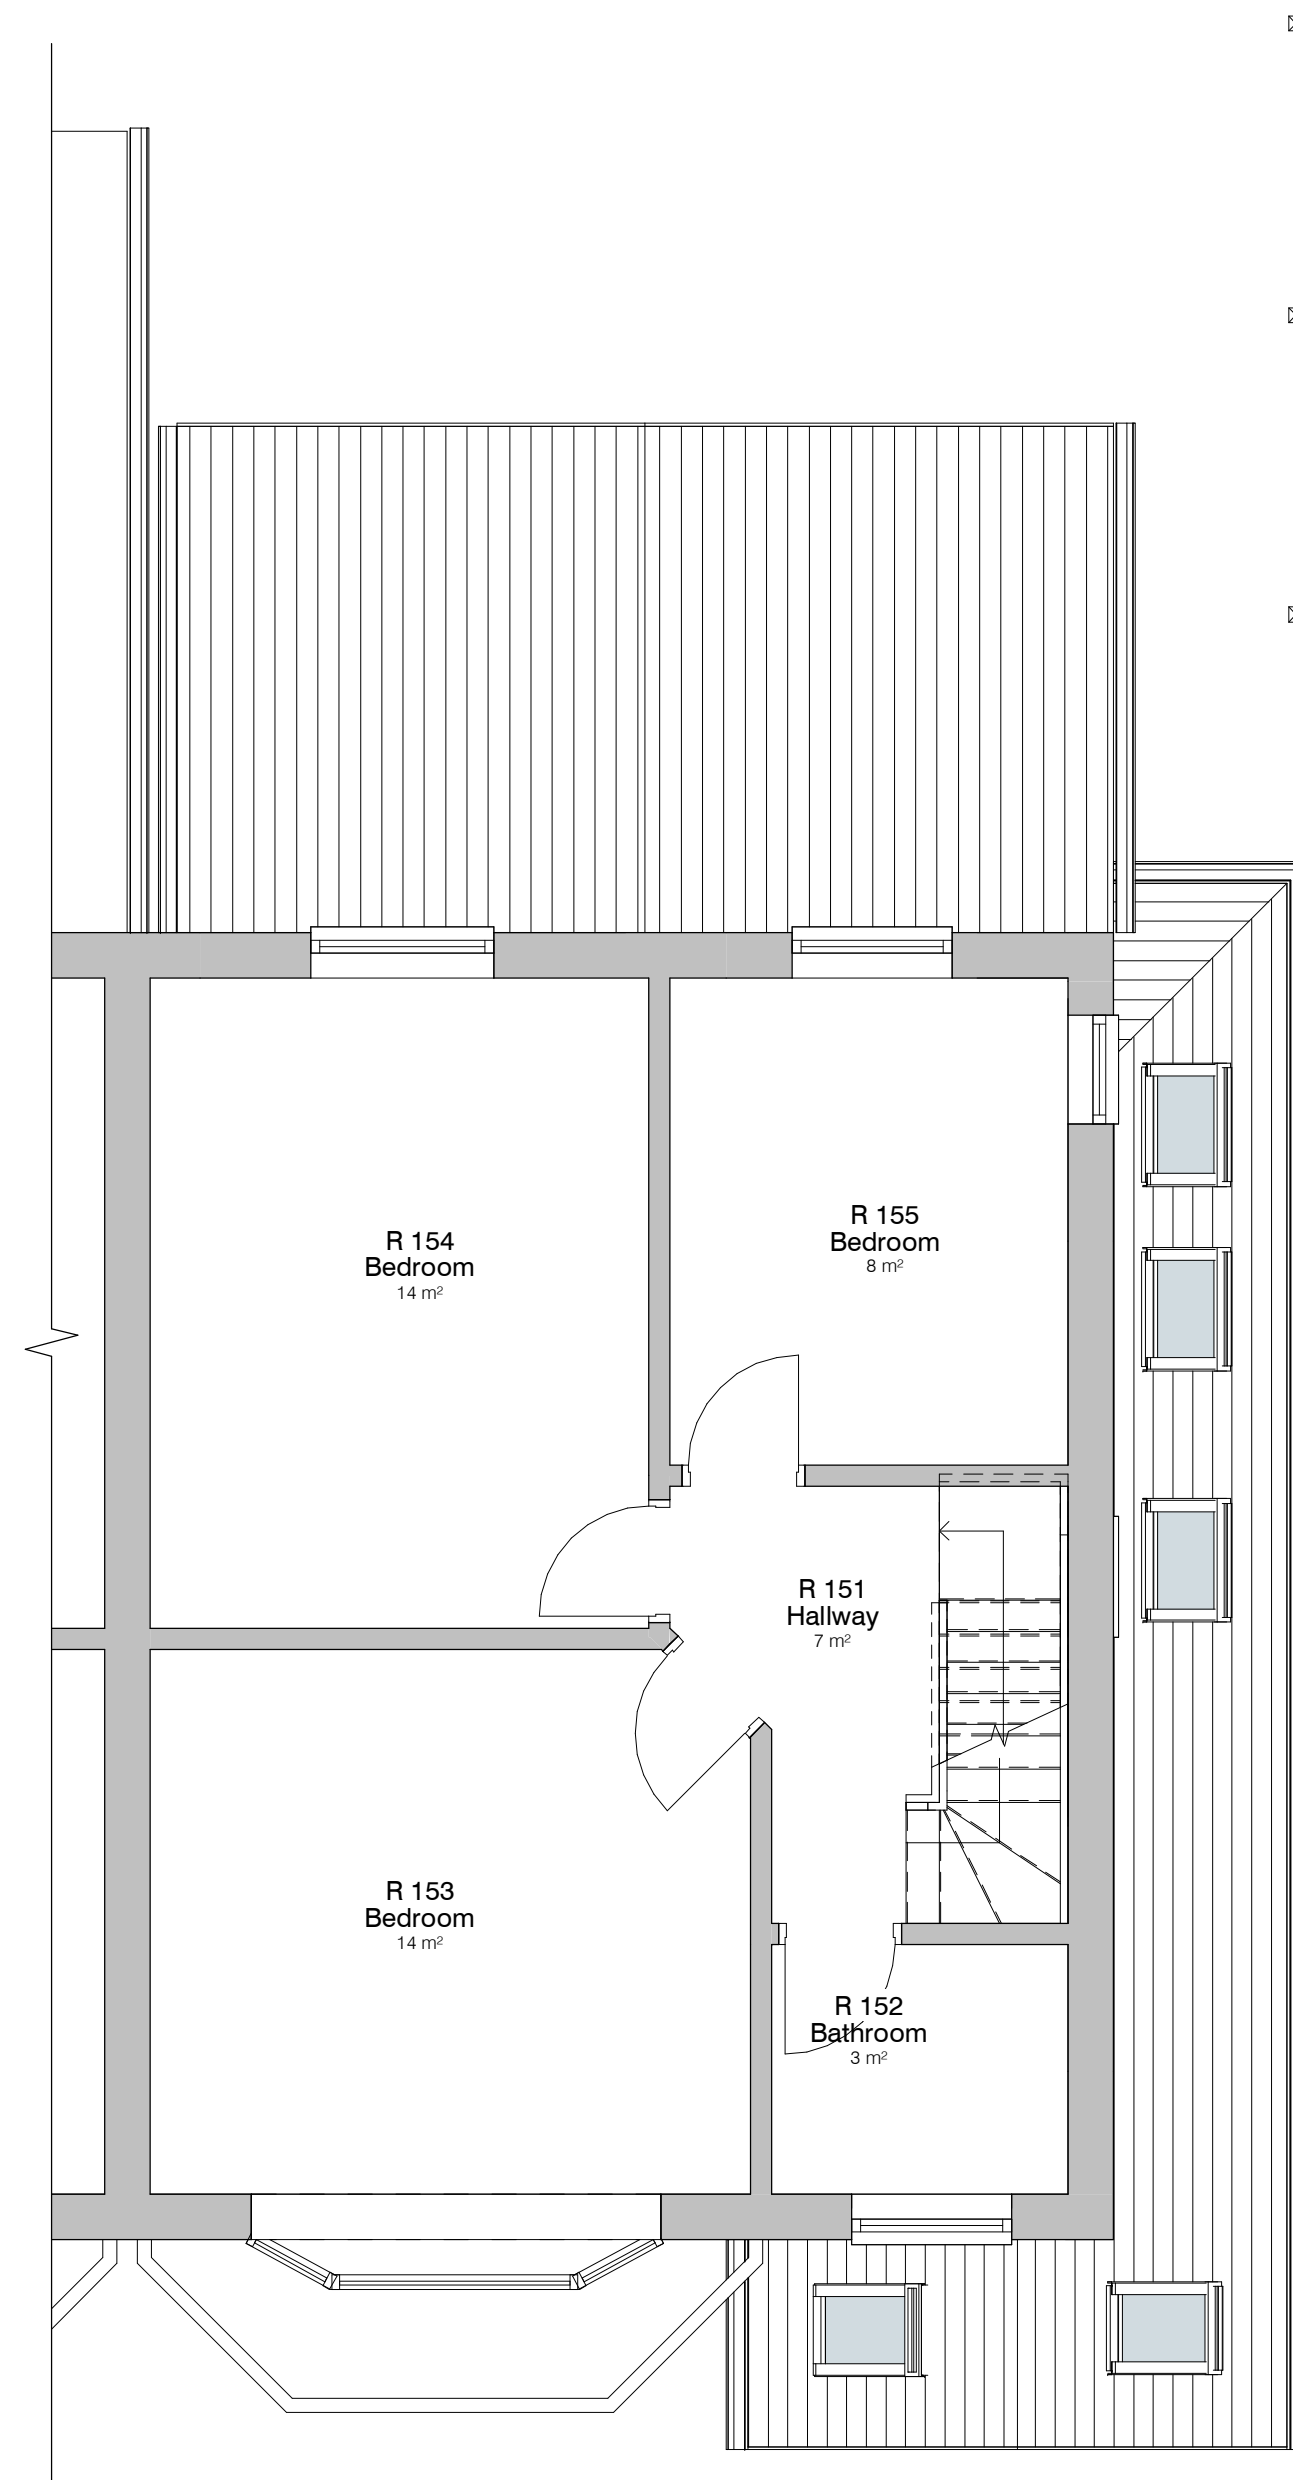

2 Level 1 - Proposed
1 : 50

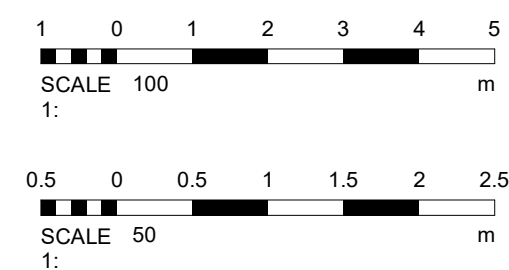

3 Door amendment	11-03-22	ER
2 Pesach kitchen amendments	04-03-22	ER
1 Side extension	03-03-22	ER

DEBTAL ARCHITECTURE		
72 Bury New Road, Manchester, M25 0JL. Tel: 0161 773 1630 office@debtalarchitecture.co.uk www.debtalarchitecture.co.uk		
CLIENT	Mr & Mrs O Chochron	
PROJECT	3 Winchester Avenue	
TITLE	Proposed GA Plans and Elevations	
PROJECT NO.	DRAWING NO.	REV.
DA21050.	003.	3
STATE:	Building Regulations	
SCALE IN 1:	DATE	DRAWN BY
As indicated	14 AUG 2014	JE
© COPYRIGHT. ALL RIGHTS RESERVED THE DRAWING MUST NOT BE REPRODUCED WITHOUT PERMISSION. ALL DIMENSIONS RELATIVE TO THIS DRAWING TO BE CHECKED AGAINST ANY OTHER STRUCTURAL DRAWINGS. INVENT LEVELS MUST BE VERIFIED BEFORE WORK COMMENCES. THIS DRAWING MUST BE CHECKED AGAINST ANY OTHER STRUCTURAL DRAWINGS PROVIDED. THIS DRAWING MUST NOT BE USED FOR CONSTRUCTION UNLESS ISSUED FOR CONSTRUCTION. ALL DIMENSIONS ON THE DRAWING ARE IN MILLIMETRES UNLESS OTHERWISE STATED.		