


239 SUMMERSEY LANE
BL09HL

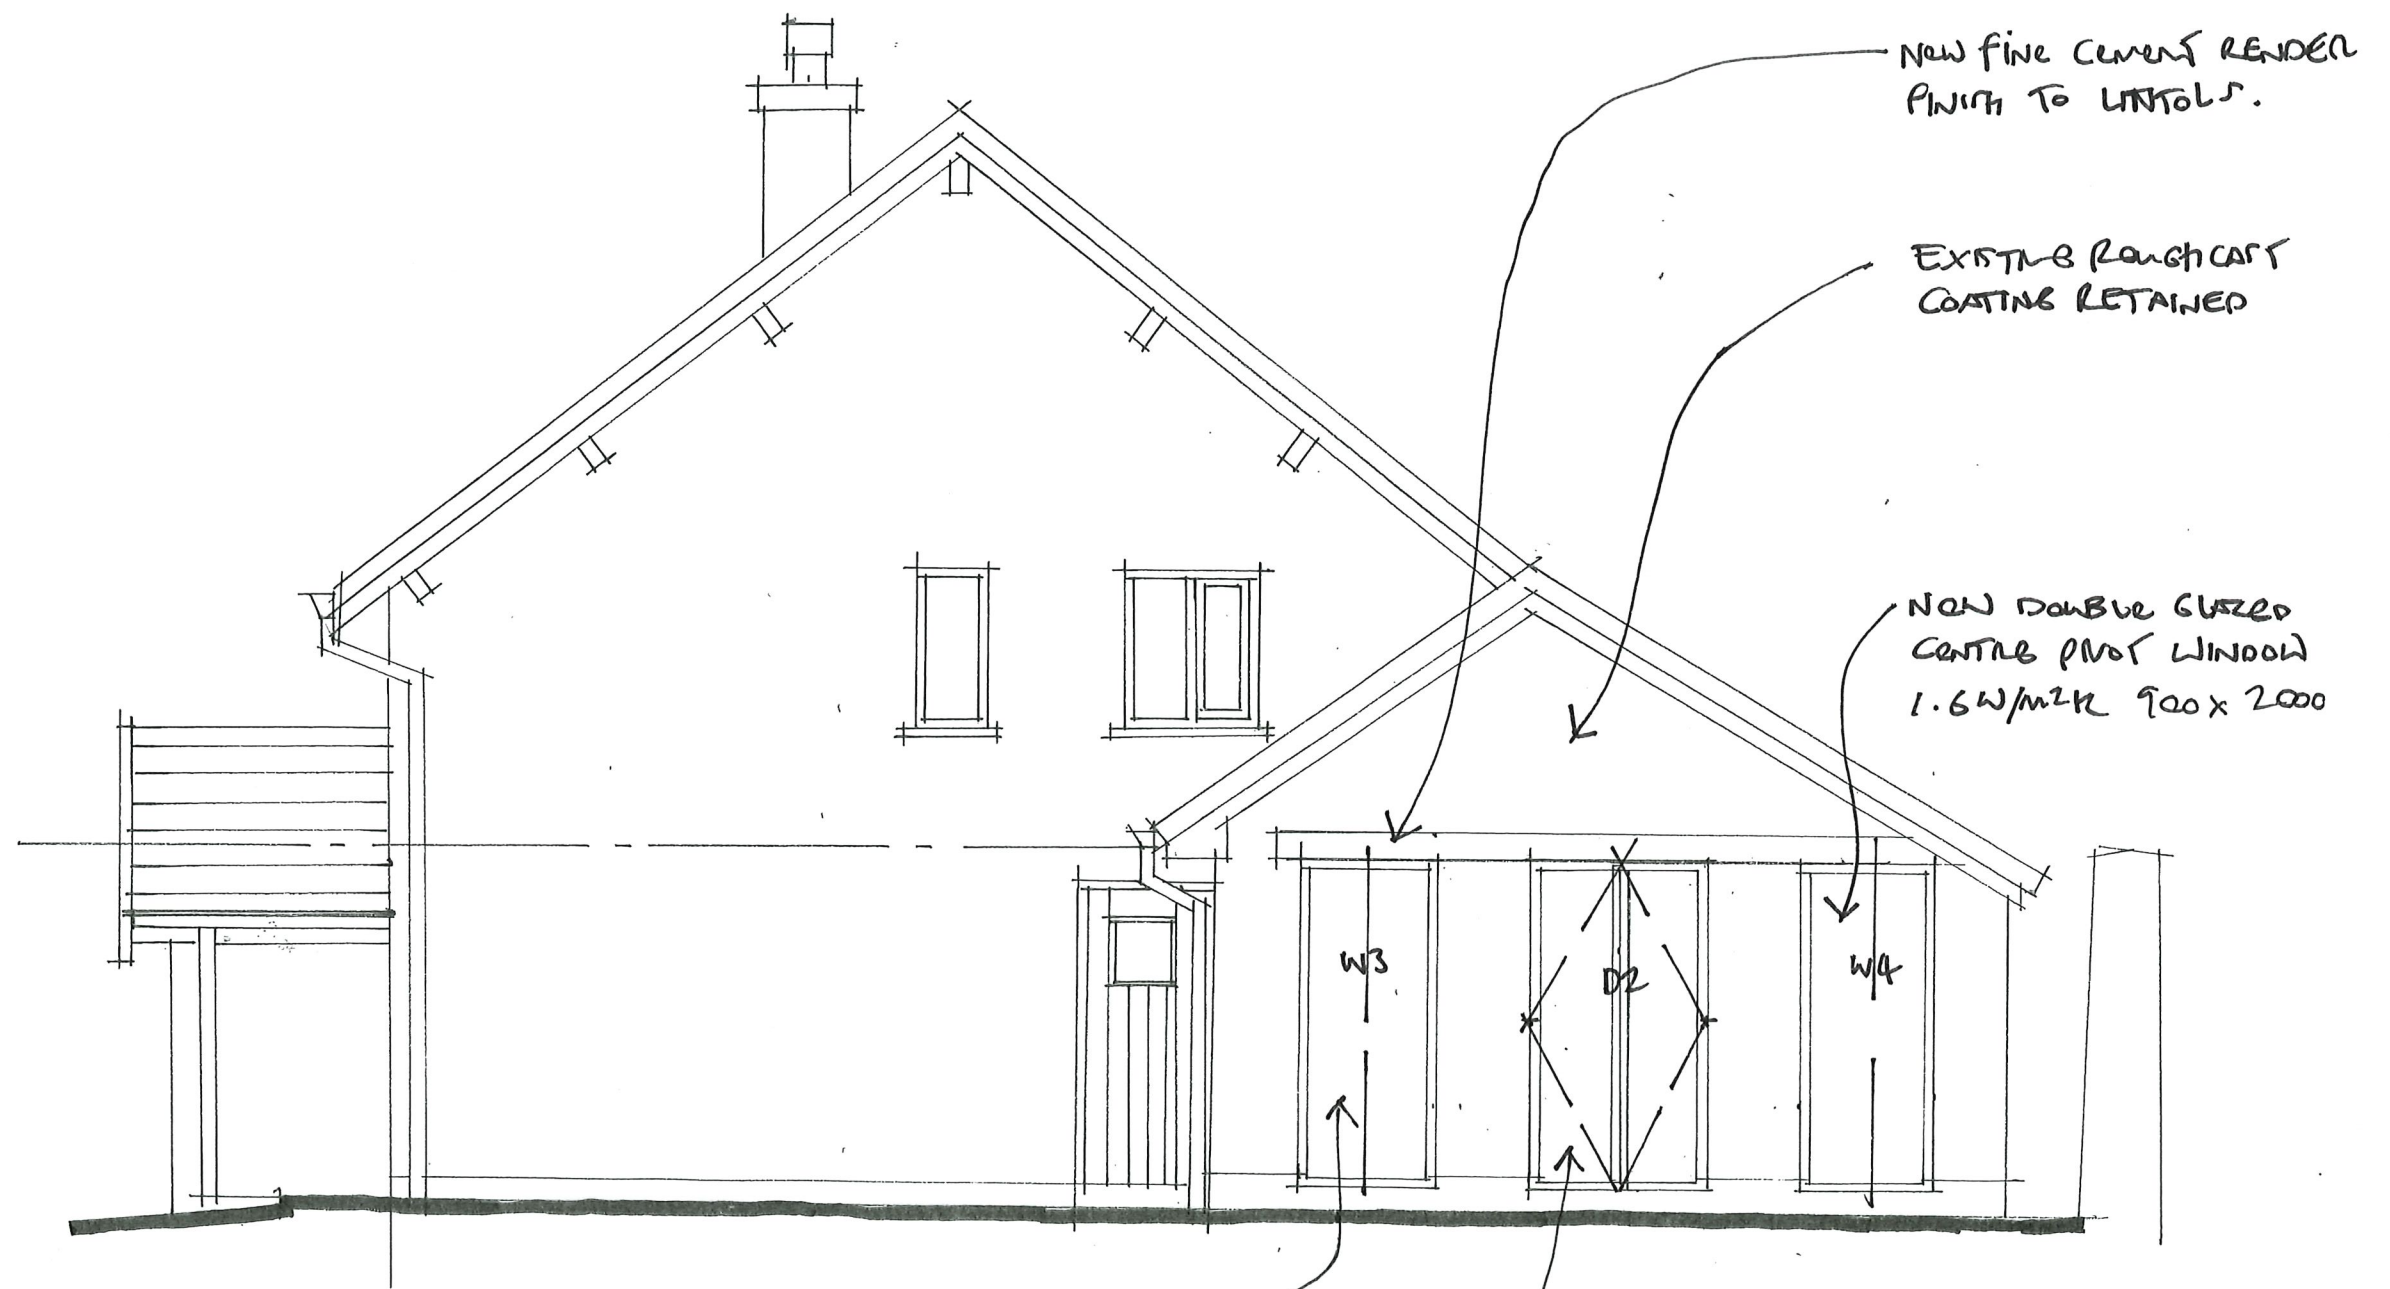

PROPOSED EAST ELEVATION

NEW DOUBLE GLAZED.
CENTRE - PIVOT WINDOW
1.6W/m²K 900x2000

NEW DOUBLE GLAZED
DOUBLE DOOR 1.8W/m²K
1300x2000