
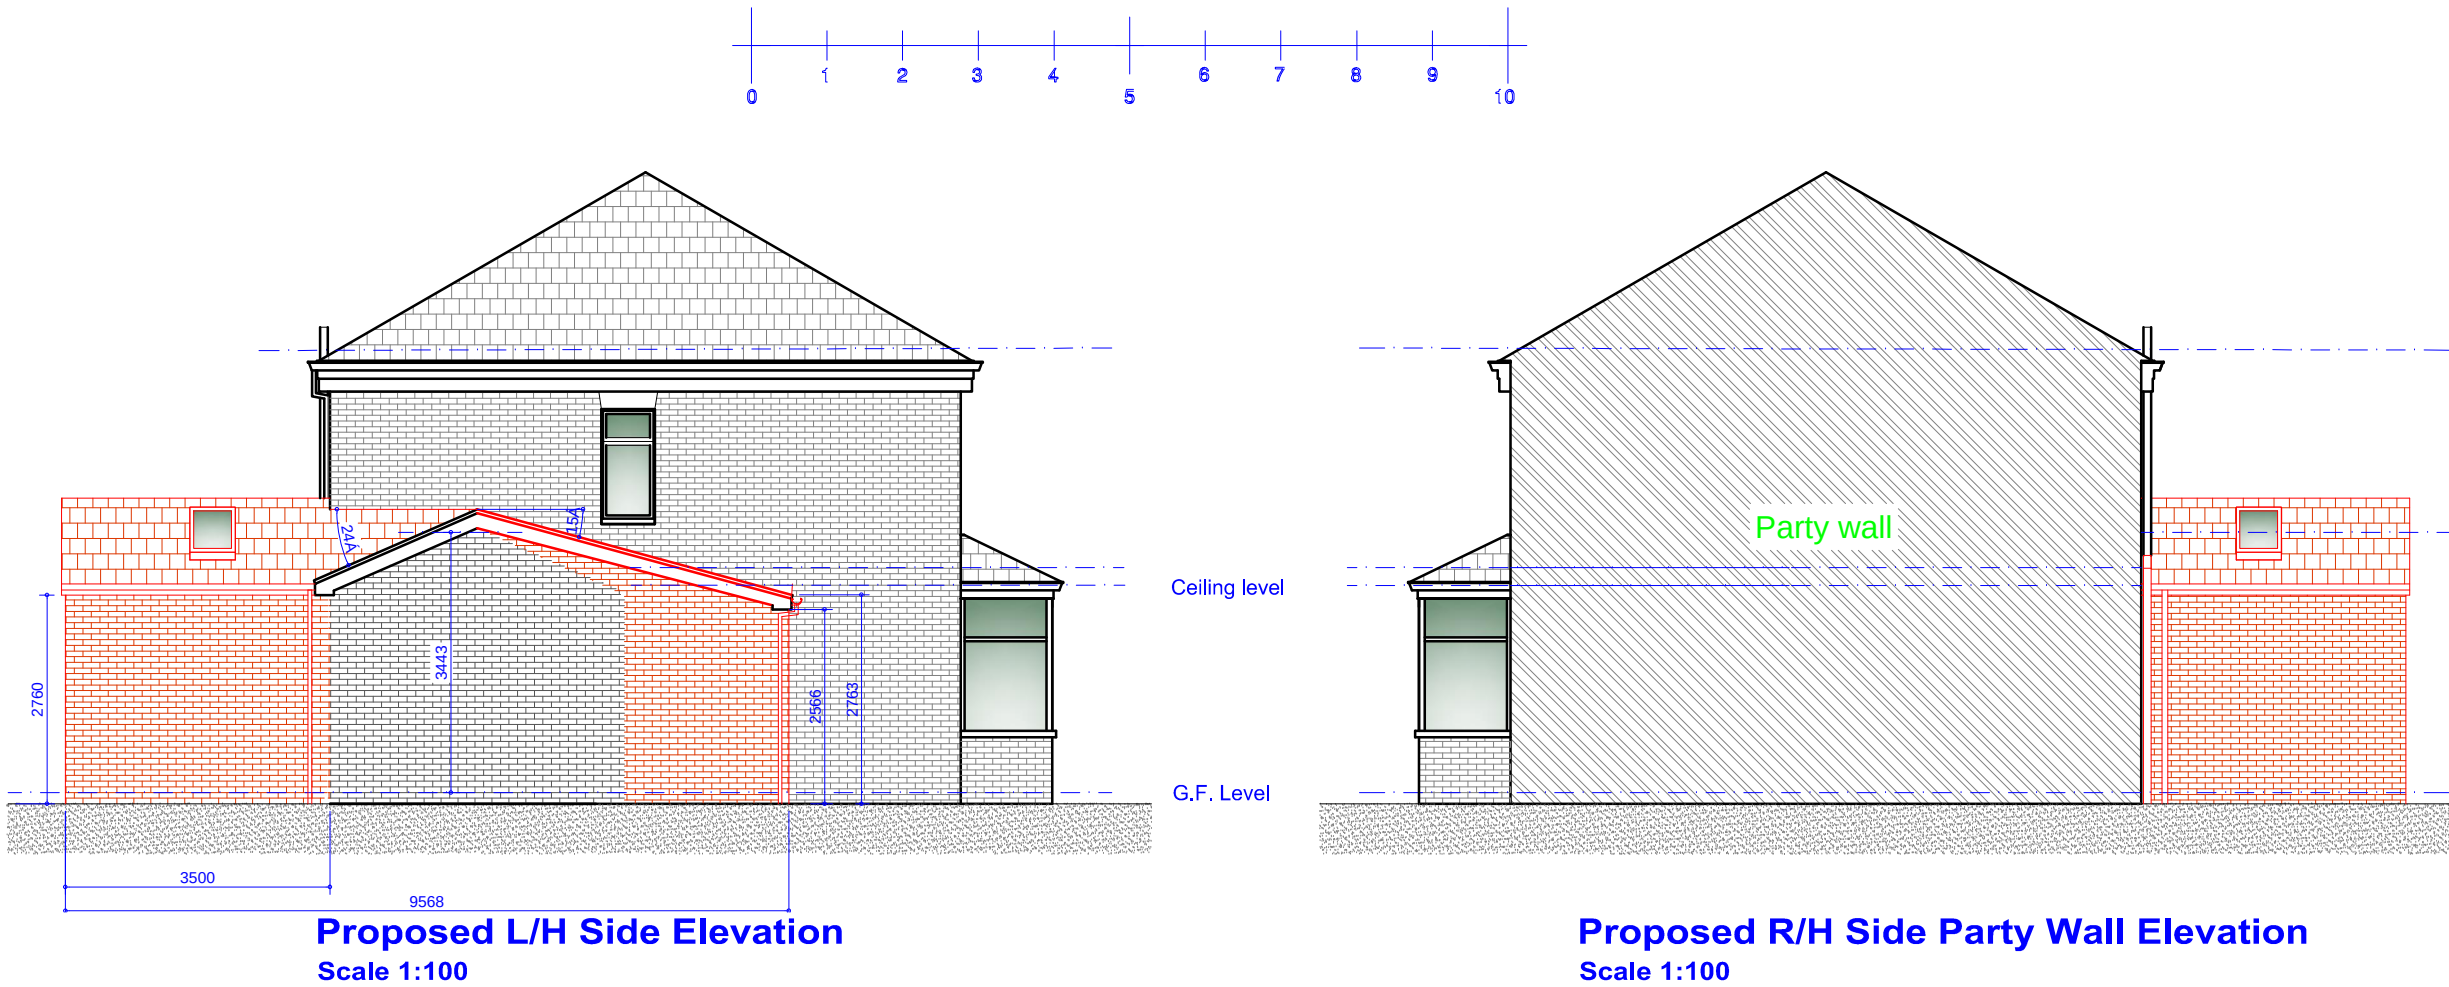


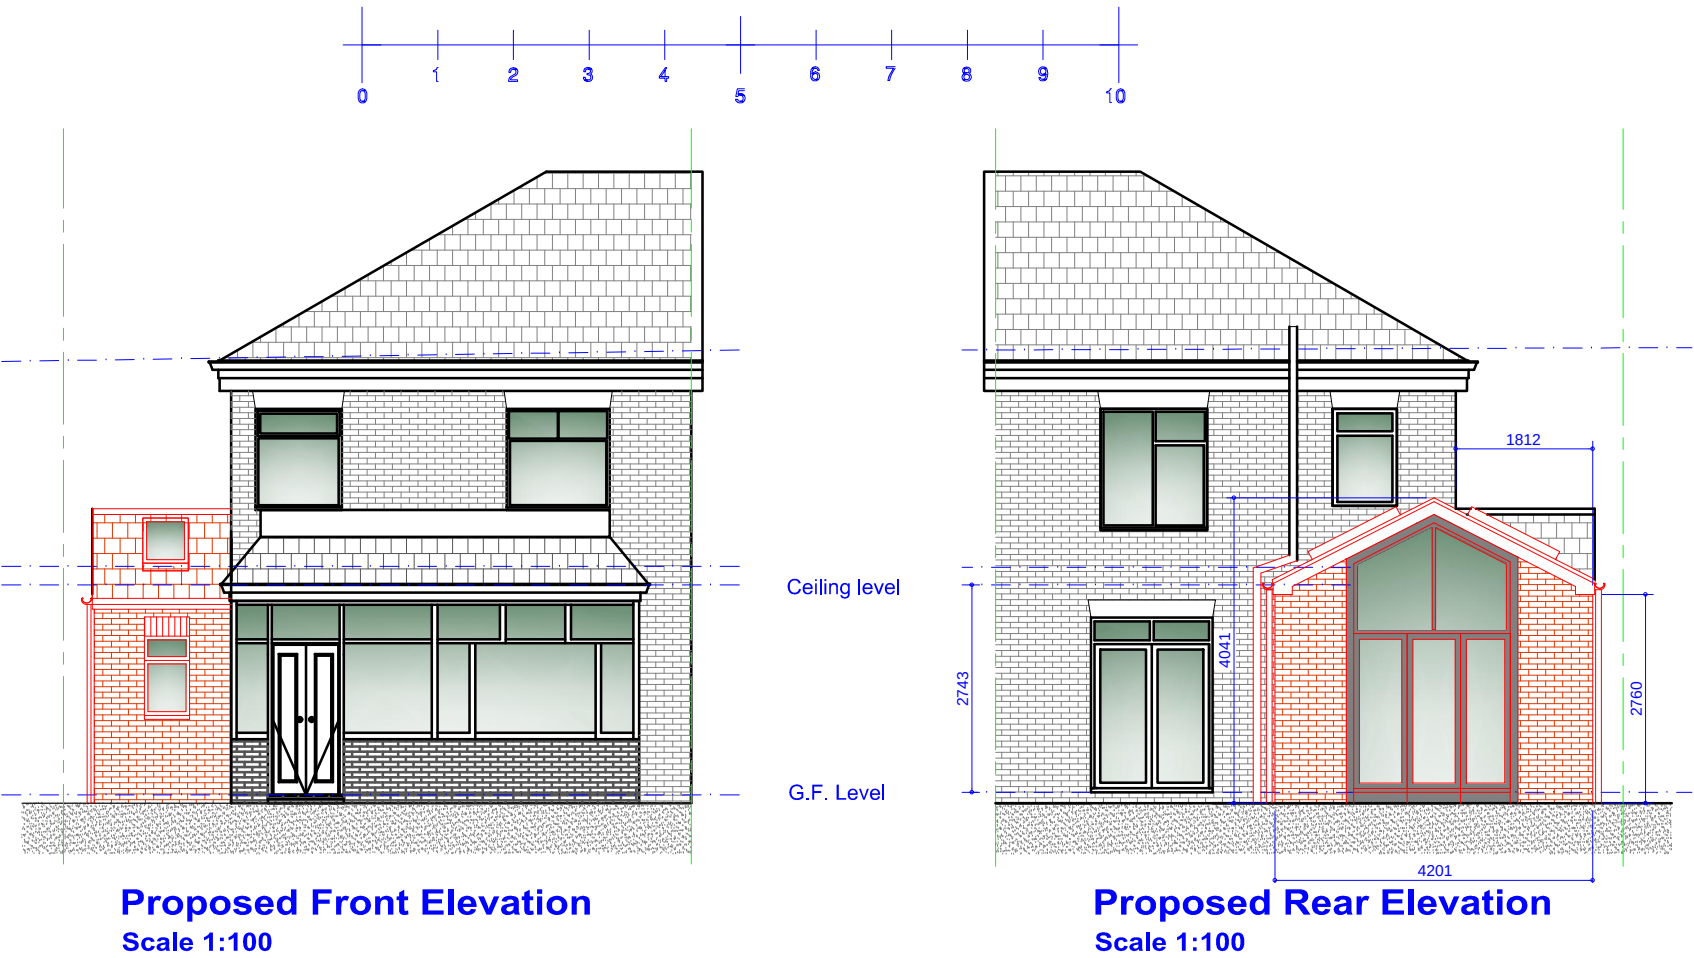

Rev	Date	Description
-----	------	-------------

Issued For : INFORMATION PURPOSES ONLY		
--	--	--

Client		
--------	--	--

Mr. Steve Crompton		
--------------------	--	--

Project		
---------	--	--

26 Westview Grove, Whitefield. M45 7NQ		
--	--	--

Proposed single storey rear and side extension.		
---	--	--

Scheme - Drawing Title		
------------------------	--	--

Proposed Elevations.		
----------------------	--	--

03	Date	26.07.22
----	------	----------

Drawing No.	Revision	Scale	1:100 @A3
-------------	----------	-------	-----------



JK Technical Services (NW) Ltd
Tel: 0161 728 5730
Mob: 07741175755
www.jktechservs.co.uk