


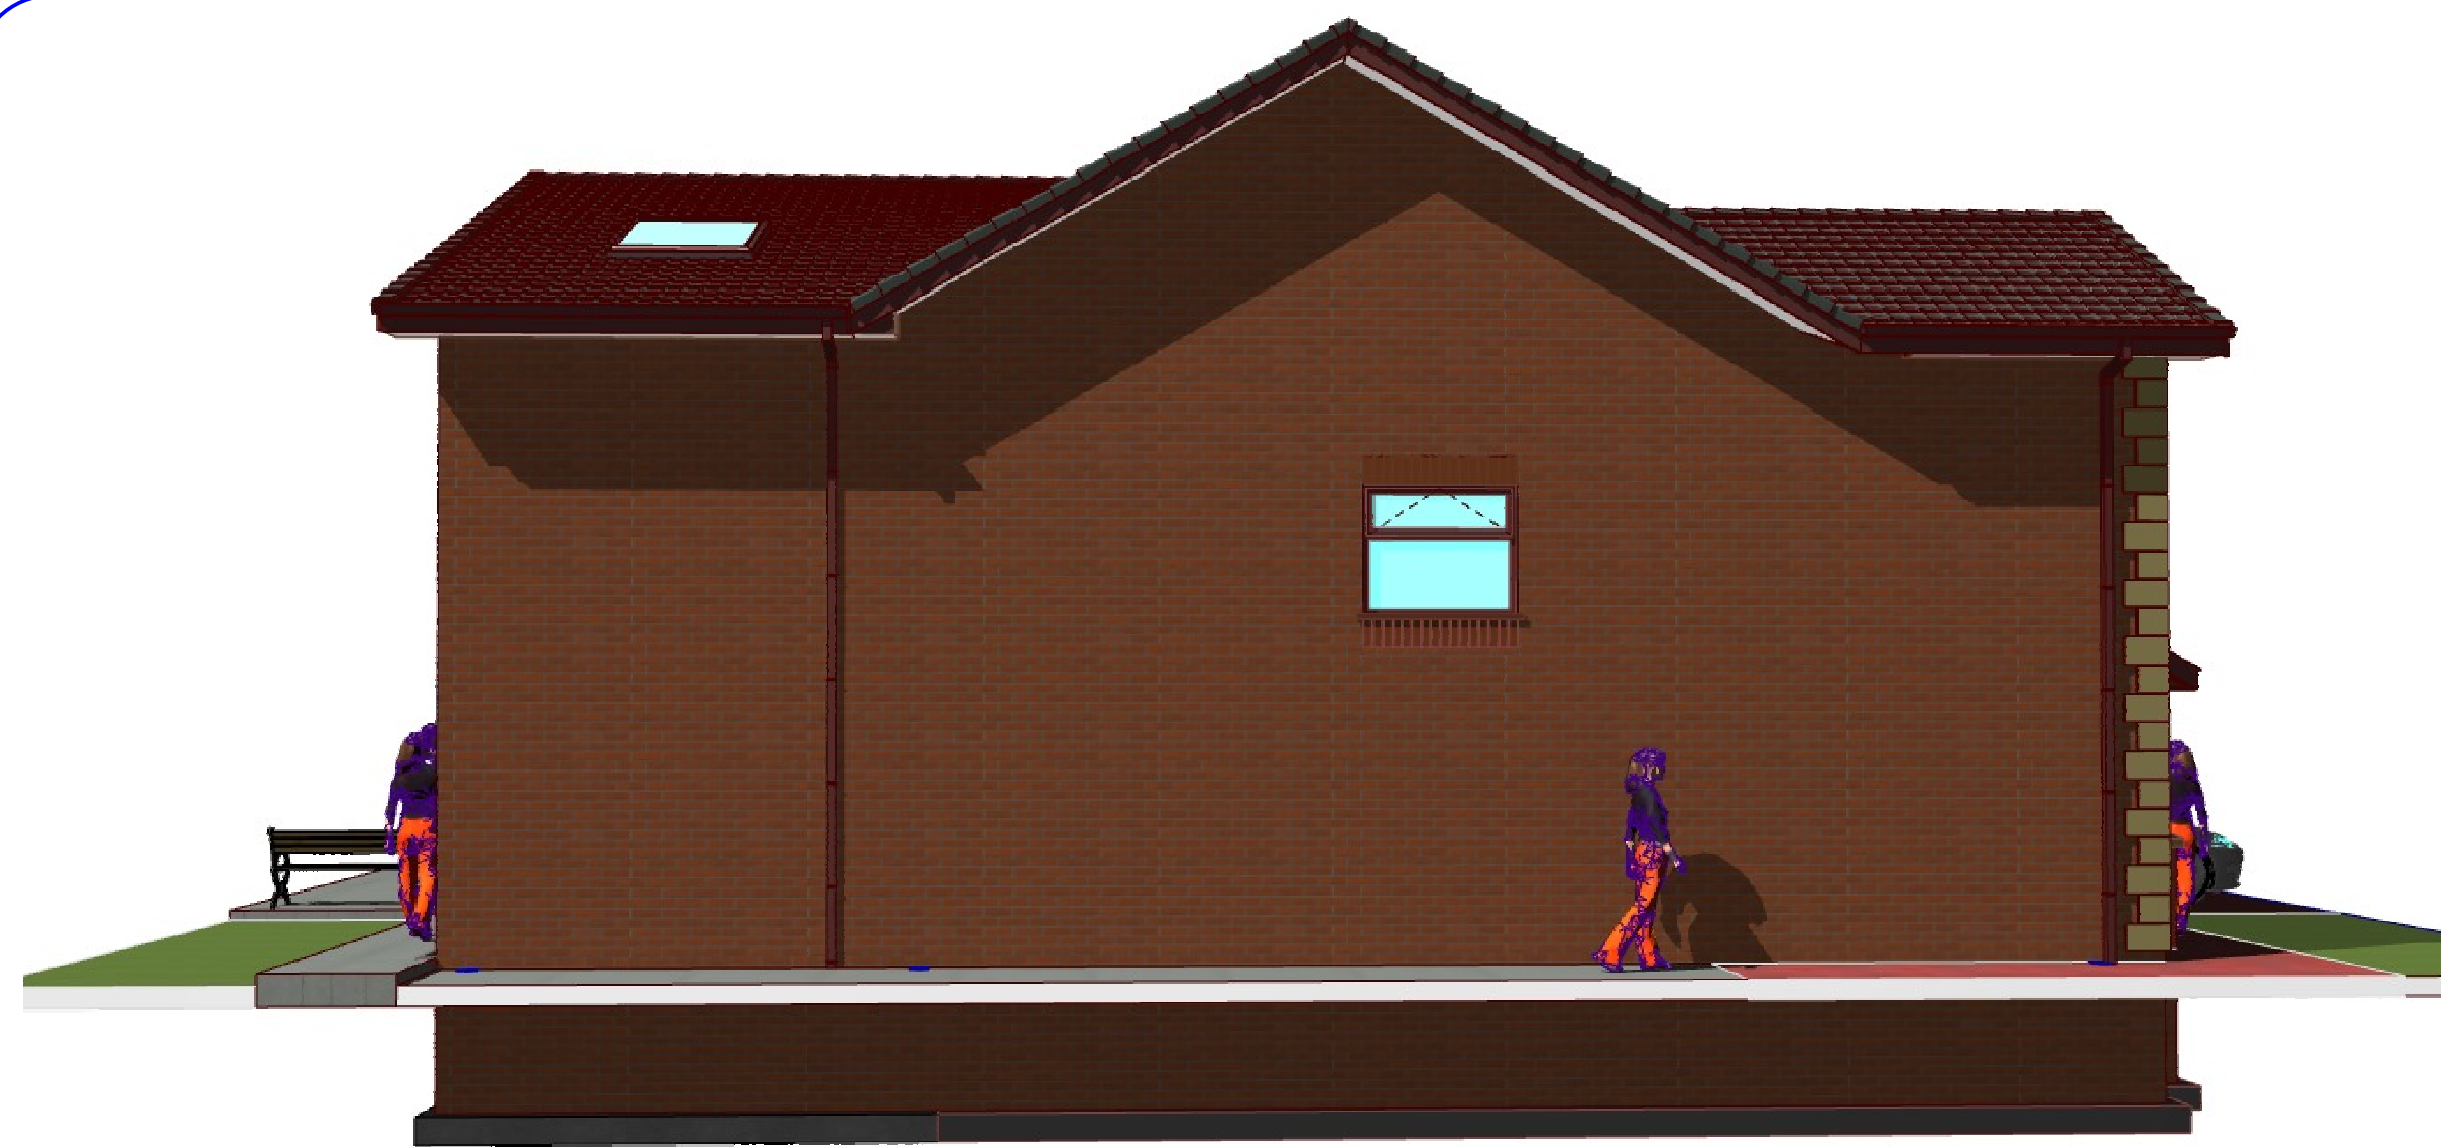


1

Proposed 3D View




2

Proposed 3D View

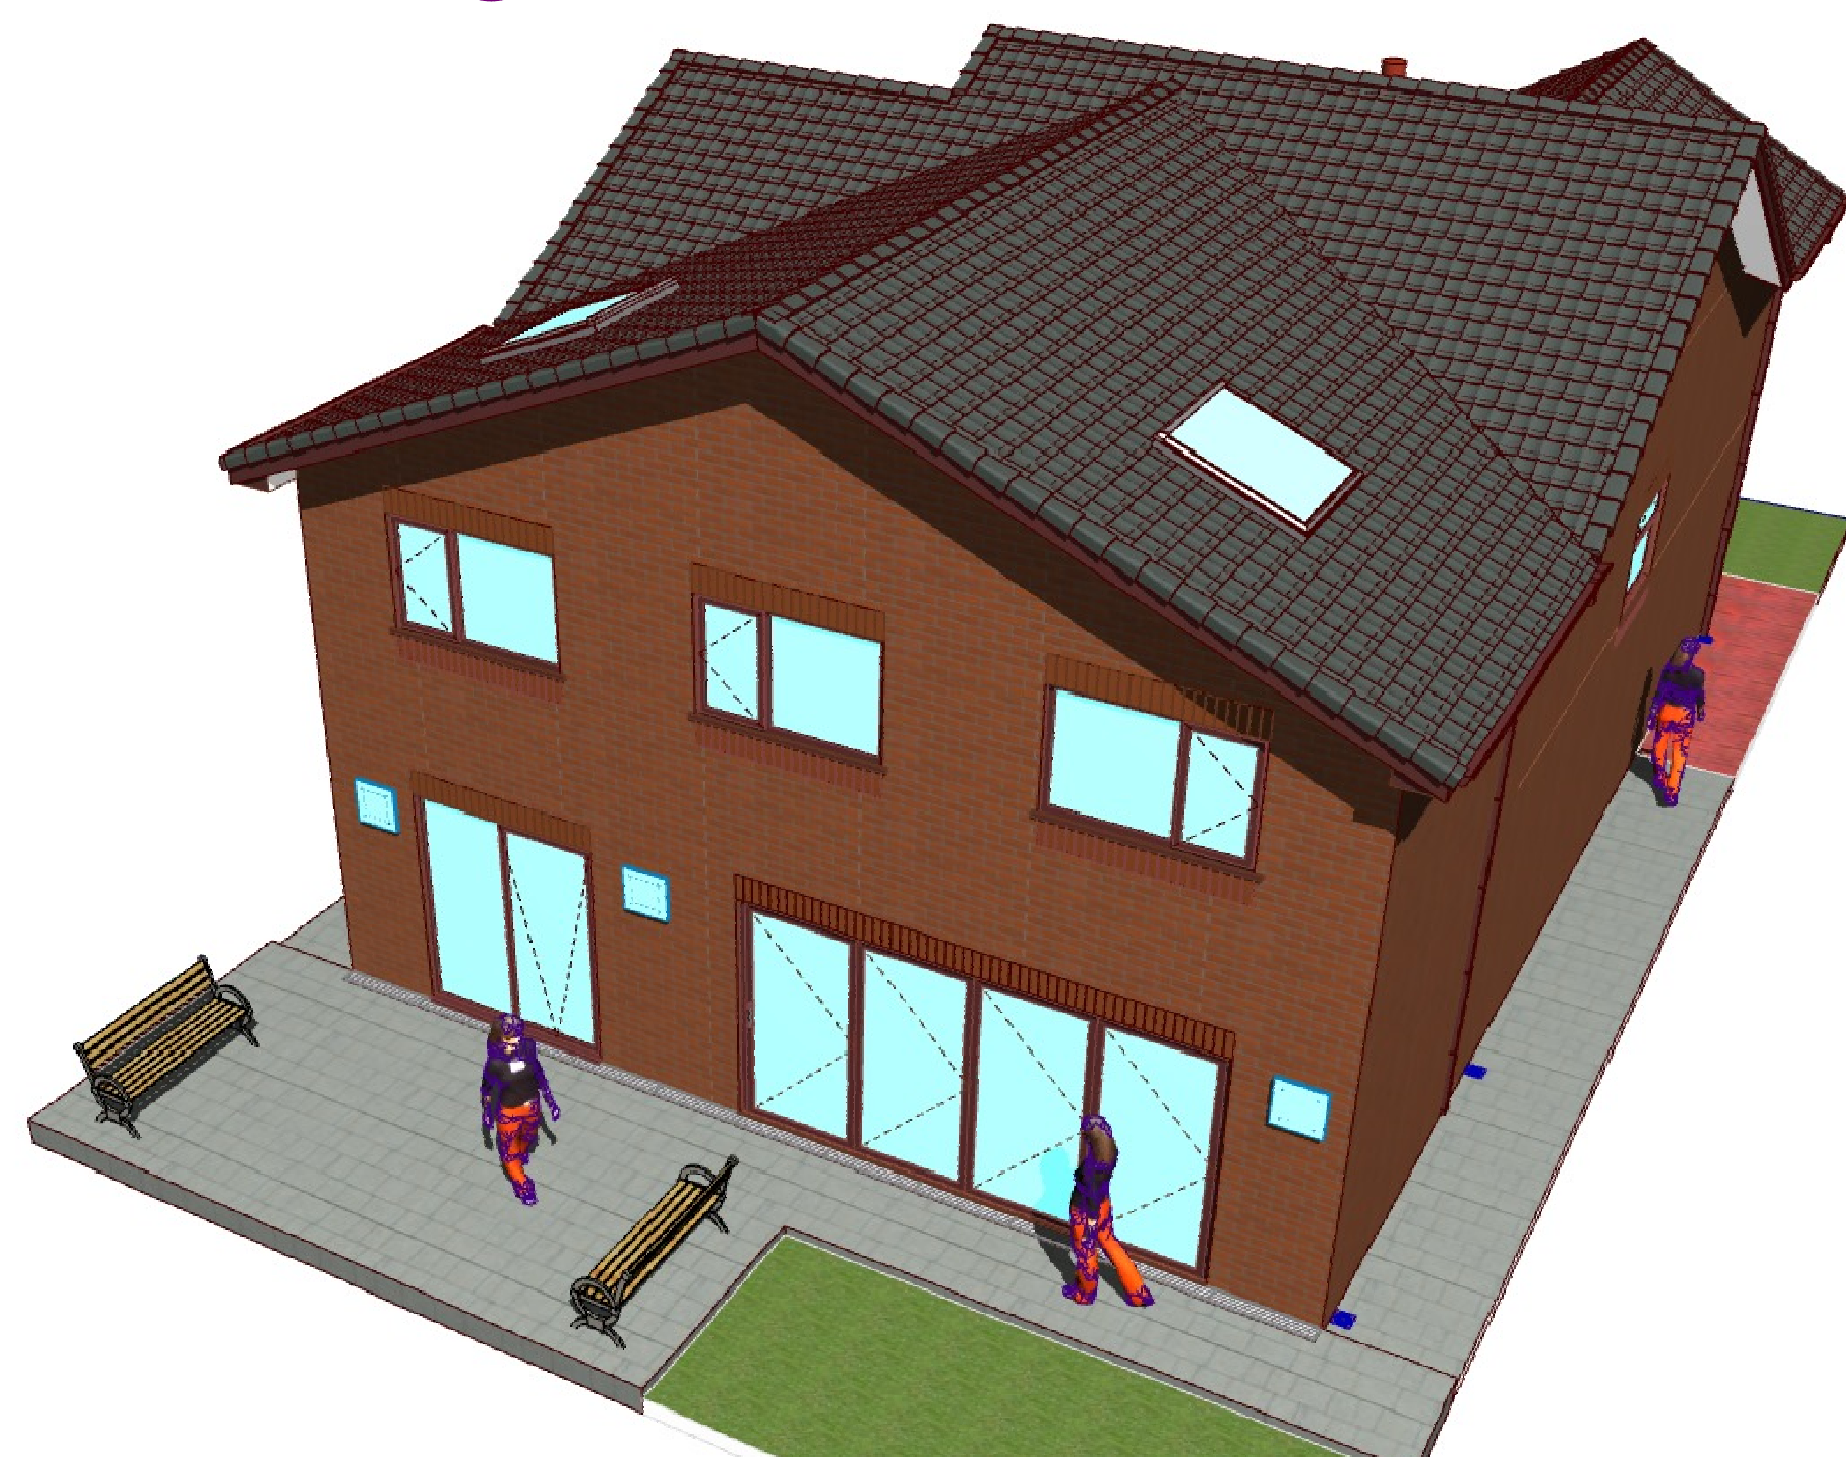

3

Proposed 3D View

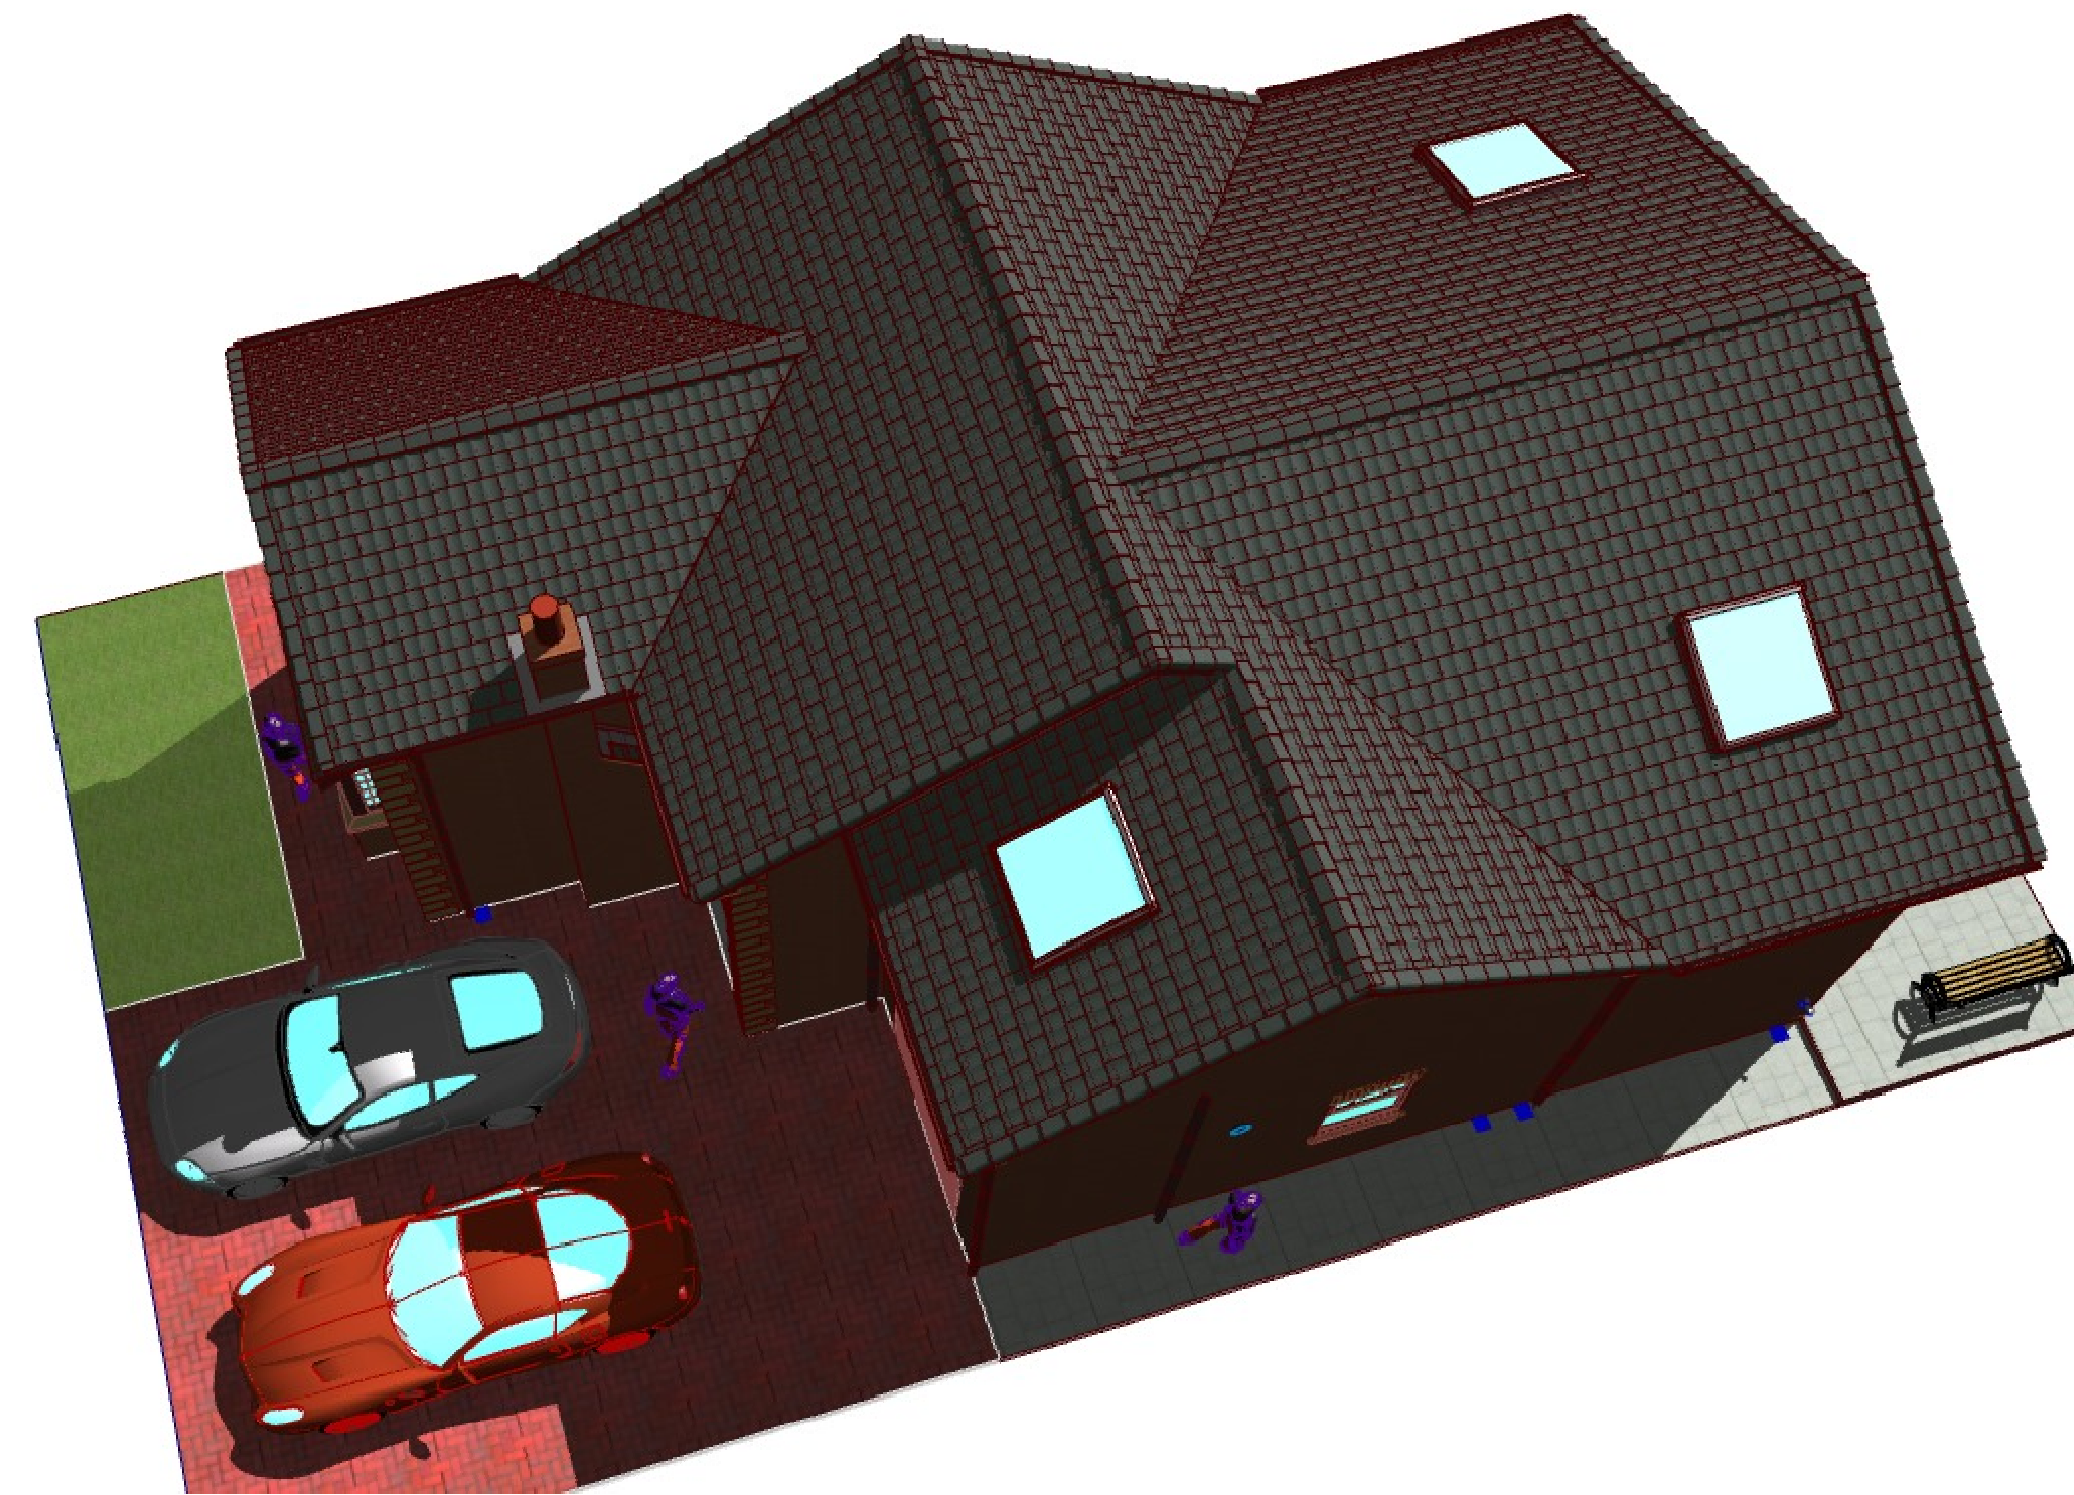

4

Proposed 3D View



5

Existing 3D View

SITE ADDRESS:
36 CHURCH MEADOWS,
UNSWORTH,
BURY,
BL9 8JF.
THE CONSTRUCTION OF A
TWO STOREY EXTENSION
AT THE SIDE AND REAR
OF THE EXISTING
DWELLING HOUSE +
EXTERNAL & INTERNAL
ALTERATIONS.

