



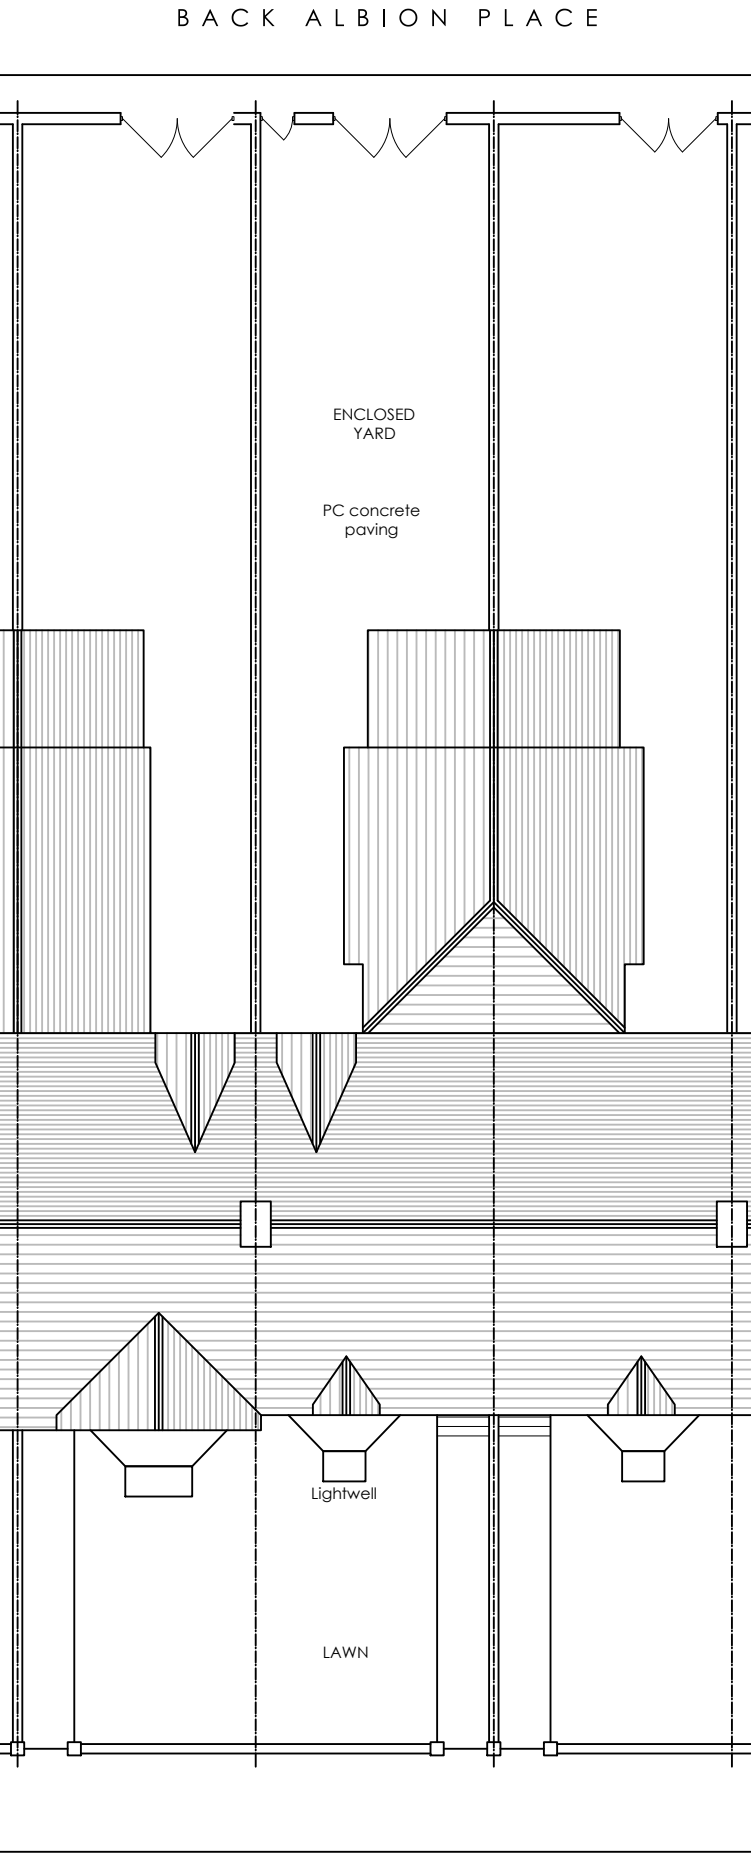

 **SITE / ROOF PLAN AS EXISTING**

0 2m 4m 6m 8m 10m
SCALE

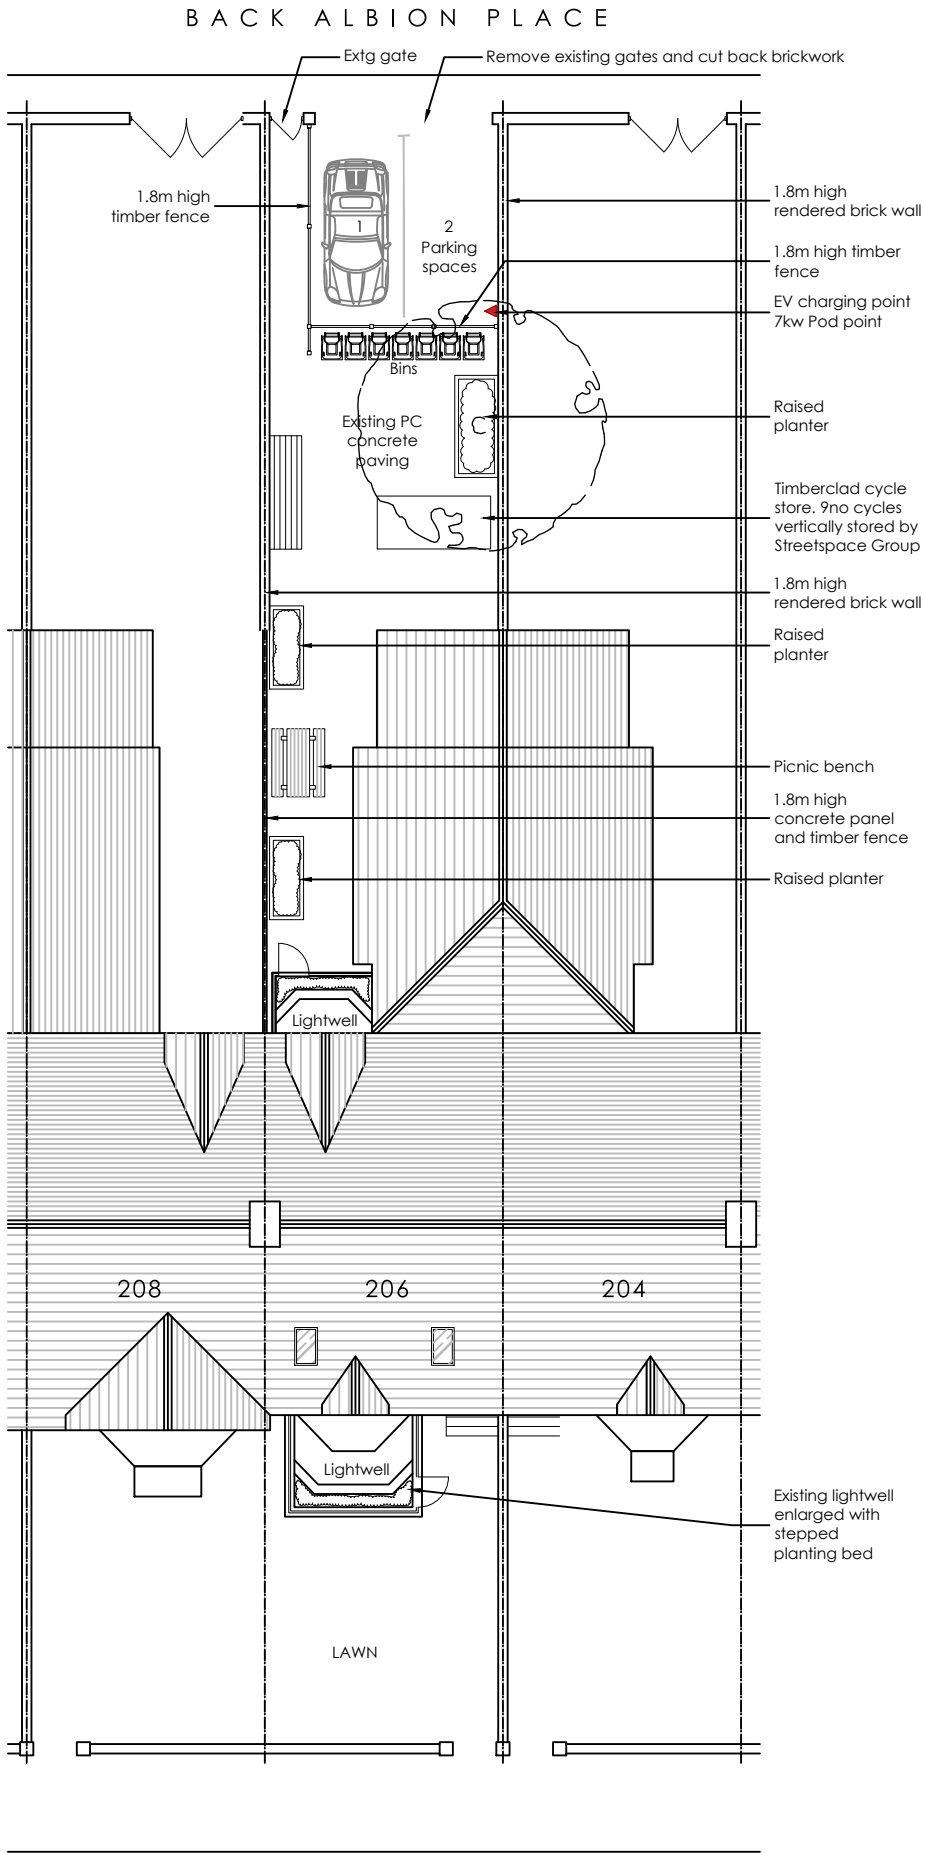

 **SITE / ROOF PLAN AS PROPOSED**

0 2m 4m 6m 8m 10m
SCALE

B	Charging point added to car park	LJS	23.06.22
A	Additional parking space shown	LJS	16.02.22
Rev	Description	By	Date

Tim Spencer Associates

Design and Project Management Consultants

12 Manley Close
Holmes Chapel
Cheshire CW4 7HL
Tel Fax: 01477 549 254
E-mail: admin@timspencerassociates.co.uk

Project: 206 Walmersley Road, Bury, BL9 6LL

Description: **SITE PLANS AS EXISTING & PROPOSED**

Job no:	TSA 0421	Scale:	A3@1/200
Drwg no:	004	Date:	3.11.21
		Rev:	B

Drawing not to be scaled. Dimensions indicated must be checked on site prior to commencement of works. Any discrepancies to be reported immediately.