

Notes

1. This document and all drawings are copyright of Studio Seventeen LTD and may not be reproduced without their specific permission.
2. Do not scale from this drawing unless for planning purposes only. All dimensions to be site verified by contractor before construction.
3. All dimensions are in millimeters unless noted otherwise.
4. Studio Seventeen LTD shall be notified in writing of any discrepancies.

Revisions

REV	DATE	DRAWN	NOTES
-----	------	-------	-------

project north
not to scale



status: Tender

client:
Michael Parkinson

project:
14 Ramsbottom
Road

title:
Existing Elevations

revision:

drawn by: GB

approved by: GB


date:

job no: 2005

scale: 1 : 100

drawing no:


202

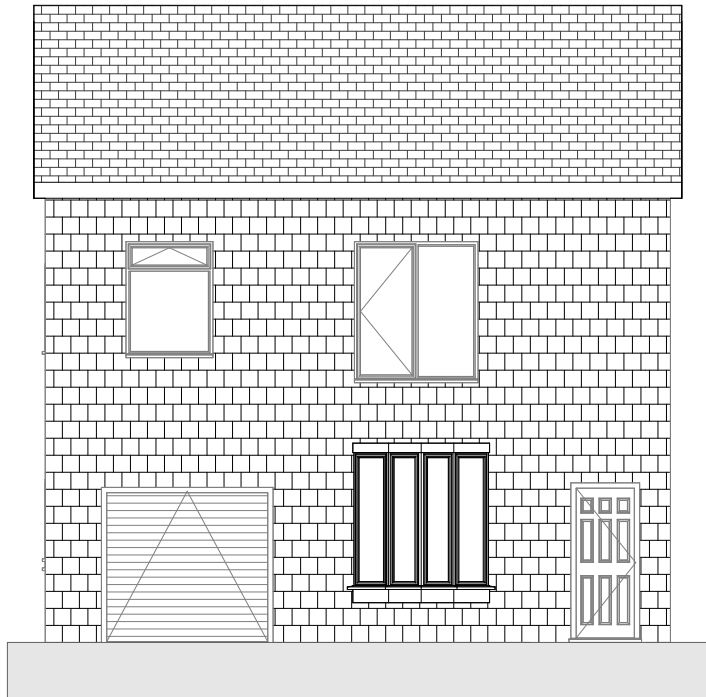

1

Existing Front


SCALE: 1 : 100

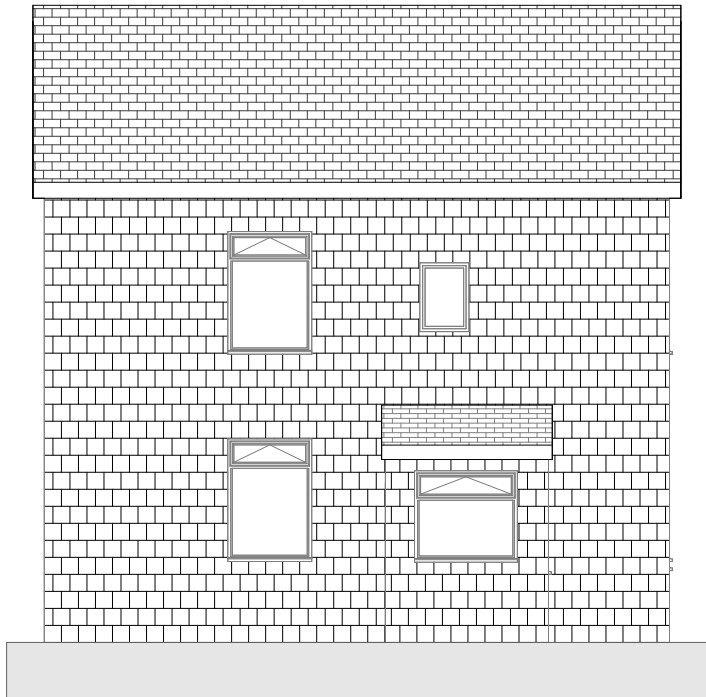

2

Existing Rear


SCALE: 1 : 100

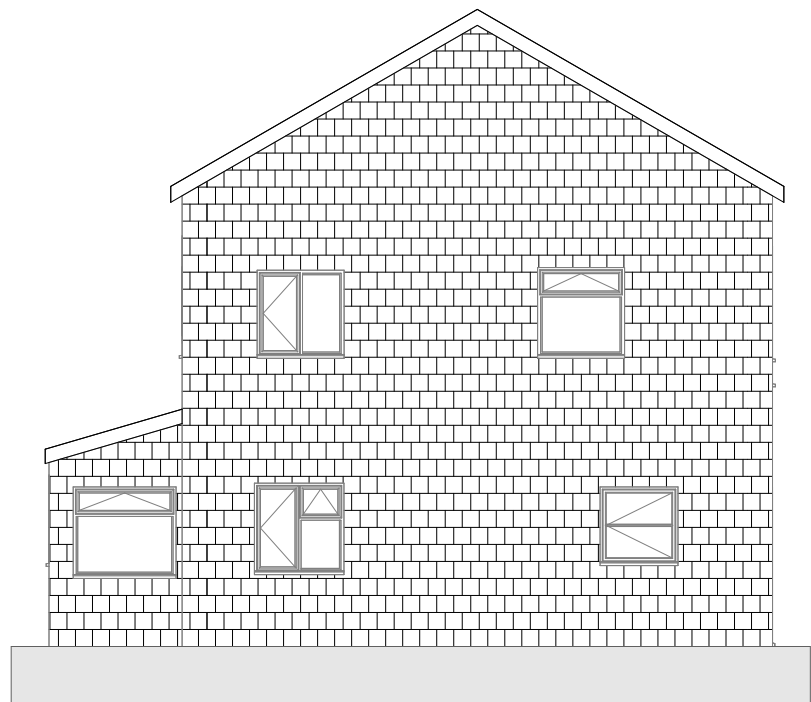

3

Existing West

SCALE: 1 : 100

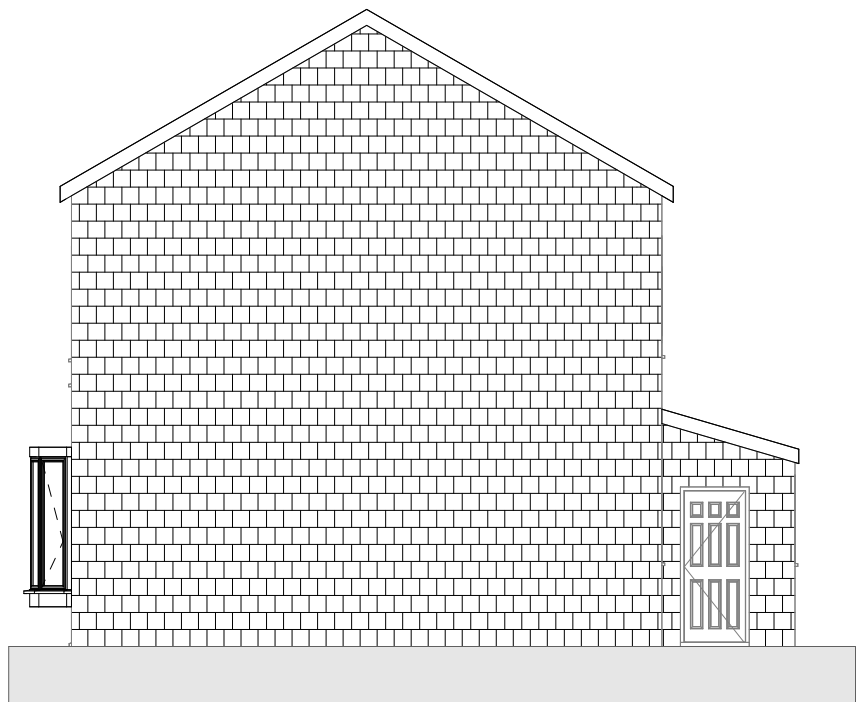

4

Existing East

SCALE: 1 : 100